


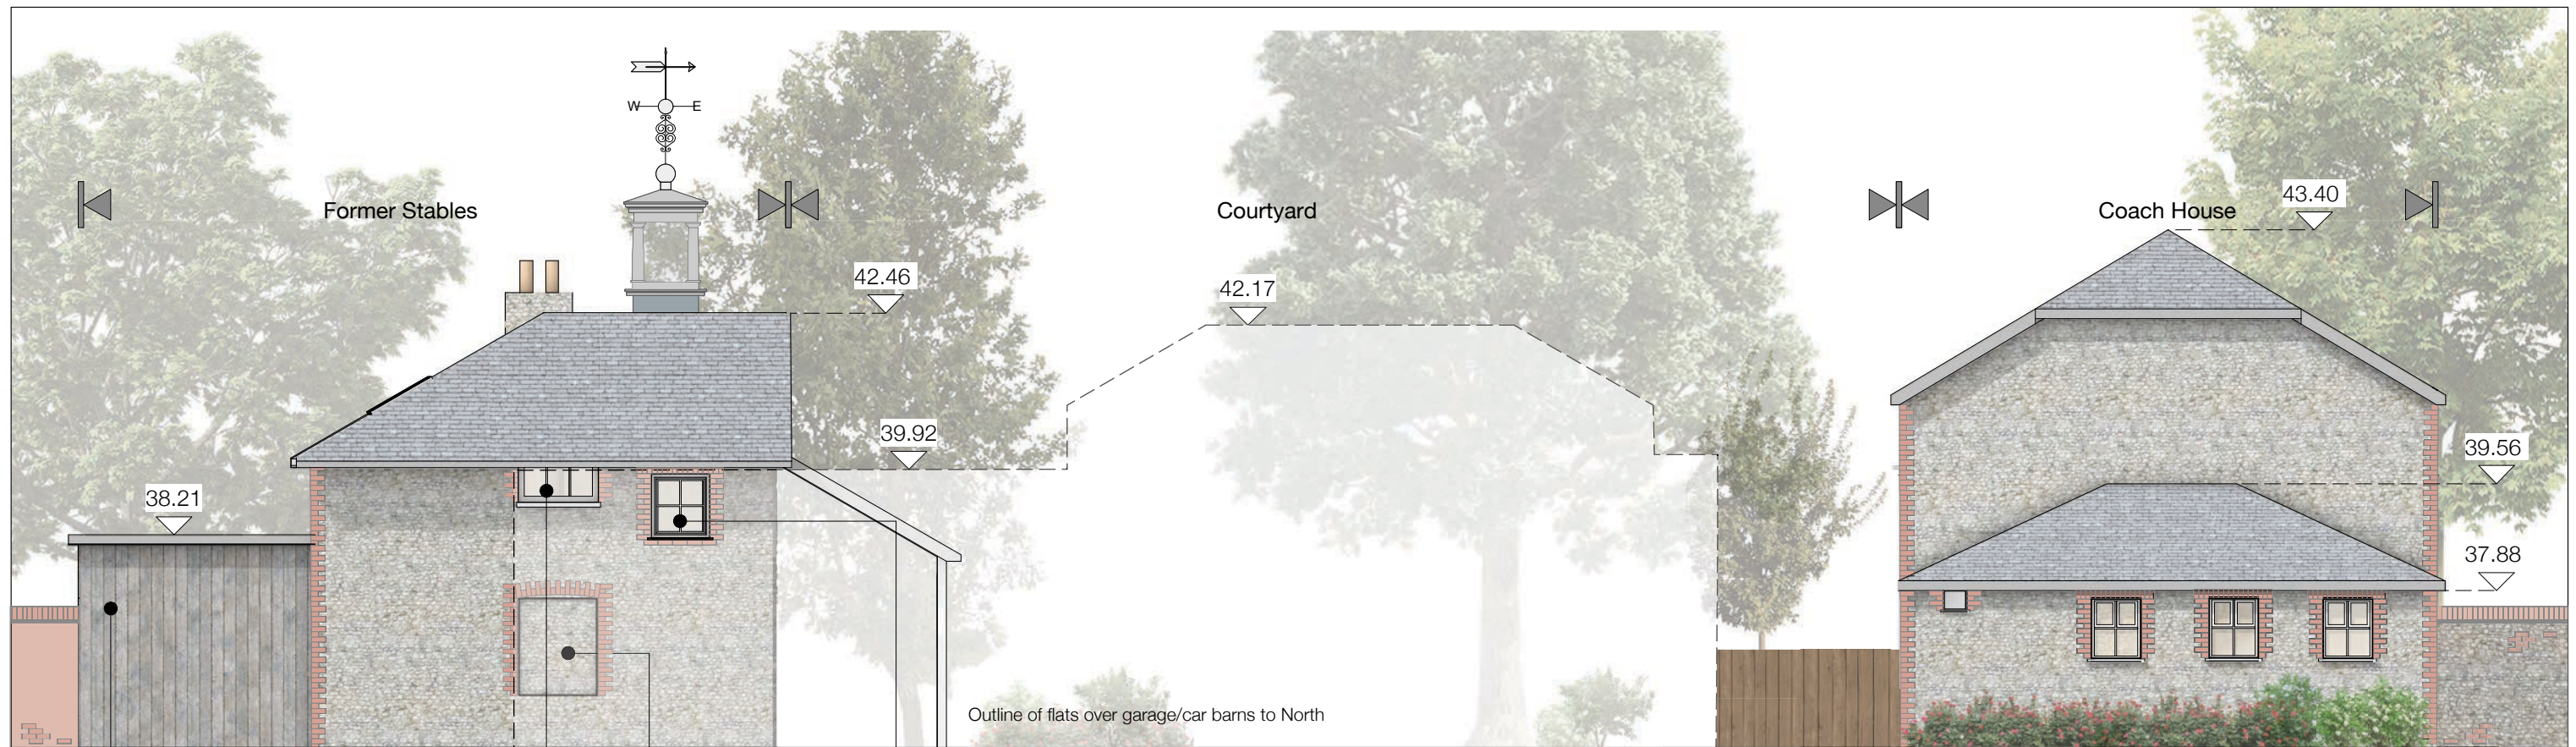


proposed single storey extension, clad with vertical timber boarding (left to naturally weather to silver)

cl.wf.04 new window into existing openings (obscure glazed)

cl.wg.04 to be blocked up with Flint, slightly recessed from existing face

cl.wf.07 new first floor fire egress window

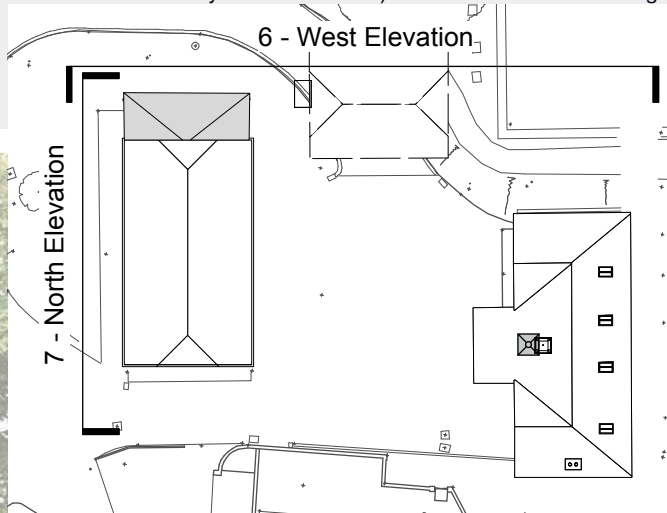

6 North Elevation - Coach House, Courtyard & Former Stables
Scale: 1:100



7 West Elevation - Coach House
Scale: 1:100