



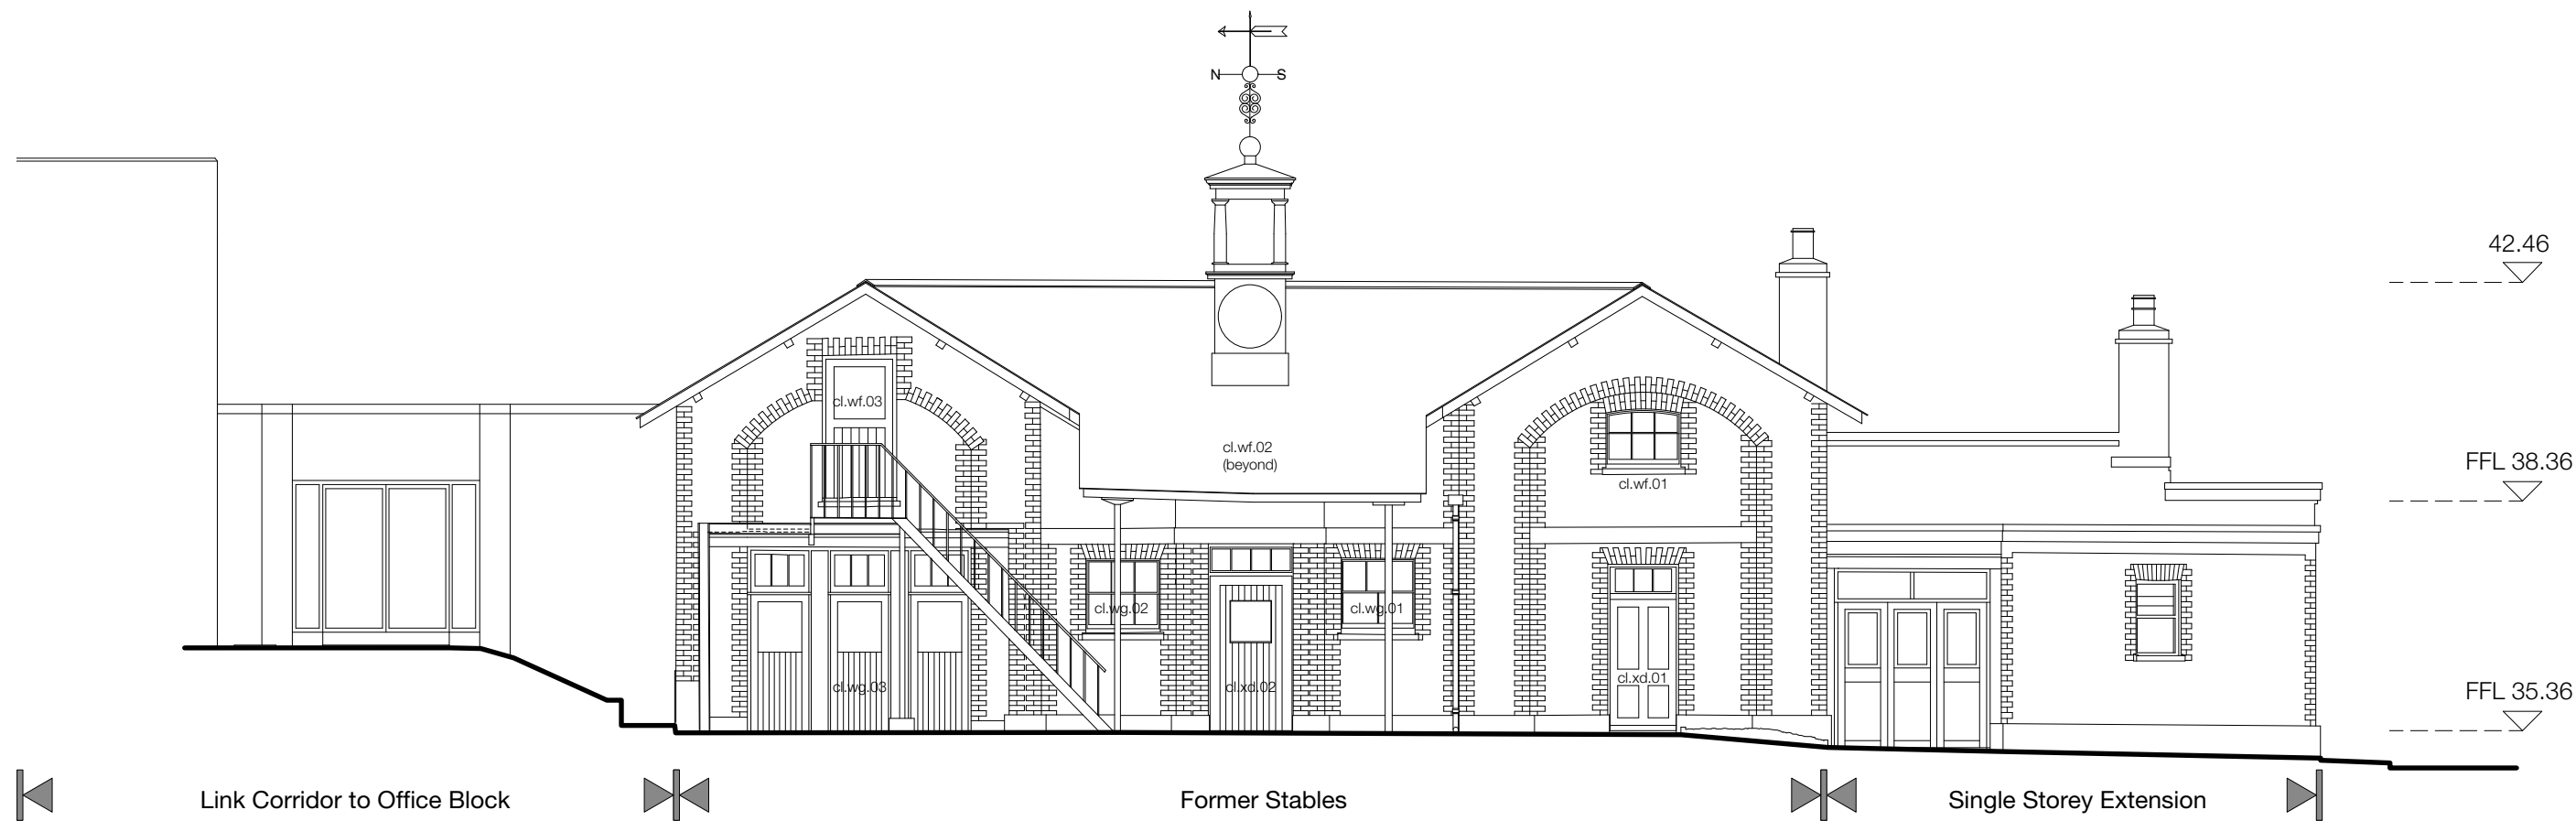

E8

Former Stables - Existing West Elevation

SCALE: 1:100

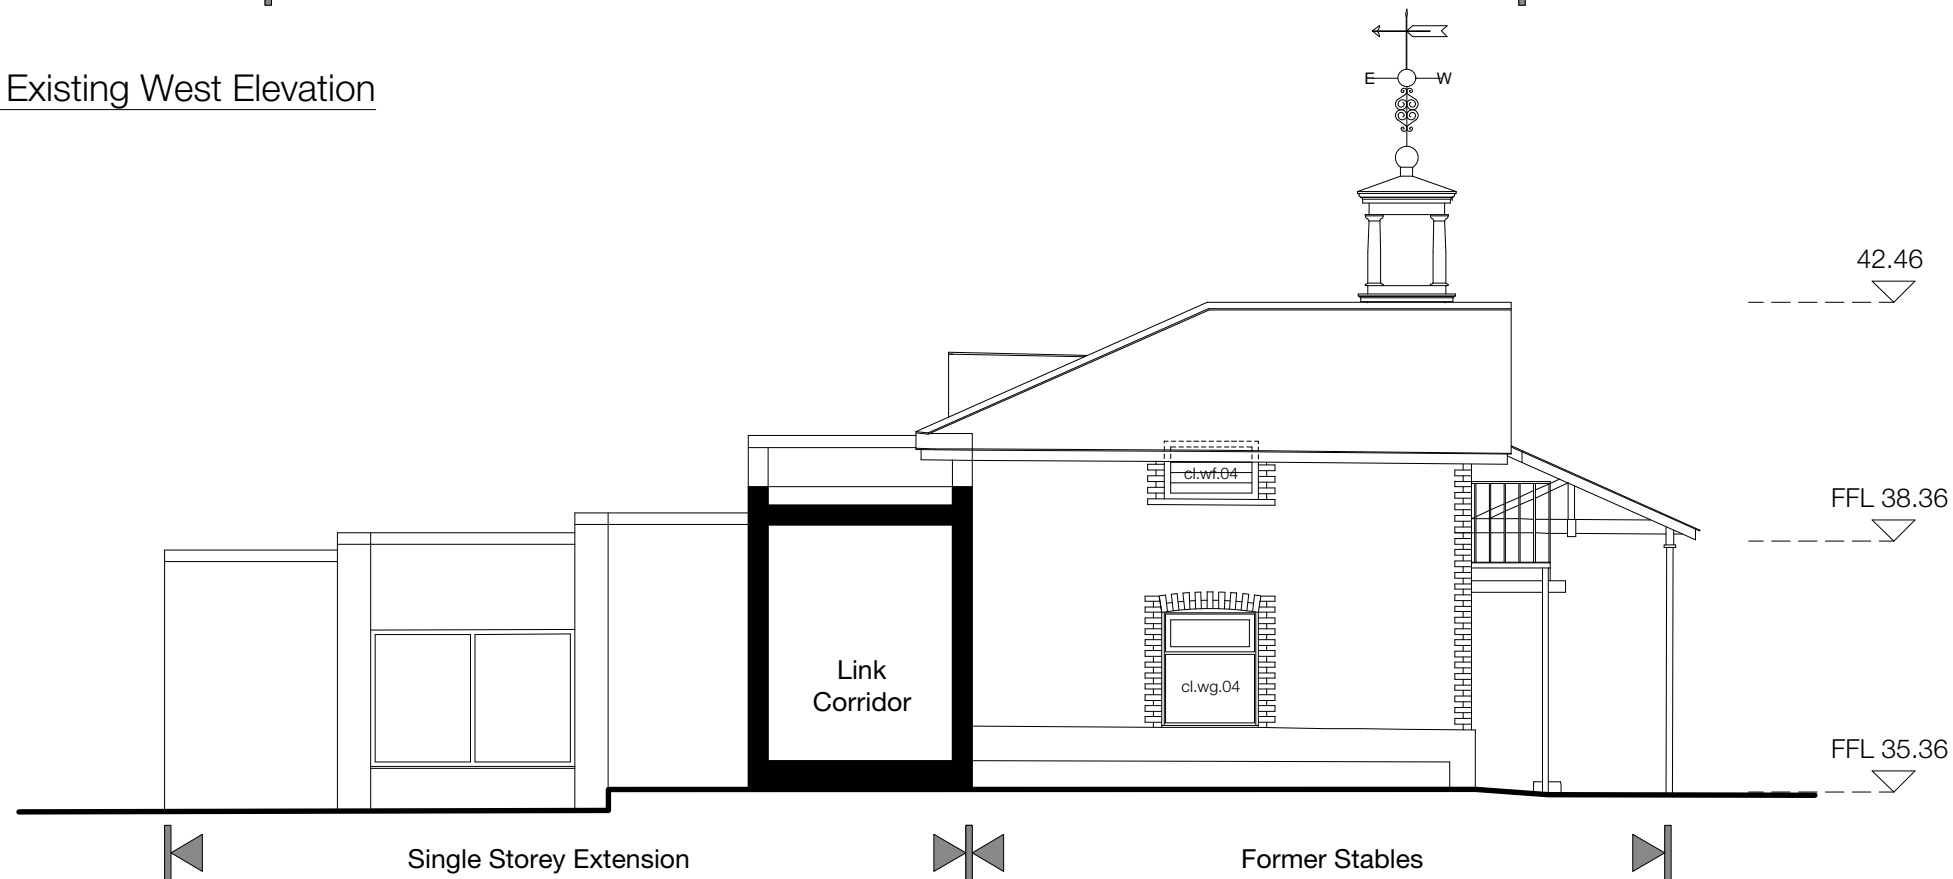

E9

Former Stables - Existing North Elevation

SCALE: 1:100