


Plots 40, 41, 42, 43


Floor Area :
GF: 37.26 sqm 401.06 sq ft
FF: 37.26 sqm 401.06 sq ft
TOTAL: 74.52 sqm 802.13 sq ft



Rear Elevation

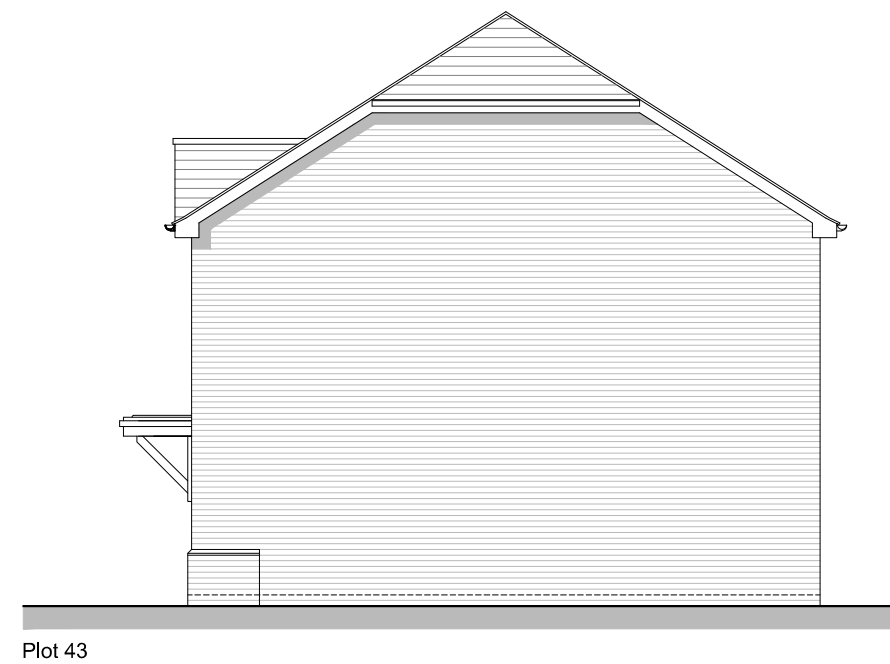

Side Elevation B

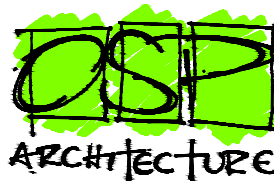REV. DATE		REVISIONS:		By		Planning		CLIENT: Bellway Homes LTD (Wessex)		PROJECT: Land West of Horndean Road Emsworth		Broadmede House Farnham Business Park Weydon Lane Farnham Surrey GU9 8QT Tel. 01252 267878 info@osparchitecture.com www.osparchitecture.com  O'KEEFE SCANLON LIMITED					
x	xx/xx/xx	xxxxx		XX				SCALE: 1:100 (A3 ORIGINAL)		DRAWING: Cherry - 3 Bedroom House Rear & Side Elevations							
								DRAWN: KLH		16386				P266		-	
								DATE: 22.06.17									
© COPYRIGHT EXISTS ON THE DESIGNS AND INFORMATION SHOWN ON THIS DRAWING																	
This drawing may be scaled or cross referenced to the scale bar for planning application purposes only.Do not scale for any other purpose,use figured dimensions only.Subject to site survey and all necessary consents. All dimensions to be checked by user and any discrepancies,errors or omissions to be reported to the Architect before work commences.This drawing is to be read in conjunction with all other relevant materials.																	