



ALL DIMENSIONS TO BE CHECKED ON SITE.
ANY DISCREPANCIES ARE TO BE MADE KNOWN
TO THE SURVEYOR AS SOON AS POSSIBLE.

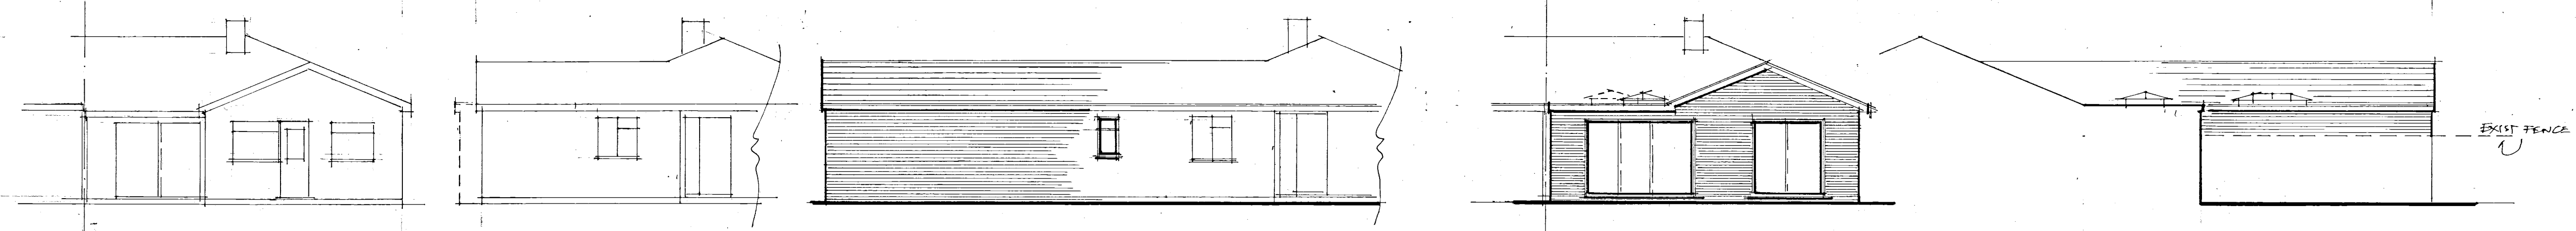


existing rear & side.


proposed sides & rear elevations.

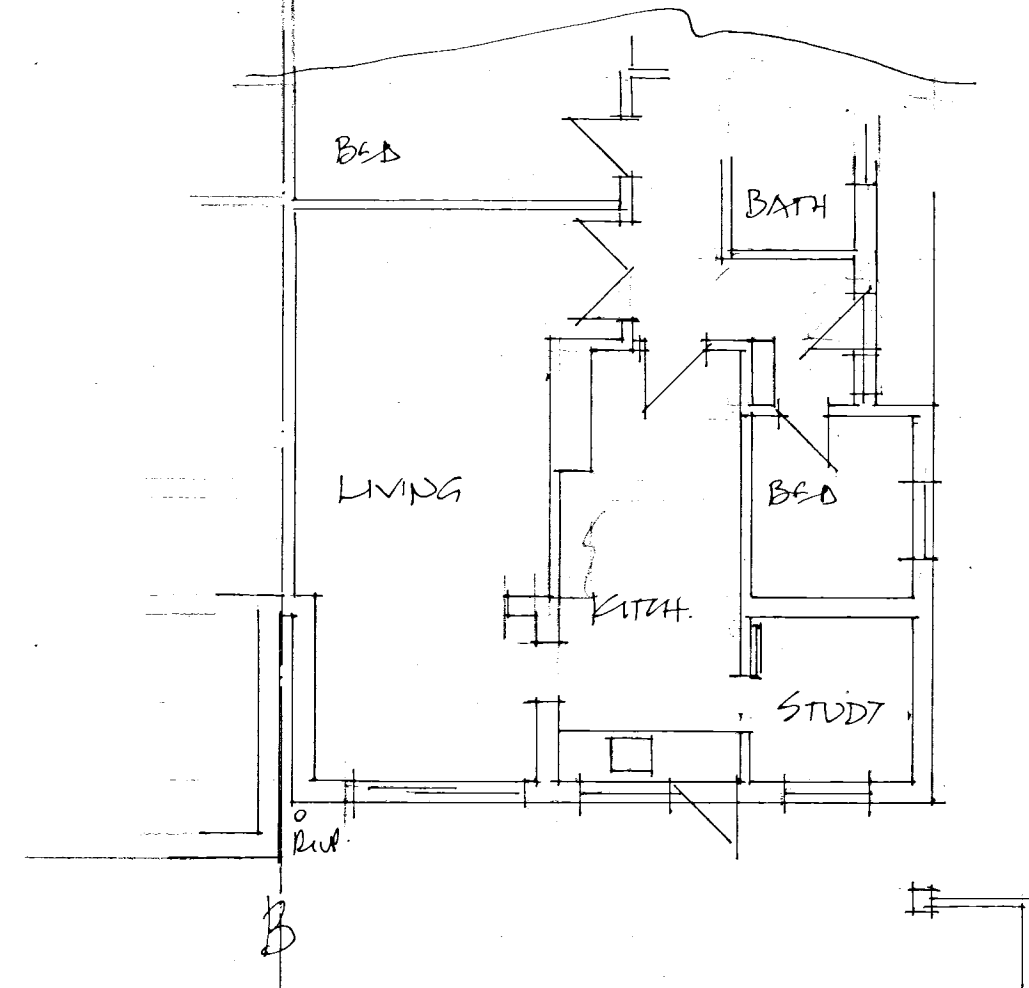



existing floor plan.

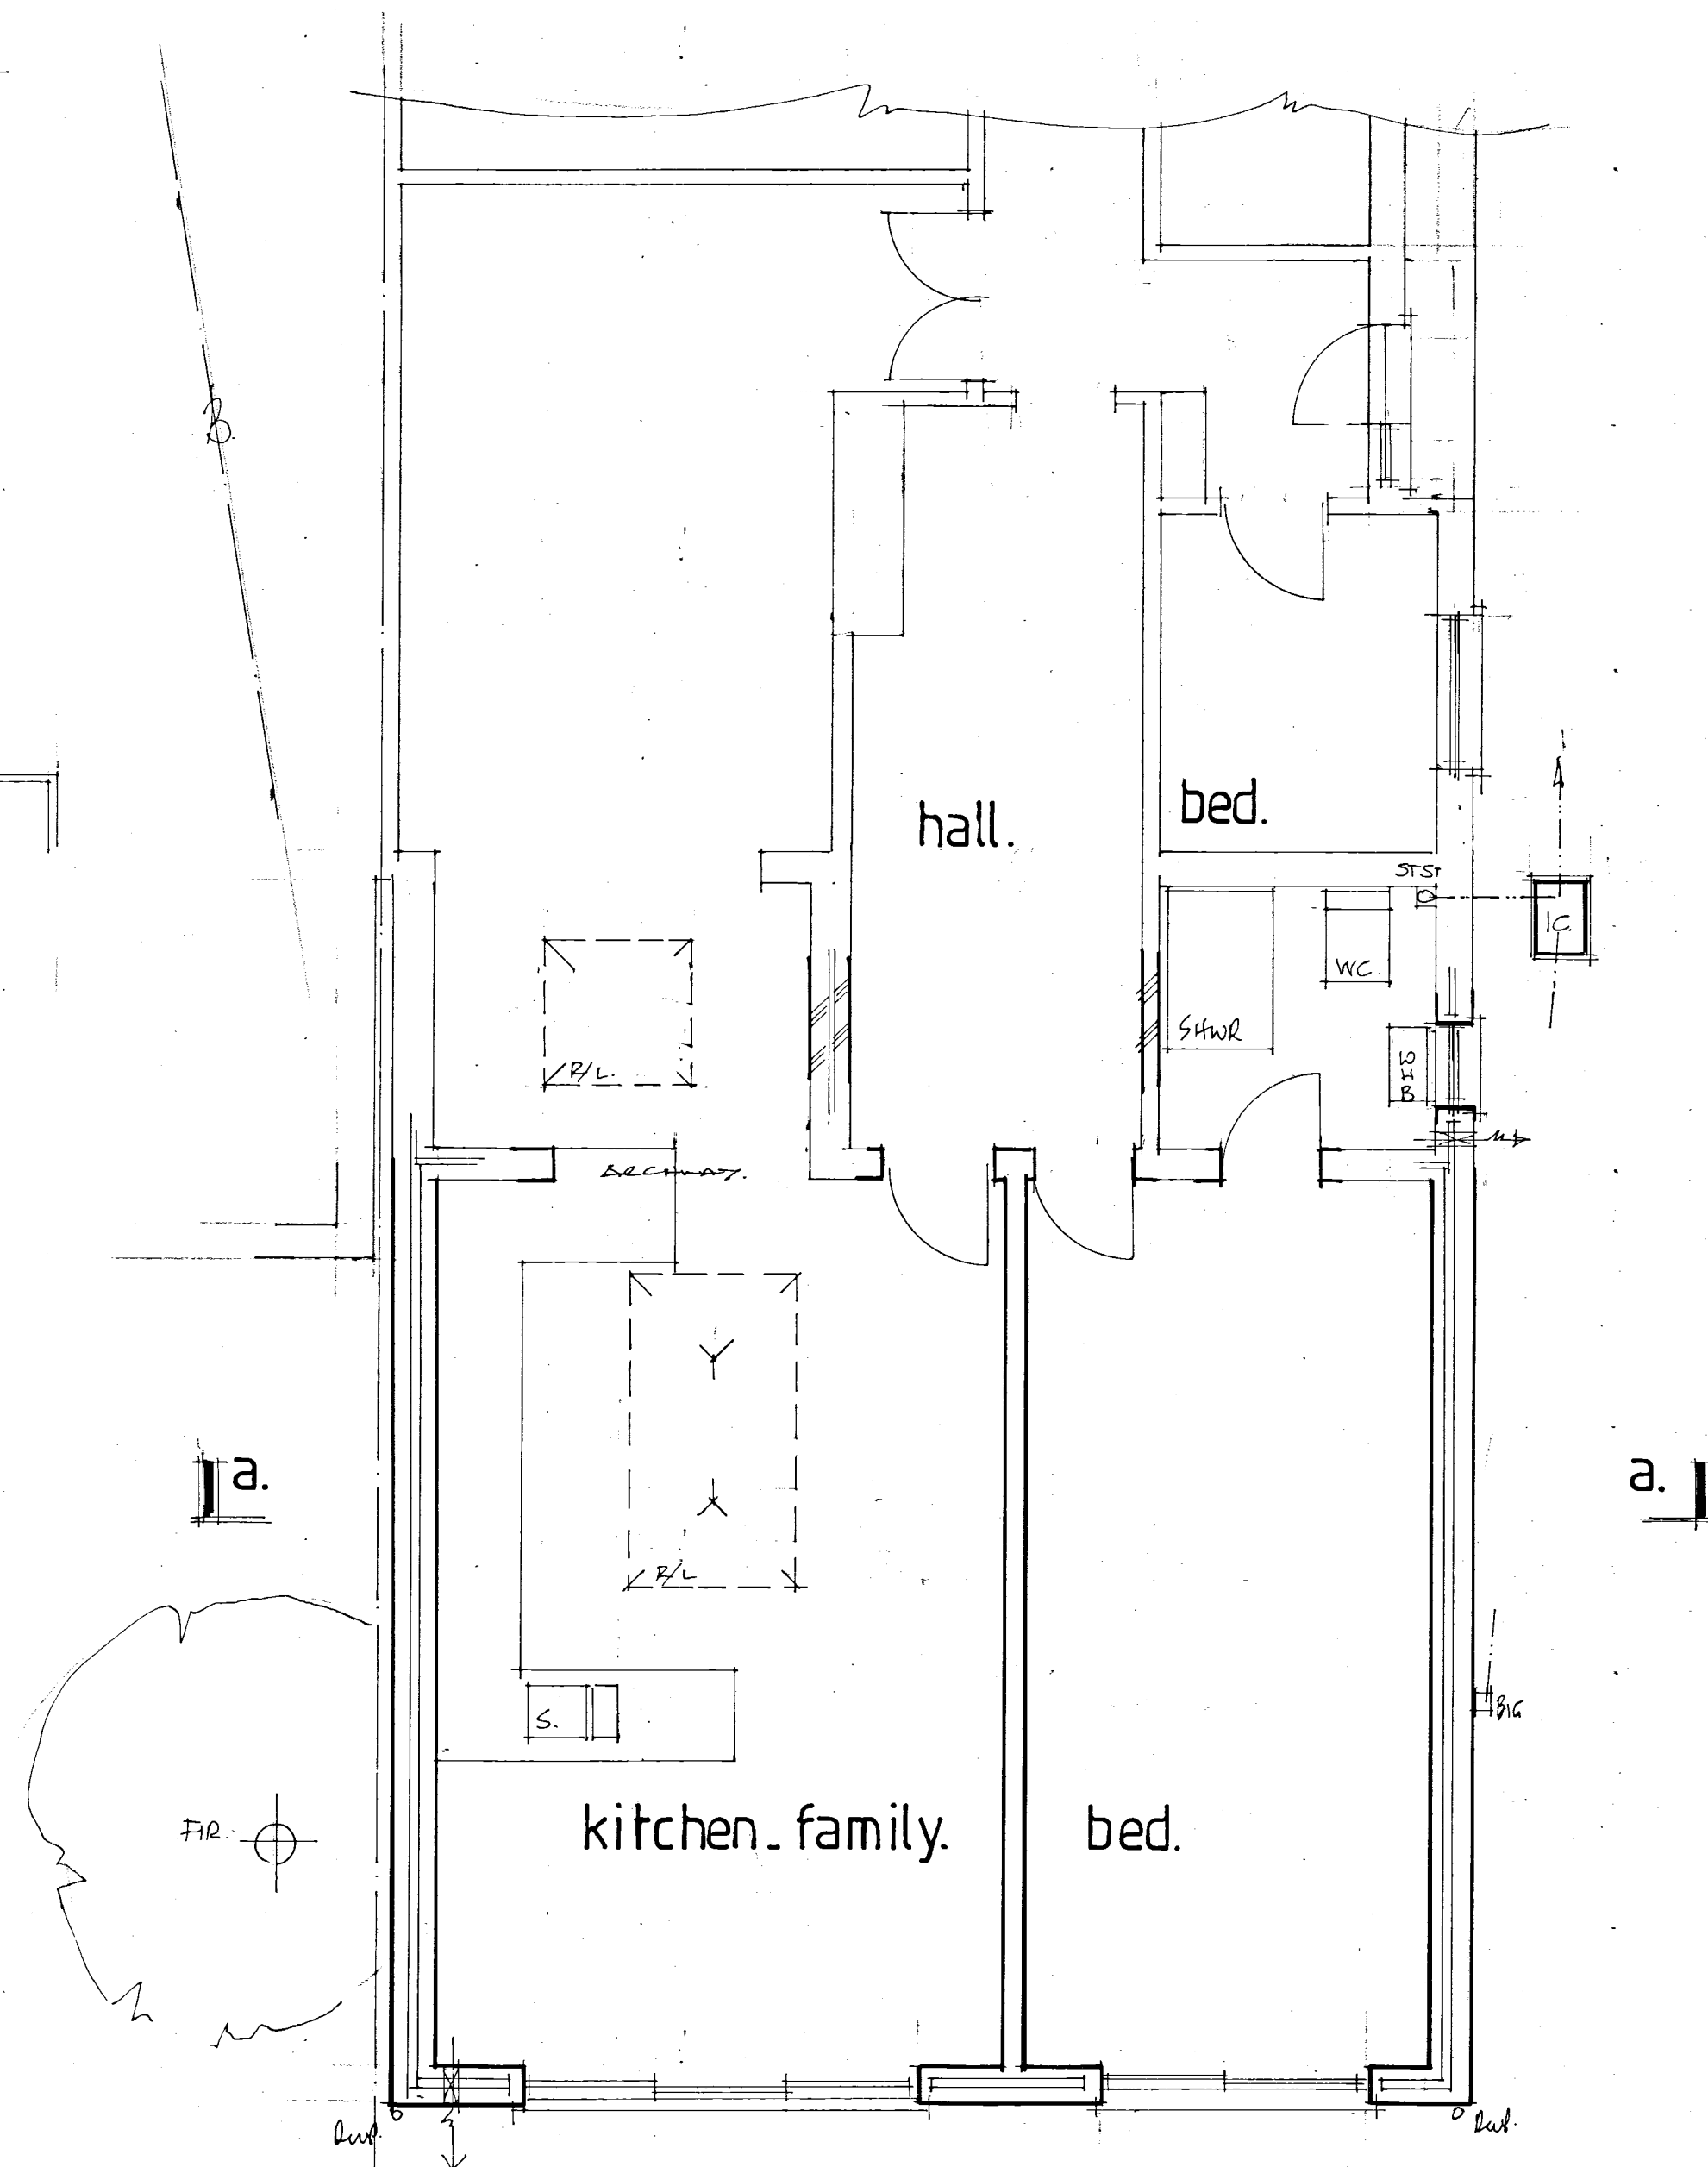

proposed floor plan.

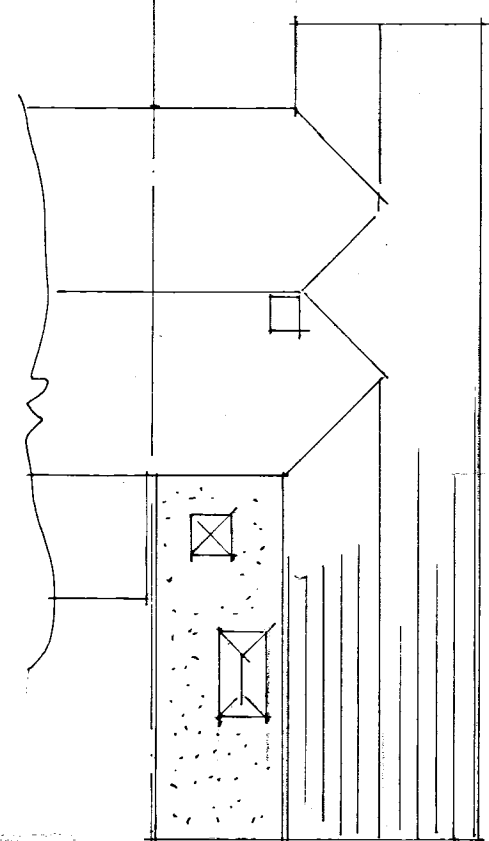

roof plan. SCALE 1:200

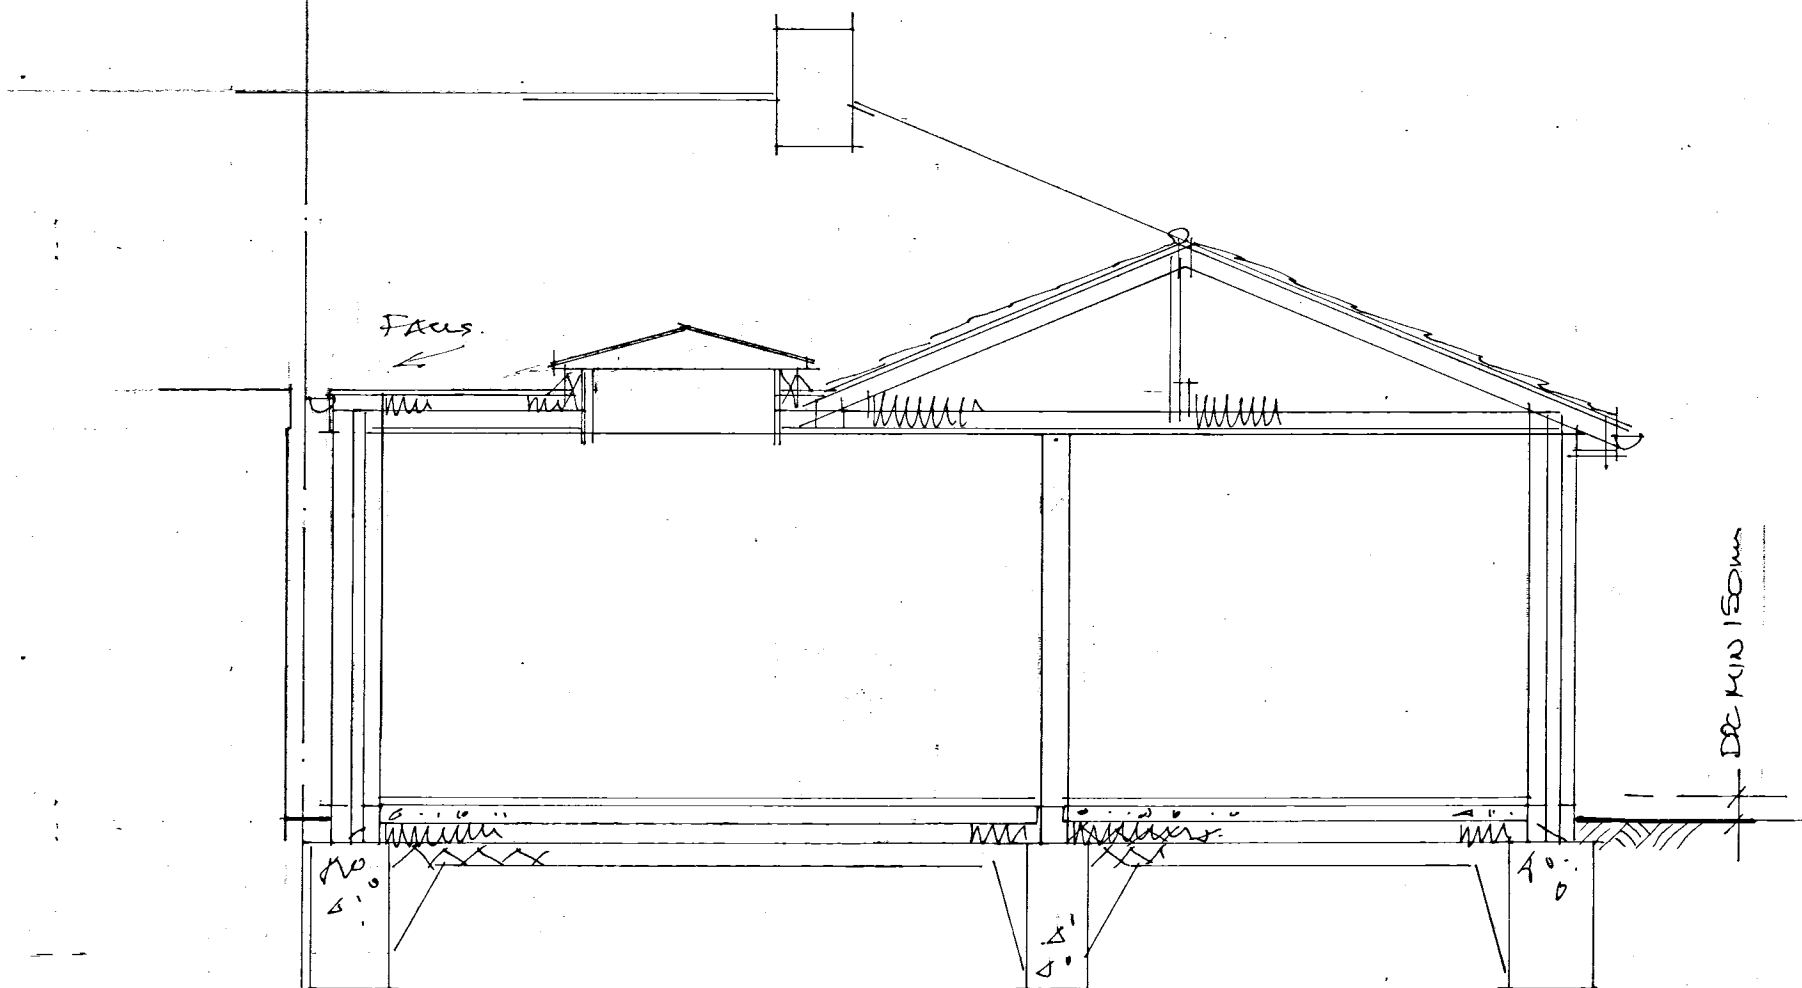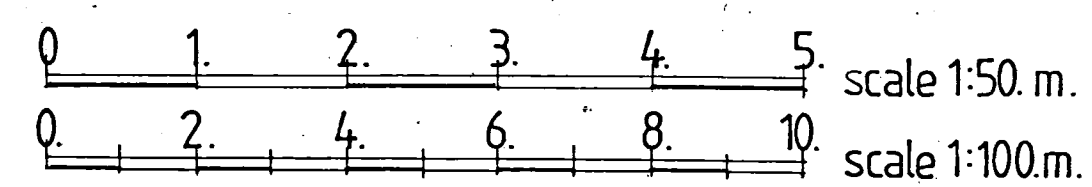

section a.a.

A		Revision	
Date		Revision	
© copyright			
THORNS YOUNG ARCHITECTURAL			
THORNS-YOUNG LTD CHARTERED BUILDING CONSULTANTS Website: www.thornsyoun.co.uk			
Fareham 21 Middle Road Park Gate SO31 7GH Tel: (01329) 888 322		Portsmouth 232 London Road North End PO2 9JQ Tel: (02392) 672 883	
Client			
MR & MRS A. SCARF			
Job Title			
47 INHURST AVENUE WATERLOOVILLE			
Drawing Title			
SINGLE STOREY REAR EXTENSION			
Scale 1:50 & 1:100 AT A1			
Date MAR.17		Drawn by JBT	
Drg. No.		Rev.	
1056.17			