



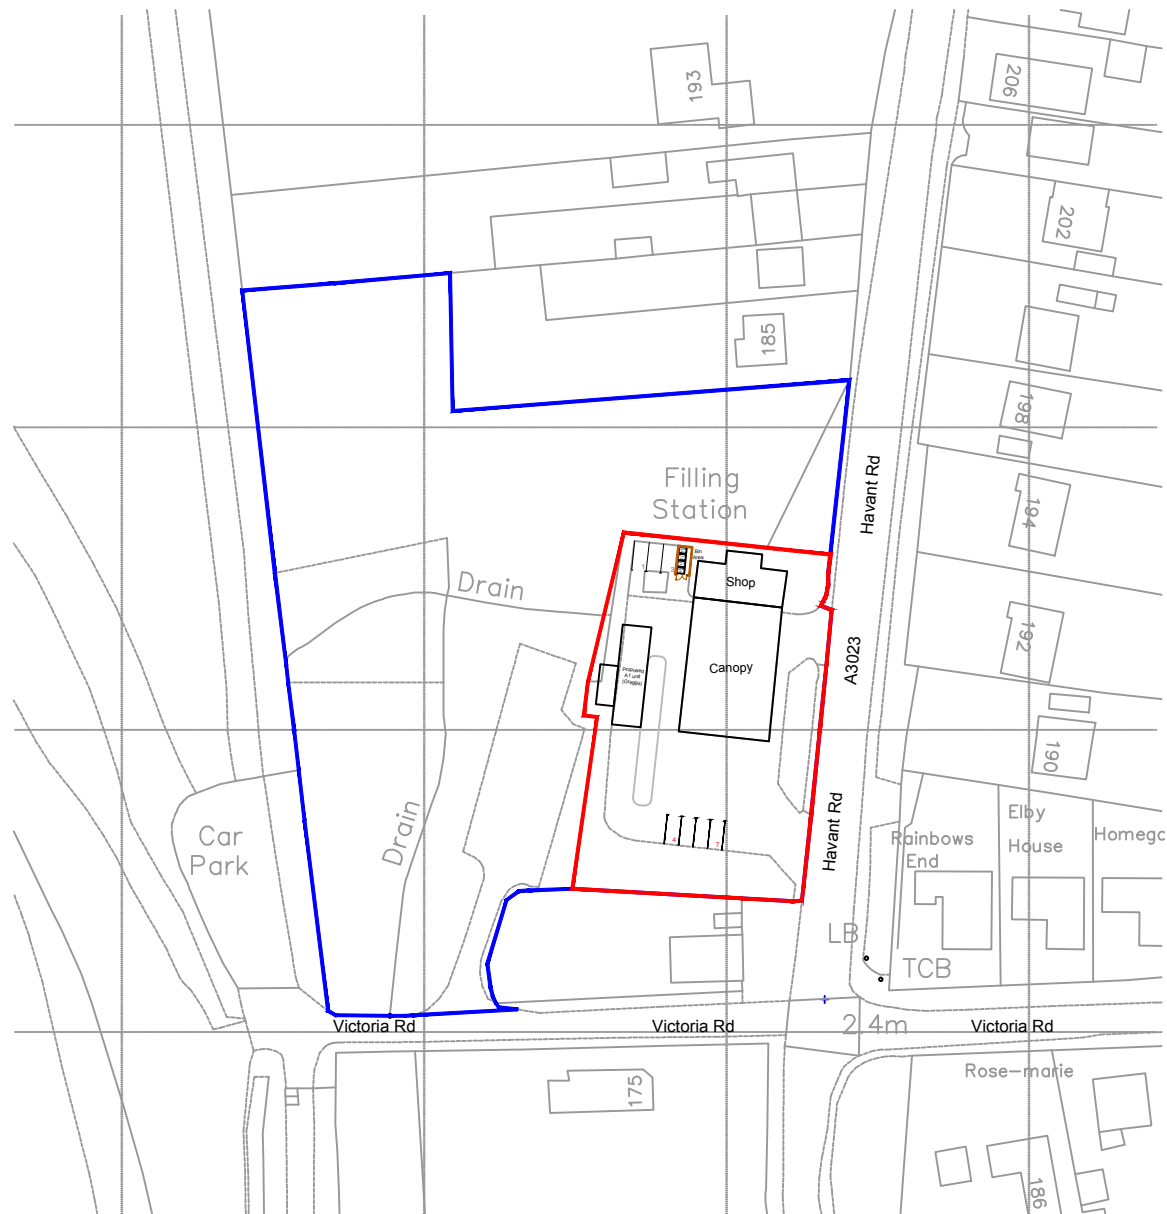


Ordnance Survey (c) Crown Copyright 2017. All rights reserved. Licence number 100022432


① Site Plan
Scale: 1:1250

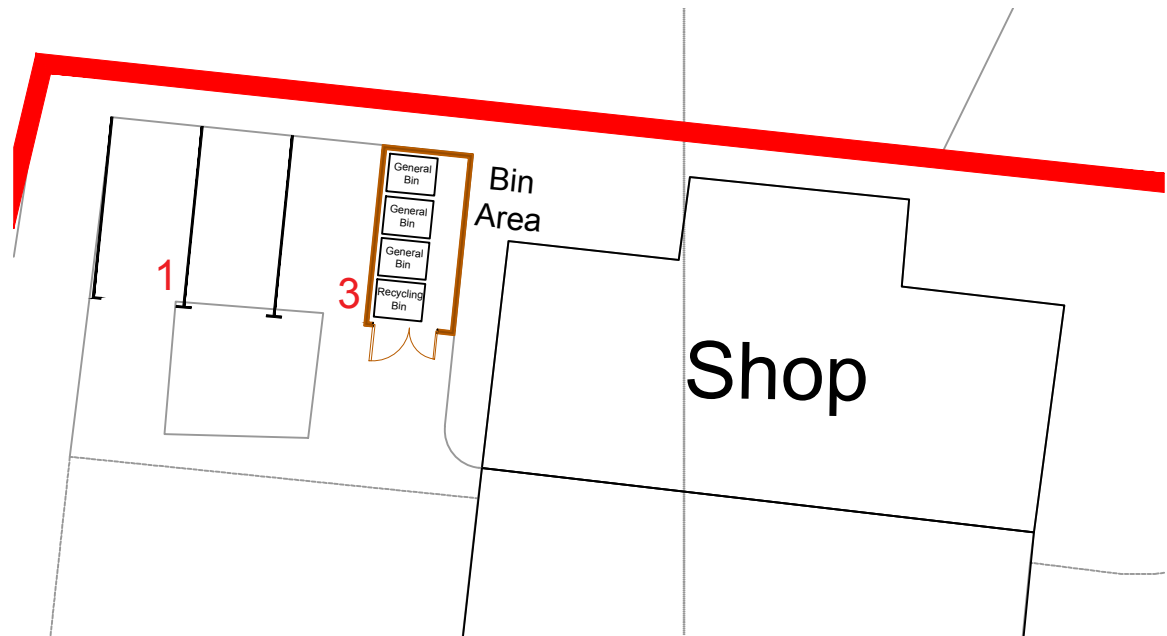


② Proposed Block Plan
Scale: 1:200

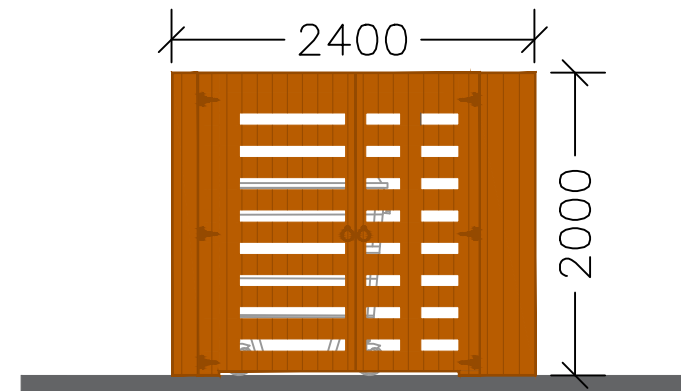


③ Proposed Front Elevation
Scale: 1:50

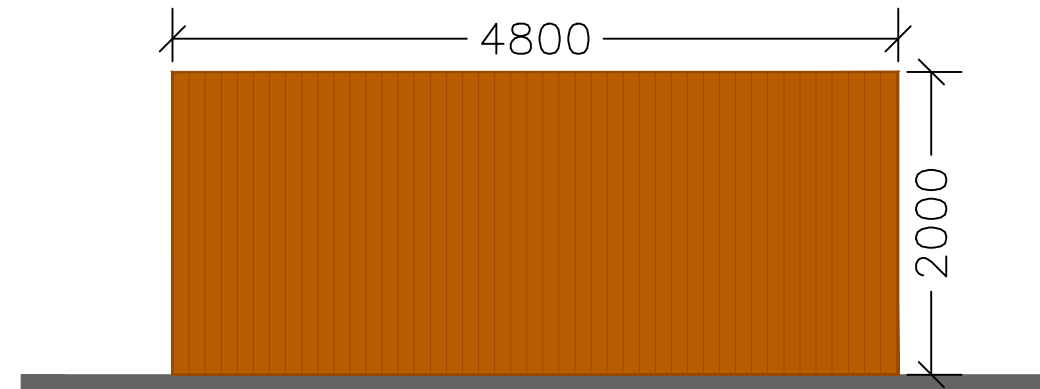

④ Proposed Side Elevation
Scale: 1:50

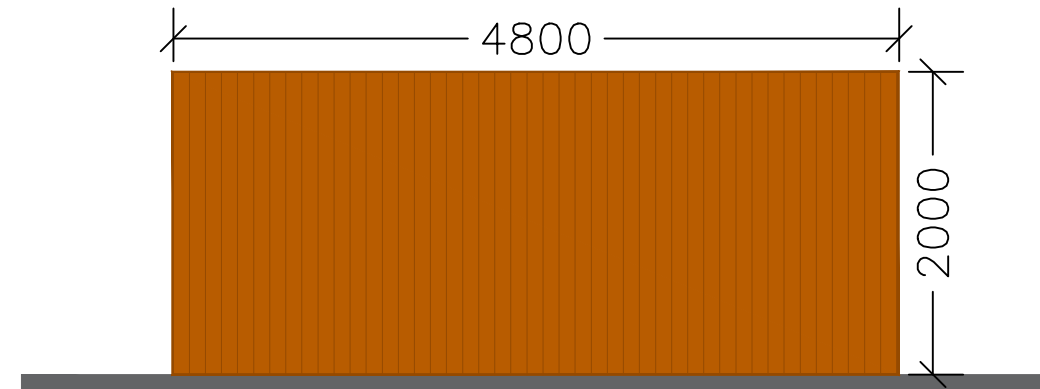

⑤ Proposed Side Elevation
Scale: 1:50

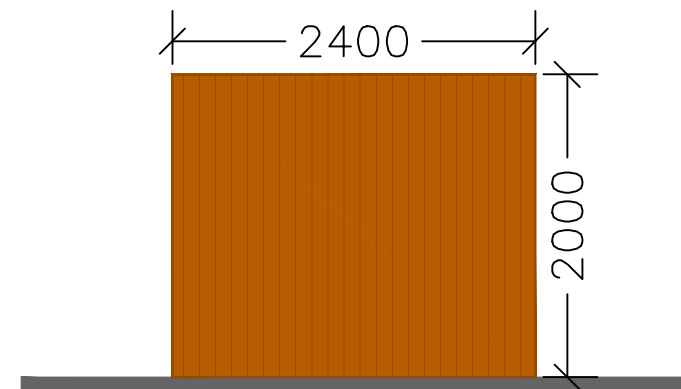

⑥ Proposed Rear Elevation
Scale: 1:50



Euro House,
Beehive Trading Park
Haslingden Road, Blackburn
Lancashire, BB1 2EE
T: 01254 205439, E:enquiries@eurogarages.com

Hayling Island

181 Havant Road,
Hampshire,
PO11 0LG

Proposed Bin Store

Drawing No: pln037.01
Scale: See drawings
Issue Date: 15.02.18
Drawn: IS
Checked: --

Revision Notes

Date	Rev	By	Description
---	---	---	---
---	---	---	---
---	---	---	---



Notes
This drawing is the copyright of EG Group Ltd. No reproduction of this drawing is allowed without prior permission. All drawings must be checked and verified prior to commencement of work on site. All dimensions are in millimeters, unless otherwise stated. Anyone using this drawing (e.g. Contractor, Client, Supplier) is to check all dimensions on site prior to carrying out work or ordering of materials.