



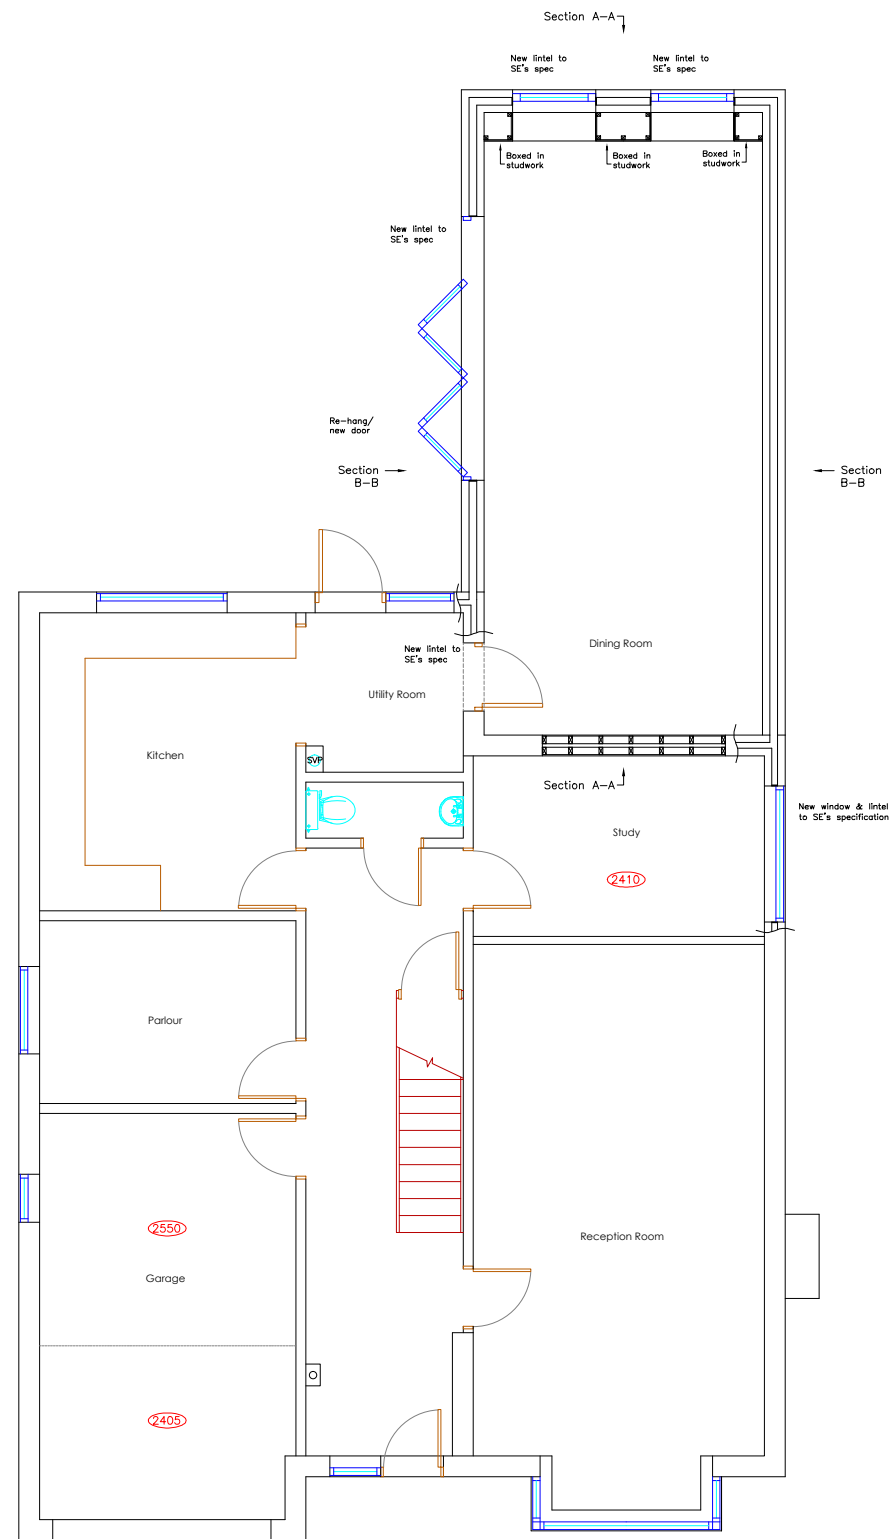

PROPOSED GROUND FLOOR

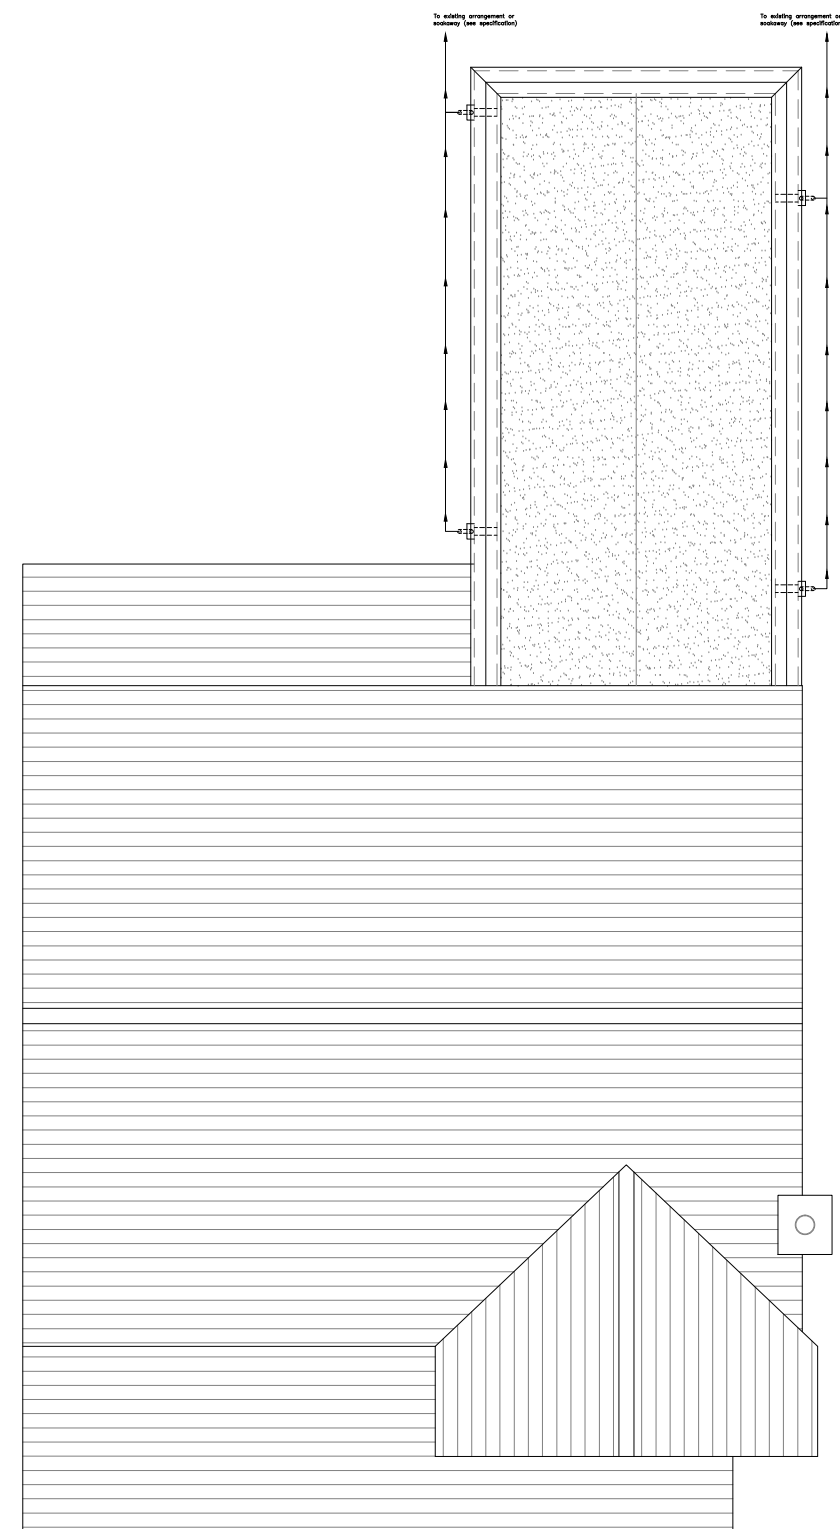

PROPOSED ROOF PLAN

Copyright is reserved by GBS Designs and is issued on the condition that it is not copied or disclosed by or to any unauthorised persons without prior consent in writing from GBS Designs.

All dimensions to be checked on site

All structural elements to be specified by a suitably qualified structural engineer.

REV	DESCRIPTION	DRAWN	DATE
-	Initial design	GBS	20.10.16
A	Initial building regulations details added	GBS	01.03.17
B	Revisions to scheme and building regulations	GBS	08.03.17
C	Extension made longer/deeper with associated changes to building regulations	GBS	23.01.18



Drawing Ref NESTOR 03	Drawing Title Rear extension at 25a Lovedean Lane Lovedean Hampshire PO8 8HJ
Scale at A1 1:50	Scale at A3 1:100
Date 20 OCT 2016	
Drawn by GBS	

gbs designs
CAD - ARCHITECTURE - DESIGN
6 Shillinglee Waterloooville
Hampshire PO7 5RW
Tel 023 9225 8315
www.gbsimages.co.uk