



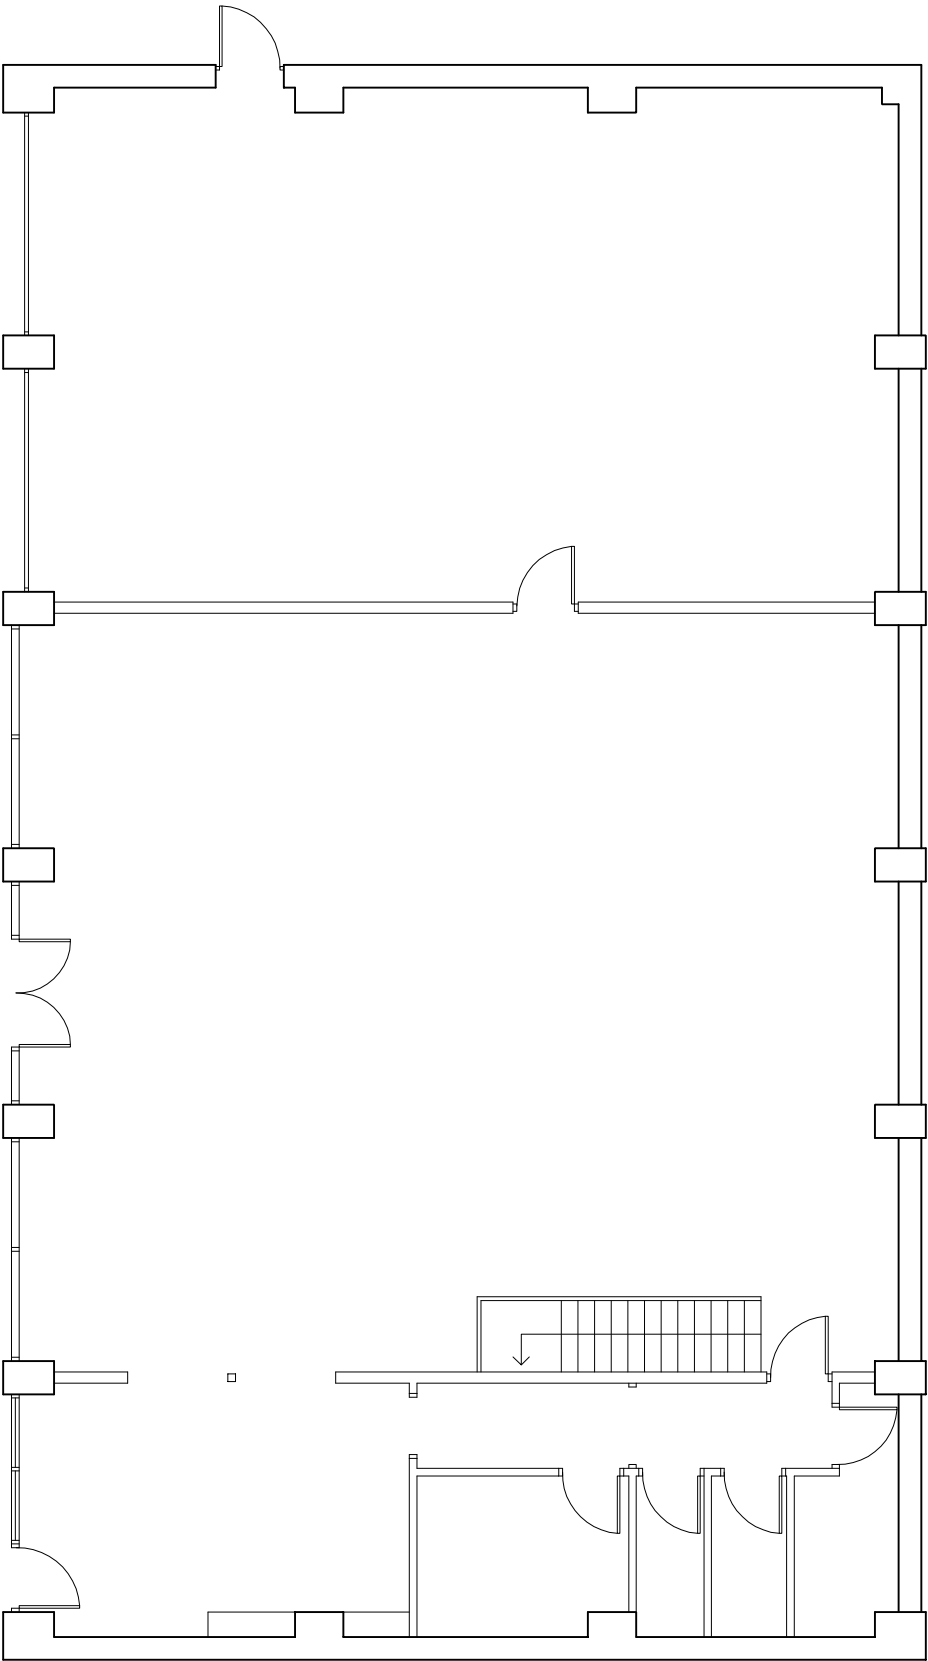

GROUND FLOOR PLAN

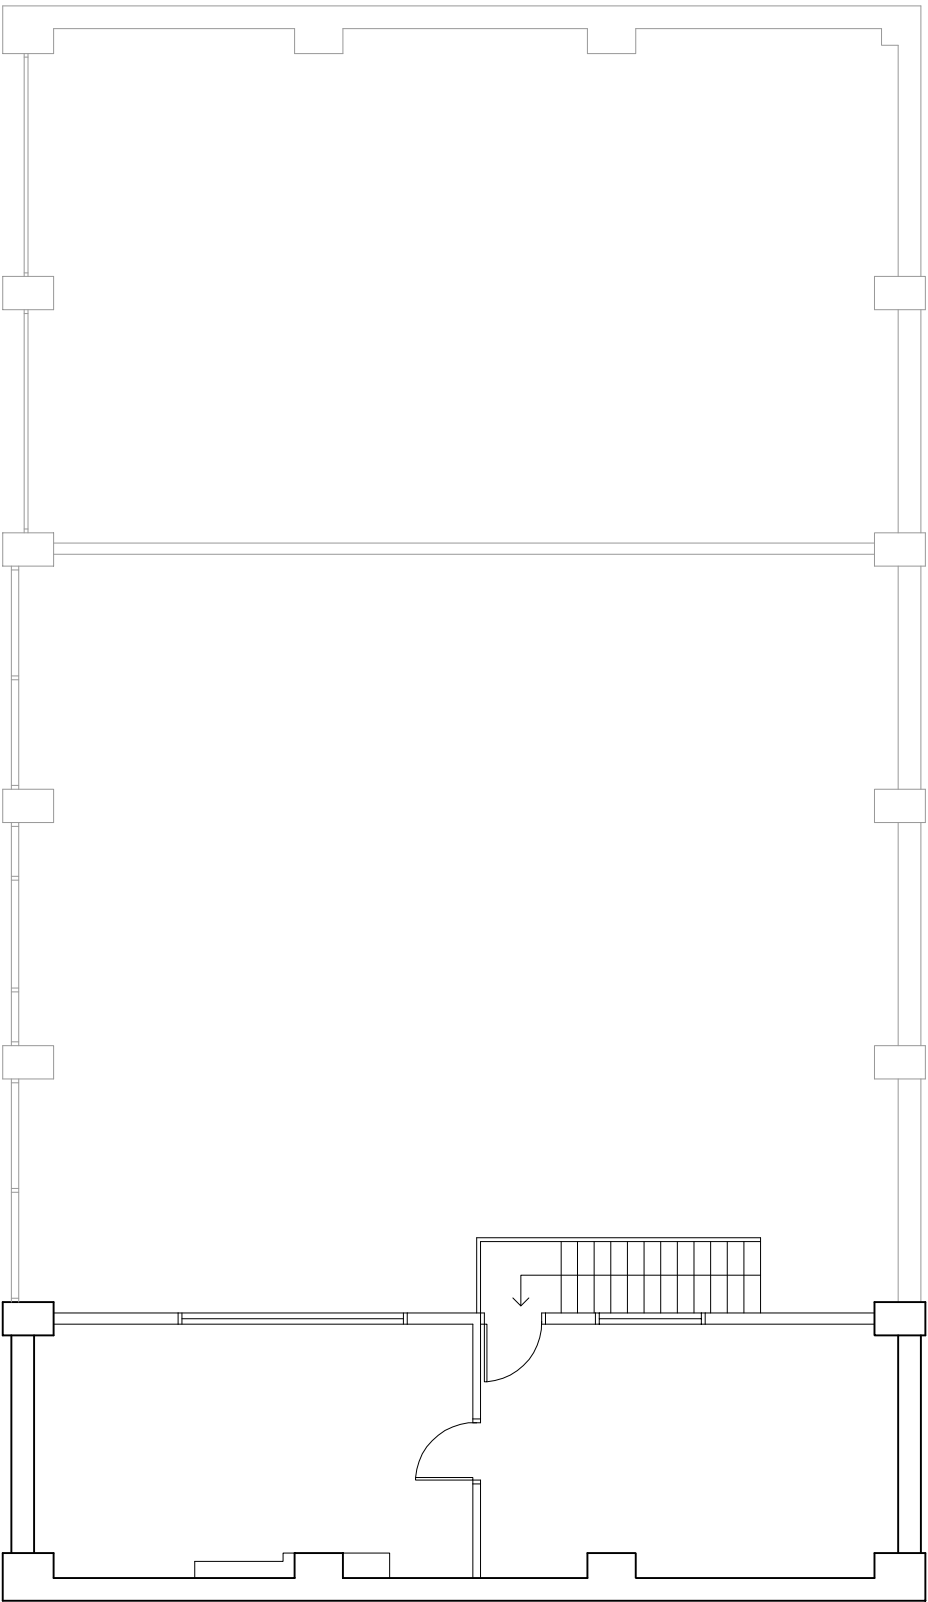

FIRST FLOOR PLAN



Existing Floor Plans (1 : 100)

Rev.	Date	Details	Drawn	Checked
Issued for:				
PLANNING APPLICATION			Project No:	
Project/Client:			E.17.108	
222 London Road, Waterlooville.			Dwg No:	
			100	
Enterprise Rent-a-Car			Rev:	
			•	
Drawing:			Scale:	
Existing Floor Plans			1:100 @A3	
			Drawn By:	
			BA	
			Date:	
			22.11.17	
			Checked By:	
			•	

3rd Floor,
70-74 Norwich Avenue West,
Bournemouth.
BH2 6AW

T:01202 375818
info@lmaarchitects.co.uk
www.lmaarchitects.co.uk

