




W1 The existing window is to be replaced with a timber frame top hung window in traditional design with central glazing bar and will use single glazing

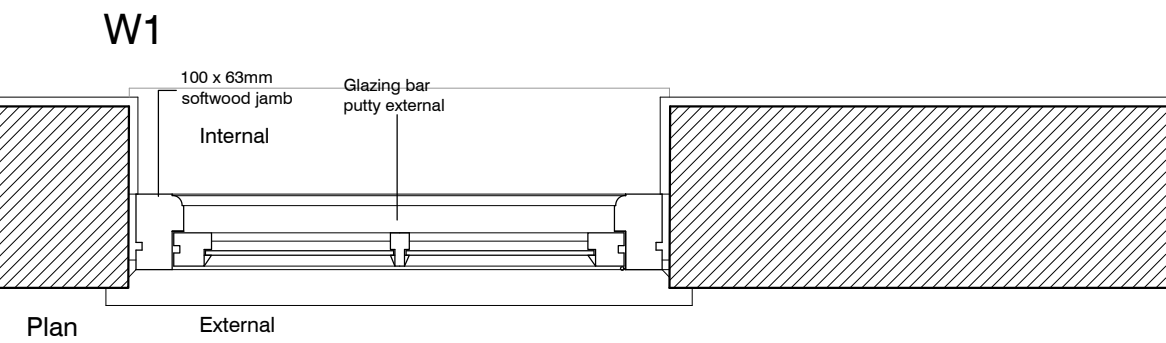

Proposed Window Plan
@ 1:10 (A1)

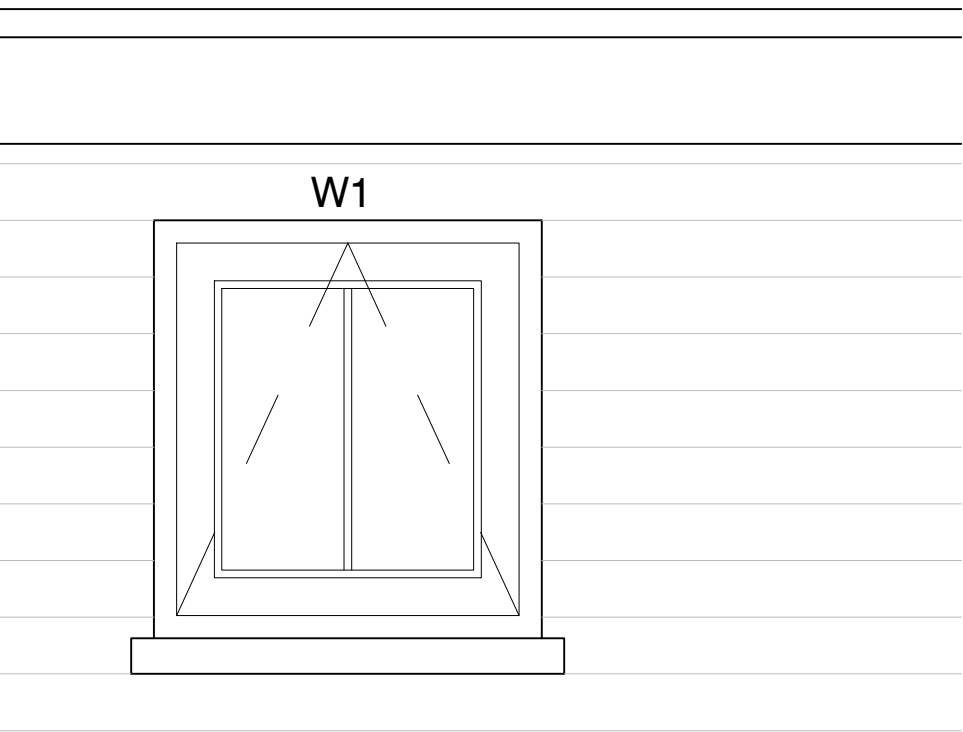


Proposed Window Elevation
@ 1:20 (A1)

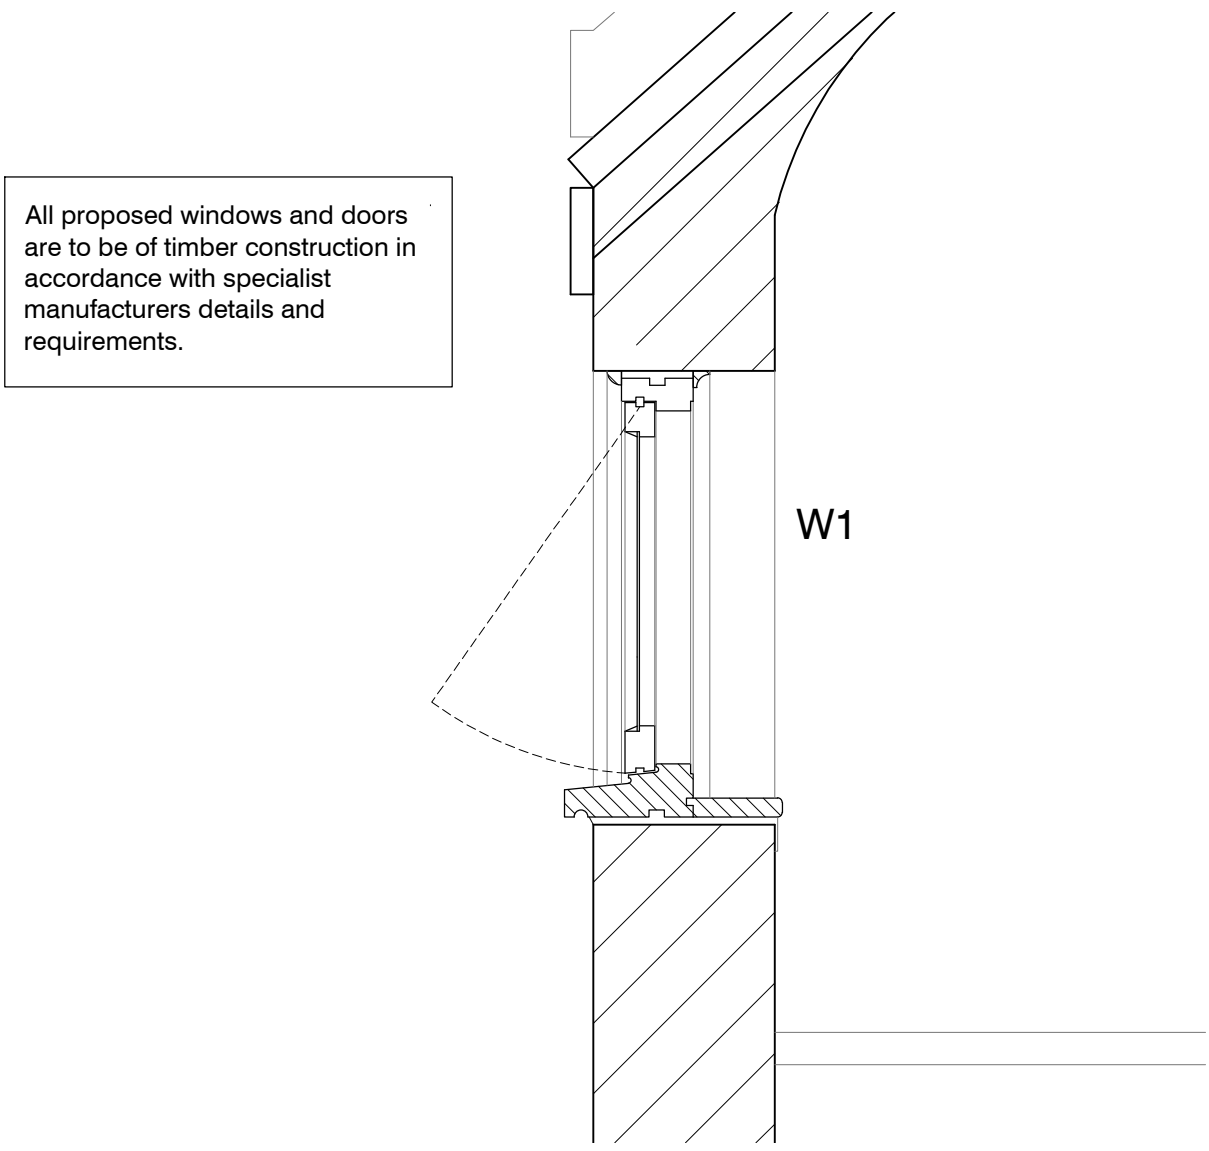


Proposed Dormer Section @ 1:10 (A1)

W1 DETAILS

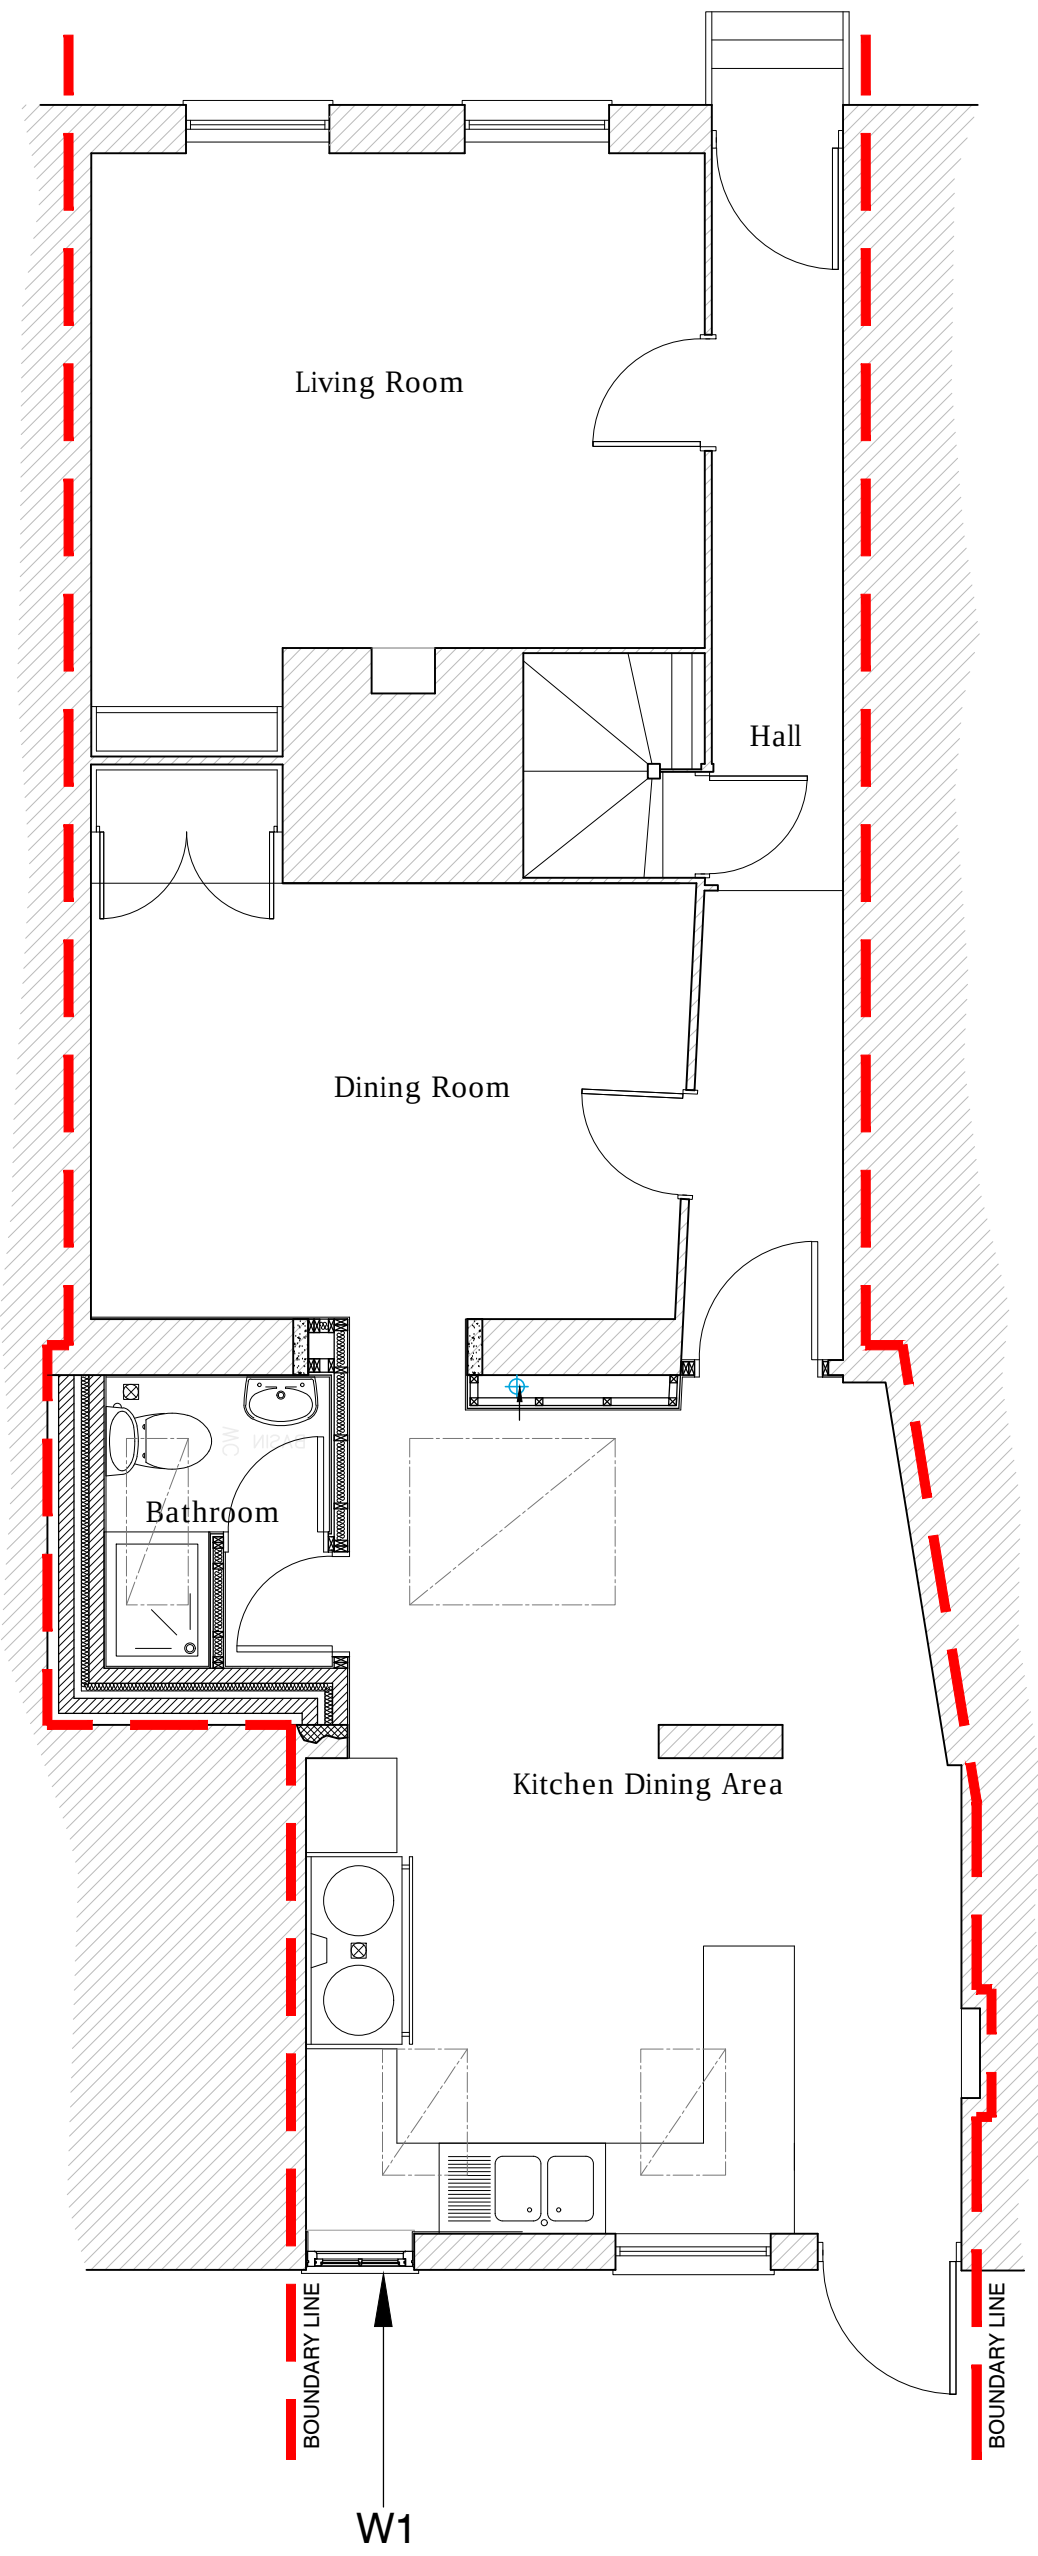

Existing Second Floor Plan
@ 1:50 (A1)

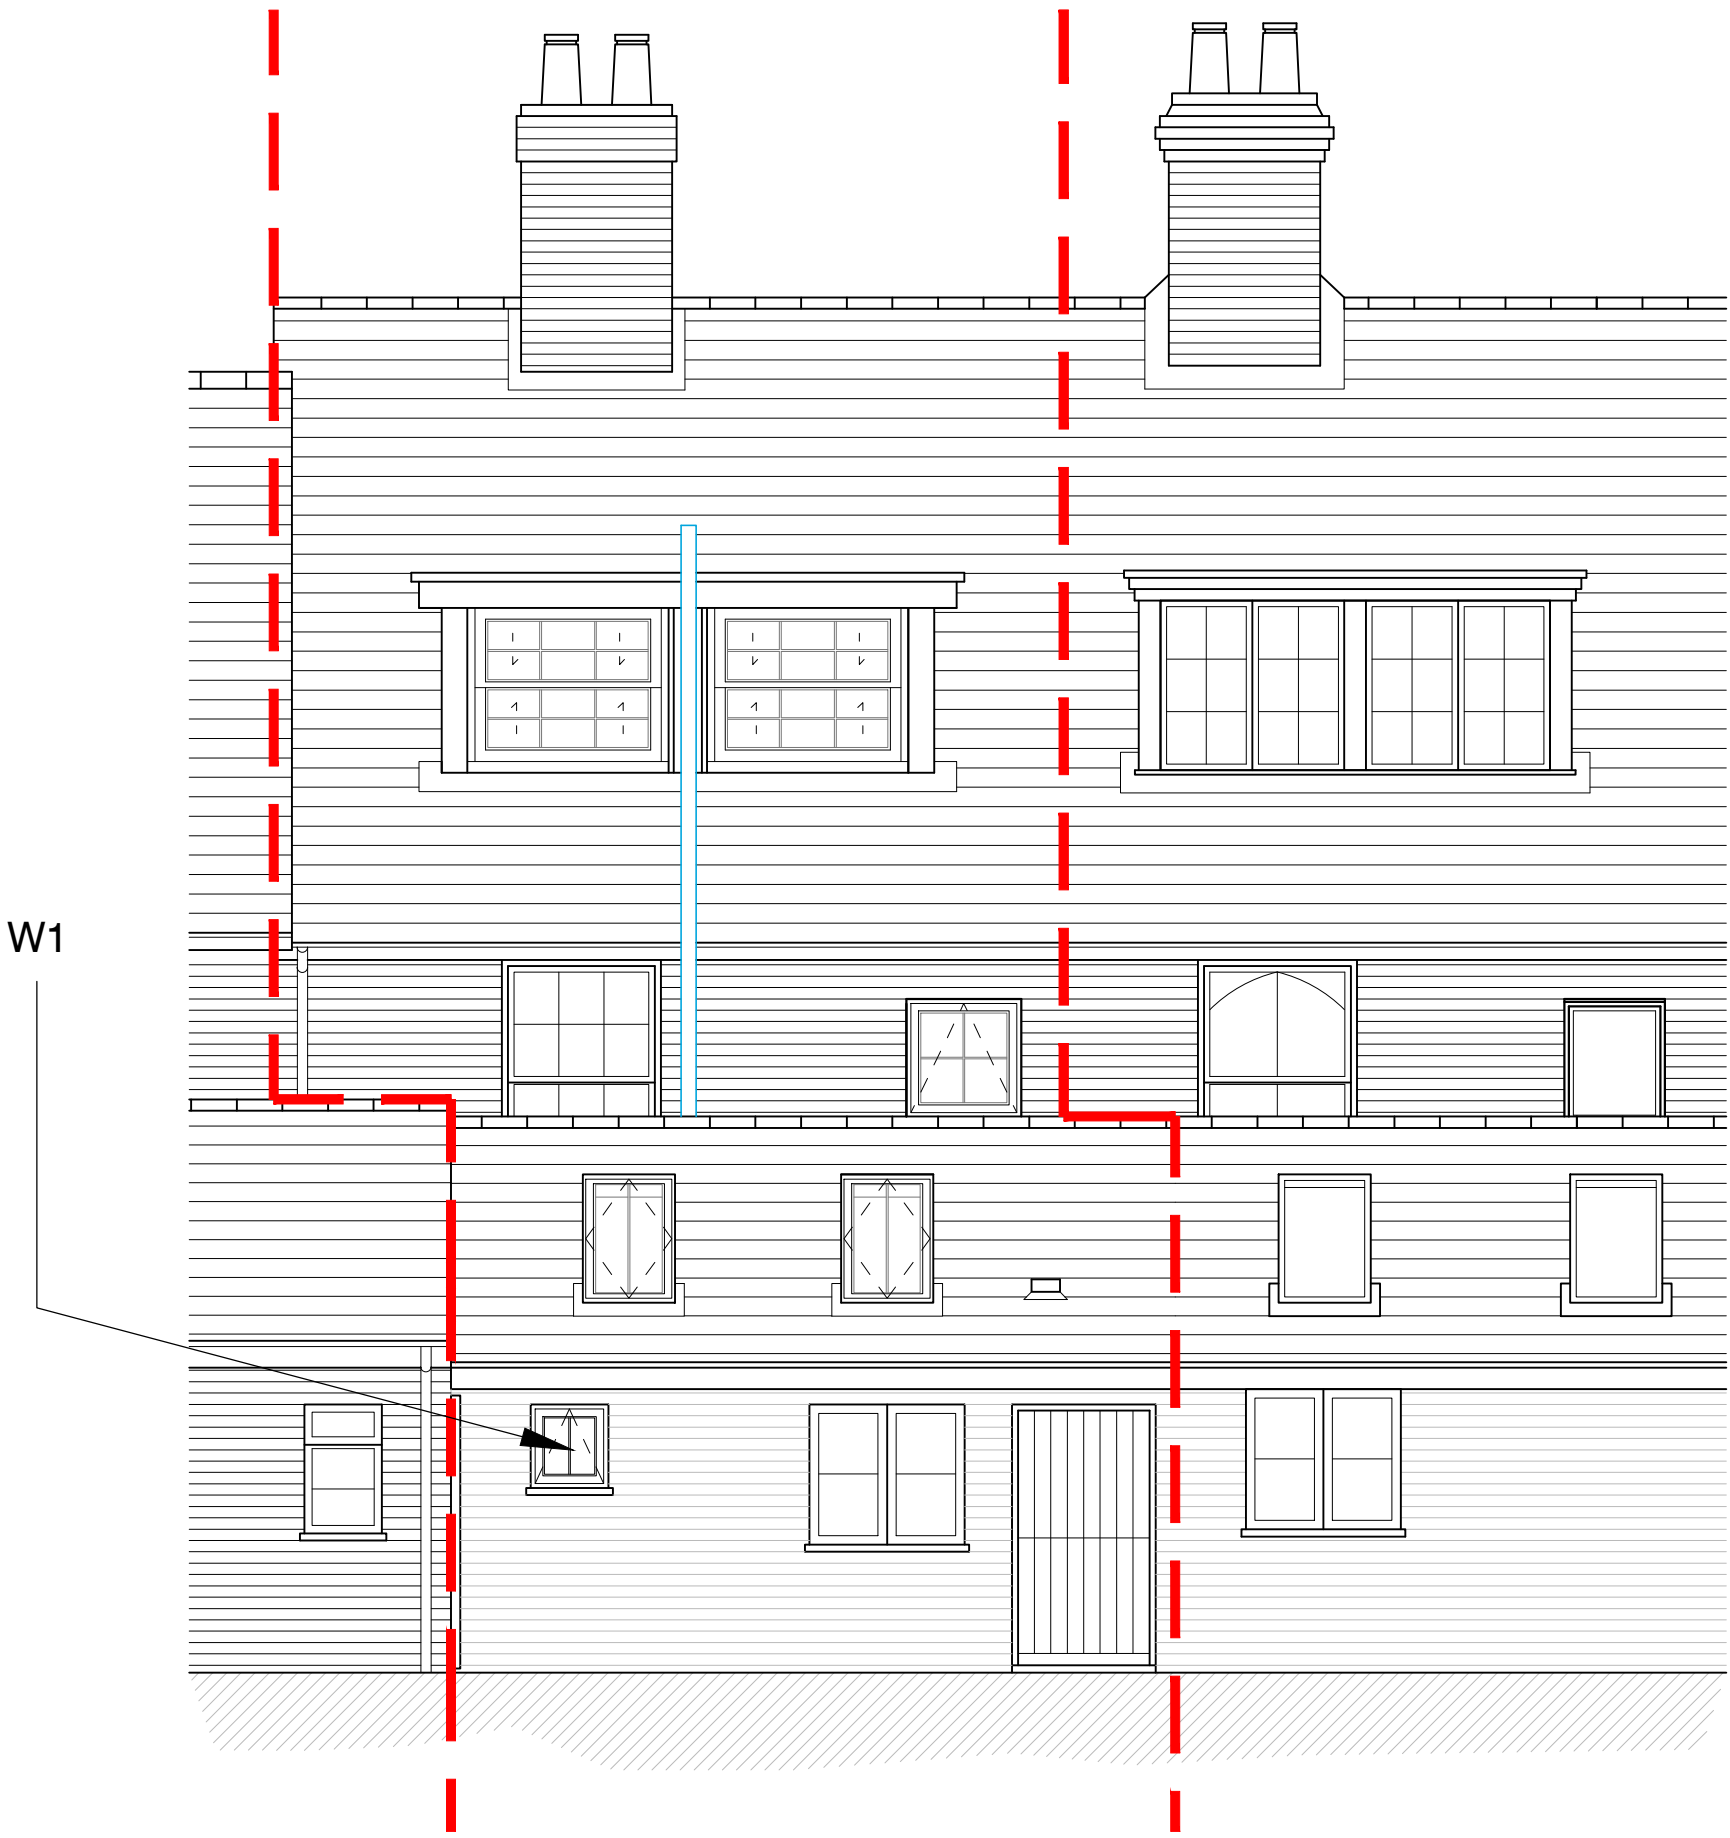

Proposed South East Elevation
@ 1:50 (A1)

NOTES:
Dimensions to be checked on site before commencing work. Any discrepancies shall be reported to the architect immediately.
Do not scale from these drawings except for planning purposes.
Use figured dimensions only.
Where applicable this drawing is to be read in conjunction with other consultants' drawings.
All drawings to be read in conjunction with specification and all other drawings including structural engineer and mechanical and electrical drawings / specification

PLEASE REFER TO HELYER
DAVIES ARCHITECTS
BUILDING REGULATIONS
PLANS, ELEVATIONS AND
SECTIONS FOR FULL
SPECIFICATION.

REV	DATE	AMENDMENT	DRAWN



Helyer Davies Architects Ltd
1 The Old Flour Mill,
Ensworth, PO10 7BT
01243 370 715
www.hdachitects.co.uk mail@hdarchitects.co.uk

CLIENT
Philippa Garety & Clare Herbert

PROJECT
15 Queen Street,
Ensworth
Hampshire
PO10 7 BJ

DRAWING
Window Details

SCALE
as noted @ A1

DATE	June 2017	DRAWN	SR/NW
DRAWING NUMBER	18017-403	REVISION	-