


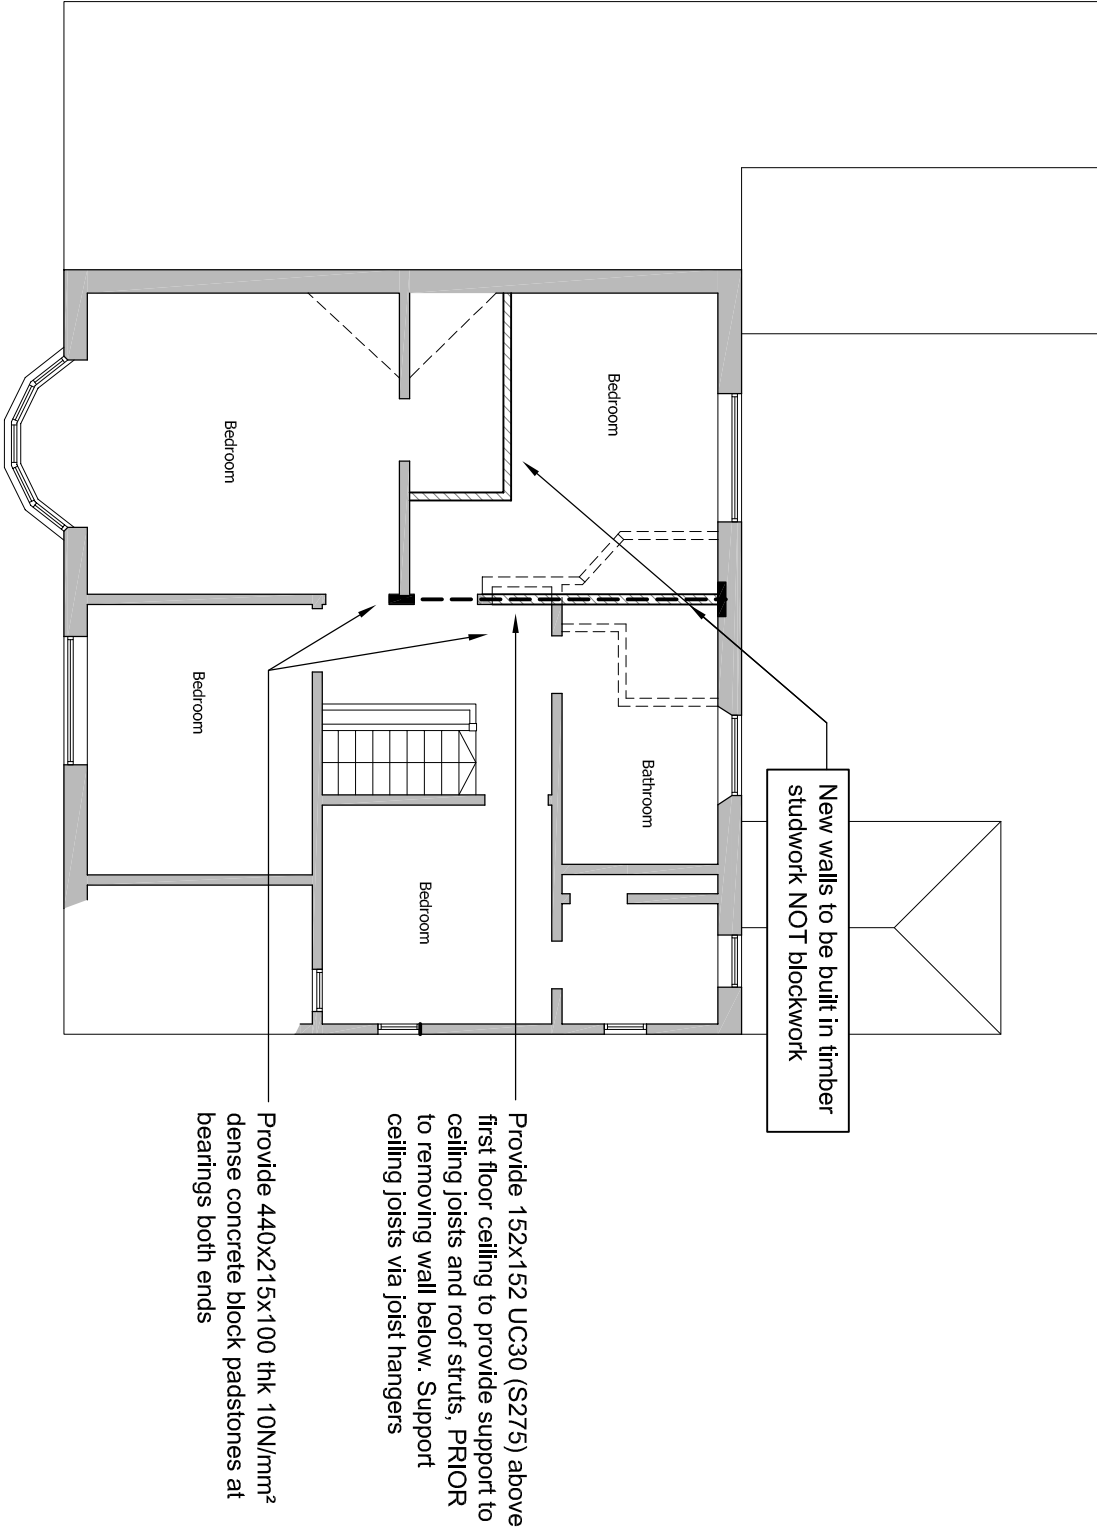

Rev	Description	Drawn	Appd	Date

PAG Associates Ltd
Consulting Structural Engineers
Red Oaks, South Lane, Normansland, Wiltshire SP5 2BZ
Tel: 01794 399952 Mob: 07908 126750

CLIENT
Mr and Mrs M. Mitchell

PROJECT
34 Lovedean Lane
Lovedean
Waterlooville

DRAWING TITLE
First Floor Plan showing Roof
support steelwork

DRAWN PAG	TRACED	CHECKED	APPROVED	DATE May 17
SCALE 1:50	DWG No. 220317/03	REV. P1	ORIGINAL DRAWING A3	