



W1 The existing window is to be replaced with a timber frame casement window in traditional design and will use single glazing

W2 to match existing W1

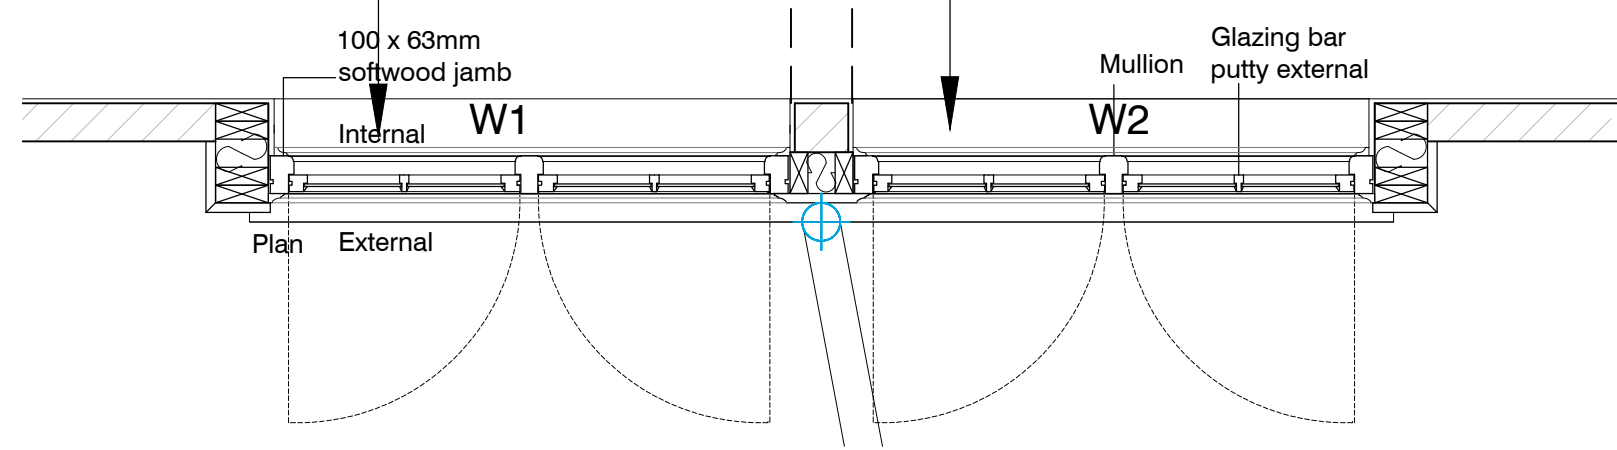


Proposed Dormer Plan
@ 1:20 (A1)

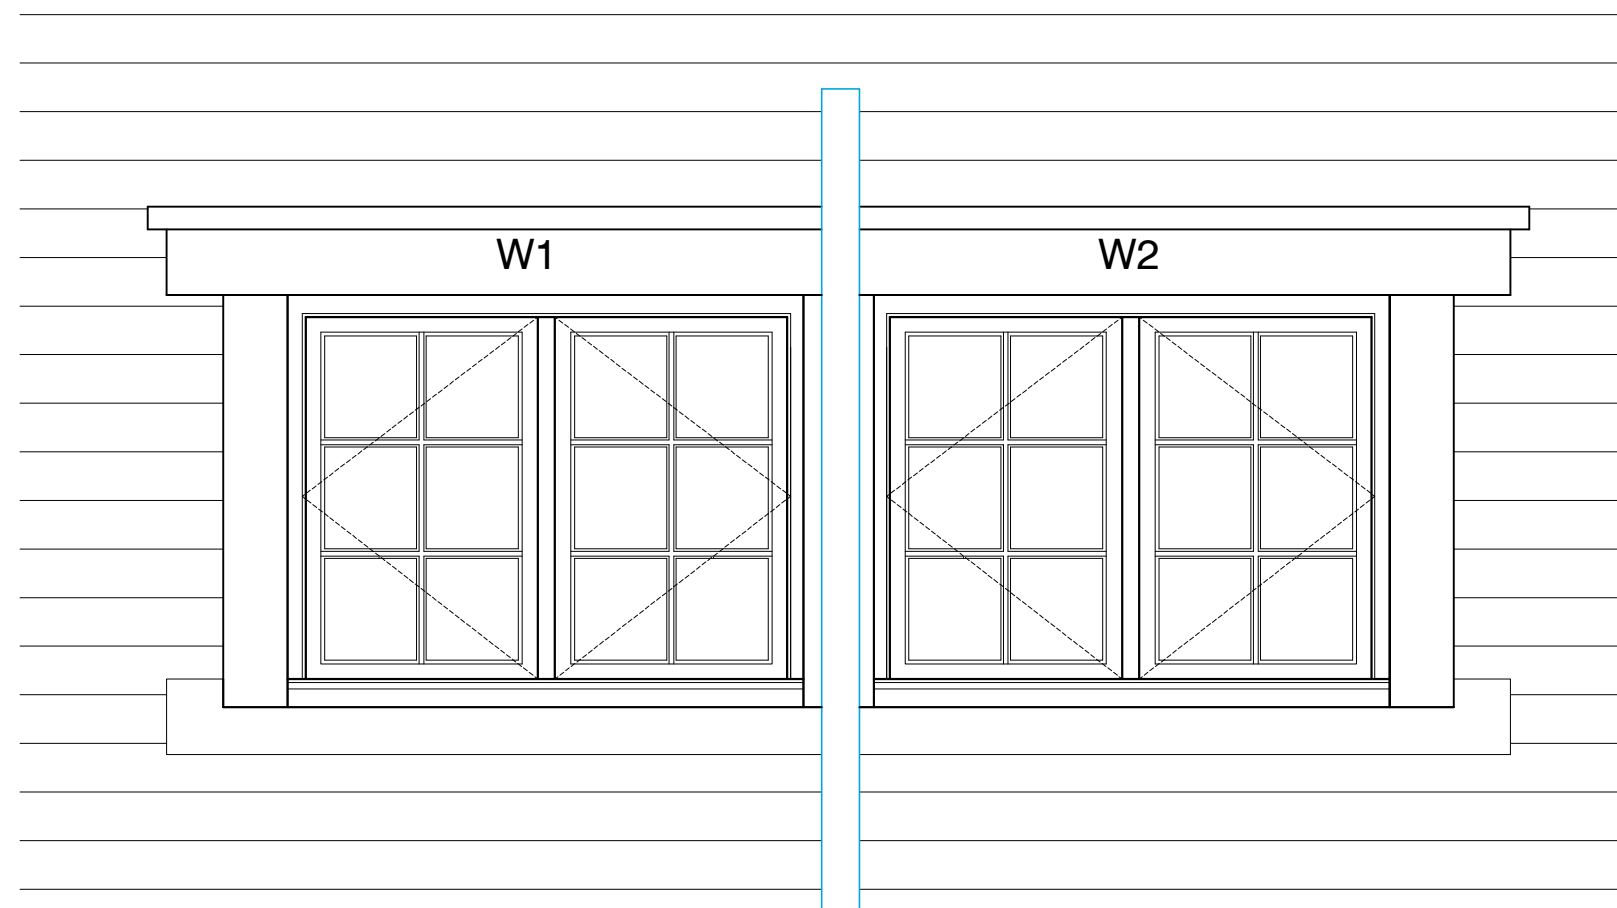


Proposed Dormer Elevation
@ 1:20 (A1)

All proposed windows and doors are to be of timber construction in accordance with specialist manufacturers details and requirements.

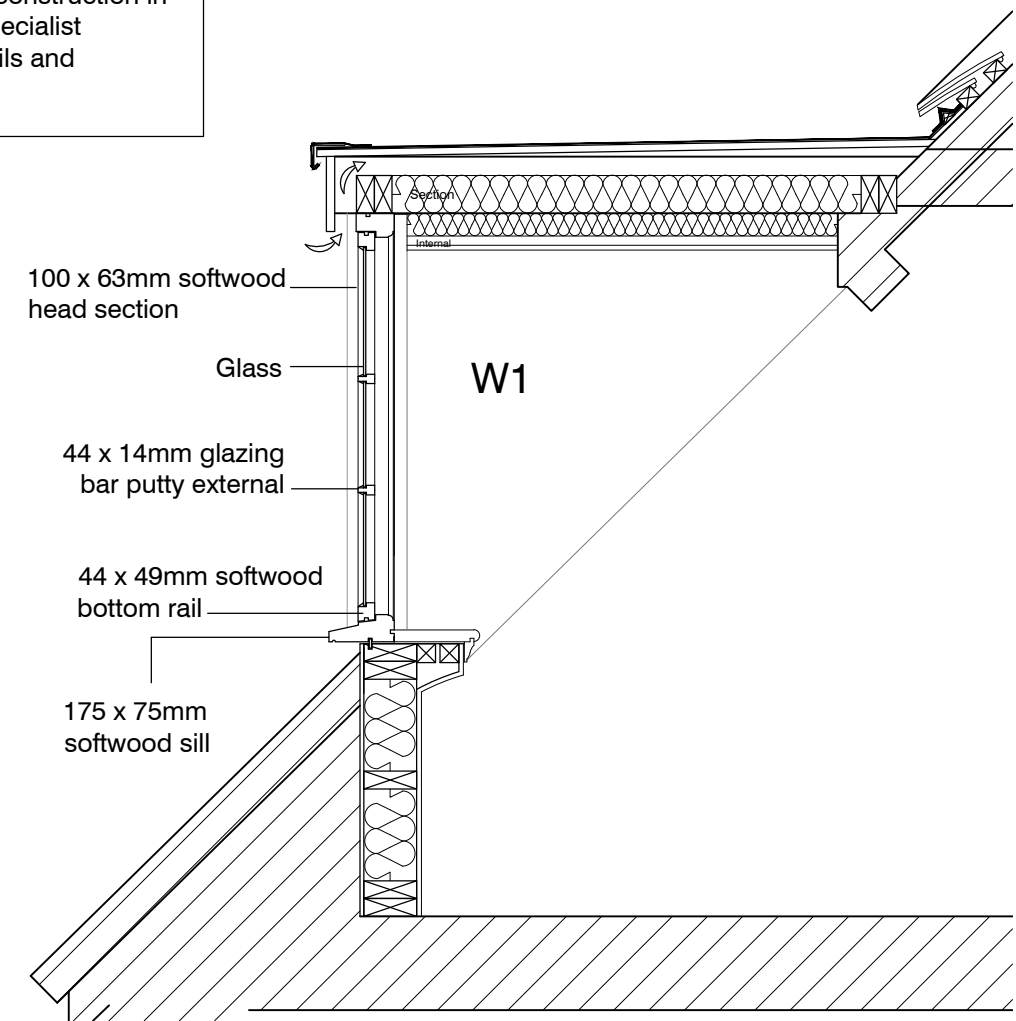


Proposed Dormer Section @ 1:20 (A1)


W1 & W2 DETAILS

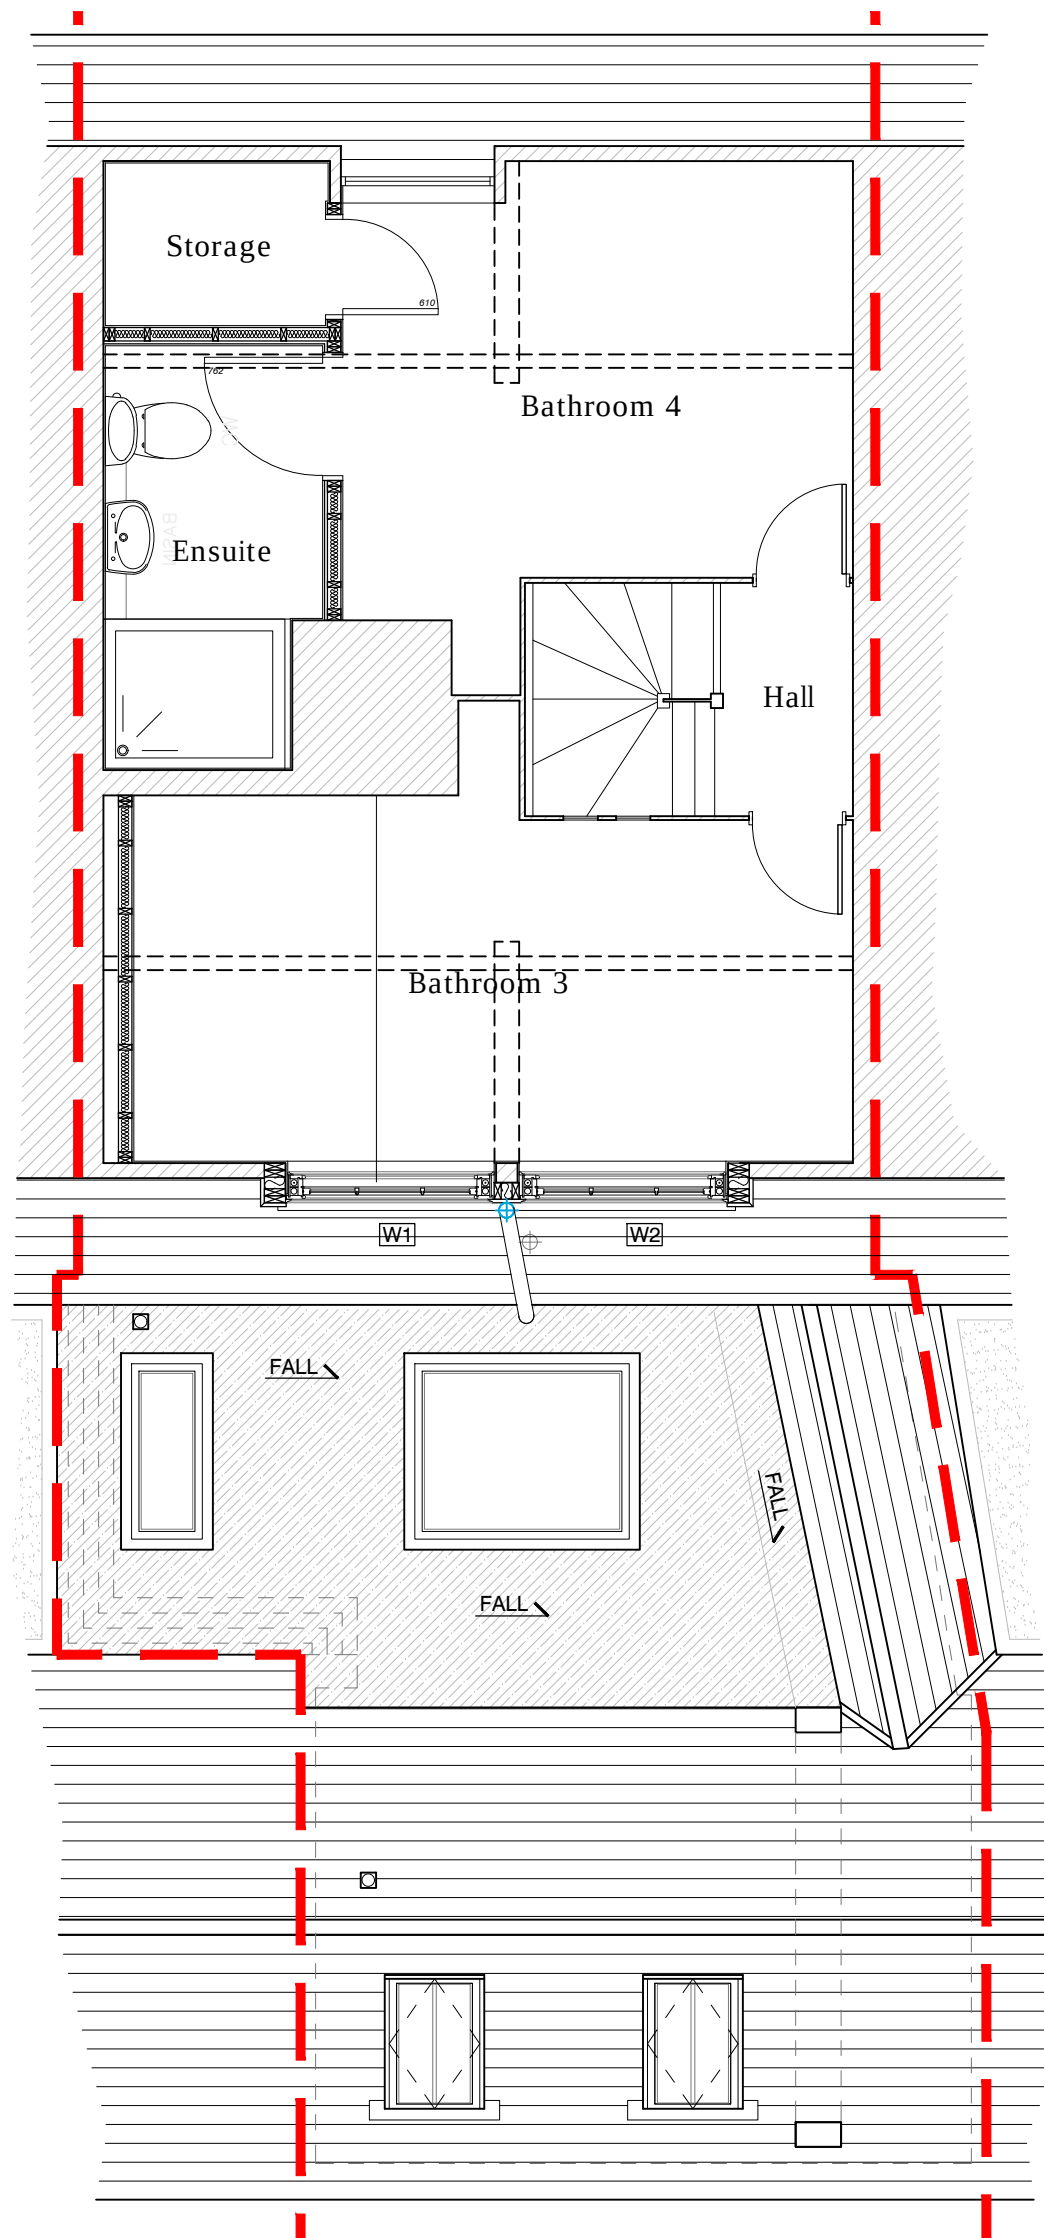


Existing Second Floor Plan
@ 1:50 (A1)

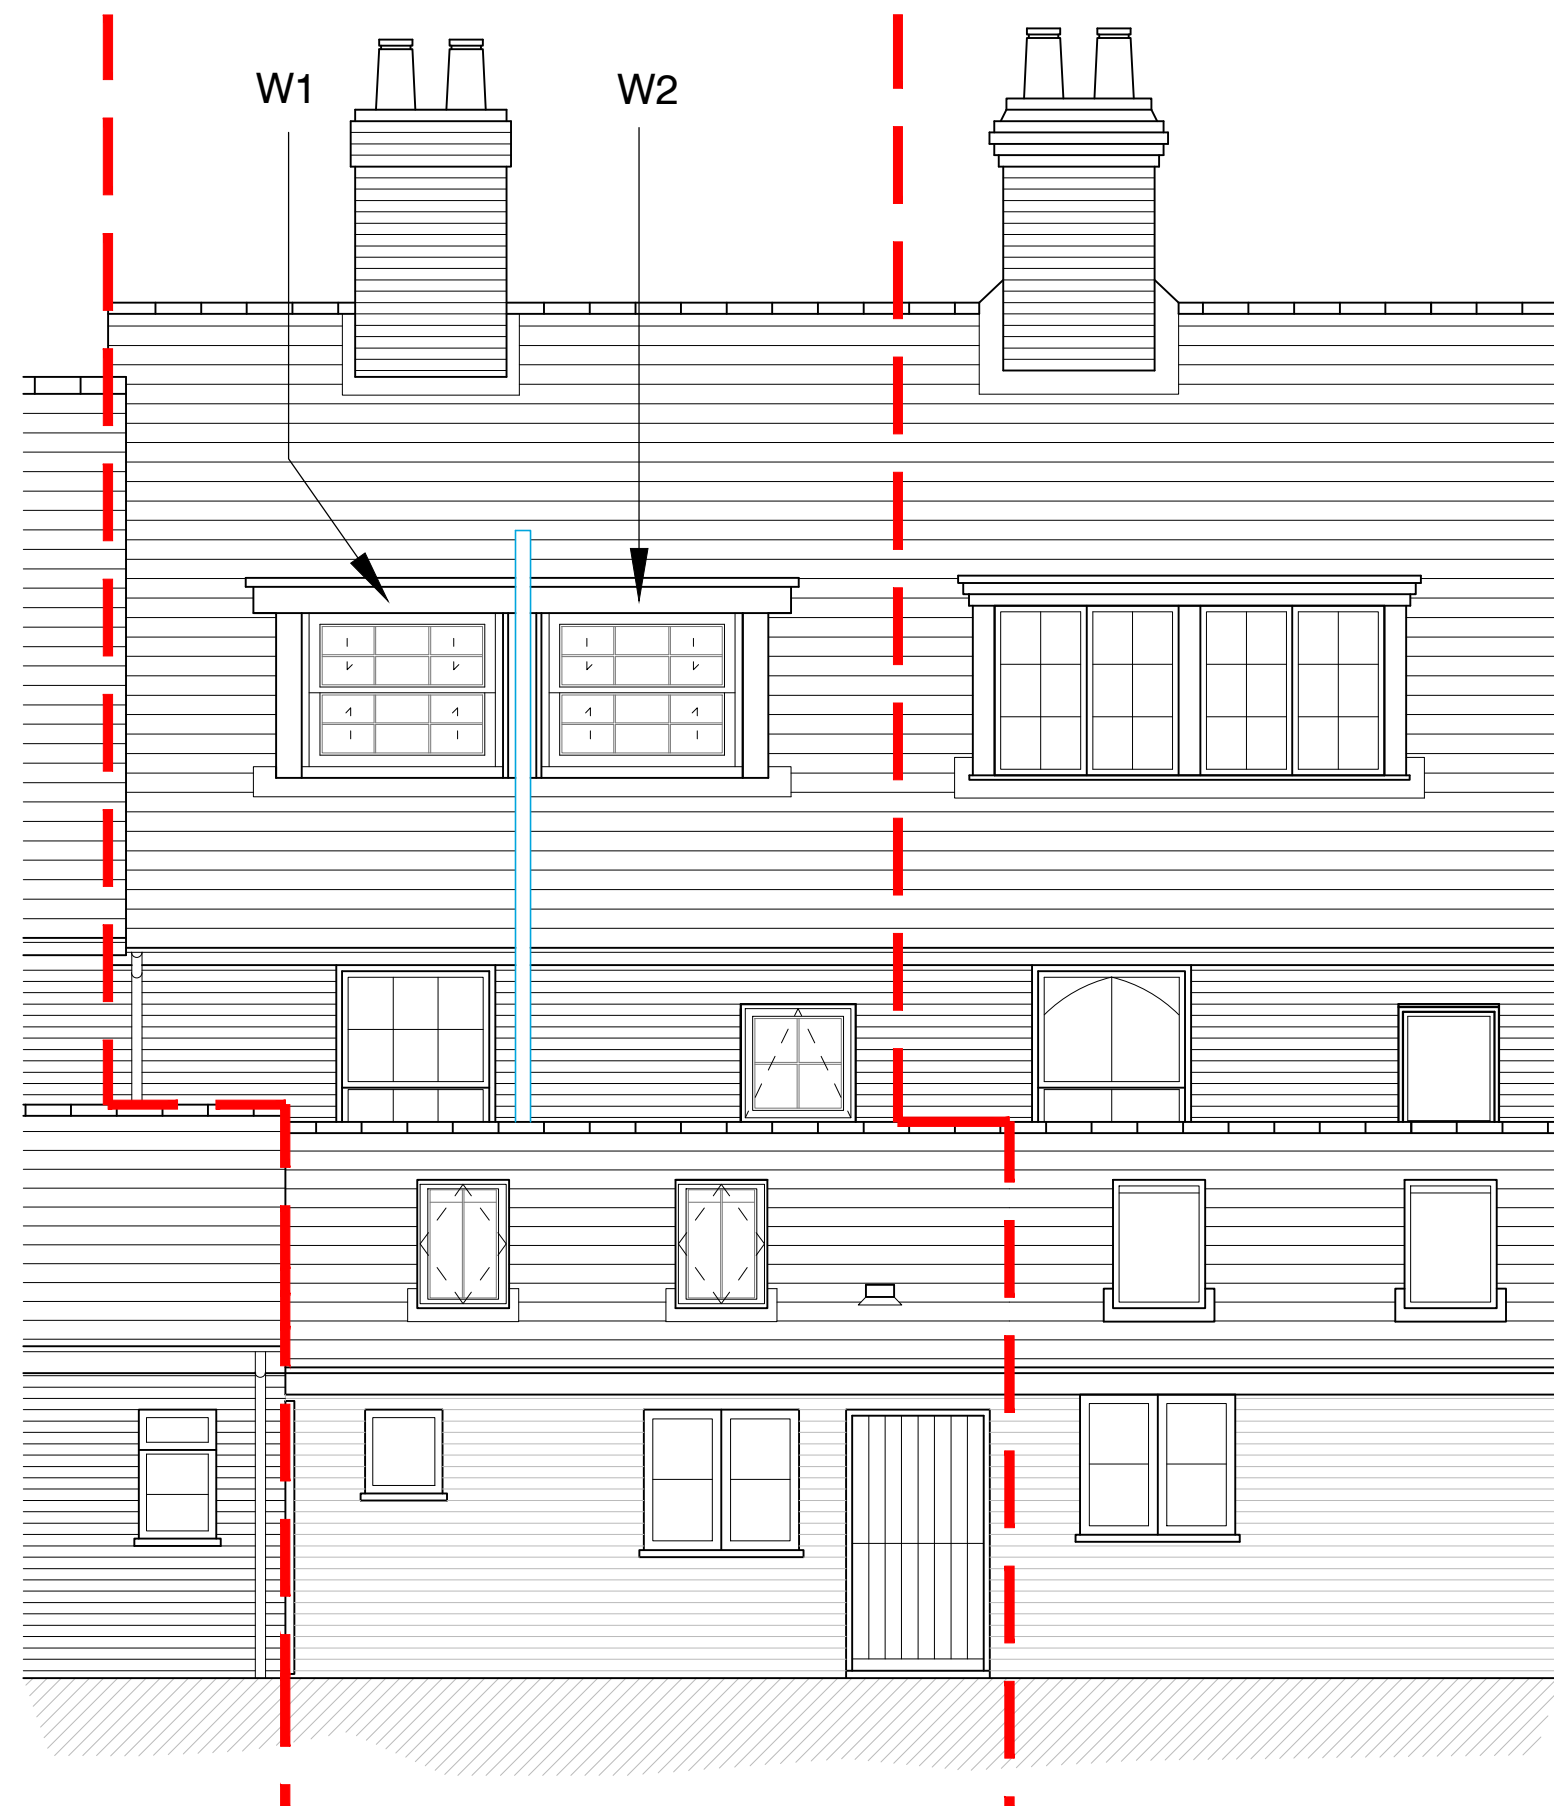

Existing South East Elevation
@ 1:50 (A1)

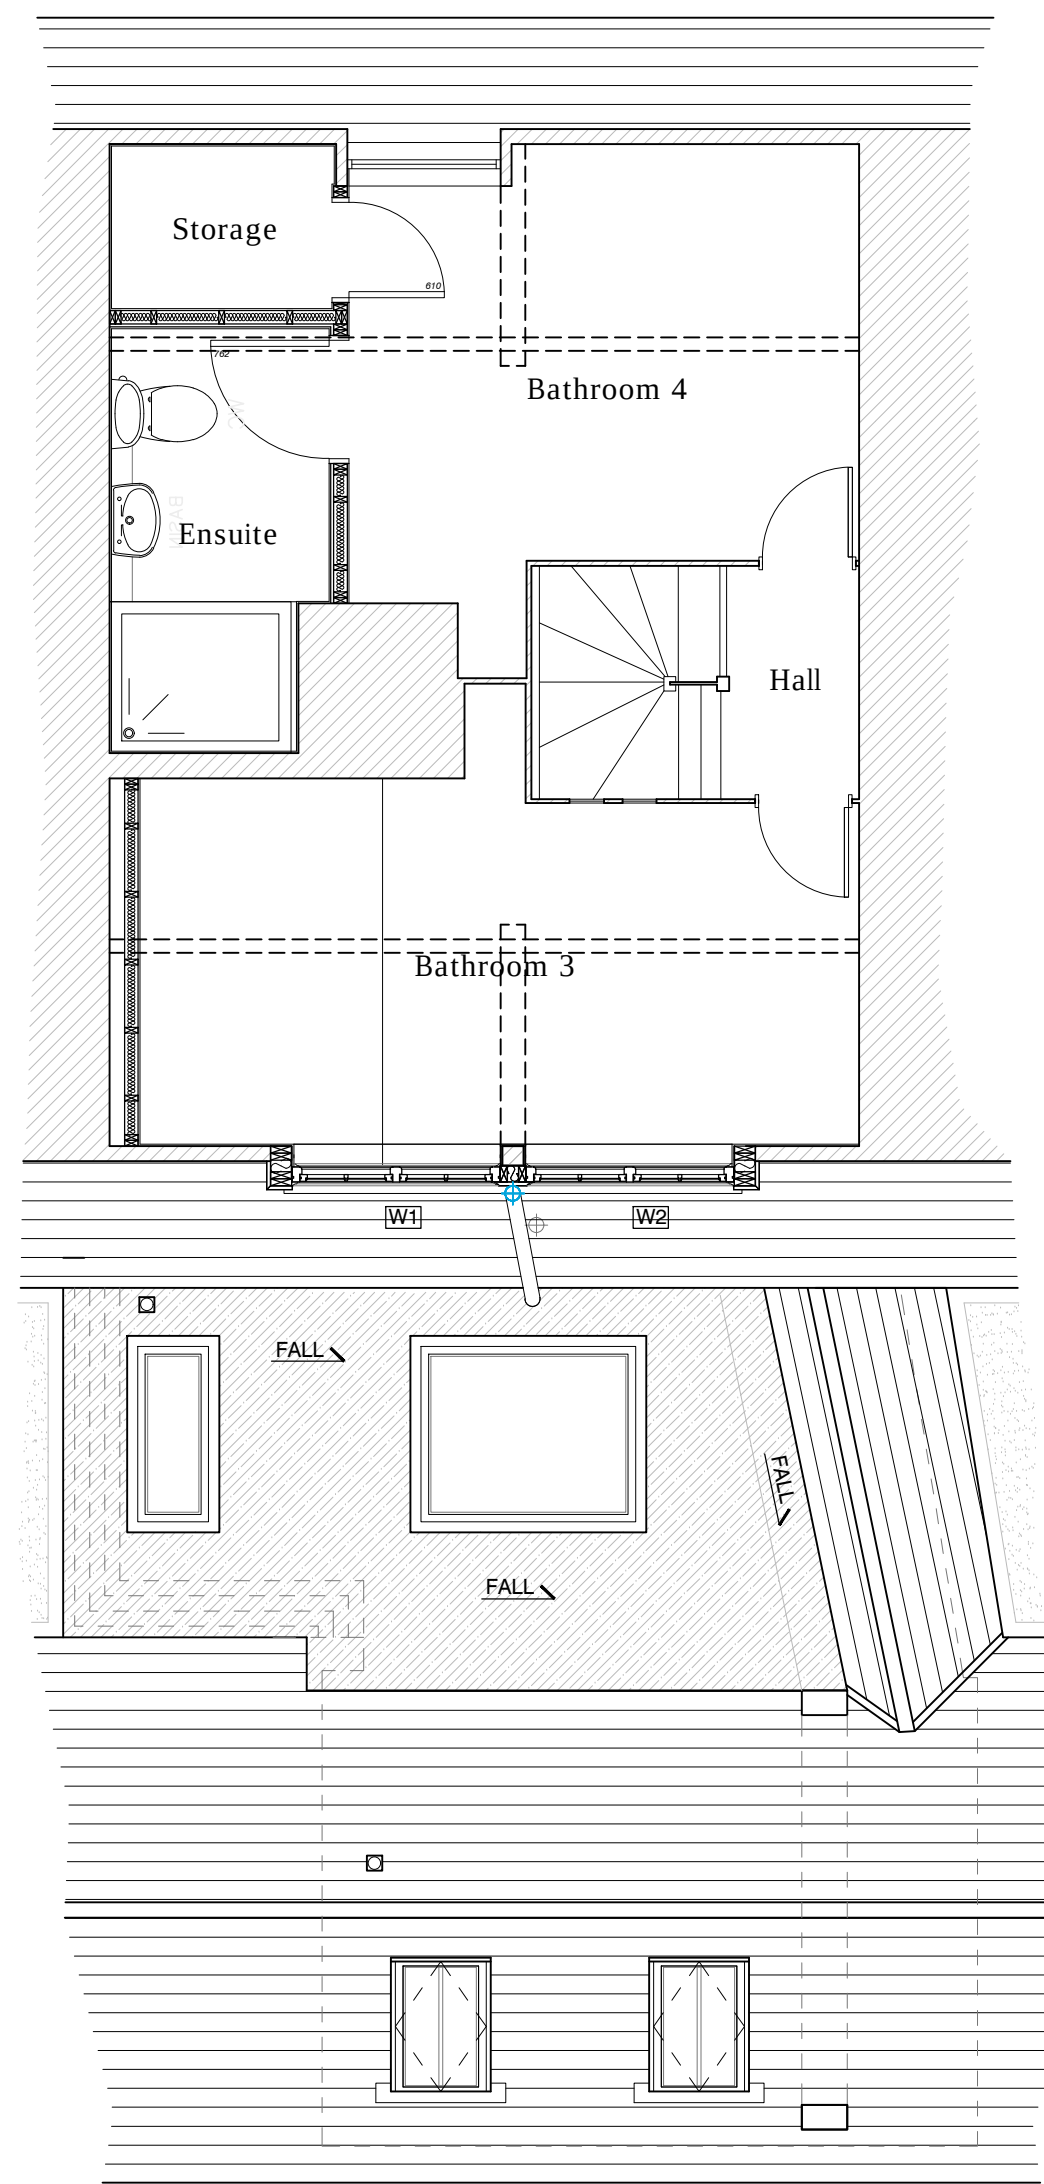

Proposed Second Floor Plan
@ 1:50 (A1)

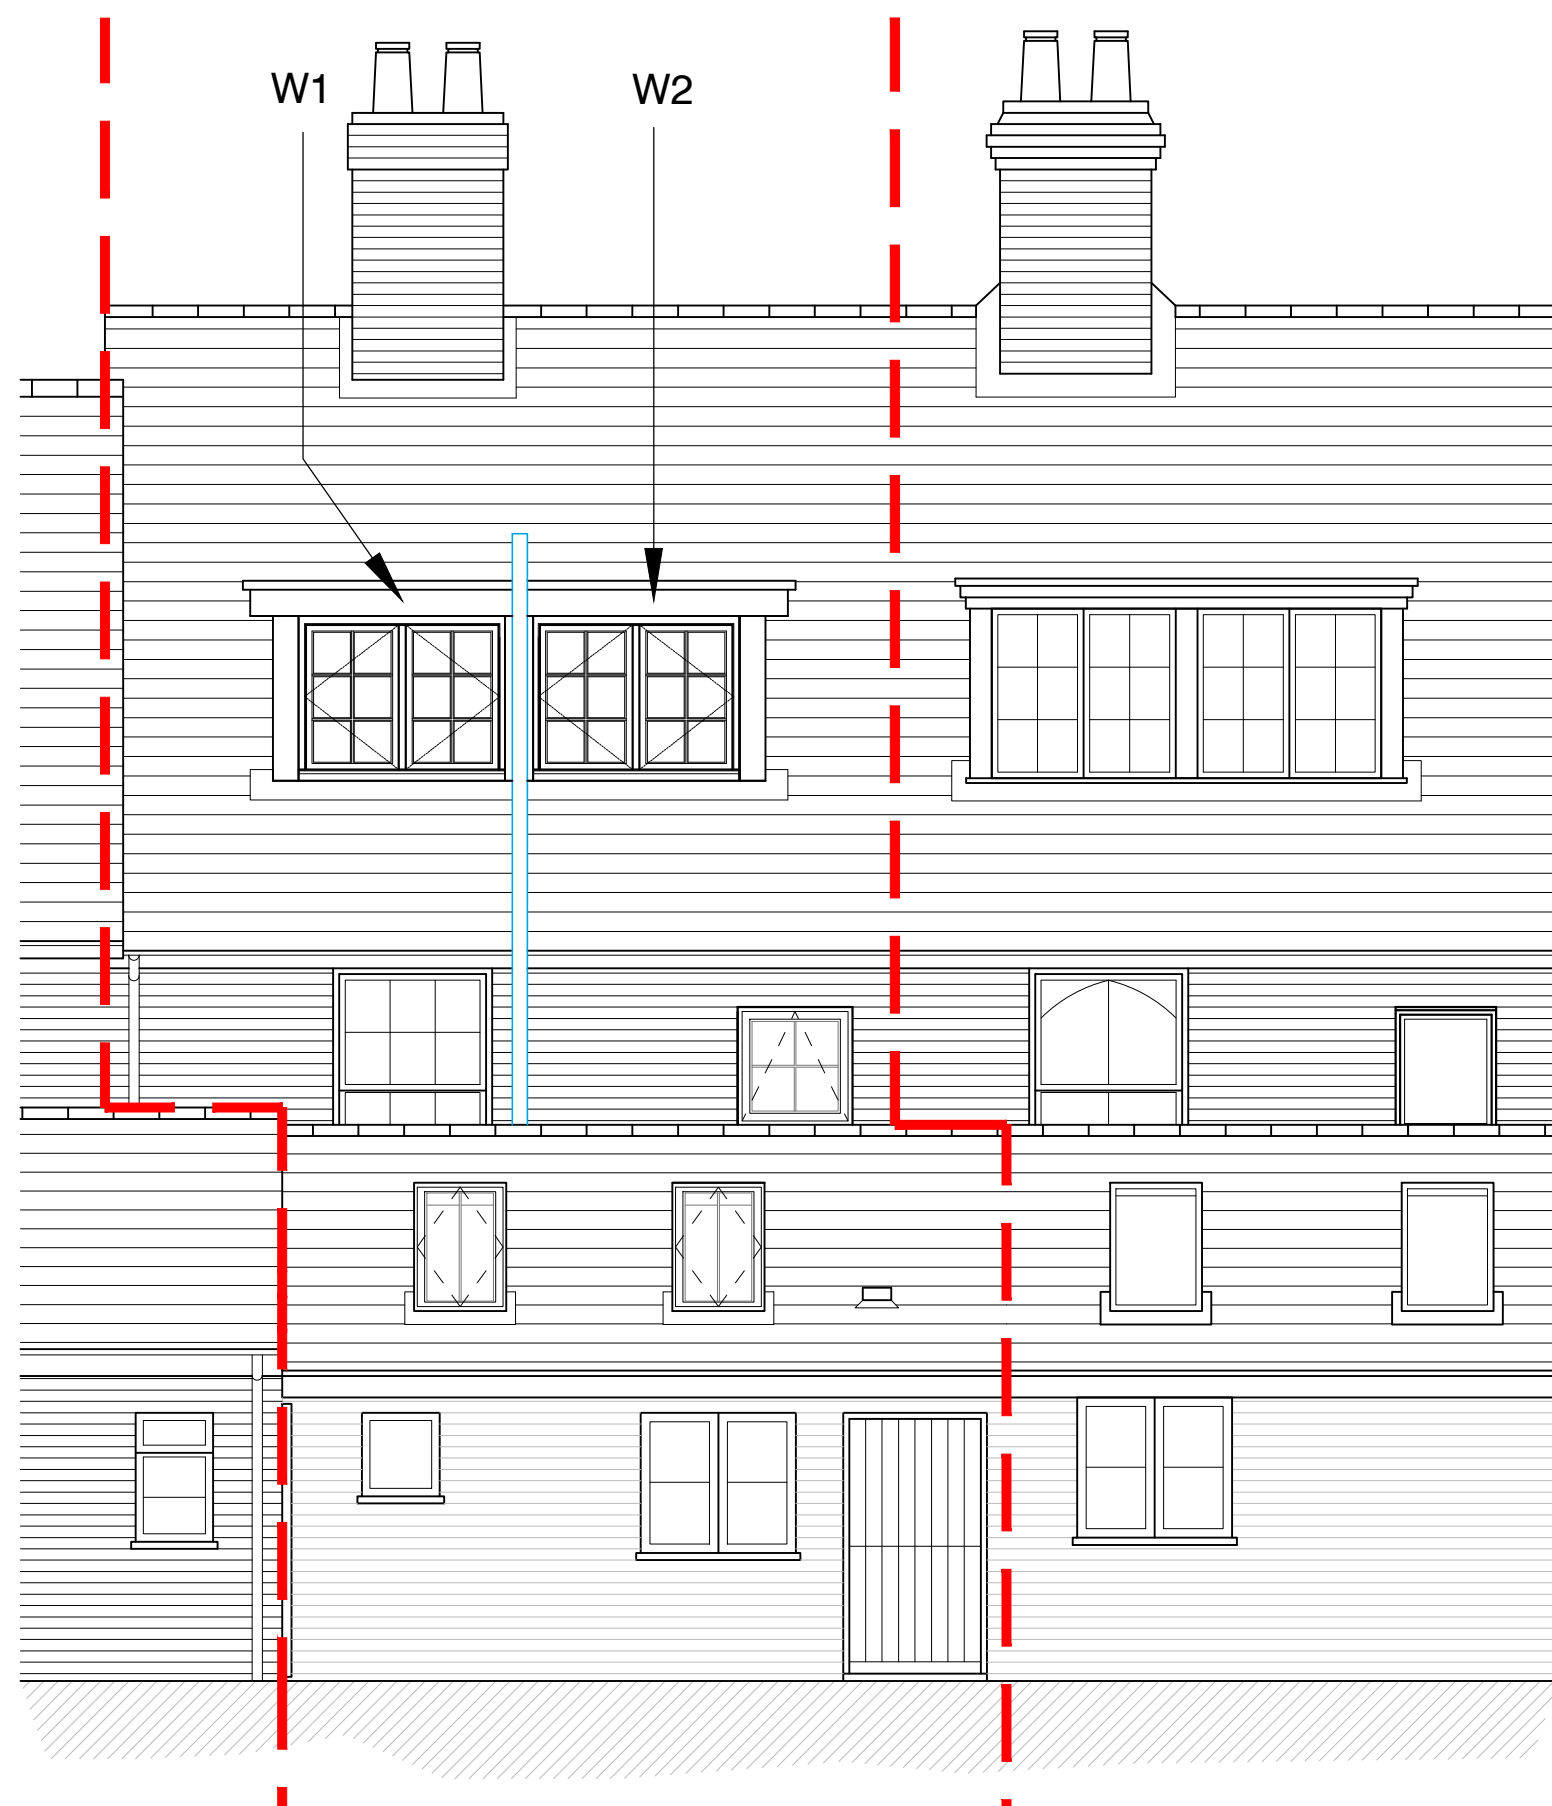

Proposed South East Elevation
@ 1:50 (A1)

NOTES:
Dimensions to be checked on site before commencing work. Any discrepancies shall be reported to the architect immediately.
Do not scale from these drawings except for planning purposes.
Use figured dimensions only.
Where applicable this drawing is to be read in conjunction with other consultants' drawings.
All drawings to be read in conjunction with specification and all other drawings including structural engineer and mechanical and electrical drawings / specification



Existing & Proposed Location Plan
@ 1:1250 (A1)



Existing & Proposed Block Plan
@ 1:500 (A1)

PLEASE REFER TO HELYER DAVIES ARCHITECTS BUILDING REGULATIONS PLANS, ELEVATIONS AND SECTIONS FOR FULL SPECIFICATION.

REV	DATE	AMENDMENT	DRAWN

hd architects
Helyer Davies Architects Ltd
1 The Old Flour Mill,
Emsworth, PO10 7BT
01243 370 715
www.hdarchitects.co.uk mail@hdarchitects.co.uk

CLIENT
Philippa Garey & Clare Herbert

PROJECT
15 Queen Street,
Emsworth
Hampshire
PO10 7BJ

DRAWING
Window Details
SCALE
as noted @ A1

DATE June 2017 DRAWN SR/NW
DRAWING NUMBER 18017-402 REVISION