


HT S01 v3 2B4P
AS - 78, 80, 93, 95, 113, 115, 119, 121
OPP - 77, 79, 94, 96, 114, 118, 120, 122

Floor Area :
GF: 39.10 sqm 420.87 sq ft
FF: 39.10 sqm 420.87 q ft
TOTAL: 78.20 sqm 841.74 sq ft



Front Elevation

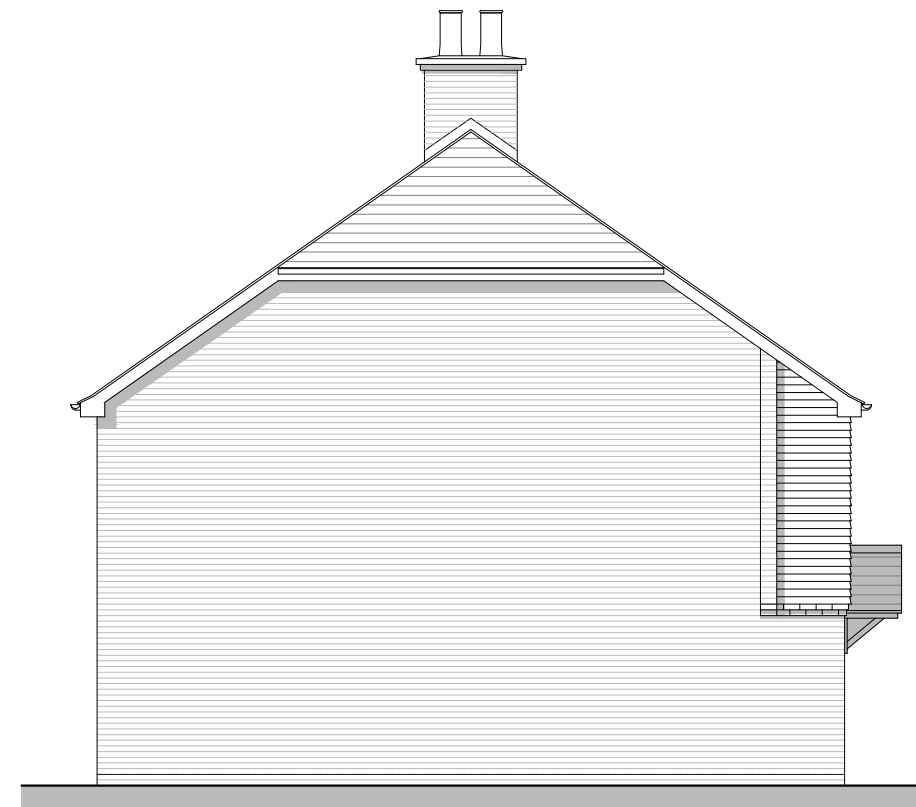

Side Elevation A

REV. DATE		REVISIONS:		By		Planning				CLIENT: Bellway Homes LTD (Wessex)		PROJECT: Land West of Horndean Road Emsworth		Broadmeade House Farnham Business Park Weydon Lane Farnham Surrey GU9 8QT Tel. 01252 267878 info@osparchitecture.com www.osparchitecture.com OSP ARCHITECTURE O'KEEFE SCANLON LIMITED	
x	xx/xx/xx	xxxxx		XX						SCALE: 1:100 (A3 ORIGINAL)		DRAWING: S01 v3 - 77-80 93-96 113-116 119-122 Front & Side Elevations			
						DRAWN: KLH		16386		P239		—			
						DATE: 23.06.17									

© COPYRIGHT EXISTS ON THE DESIGNS AND INFORMATION SHOWN ON THIS DRAWING

This drawing may be scaled or cross referenced to the scale bar for planning application purposes only.Do not scale for any other purpose,use figured dimensions only.Subject to site survey and all necessary consents.
All dimensions to be checked by user and any discrepancies,errors or omissions to be reported to the Architect before work commences.This drawing is to be read in conjunction with all other relevant materials.