


NOTES:

1. Dimensions are in millimetres unless stated otherwise
2. Levels are in meters AOD unless stated otherwise
3. Dimensions govern. Do not scale off the drawing
4. All dimensions to be verified on site before proceeding
5. All discrepancies on this drawing to be notified in writing to the Architect.
6. Drawing only to be used for the purposes it was issued for.

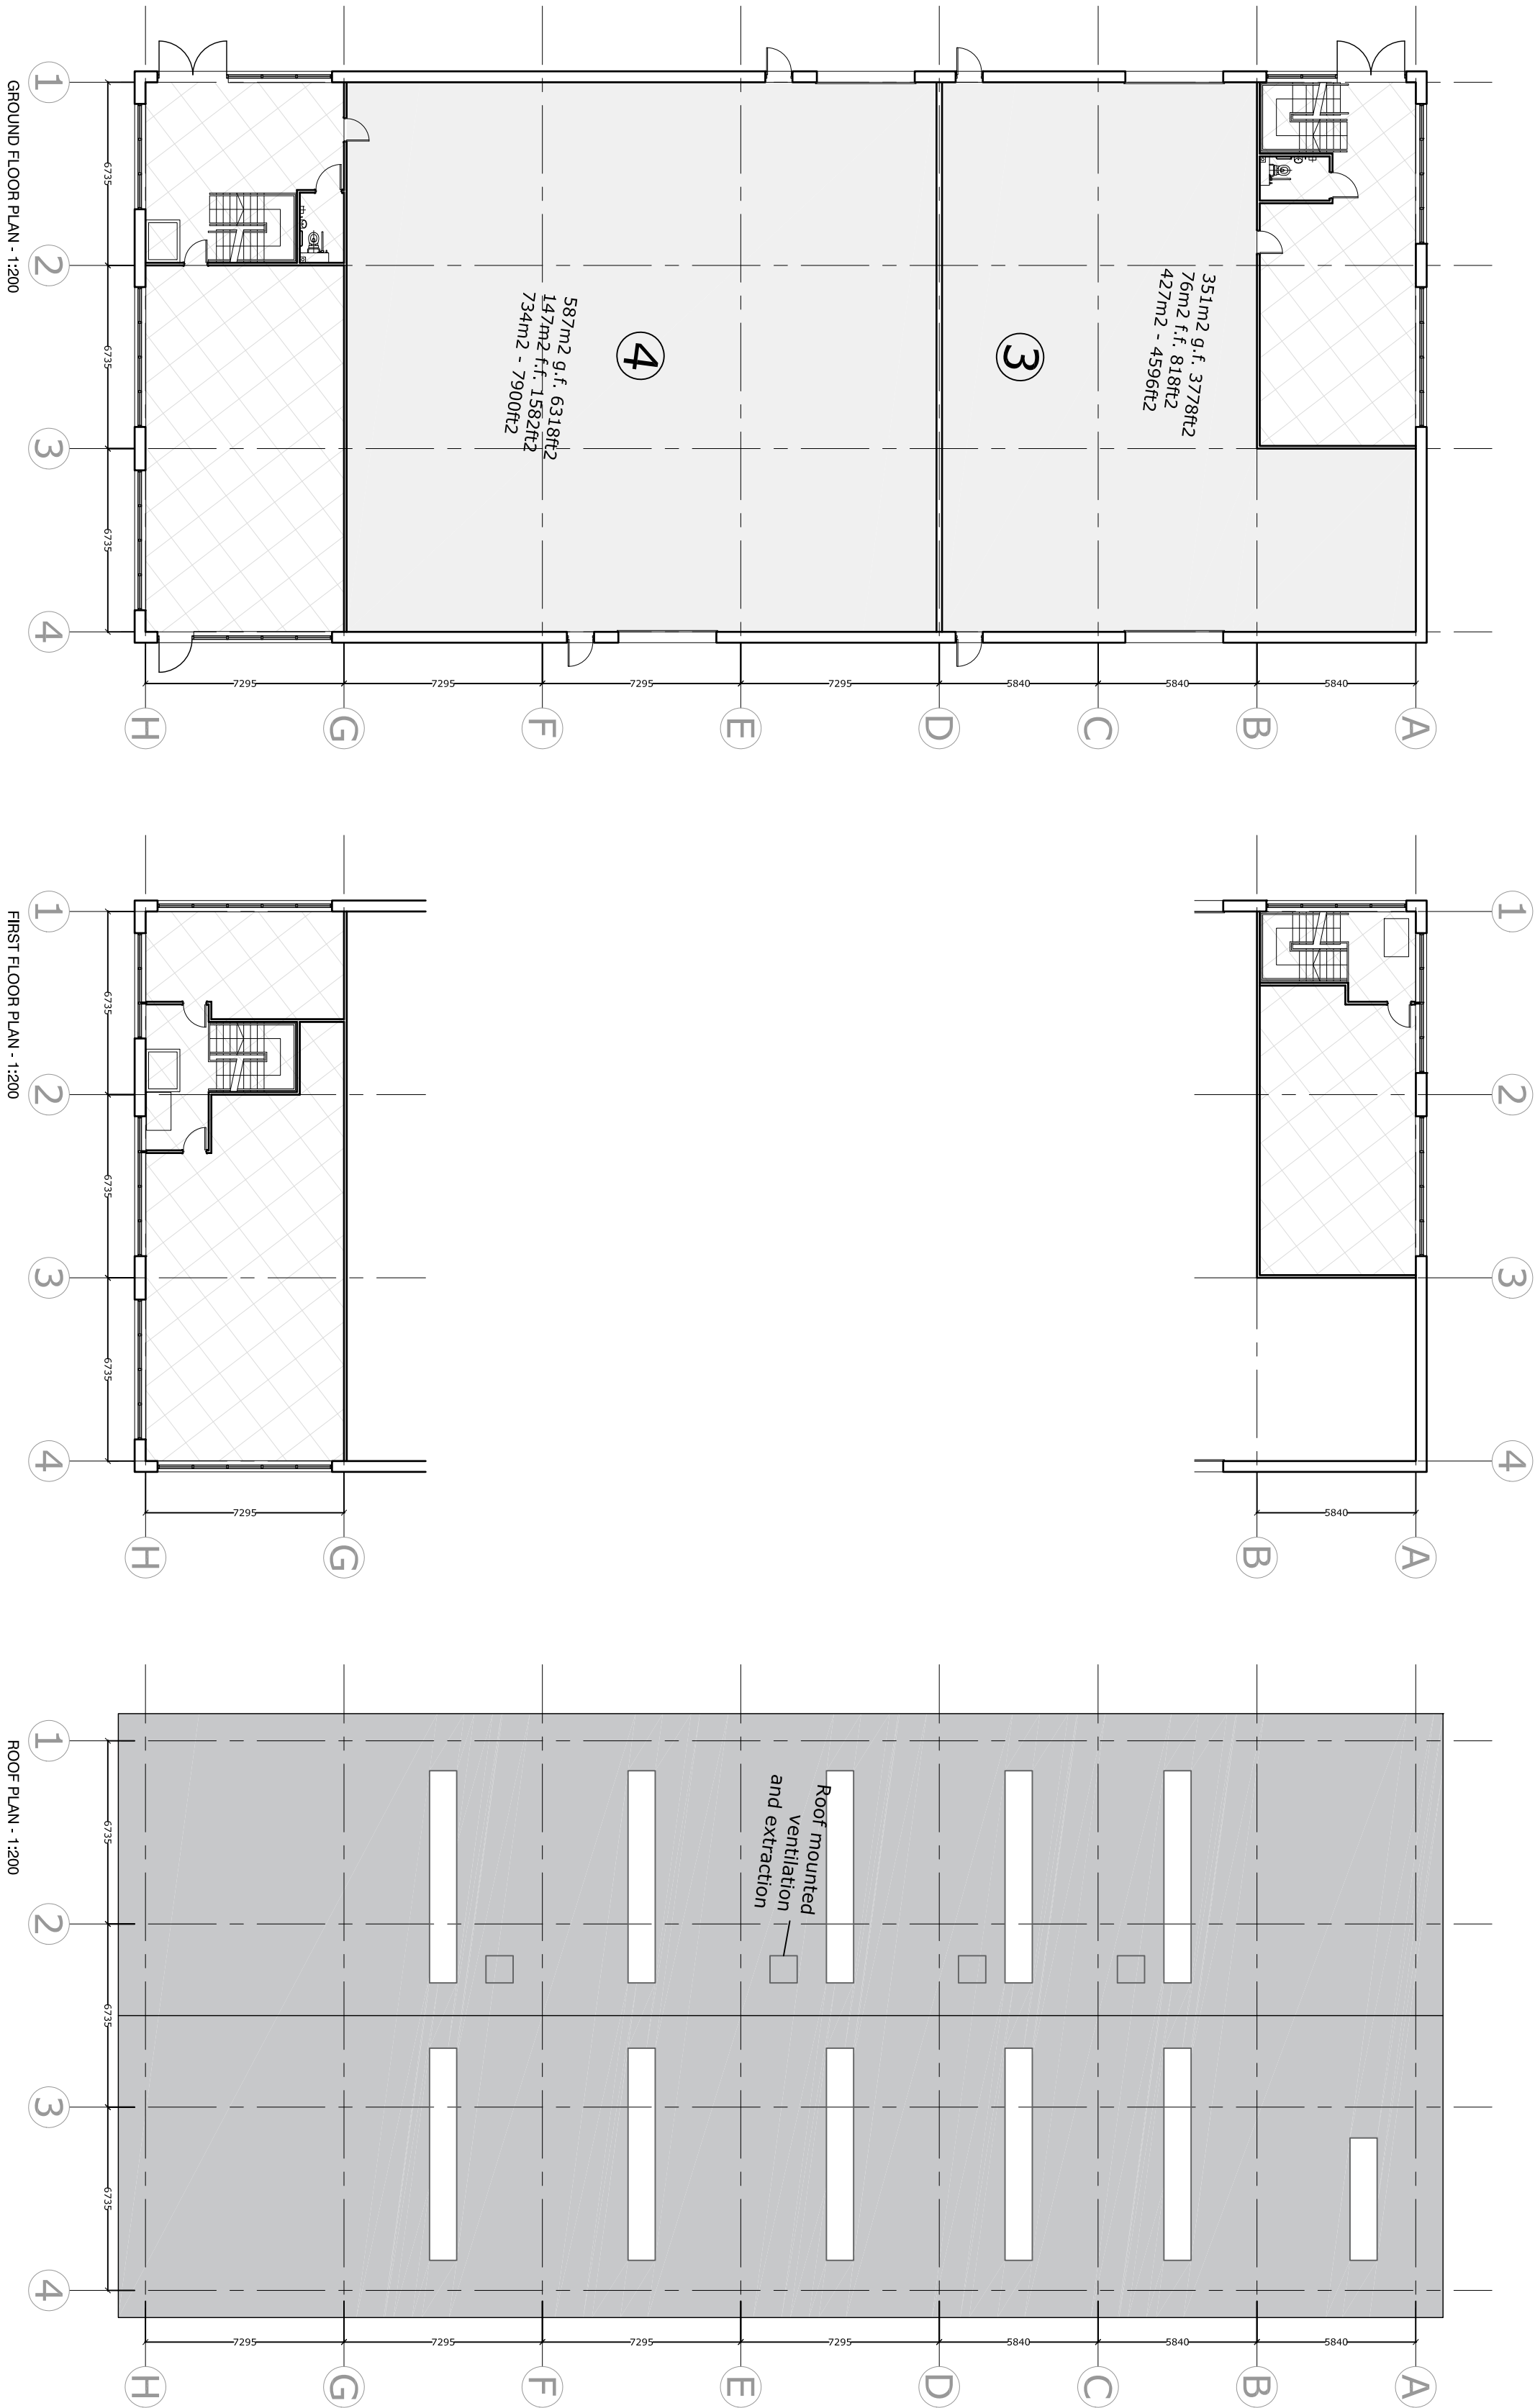

PROJECT
Harts Farm Way
Havant

DRAWING

Floor Plans
Units 3 + 4

SCALE	PAPER SIZE	DATE	DRAWN BY
1:200	A2	26.02.18	CL
DRAWING N°			
001.103.01.203			
REVISION			
B			
CAD REF.			
001.103.01.203B Units 3 + 4 Floor Plans.dwg			

McCurdy Russell Architects

Studio D + E The Linn Brewery St Thomas Street Oxford OX1 1JG
T: 01865 202021 E: studio@mccurdyrussell.com W: www.mccurdyrussell.com