




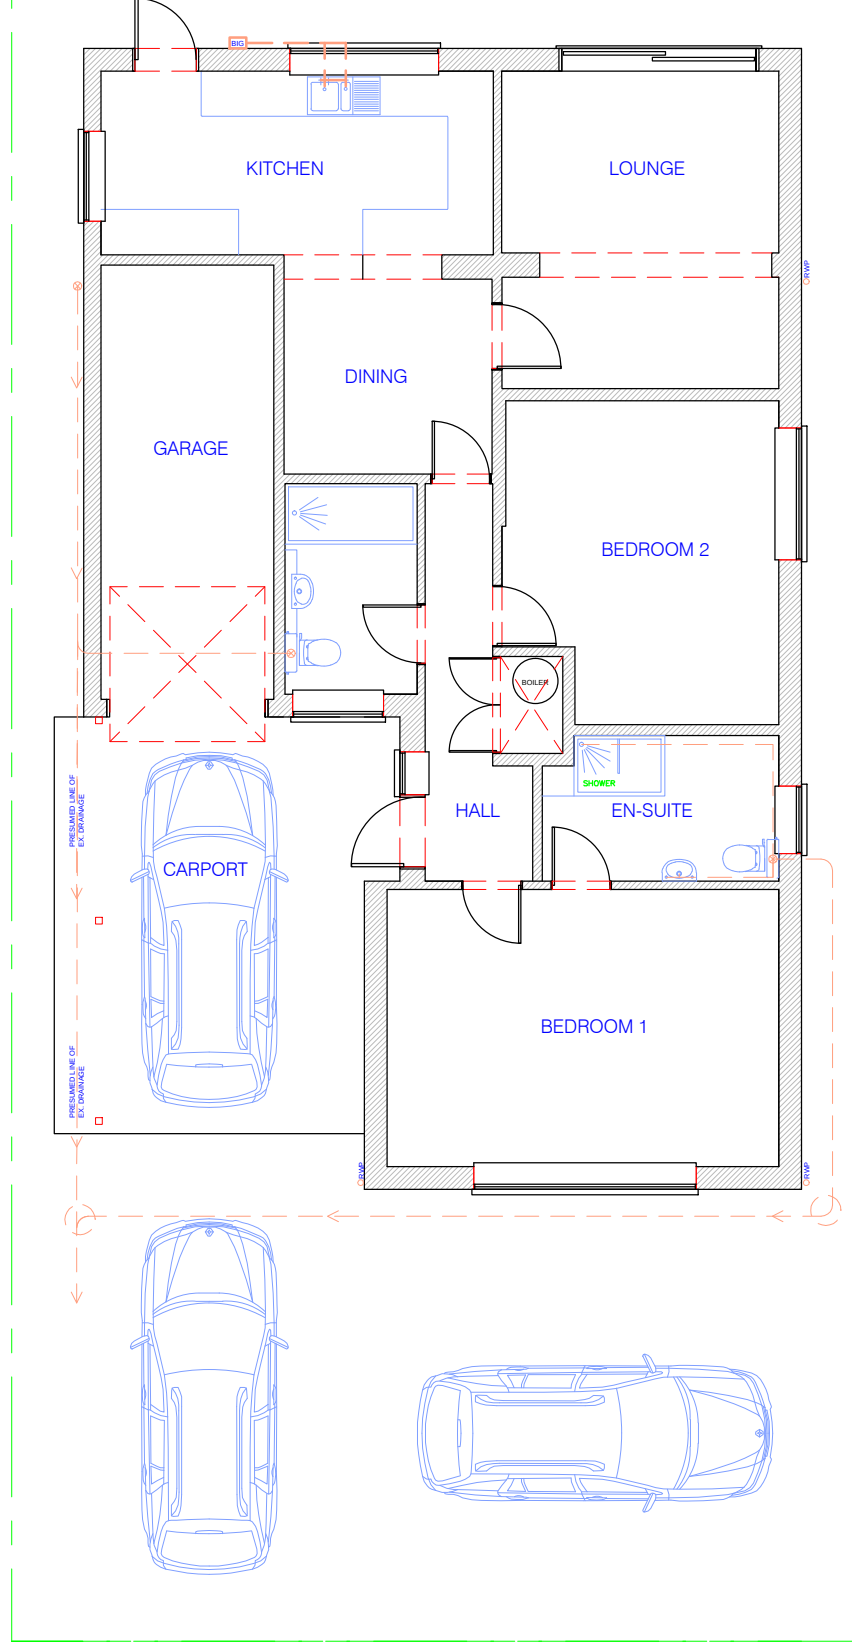


1 EXISTING GROUND FLOOR PLAN
1:100

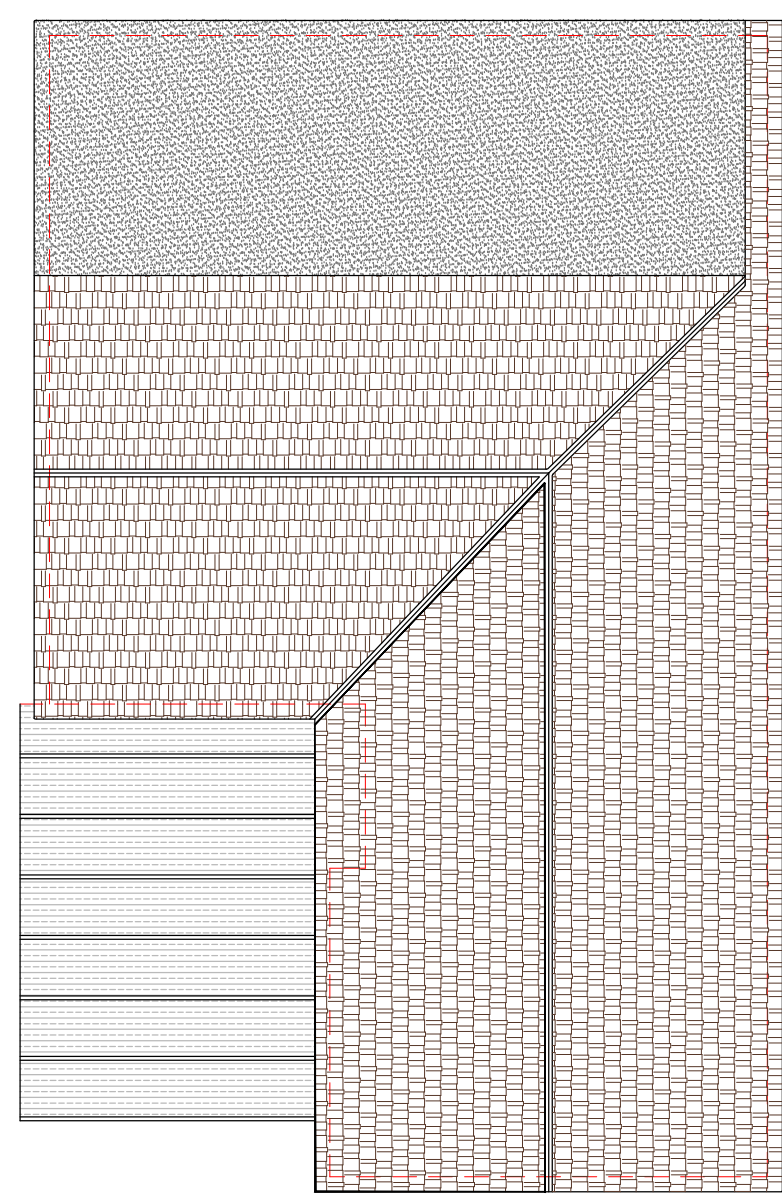


2 EXISTING ROOF ELEVATION
1:100

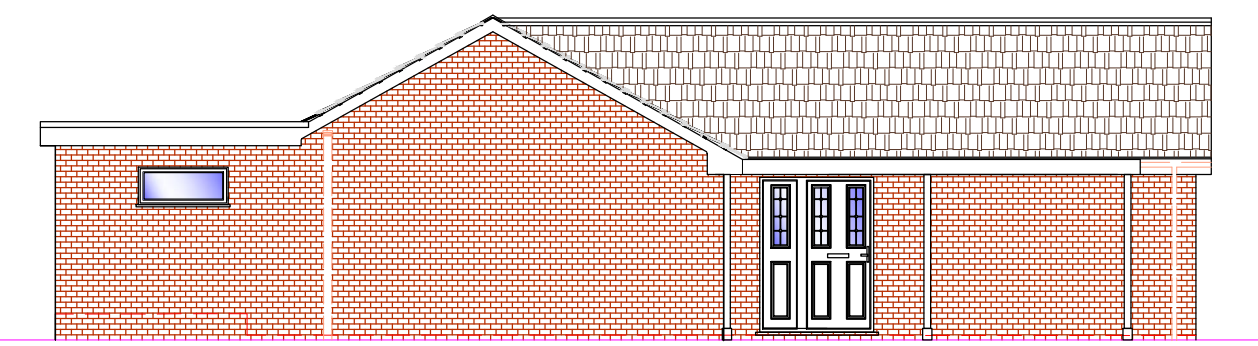


3 EXISTING SIDE ELEVATION
1:100

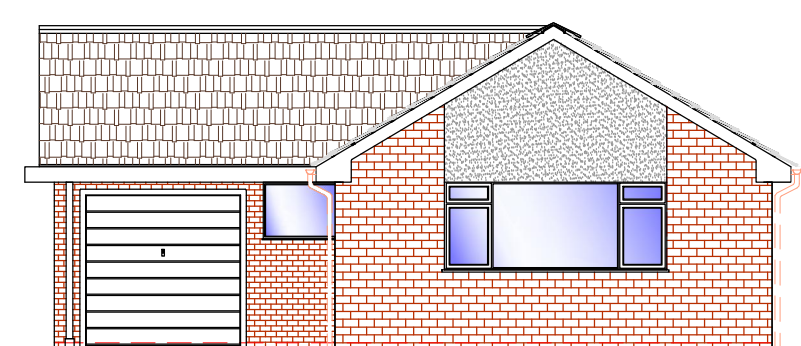


4 EXISTING FRONT ELEVATION
1:100

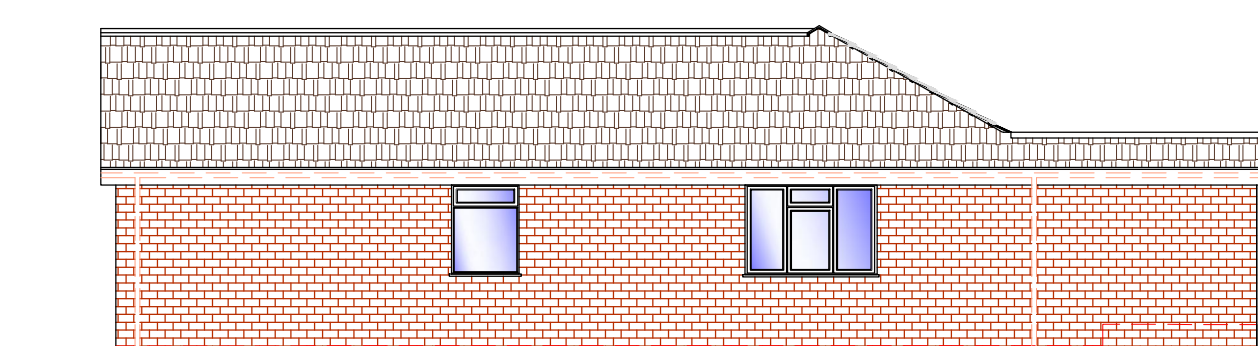


5 EXISTING SIDE ELEVATION
1:100

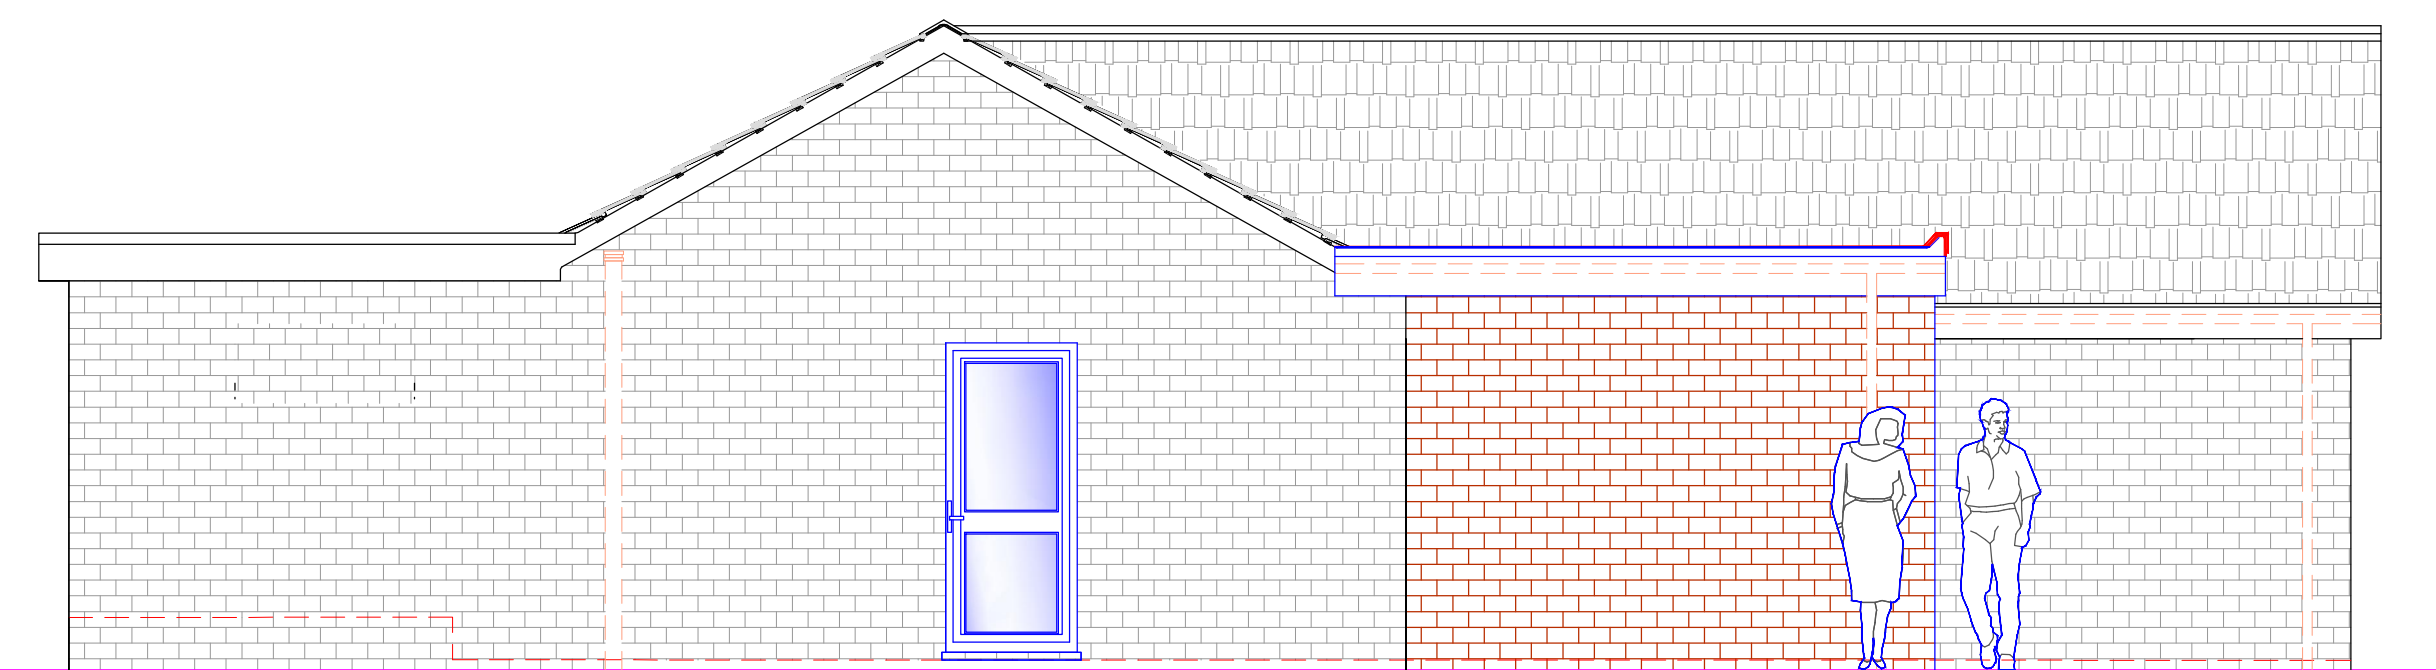


6 PROPOSED SIDE ELEVATION
1:50

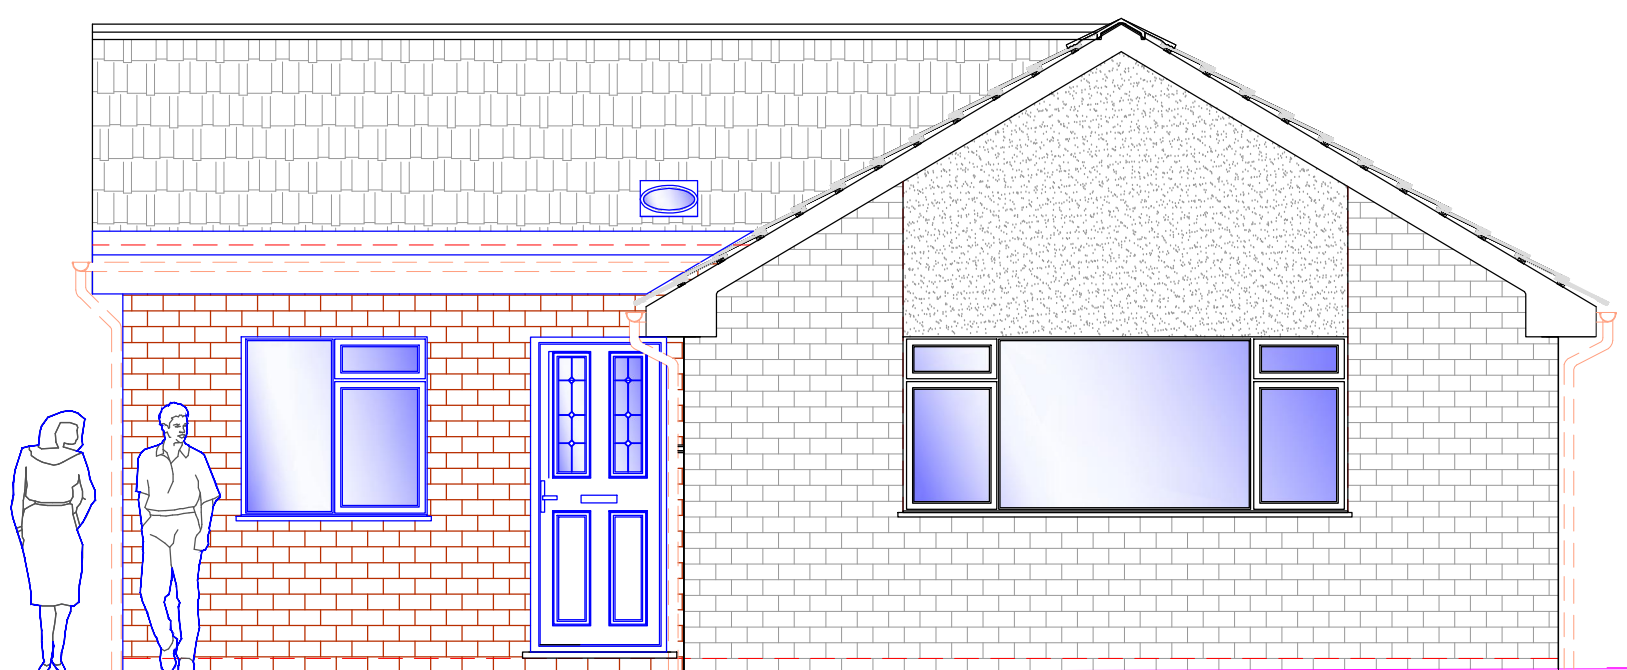


7 PROPOSED FRONT ELEVATION
1:50

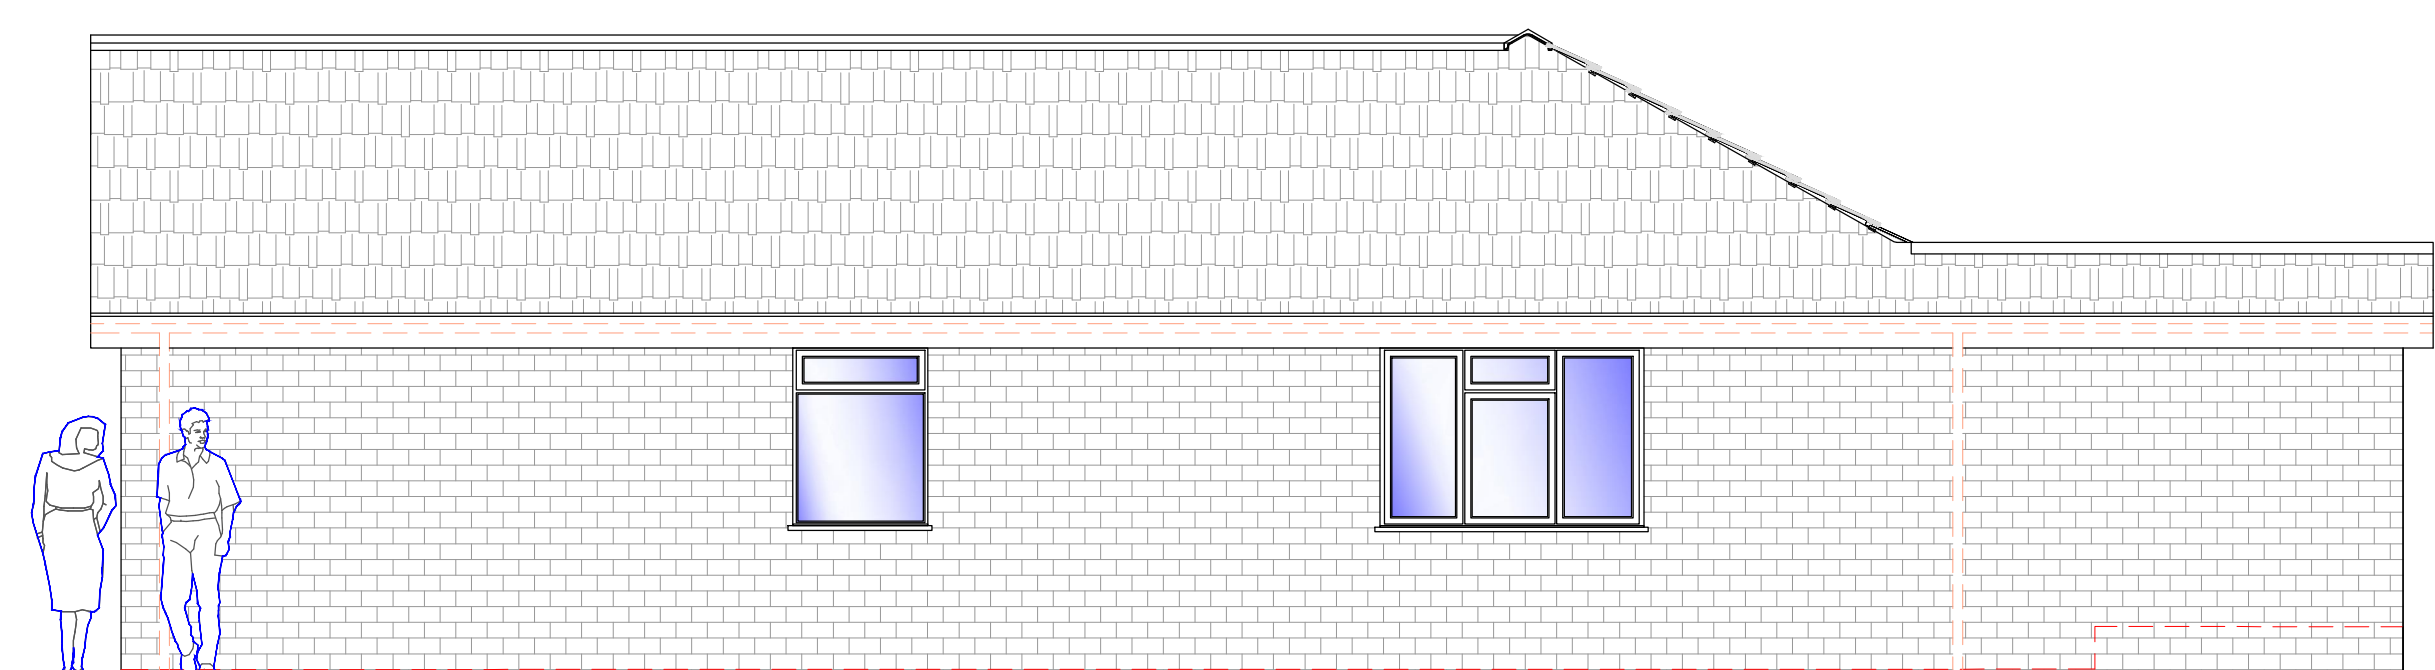


8 PROPOSED SIDE ELEVATION
1:50

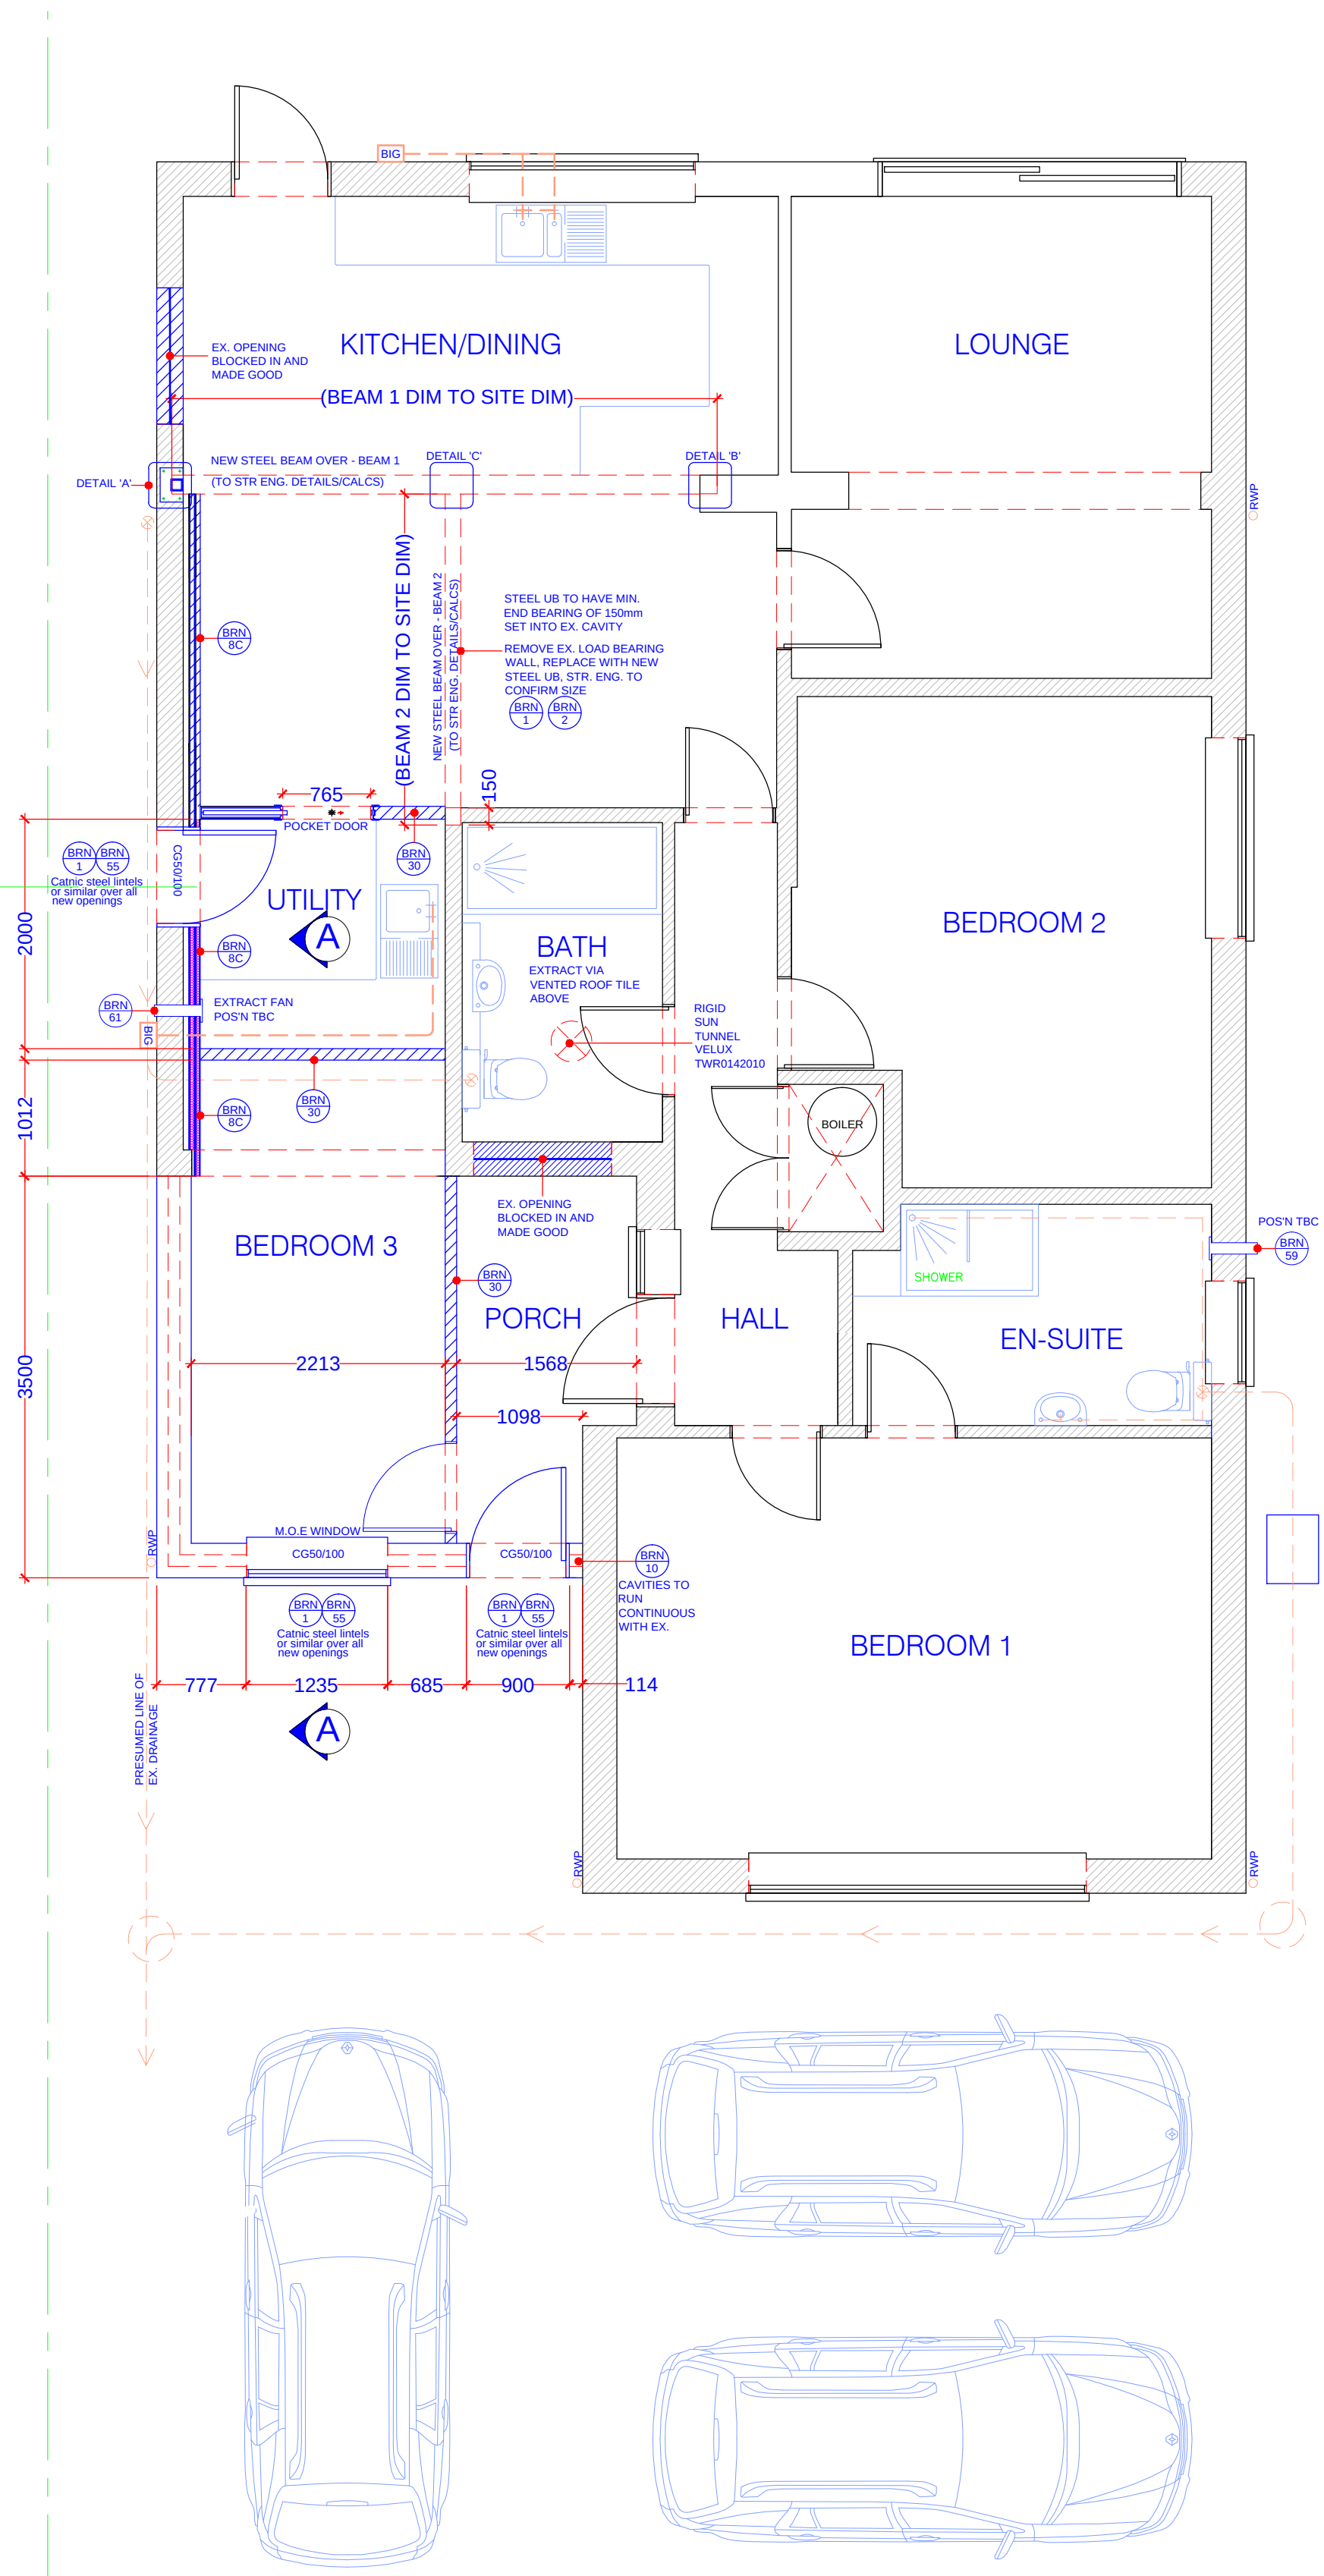


15 PROPOSED GROUND FLOOR PLAN
1:50

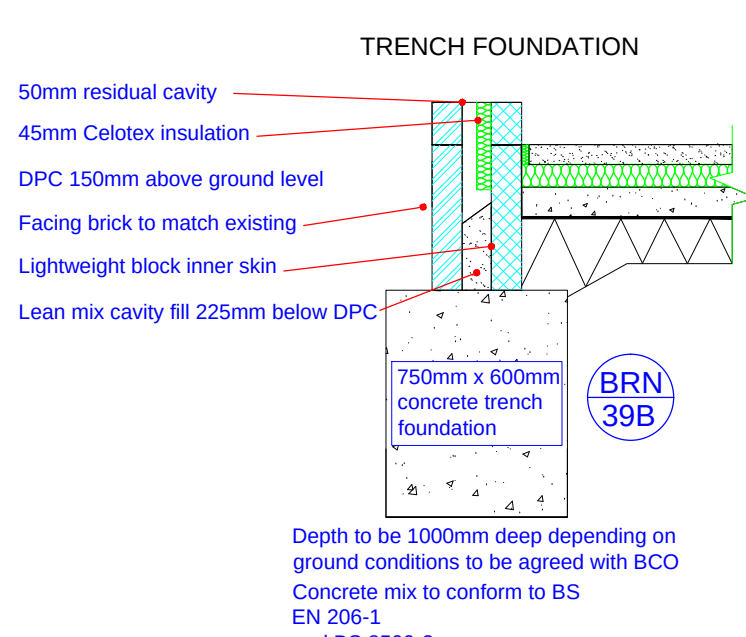


9 PROPOSED FOUNDATION DETAIL
1:25

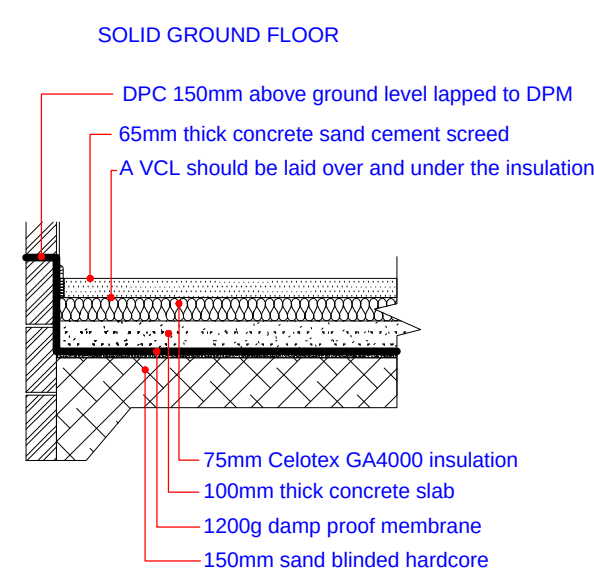


10 PROPOSED FLOOR SECTION
1:25

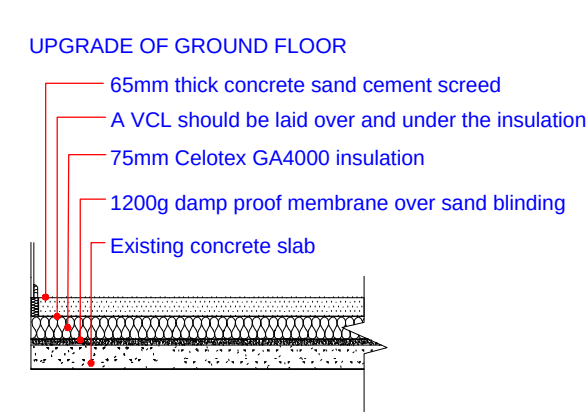


11 GARAGE FLOOR UPGRADE
1:25

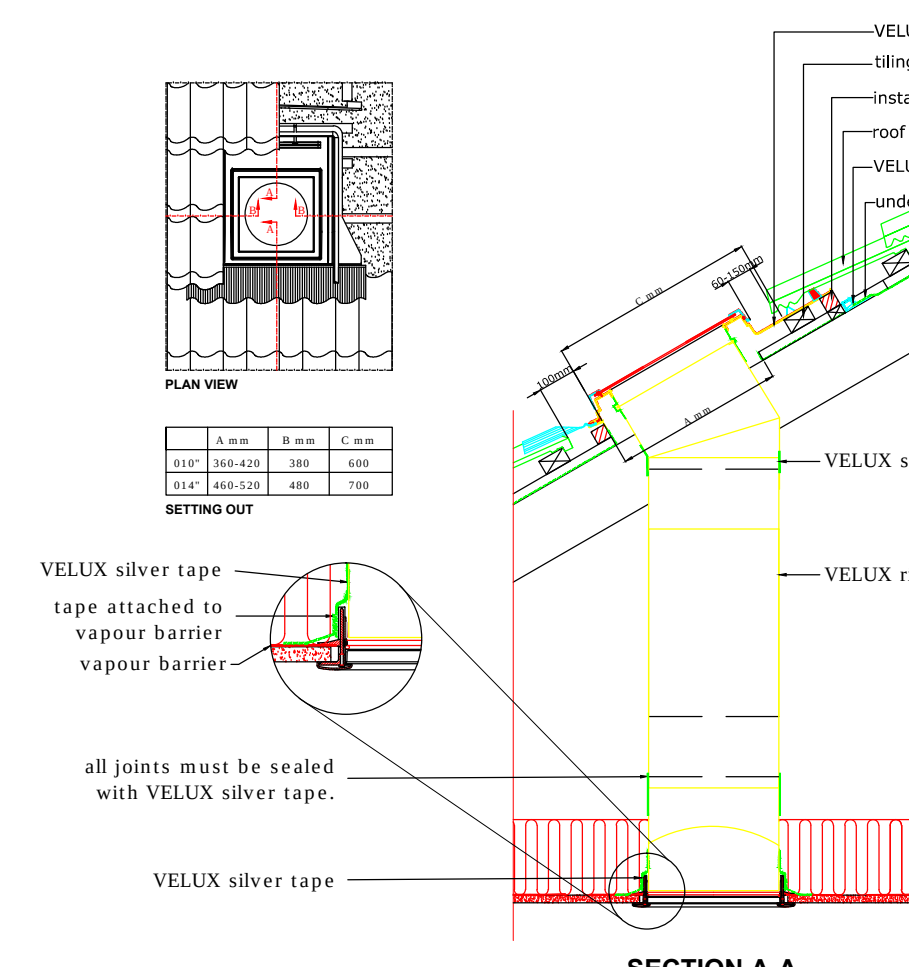


12 SUN TUNNEL DETAIL
1:20

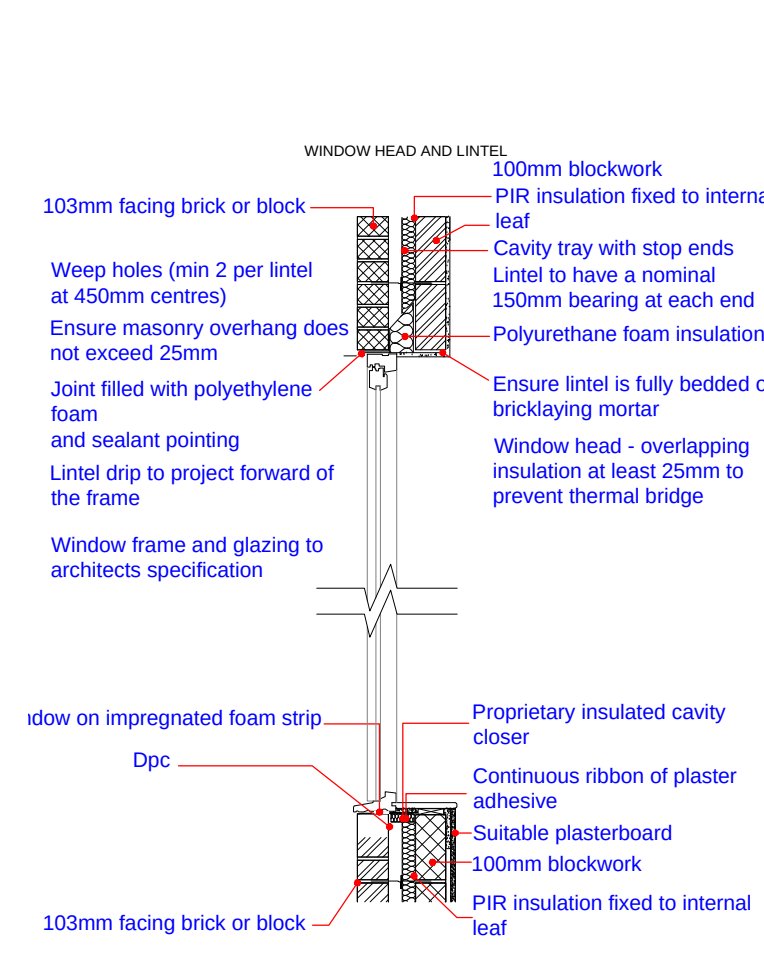




13 PROPOSED DETAIL 'F'
1:25

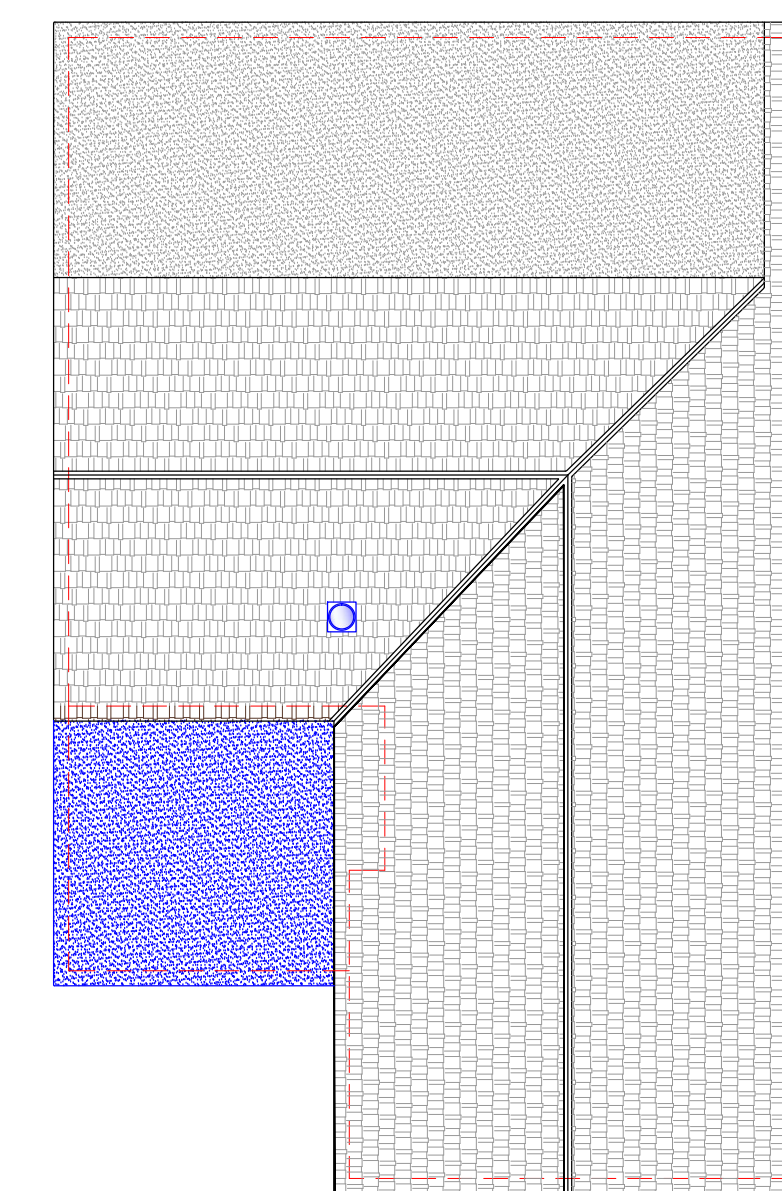




14 PROPOSED ROOF ELEVATION
1:100

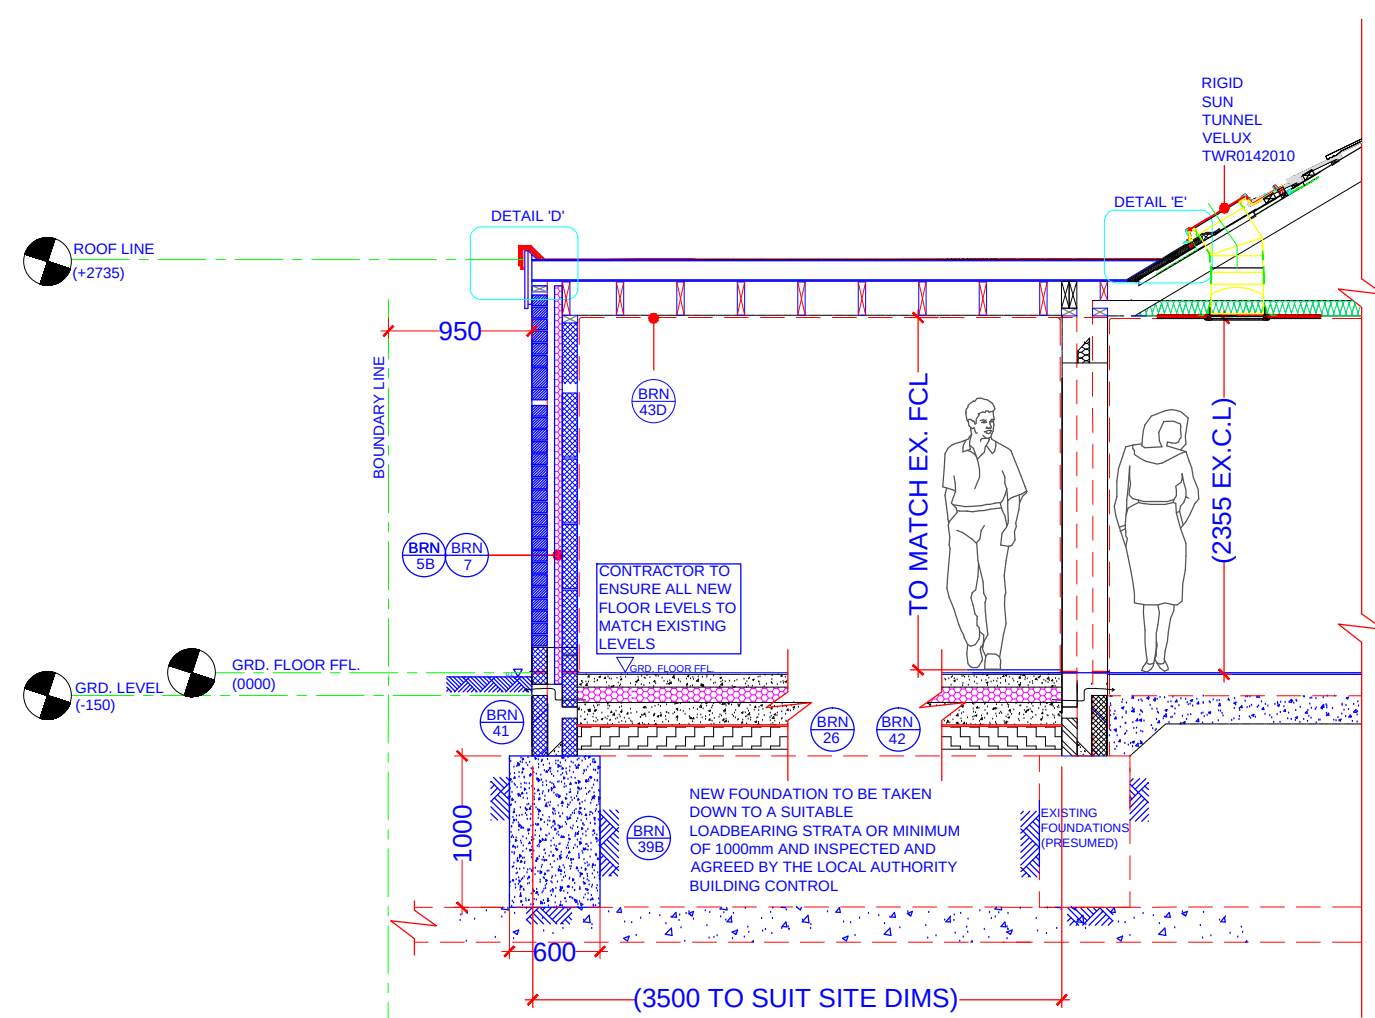

16 PROPOSED SECTION 'A'-A'
1:50

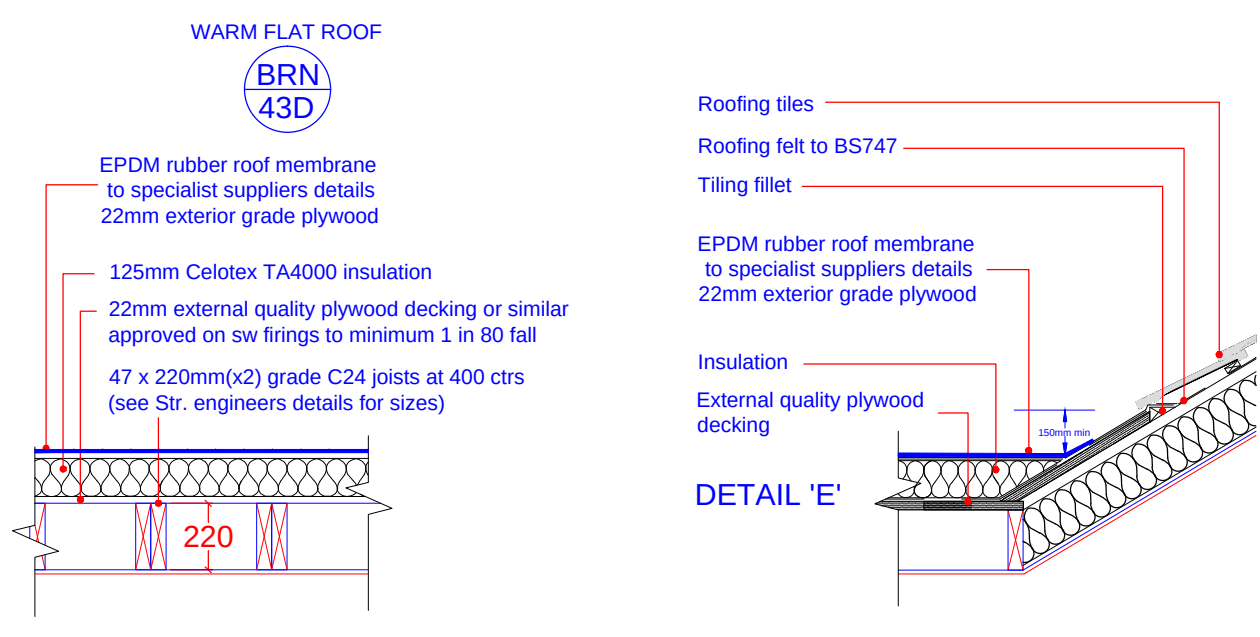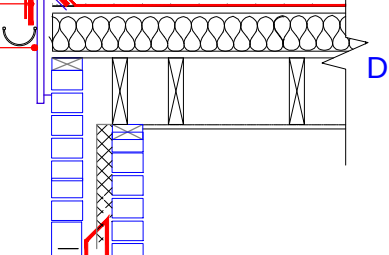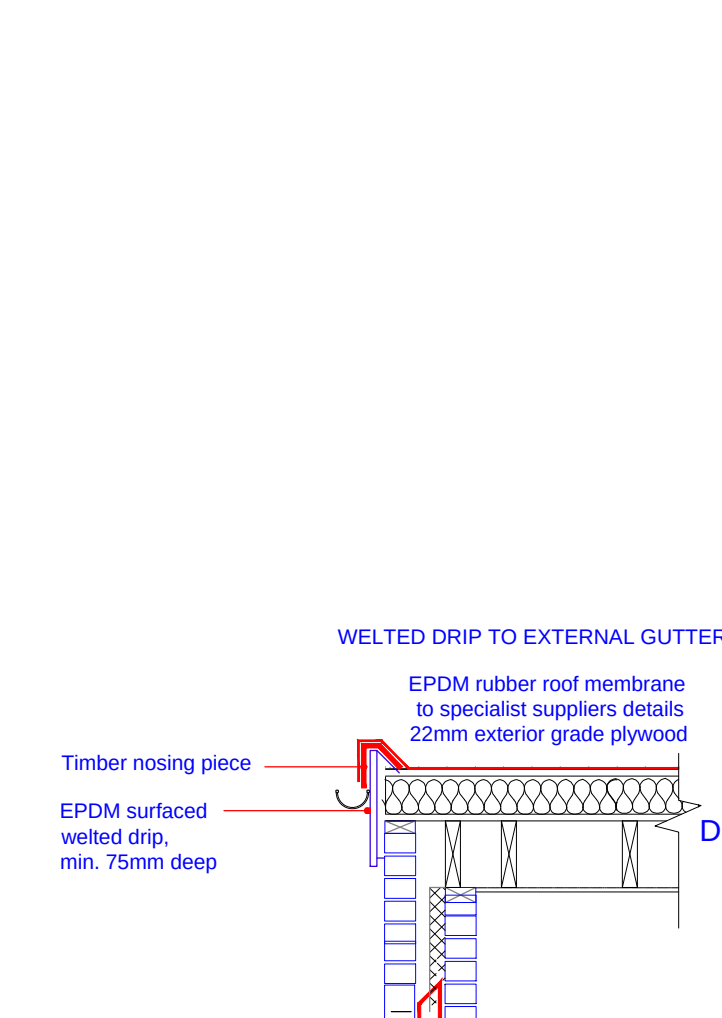

17 PROPOSED ROOF SECTION & DETAIL B
1:25

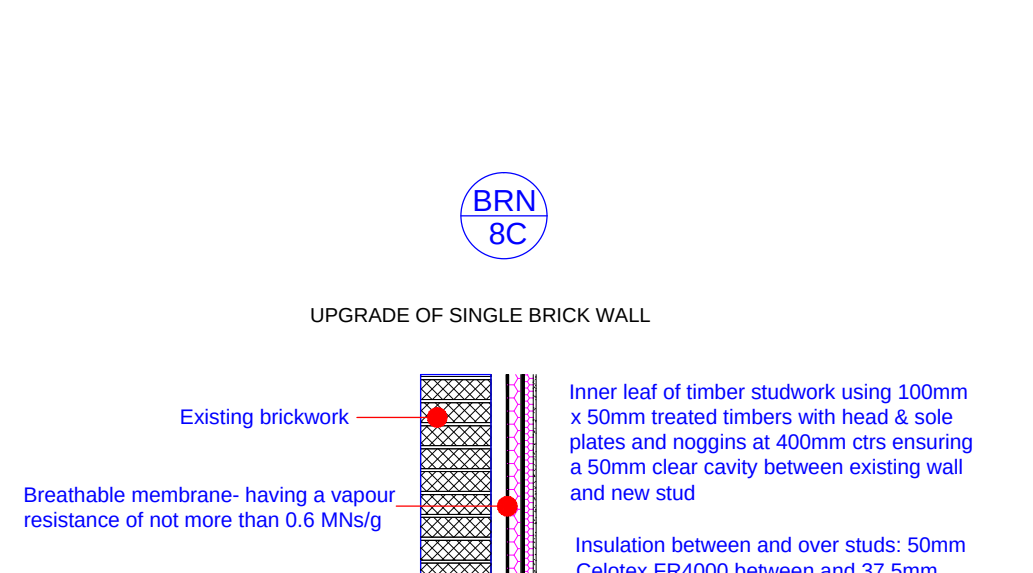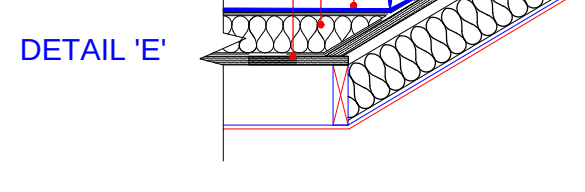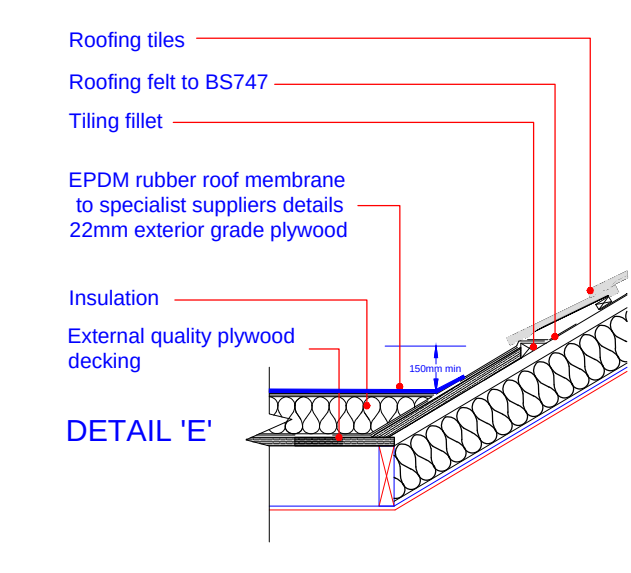

18 GARAGE WALL UPGRADE
1:25

NOTE:
DRAWING: SHEA 01A TO BE USED IN CONJUNCTION WITH
ASSOCIATED BUILDING REGULATIONS NOTES SHEA /BRN.
DIRECTIONAL NORTH ARROW SHOWN ON BLOCK &
LOCATION PLANS SHEA /BLP.

DETAILS AND DIMENSIONS OF ALL LEVELS OF PROPOSED
PLANS TO BE CHECKED ON SITE BY APPOINTED
CONTRACTOR PRIOR TO ANY
COMMENCEMENT/ORDERING OF MATERIALS OF WORK,
ANY QUERIES, VARIATIONS OR DISCREPANCIES
DIRECTED TO CLIENT - DM DESIGNS ACCEPTS NO
RESPONSIBILITY IN ANY PART ON DRAWINGS UNLESS
OTHERWISE AGREED PRIOR.

BRN 1 DENOTES ATTACHED BUILDING REGULATION NOTES
1 DENOTES ITEM No.

MODIFICATIONS	ISSUE:
amended to suit planning	B - 19.12.17
TITLE	PROPOSED INTERNAL ALTERATIONS SINGLE STOREY FRONT EXTENSION
CUSTOMER	MR & MRS SHEA 25 MAJORAM CRECENT, COWPLAIN, WATERLOOVILLE HANTS, PO8 9BD
DRAWN BY:	DRAWING NO: SHEA 01A 1 OF 1
DATE:	10.12.2017
REVISION:	B AO