


Olive Plots - 43, 44, 45
Birch Plots - 46, 47

Olive Floor Area :
GF: 35.25 sqm 379.43 sq ft
FF: 35.25 sqm 379.43 sq ft
TOTAL: 70.5 sqm 758.86 sq ft

Birch Floor Area :
GF: 37.26 sqm 401.06 sq ft
FF: 37.26 sqm 401.06 sq ft
TOTAL: 74.52 sqm 802.13 sq ft


Front Elevation

Plot 43 Plot 44 Plot 45 Plot 46 Plot 47

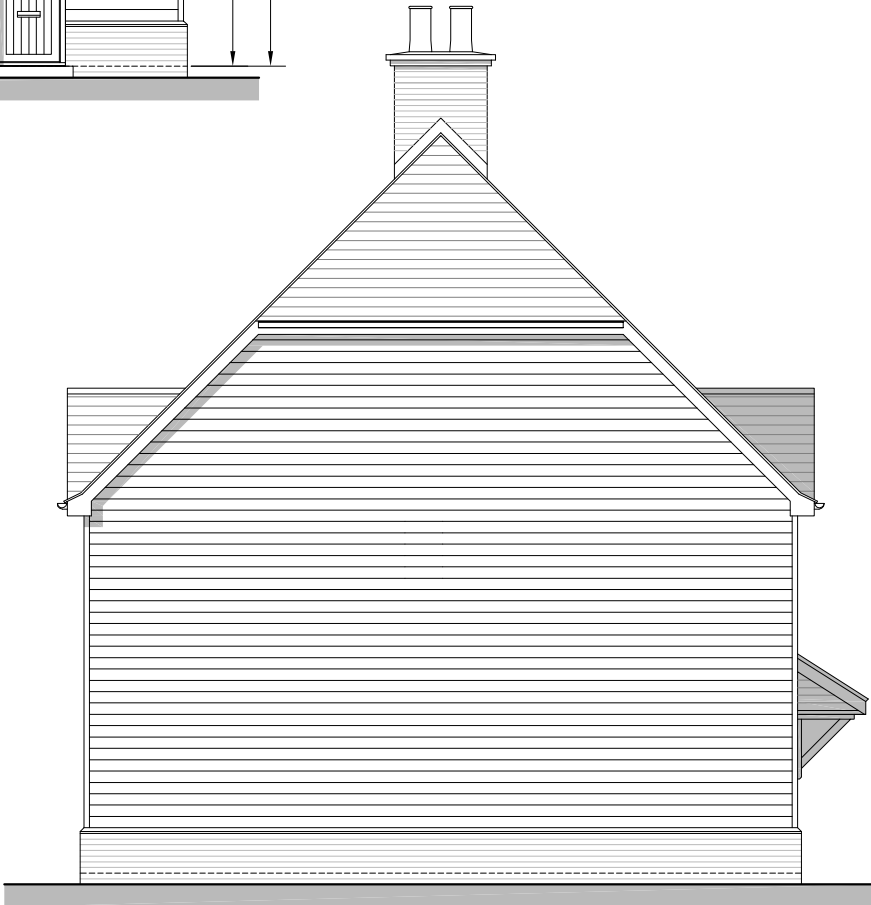

Side Elevation A

Plot 43

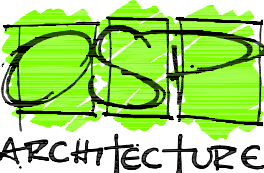REV.	DATE	REVISIONS:	By	Planning	CLIENT: Bellway Homes LTD (Wessex)		PROJECT: Land West of Hordean Road Emsworth		Broadmede House Farnham Business Park Weydon Lane Farnham Surrey GU9 8QT Tel. 01252 267878 info@osparchitecture.com www.osparchitecture.com  O'KEEFE SCANLON LIMITED		
B	21/04/17	Rouge window on plot 43 side elevation omitted	RB		SCALE: 1:100 (A3 ORIGINAL)		DRAWING: Block 43 - 47 Front & Side Elevations				
					DRAWN: KLH	16386	P149	B			
					DATE: 24.03.17						

© COPYRIGHT EXISTS ON THE DESIGNS AND INFORMATION SHOWN ON THIS DRAWING

This drawing may be scaled or cross referenced to the scale bar for planning application purposes only. Do not scale for any other purpose, use figured dimensions only. Subject to site survey and all necessary consents. All dimensions to be checked by user and any discrepancies, errors or omissions to be reported to the Architect before work commences. This drawing is to be read in conjunction with all other relevant materials.

© COPYRIGHT EXISTS ON THE DESIGNS AND INFORMATION SHOWN ON THIS DRAWING
This drawing may be scaled or cross referenced to the scale bar for planning application purposes only.Do not scale for any other purpose,use figured dimensions only.Subject to site survey and all necessary consents.
All dimensions to be checked by user and any discrepancies,errors or omissions to be reported to the Architect before work commences.This drawing is to be read in conjunction with all other relevant materials.