


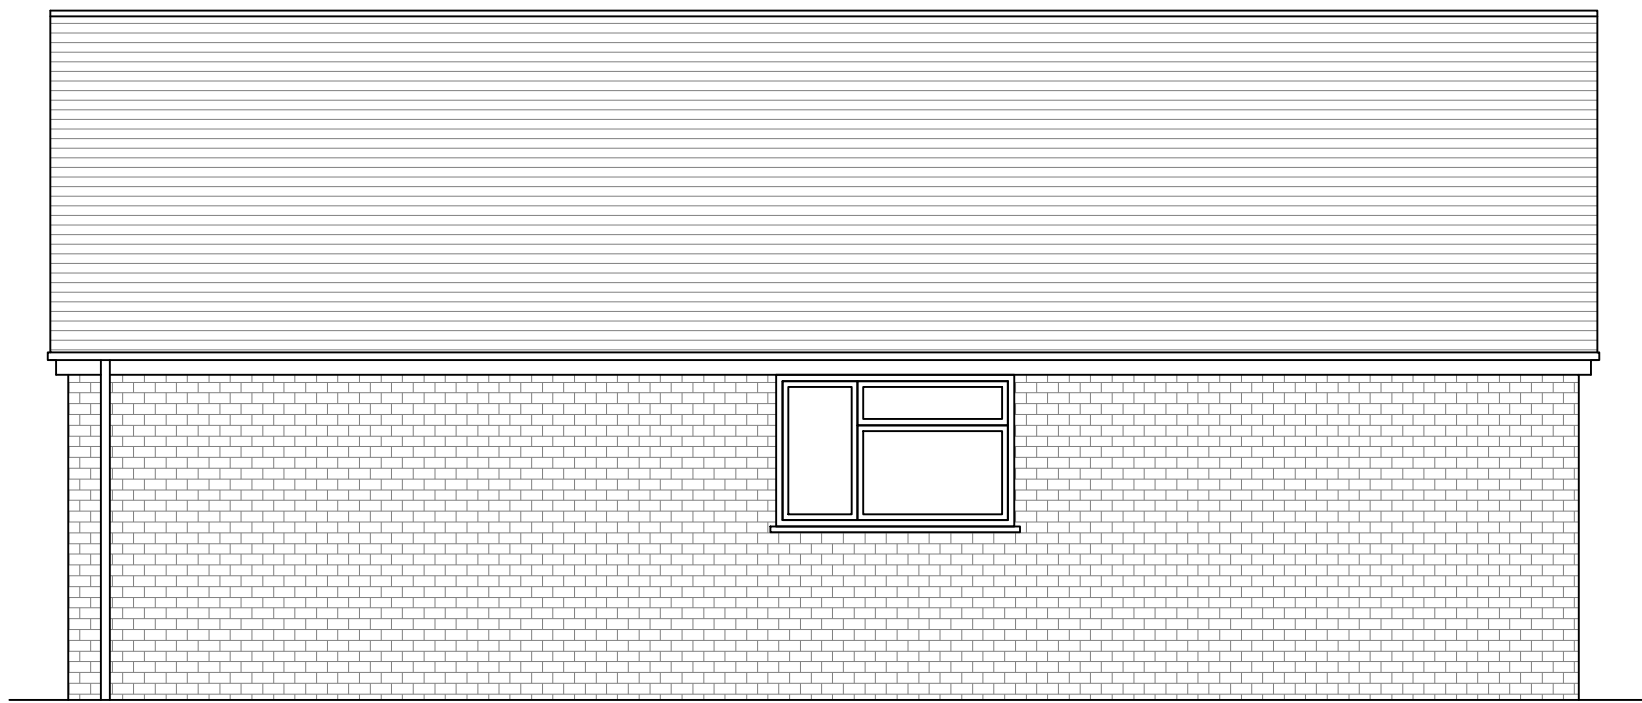

Existing Side Elevation
Scale 1:50



Existing Side Elevation
Scale 1:50




Existing Front Elevation
Scale 1:50



Existing Rear Elevation
Scale 1:50



Proposed Side Elevation
Scale 1:50

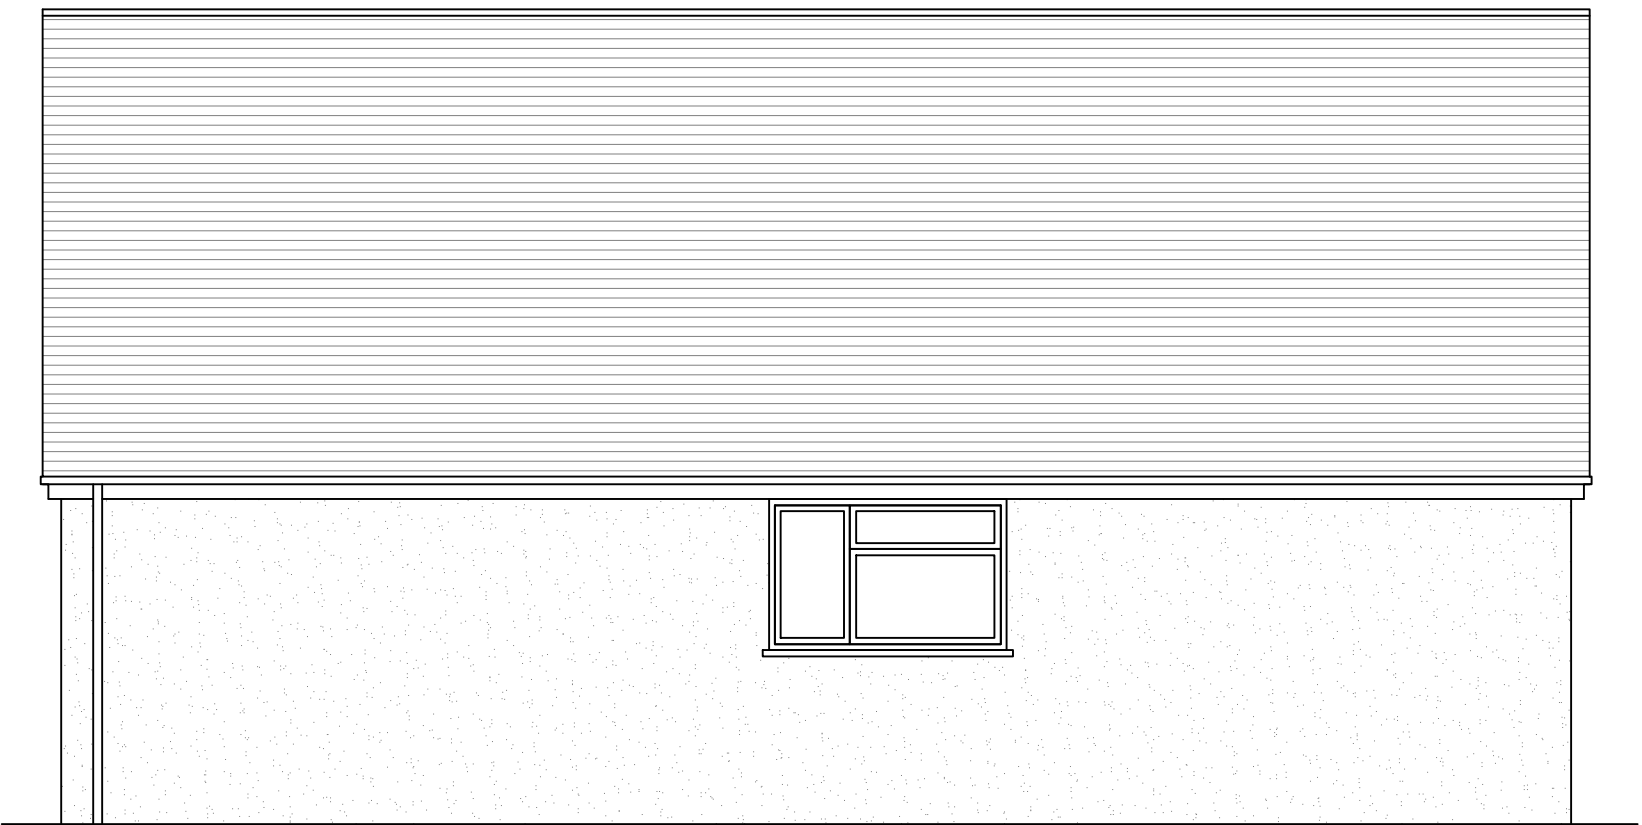


Proposed Side Elevation
Scale 1:50




Proposed Front Elevation
Scale 1:50



Proposed Rear Elevation
Scale 1:50

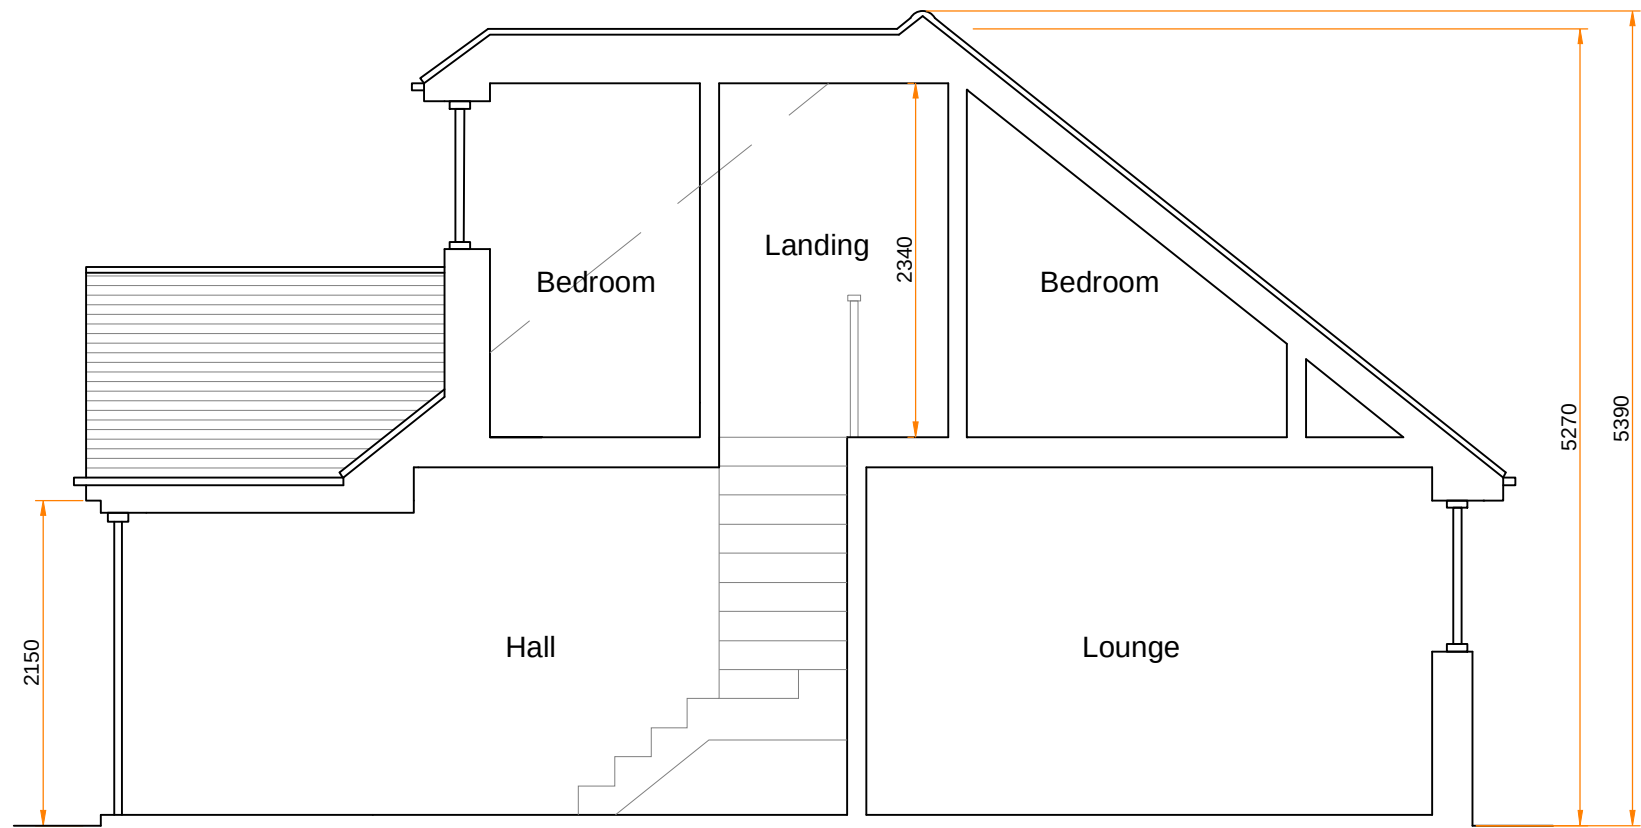

Proposed Section
Scale 1:50

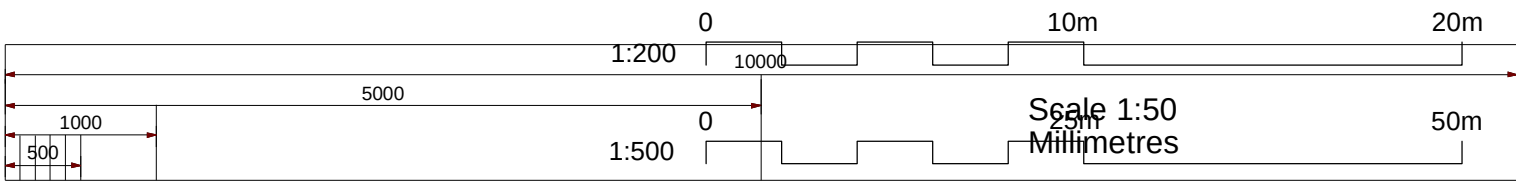

All materials to match existing

All dimensions showing are structural build sizes not finished sizes

Do not scale from this drawing (other than for planning purposes), contractor to verify all dimensions before setting out, commencing work or placing orders

Project Proposed extension		
5 Waterloo Close Cowplain, PO8 8QJ		
Client		
Drawing Title Existing & Proposed Elevations		
Date 12.06.2017	Drawing No. 1384-201	Rev -
Page Size A1		Scale 1:50
M3 Architectural Design Ltd. 377 - 399 London Road Camberley, GU15 3HL t:01276 300024 e: info@m3architecturaldesign.co.uk w: www.m3architecturaldesign.co.uk © 2012 M3 Architectural Design Ltd.		