

NOTES:

Dimensions to be checked on site before commencing work. Any discrepancies shall be reported to the architect immediately.


Do not scale from these drawings except for planning purposes. Use figured dimensions only.

Where applicable this drawing is to be read in conjunction with other consultants' drawings.

This drawing is the copyright of Harrington Design Bloomfield




EAST (Front) ELEVATION 1:100

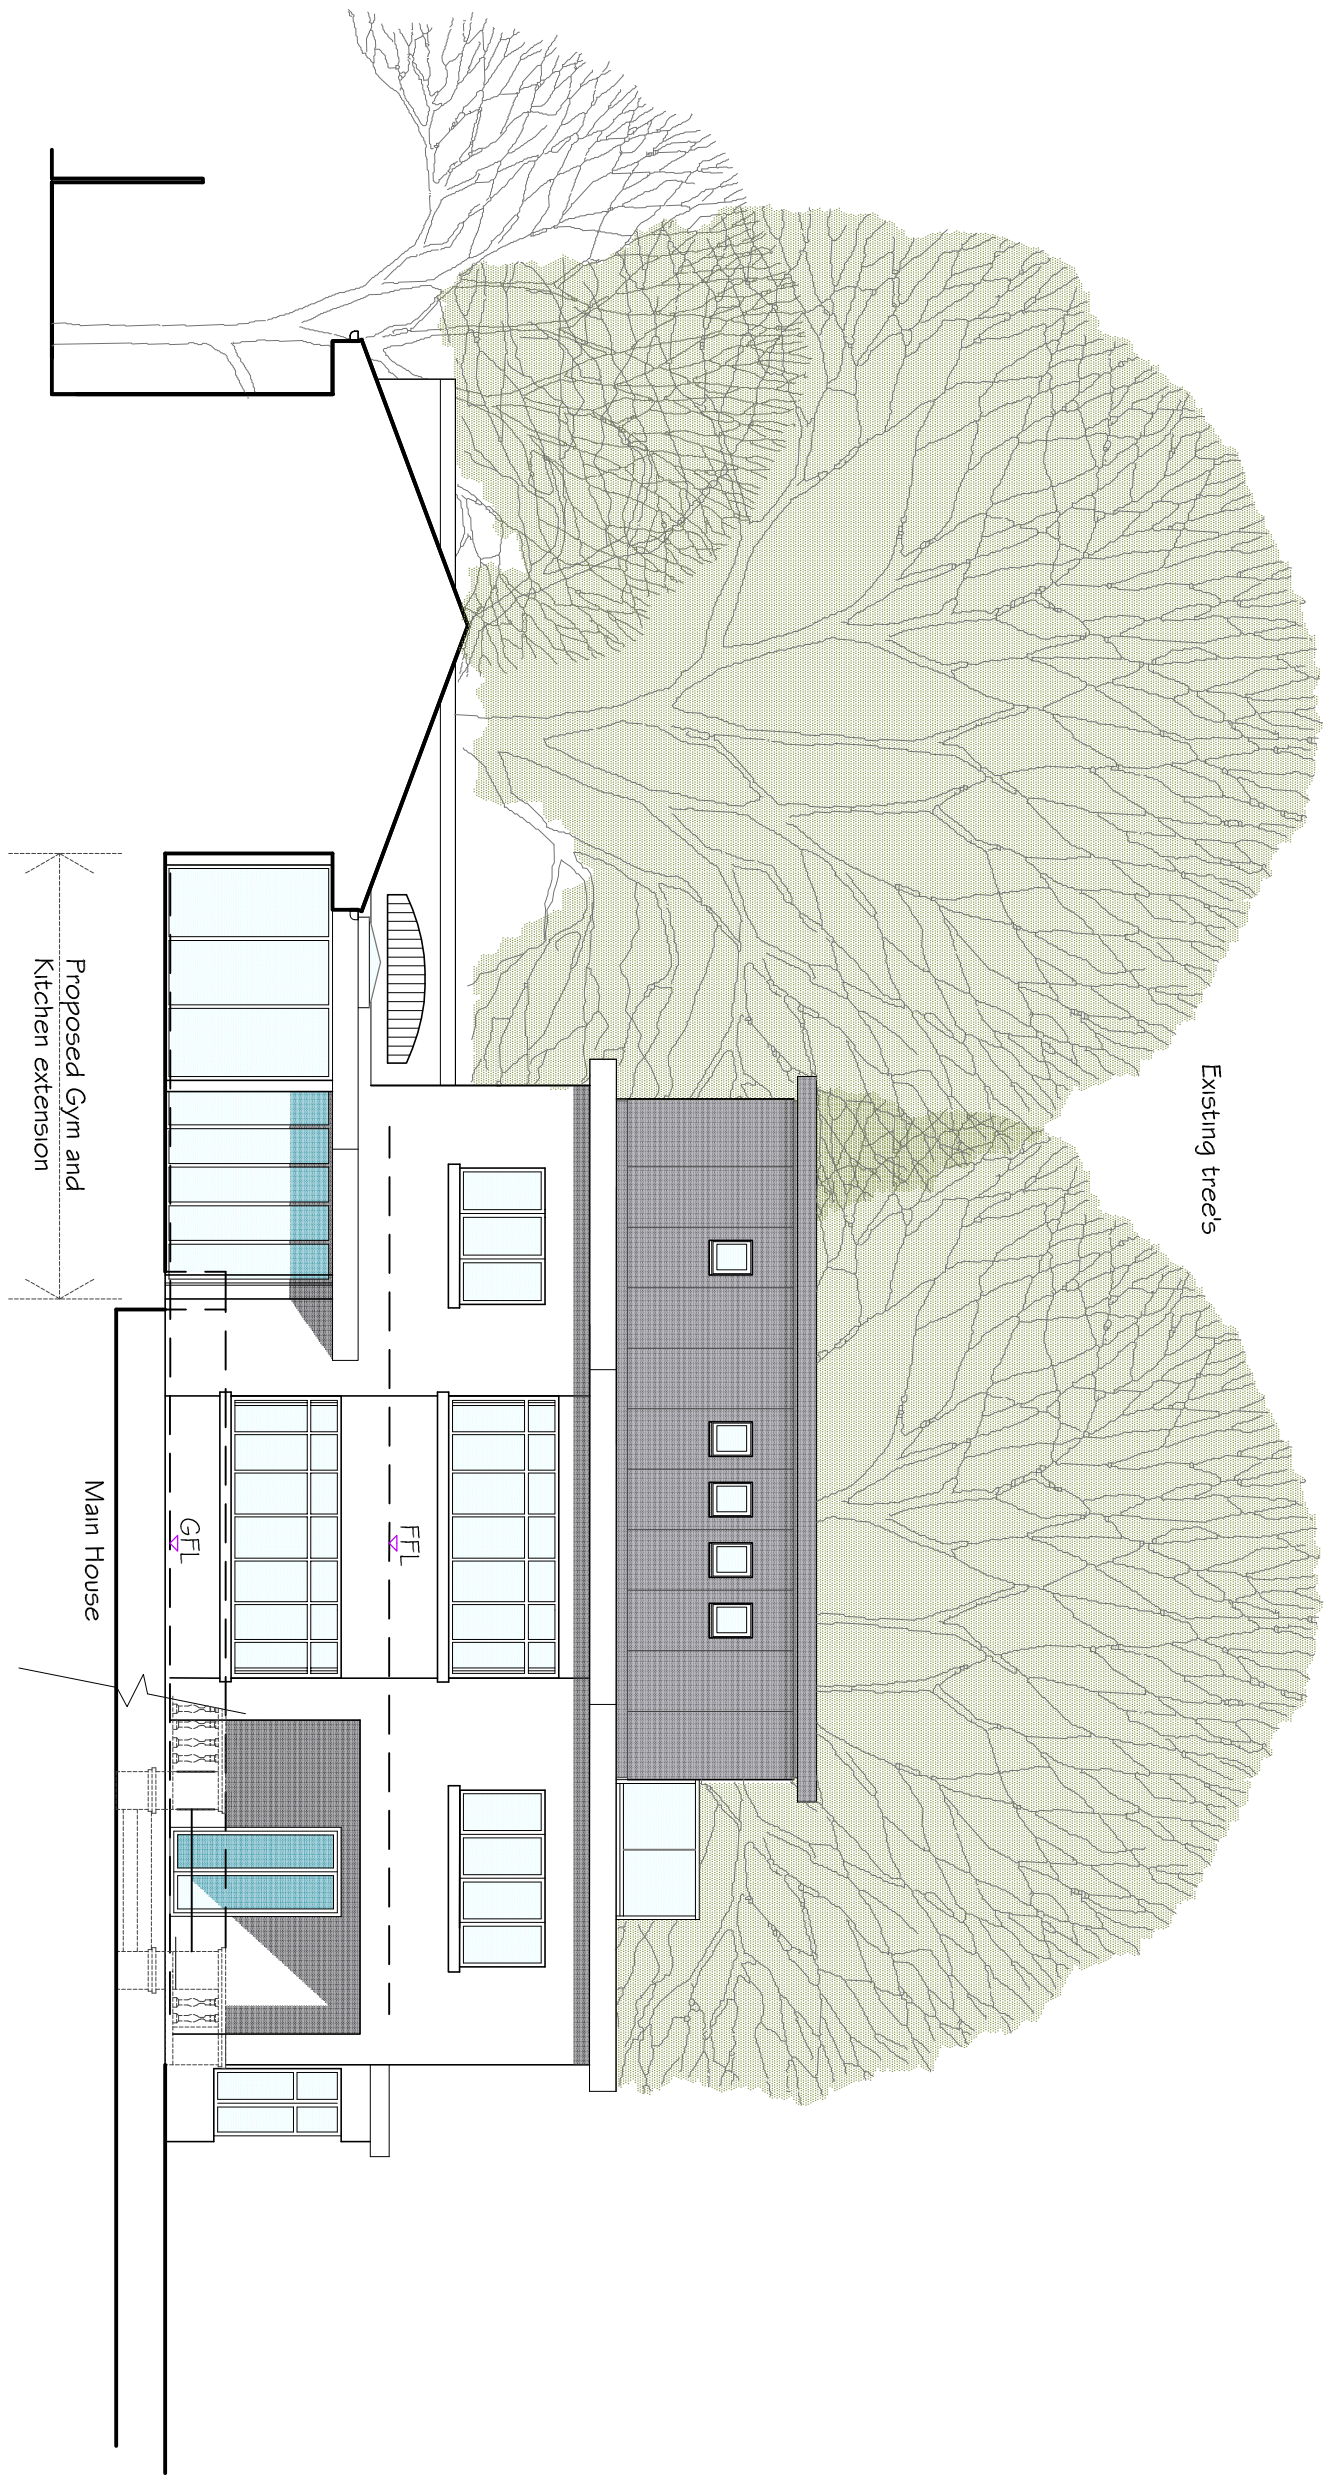


WEST ELEVATION 1:100



SOUTH (Garden) ELEVATION 1:100

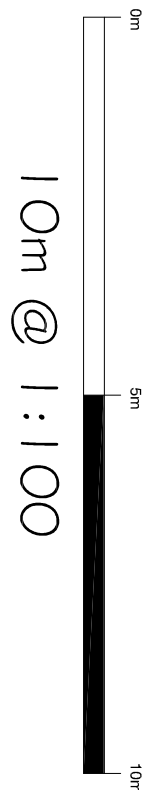

10m @ 1:100

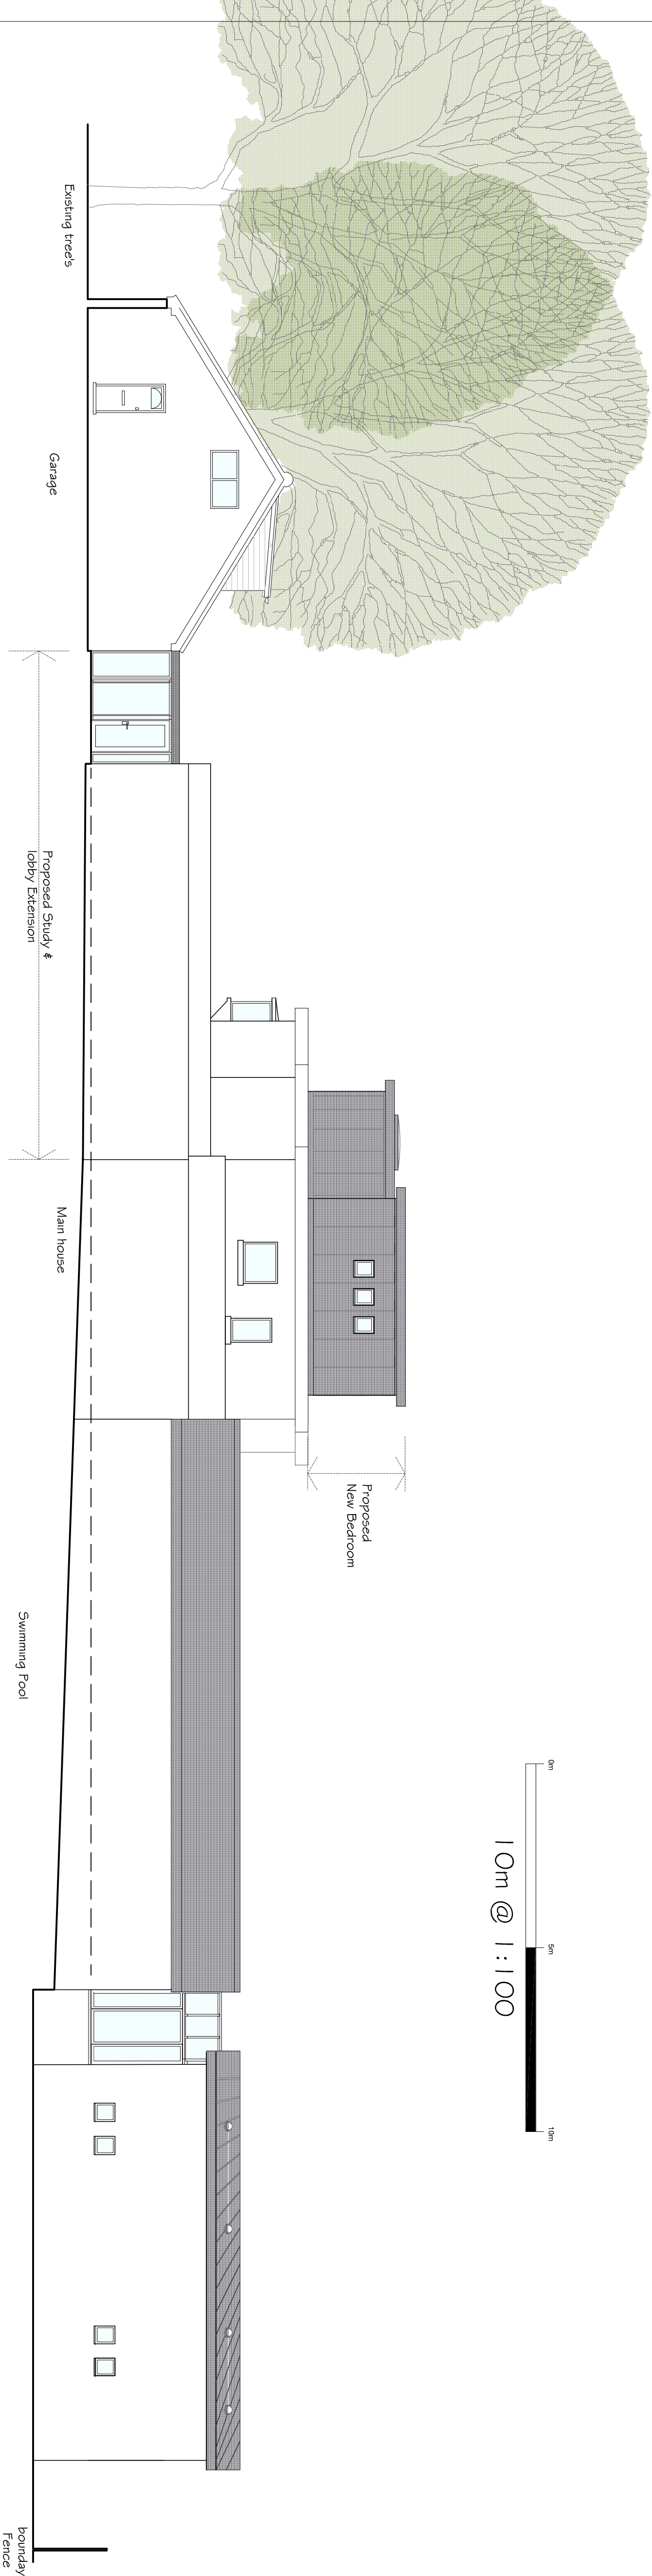

NORTH ELEVATION 1:100

Rev	Date	Amendment	Ct
harrington design + bloom			
ARCHITECTS			
7 The Old Flour Mill, Queen Street, Emsworth, Hants, PC			
Tel: 44 (0) 1243 373855			
Fax: 44 (0) 1243 373245			
e-mail: info@harringtonbloomfield.co.uk			
For			
Mr. B Lal			
Project			
The White House			
2 Langstone Road			
Langstone			
Havant			
Title			
Proposed Extension & Alterations			
Elevations			
Date	Drawn	Scale	Ct
Feb. 2017	ALB	1:100 / 1:1250	C.J.B
Job Number	Prefix	Drawing Number	Rt
17.003	012		