


NOTES:


Dimensions to be checked on site before commencing work. Any discrepancies shall be reported to the architect immediately.

Do not scale from these drawings except for planning purposes. Use figured dimensions only.


Where applicable this drawing is to be read in conjunction with other consultants' drawings.

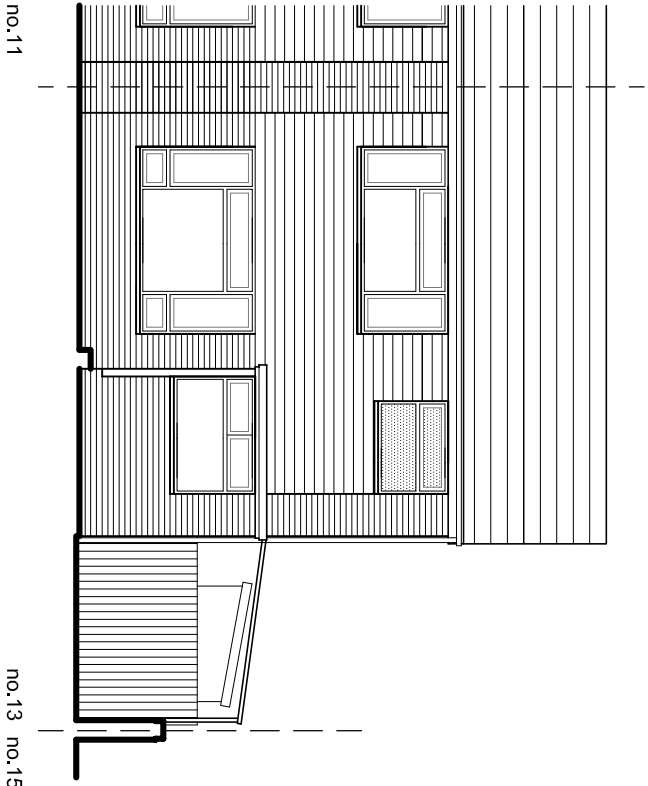


Front (east) elevation

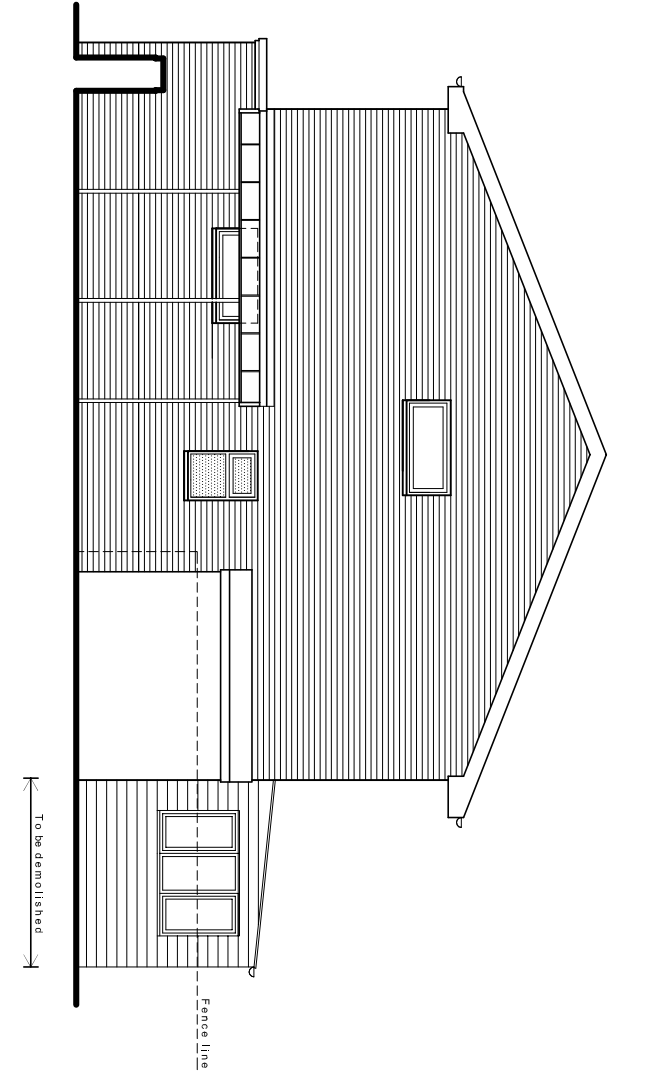

Side (north) elevation

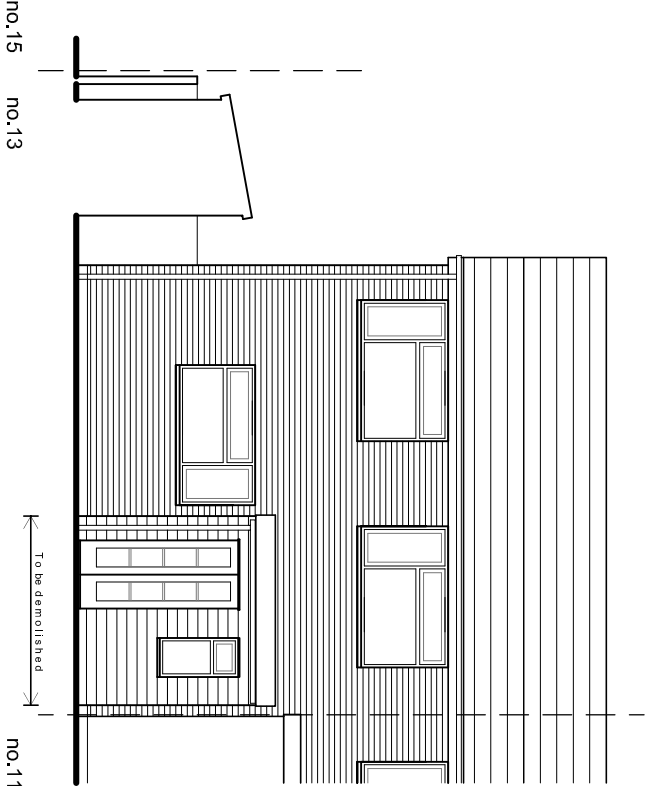


Rear (west) elevation

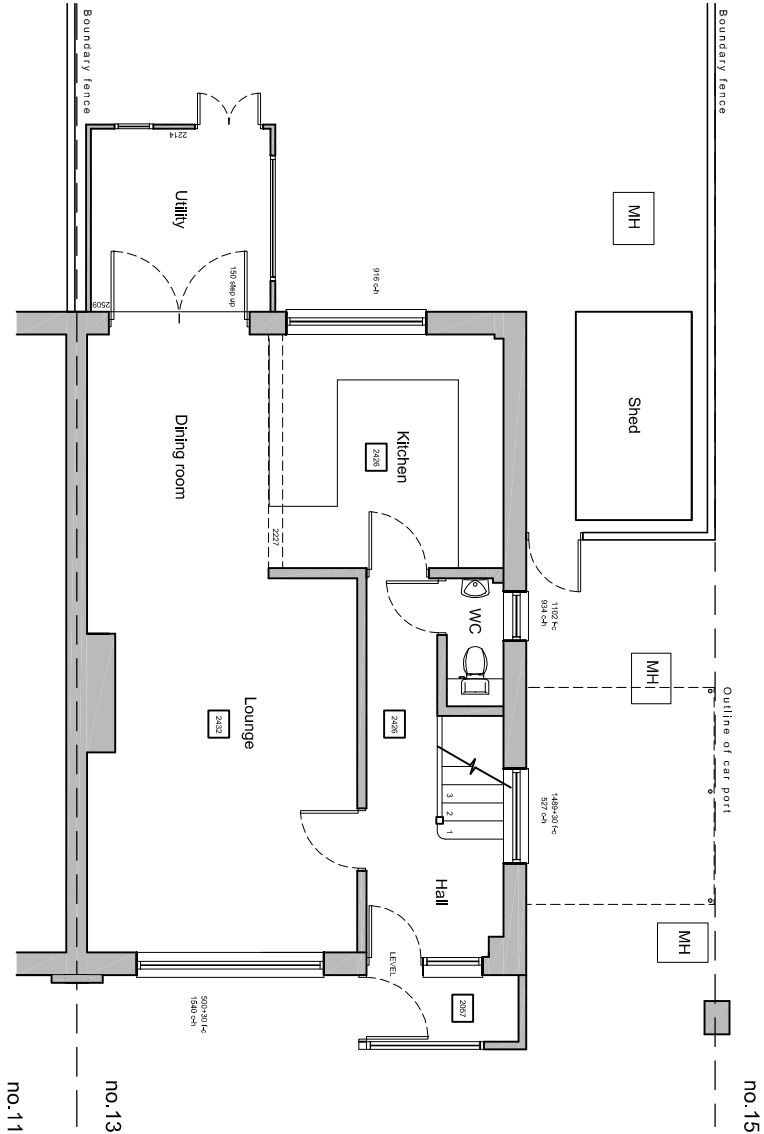


Ground floor plan

Existing plans & elevations scale 1:100

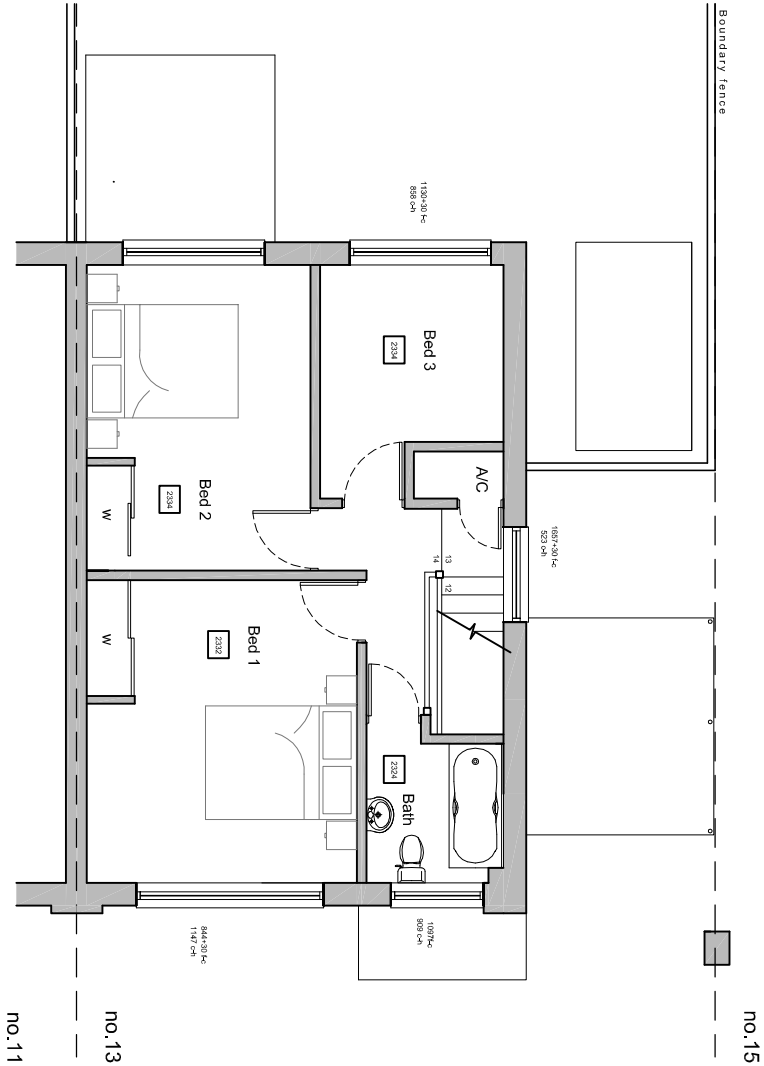

First floor plan

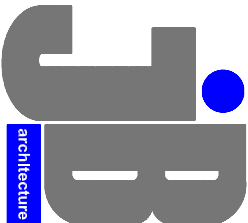

JIMMY BESSANT ARCHITECTURE
TEL: 01243 373620 M: 07769904282
E: jimmy@jb-architecture.co.uk
Web: www.jb-architecture.co.uk

For
MR & MRS WHITE
Project
PROPOSED SIDE & REAR EXTENSION
13 ERNEST CLOSE
EMSWORTH
PO10 7NW

Title
EXISTING FLOOR PLANS
& ELEVATIONS

Date	Drawn	Scale	Checked
MAY 2017	JB	1:100 @ A3	-
Job Number	Drawing Number	Revision	
PL125.17	42		