



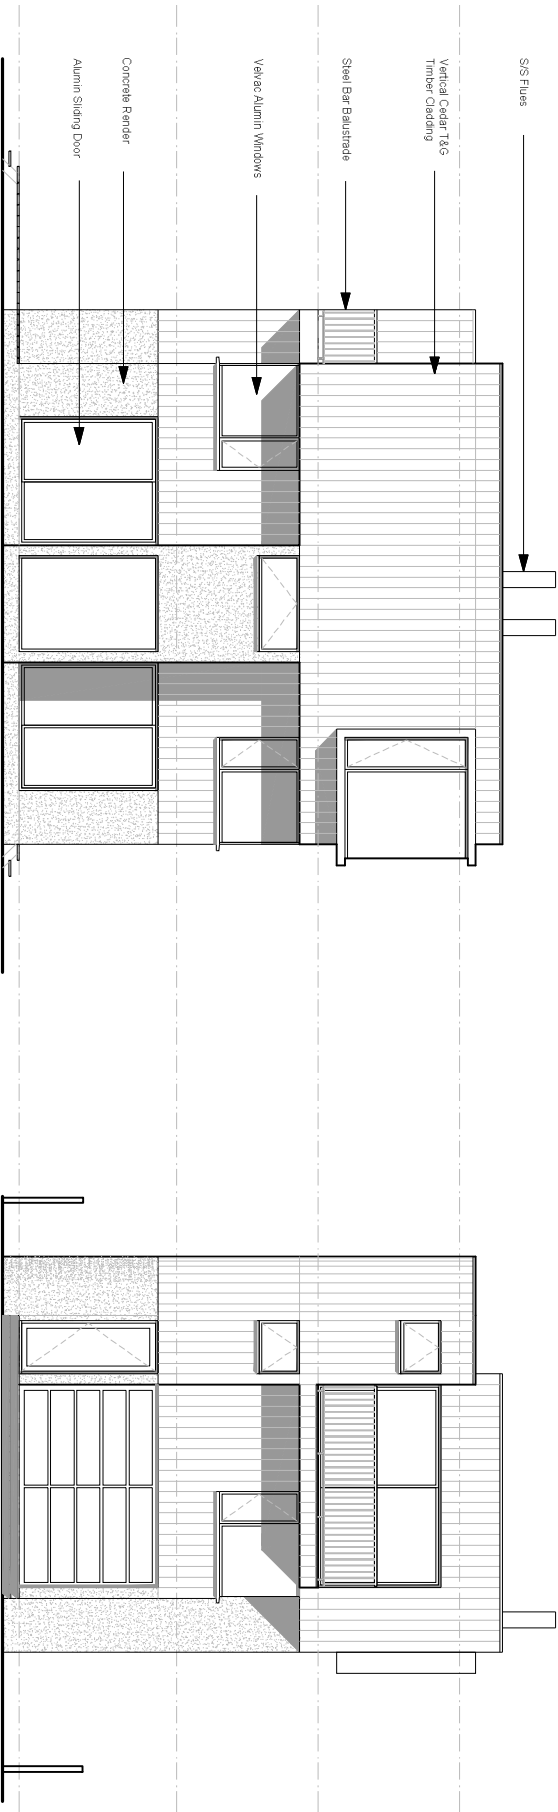


Scale 1 : 100 @ A3

EAST ELEVATION


SOUTH ELEVATION

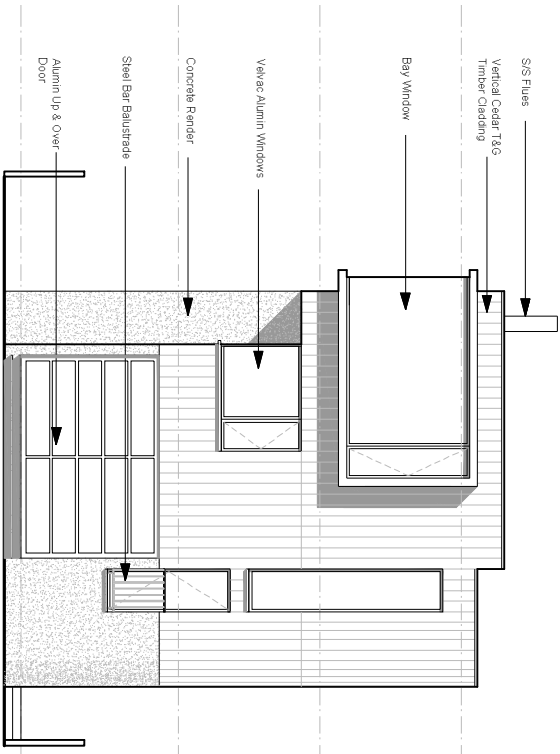

NORTH ELEVATION

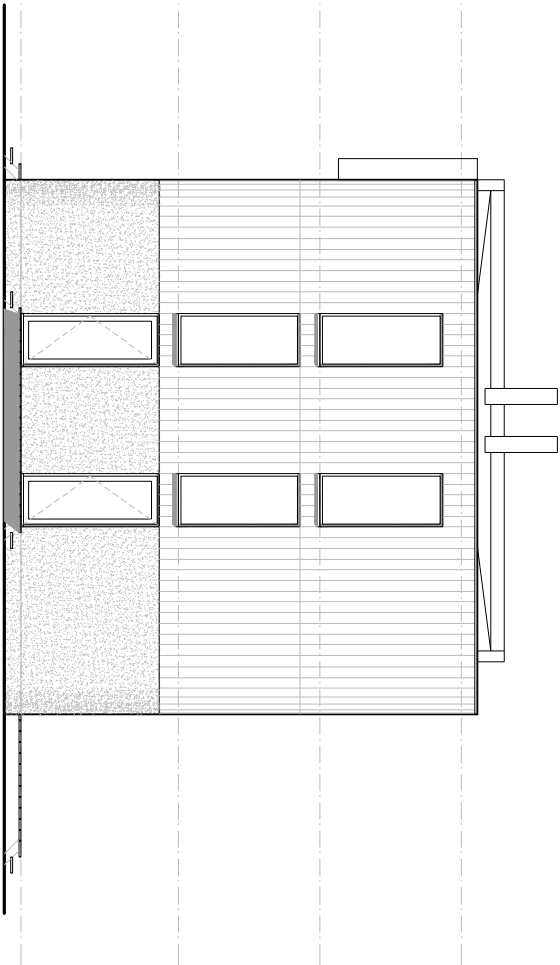

WEST ELEVATION

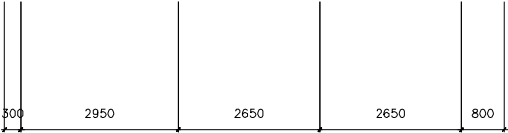

ARCHITECTS:
C2 Architects
7 St Thomas's Wharf 78, Wapping High Street, London E1W 2NB
Telephone 0207 480 6464
email : design@c2architects.com
www.c2architects.com

PROJECT
56A BRACKENSHAW ROAD
PLANNING

REV

DATE

DRAWING NO
58ABR/ P / 003

DRAWING TITLE:
PROPOSED ELEVATIONS

DATE:
October 2017

SCALE:
1 : 100 @ A3

ALL DIMENSIONS TO BE CHECKED ON SITE

THIS DRAWING IS COPYRIGHT