



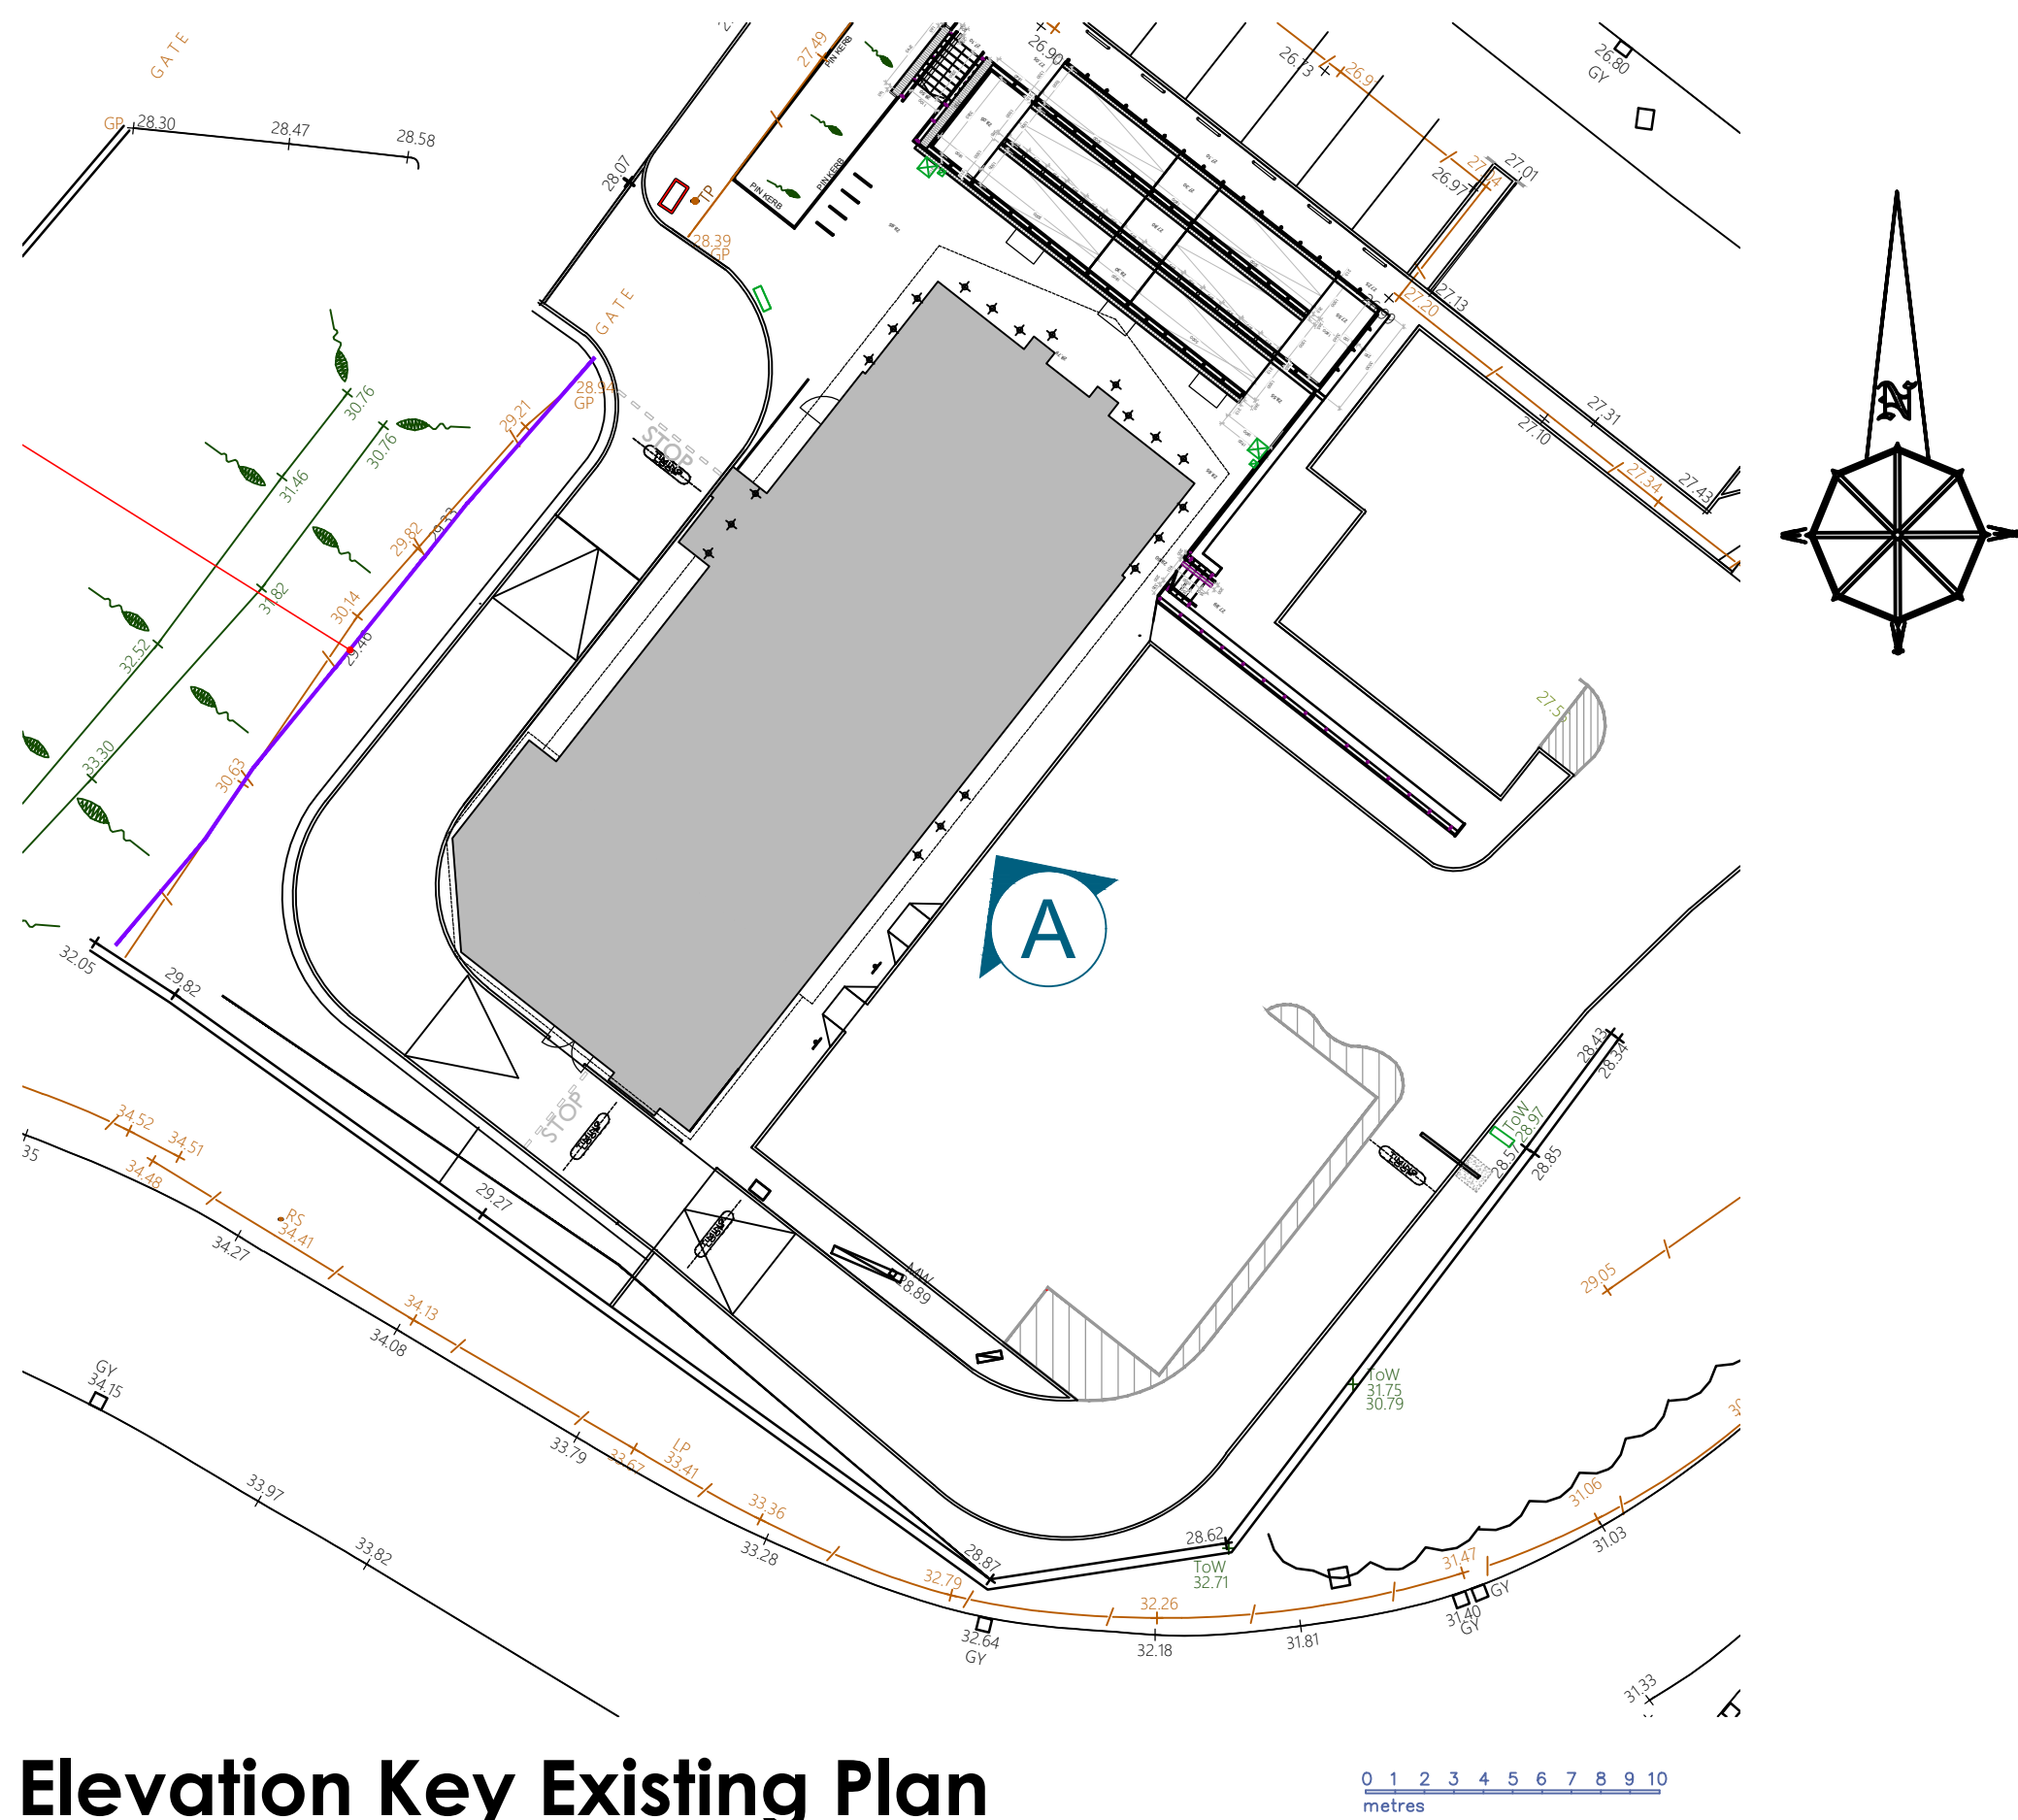

Elevation Key Existing Plan
scale - 1:250@A1 / 1:500 @A3

NOTE reading:
'Signs approved as part of
application APP/16/00876'

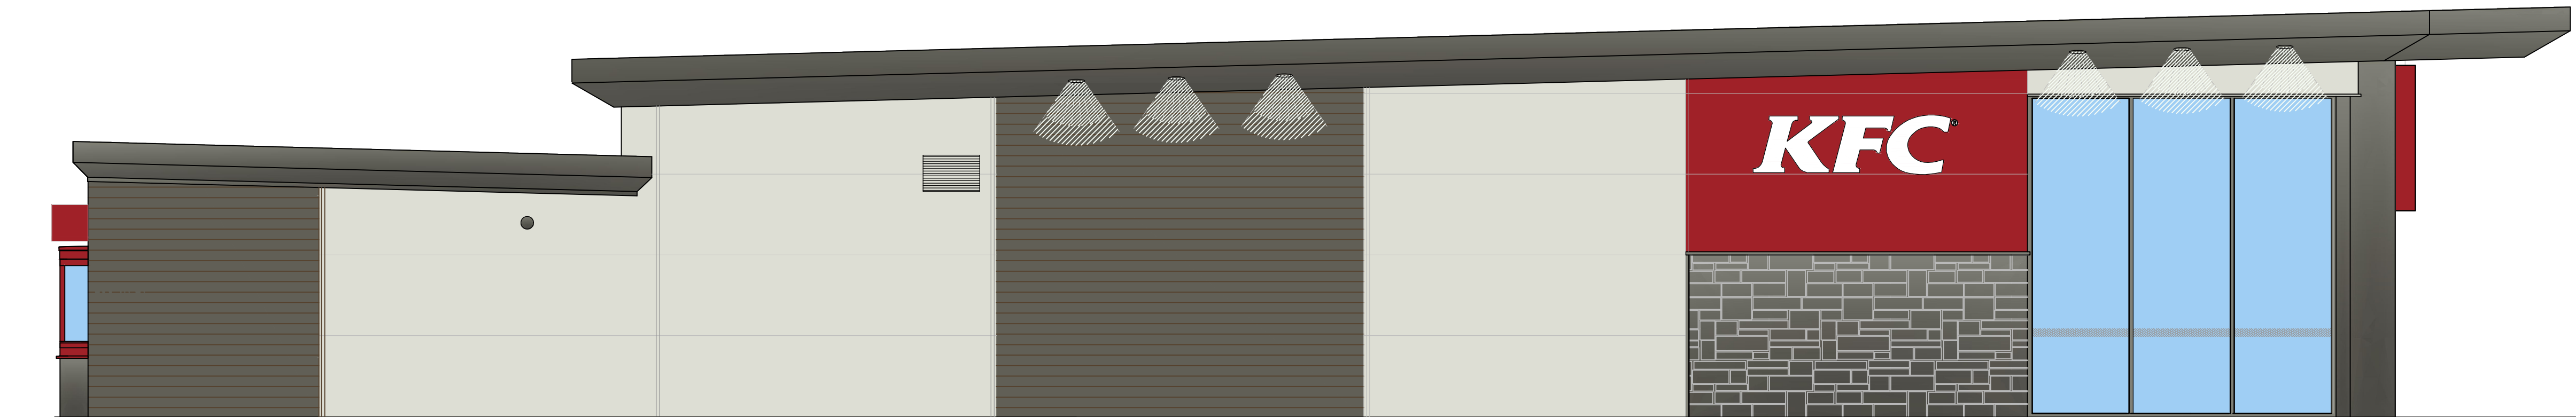


Existing side elevation A (Facing car park)
scale - 1:50 @ A1 / 1:100 @ A3

SIGNAGE DESIGN SIGNOFF	
Name / Title	
Signature	Date


ALL DIMENSIONS TO BE CHECKED ON SITE.
DO NOT SCALE FROM THIS DRAWING EXCEPT FOR THE
PURPOSES OF LOCAL AUTHORITY PLANNING

rev	date	description
A	15-11-17	New signage menu 8 panels on the parking side elevation (Ac)

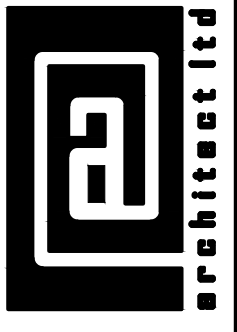

Suite 2
Clocktower House
Station Road
West Hamdon
Essex CM13 3XL
tel: 01708 477899
fax: 0709 223 4930
e: office@architect.ltd.uk
web: www.architect.ltd.uk



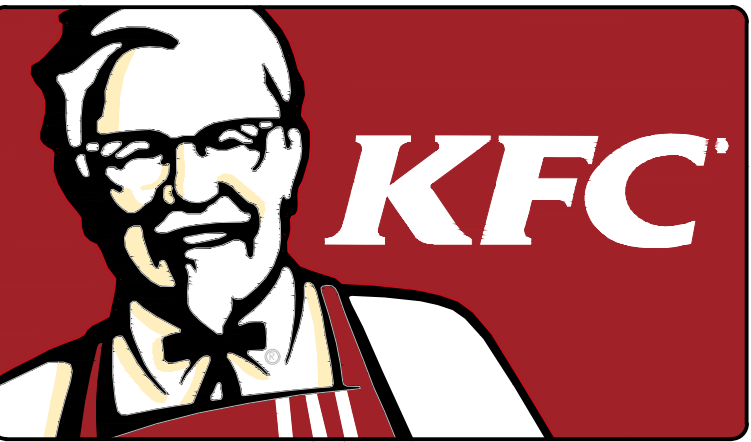

NEW BUILD.

store address
KFC BEDHAMPTON

Larchwood Avenue
P09 3QW

14-0062

drawing title
EXISTING
Site Plan
and Existing Elevation car park side

drawn by	checked	date
AC	@	NOV 17
store no.	scale	
0000	1:50 @A3 / 1:100 @ A1	

drawing no.	revision
0000/2017/B217	A