



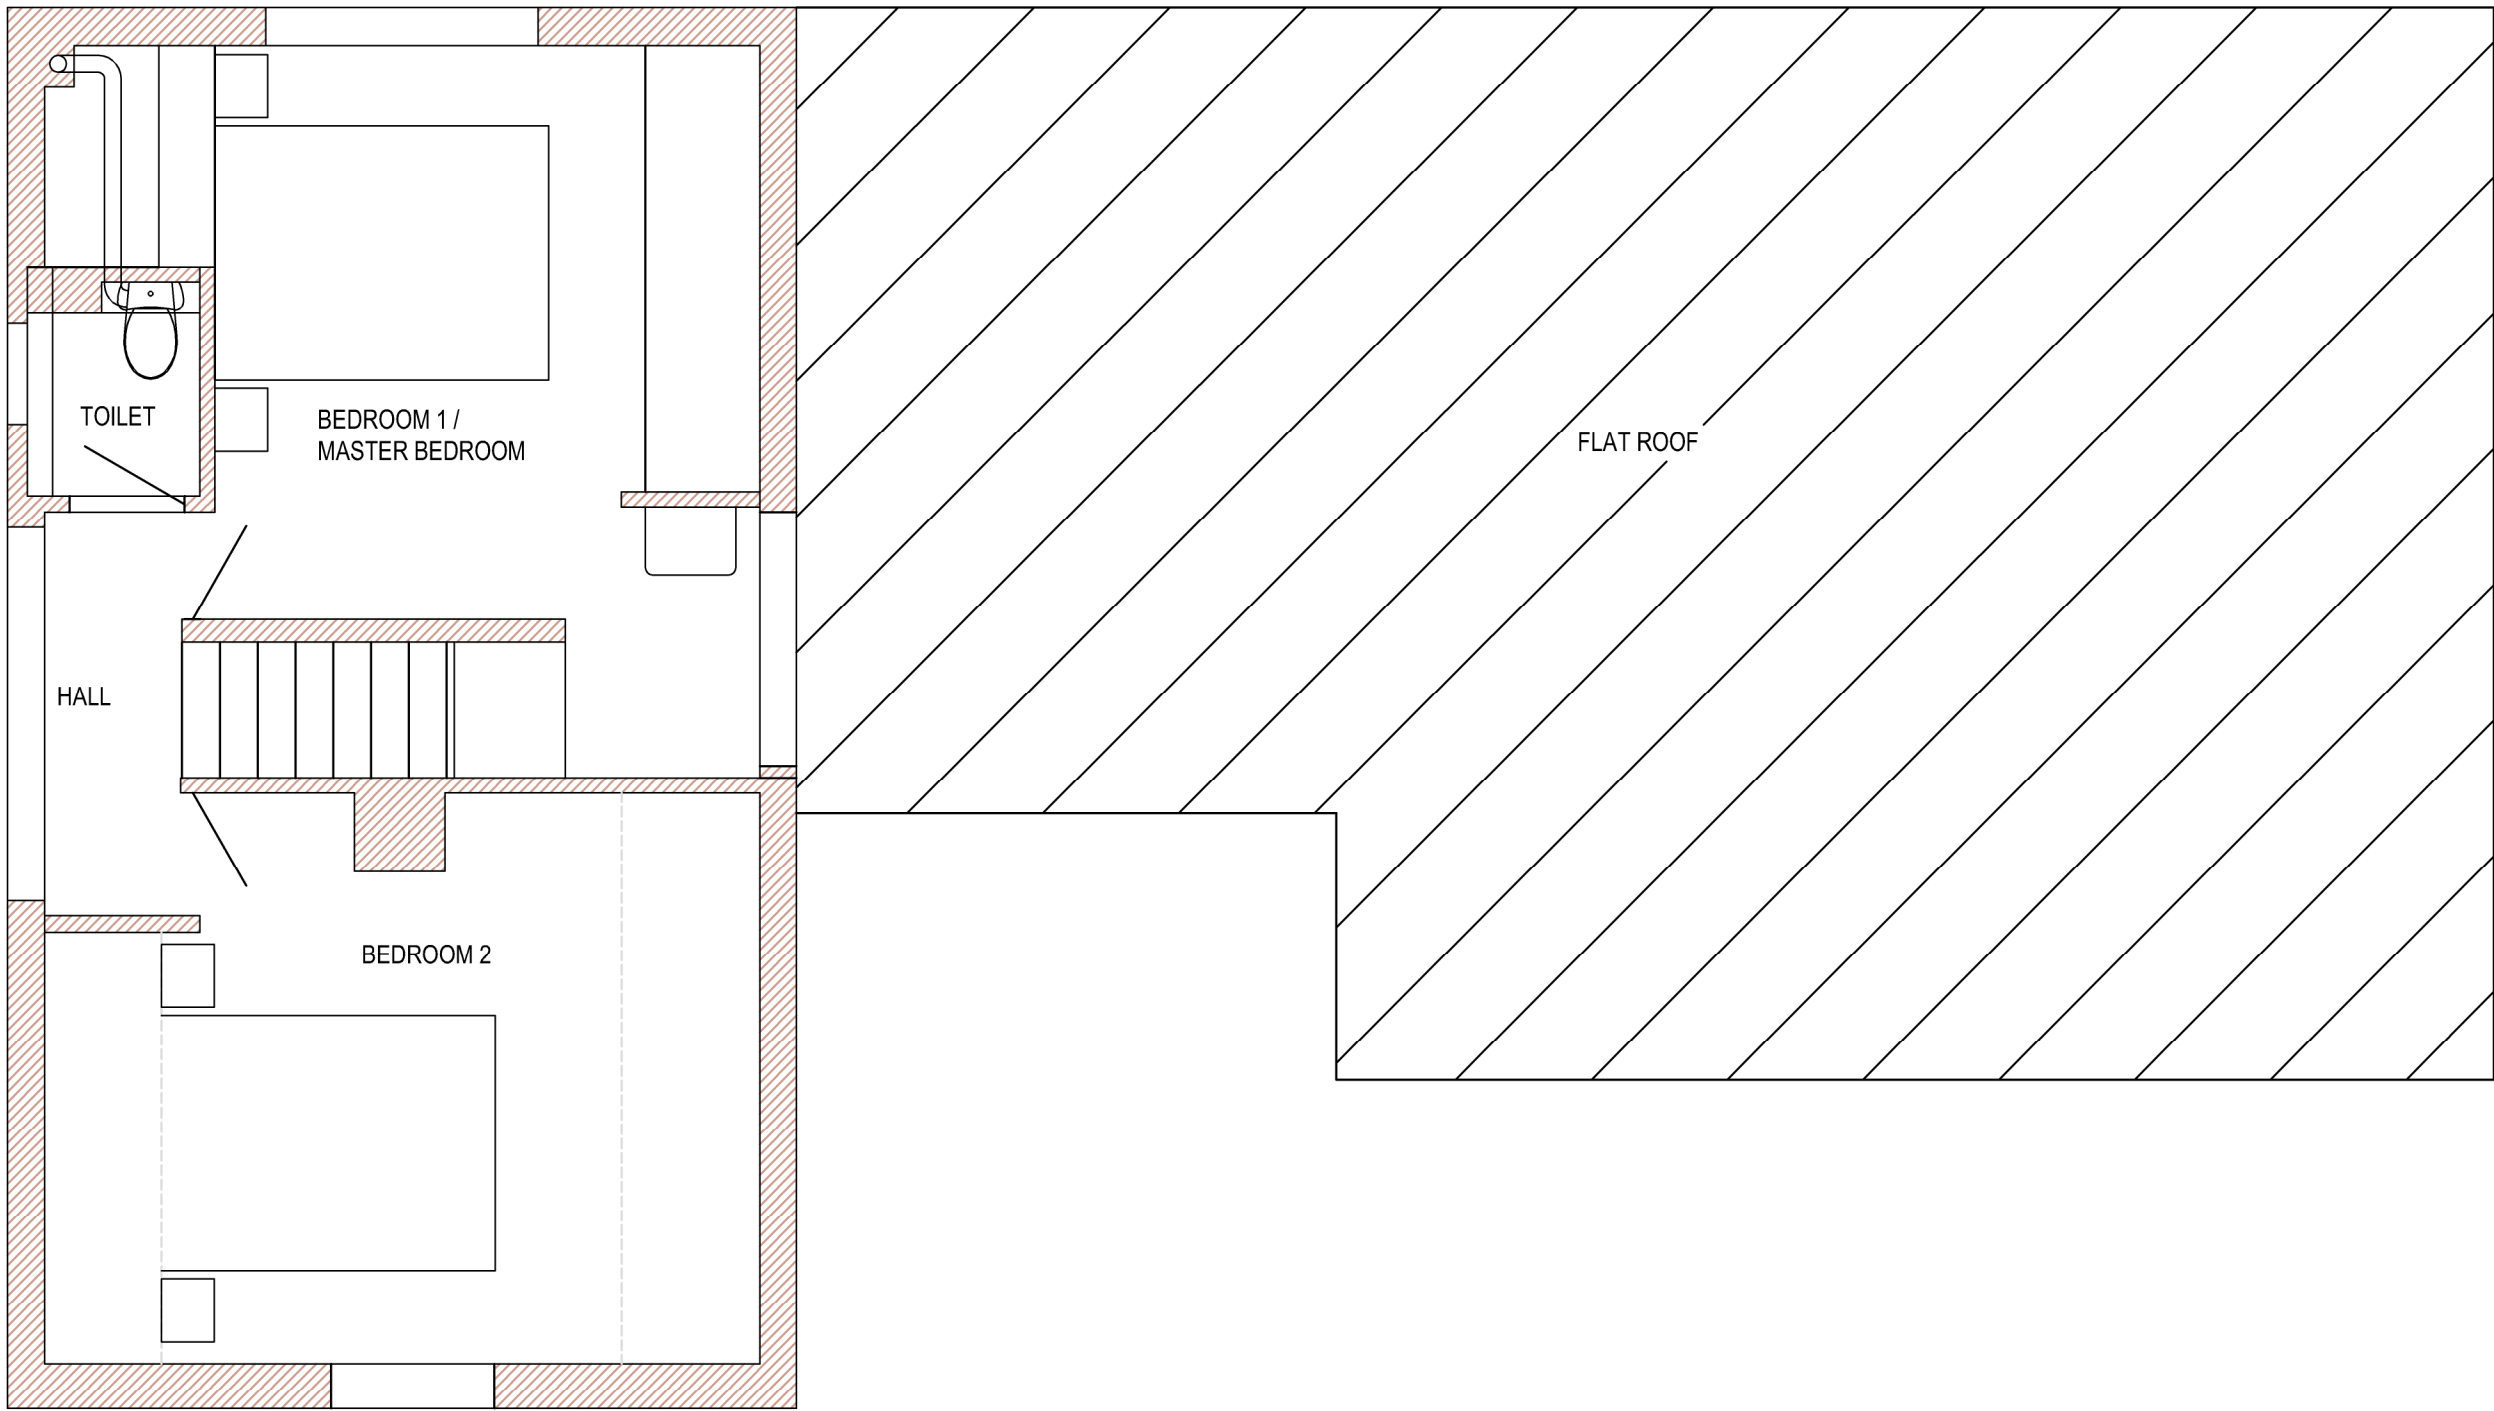

FIRST FLOOR PLAN
SCALE 1:50

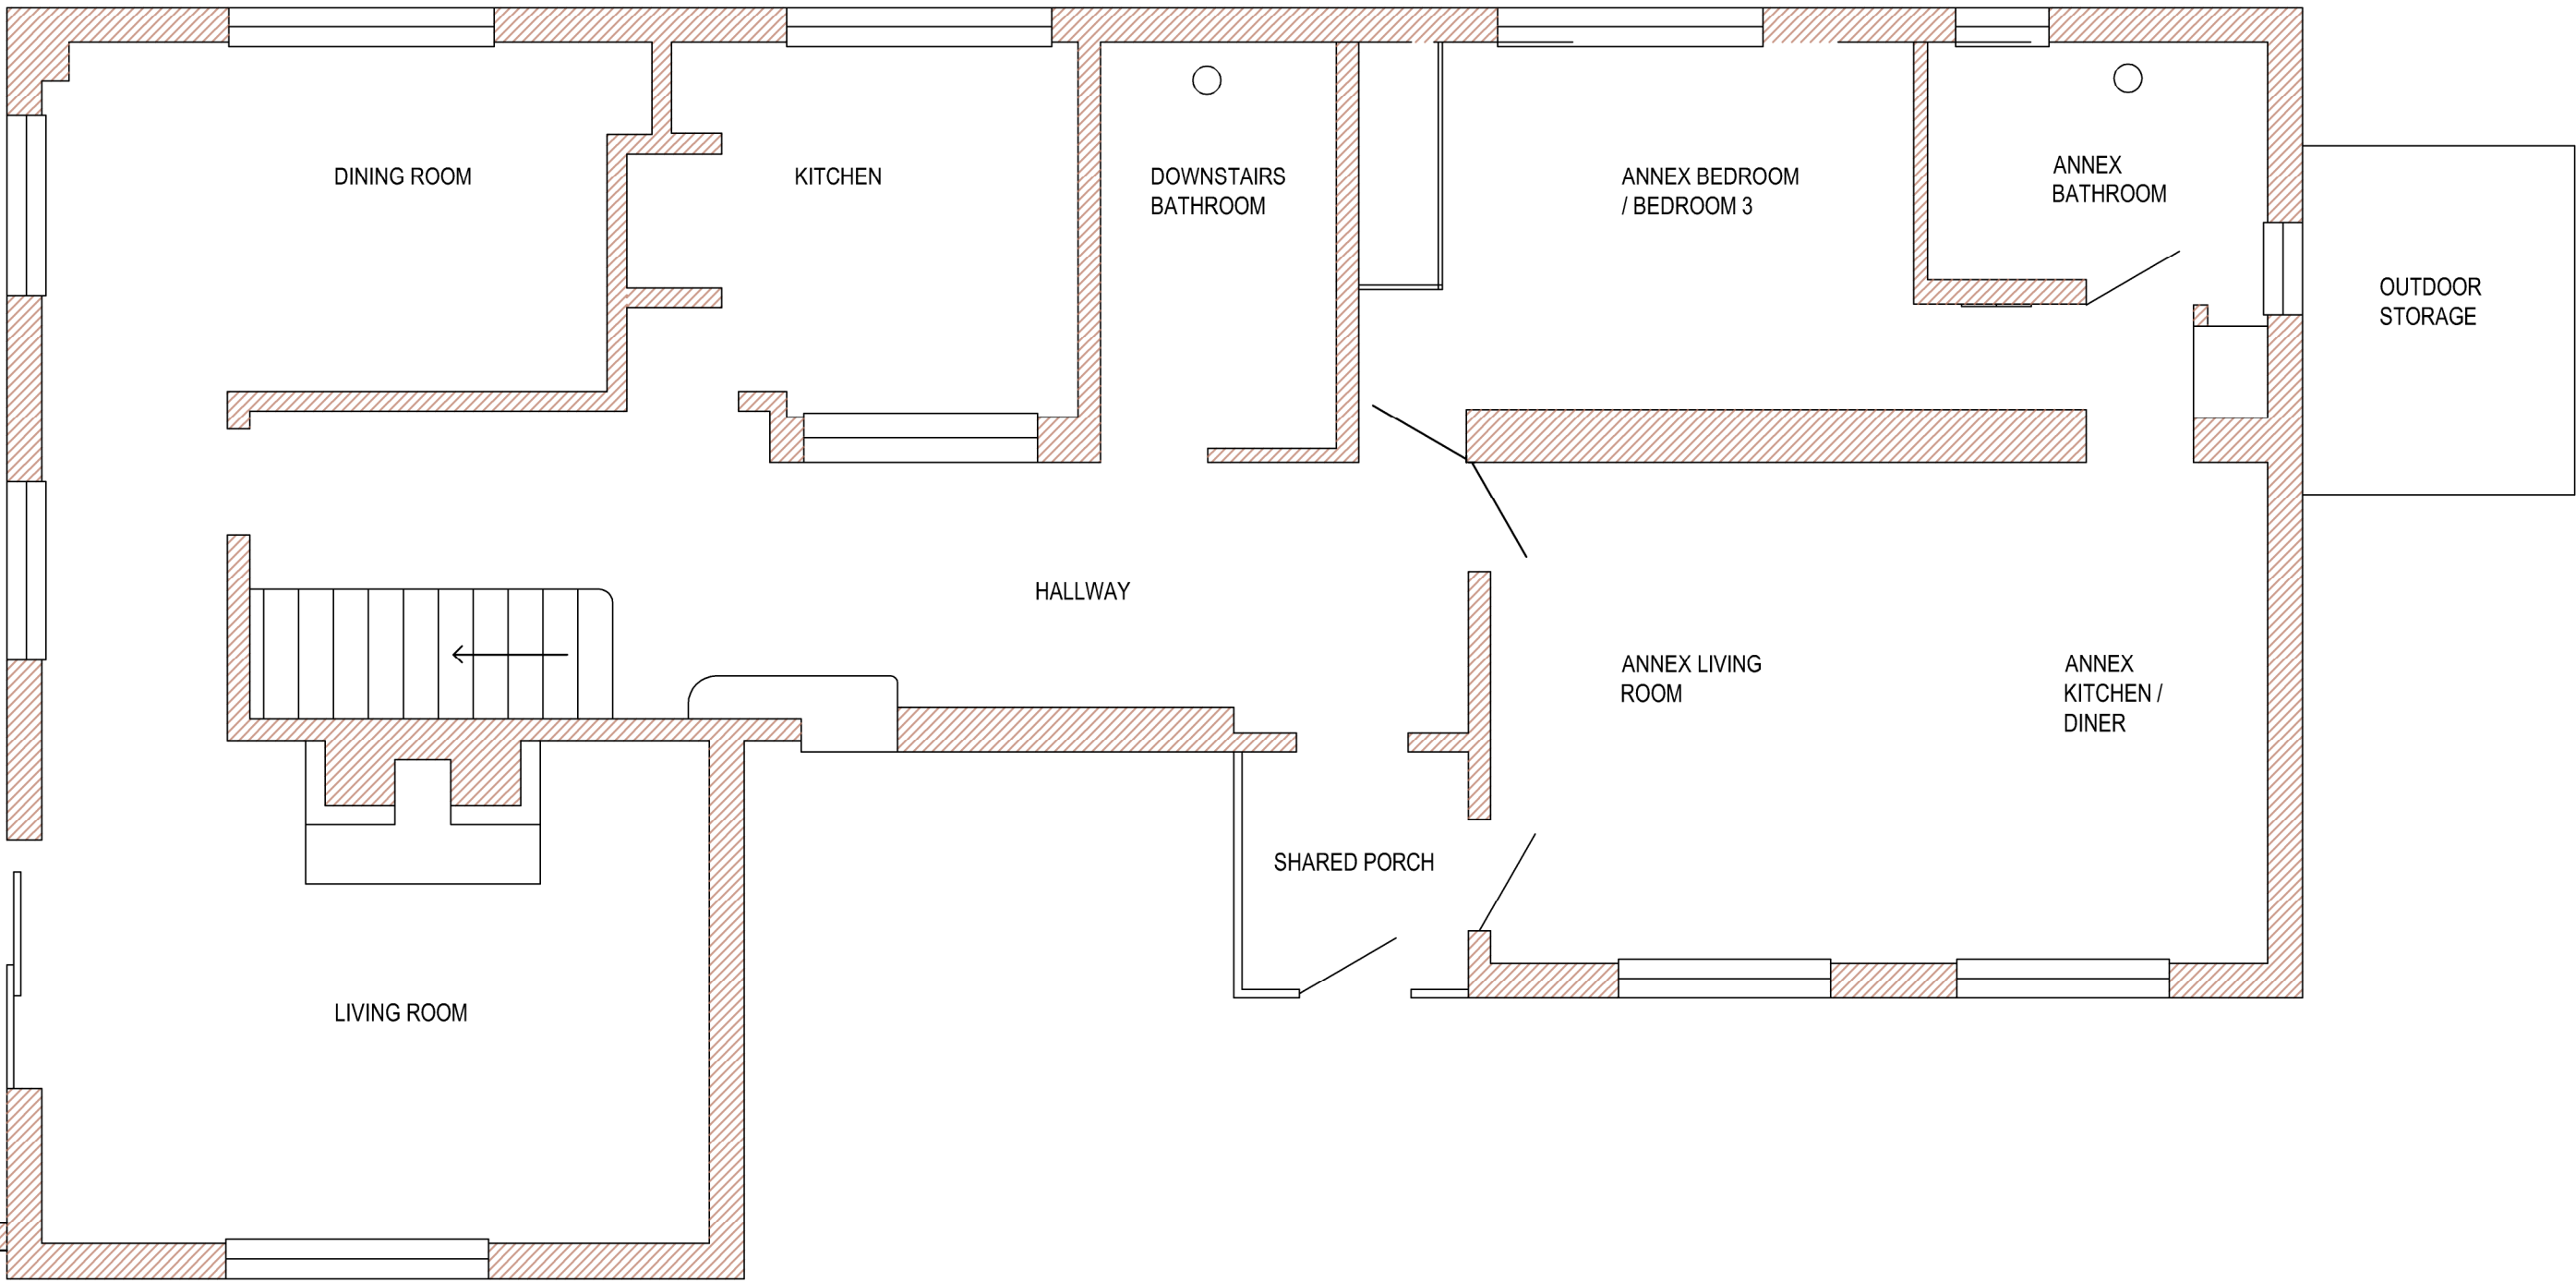

GROUND FLOOR
PLAN
SCALE 1:50

										<div>ShawEng</div> <div>Engineering and Building Consultancy</div>					
1.0		23-10-2017		ISSUED FOR PLANNING		AS		PH				AS			
REV		DATE		DESCRIPTION				DWN		CHKD		APPD			
PART NUMBER						SHEET:						<div>TITLE:</div> <div>20 BERKELEY SQUARE - EXISTING FLOOR PLANS</div>			
MATERIAL:						SHEET SIZE:		A2							
FINISH:						SCALE:									
WEIGHT:						THIRD ANGLE									
QUANTITY:															
<div>UNLESS OTHERWISE SPECIFIED DIMENSIONS ARE IN MILLIMETERS LINEAR TOLERANCES TO ISO 2768-MS & ANGULAR TOLERANCES TO ISO 2768-C COORDINATES TO BE PROVIDED BY OR QUANTIFIED 1mm x 45°</div>												<div>DRG:</div> <div>2000 - 002</div>		<div>REV:</div> <div>1.0</div>	