



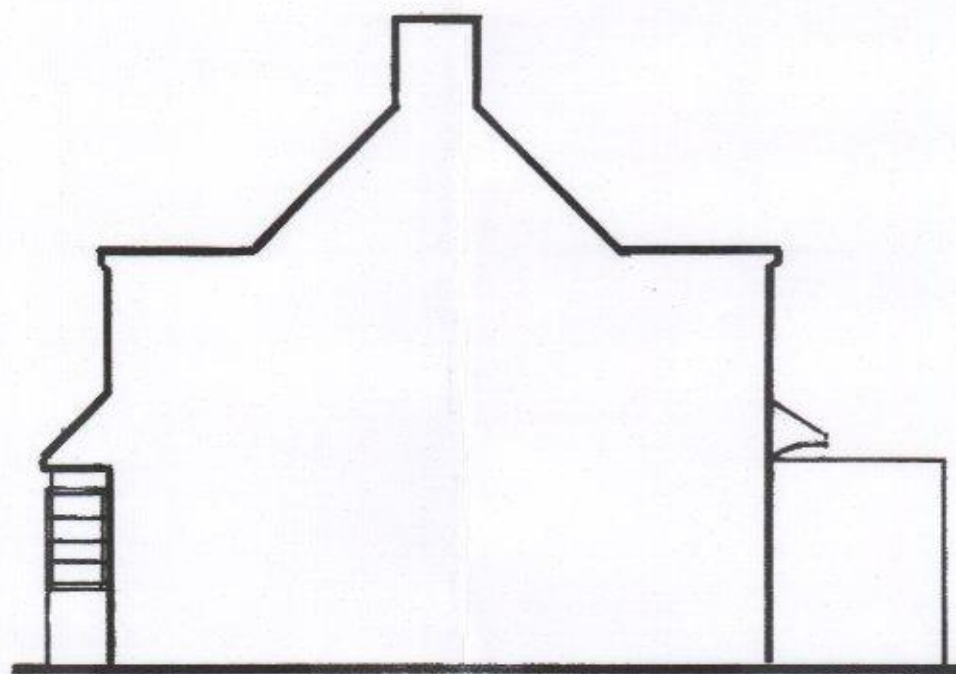


Existing Rear Elevation (North West)

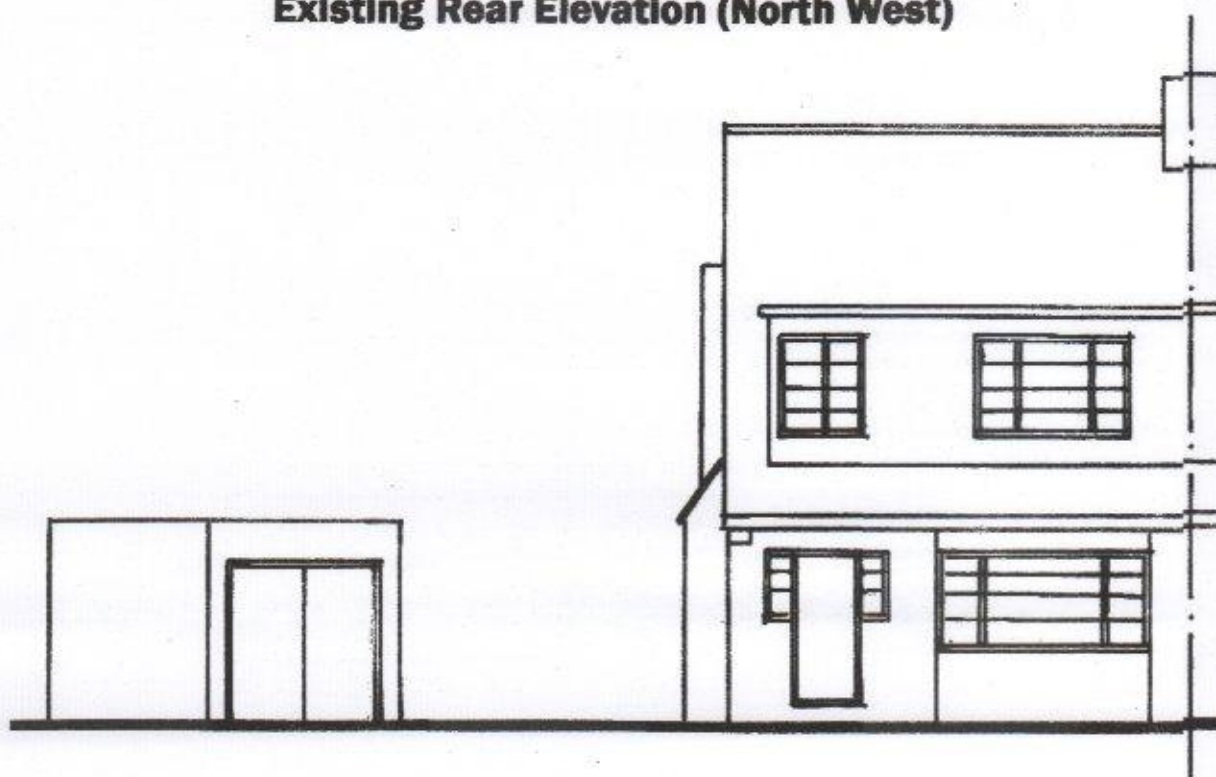


Existing Side Elevation (North East)




Existing Front Elevation (South East)

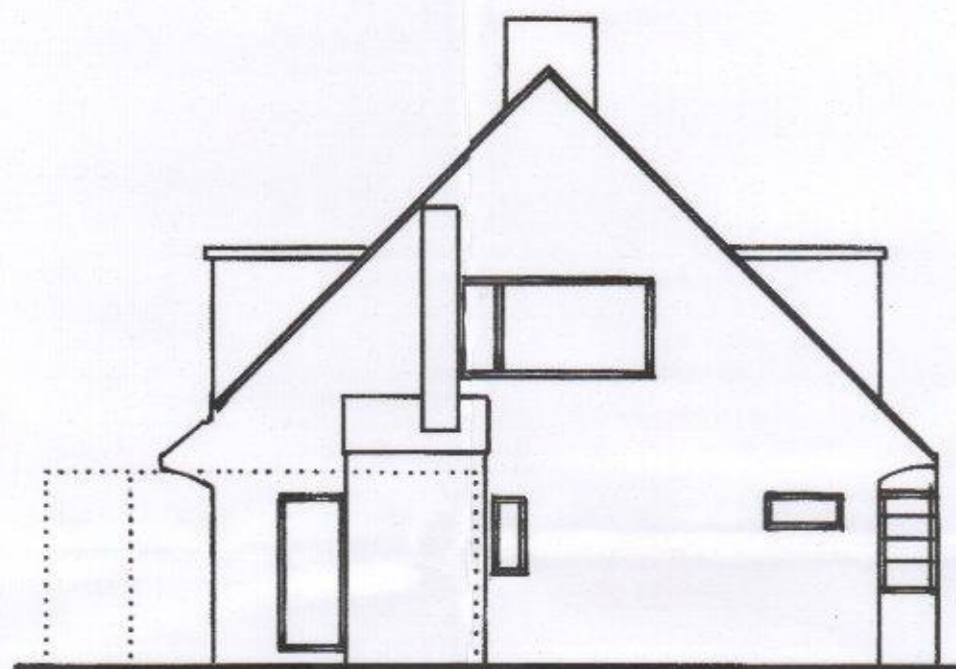

Existing Side Elevation (South West)

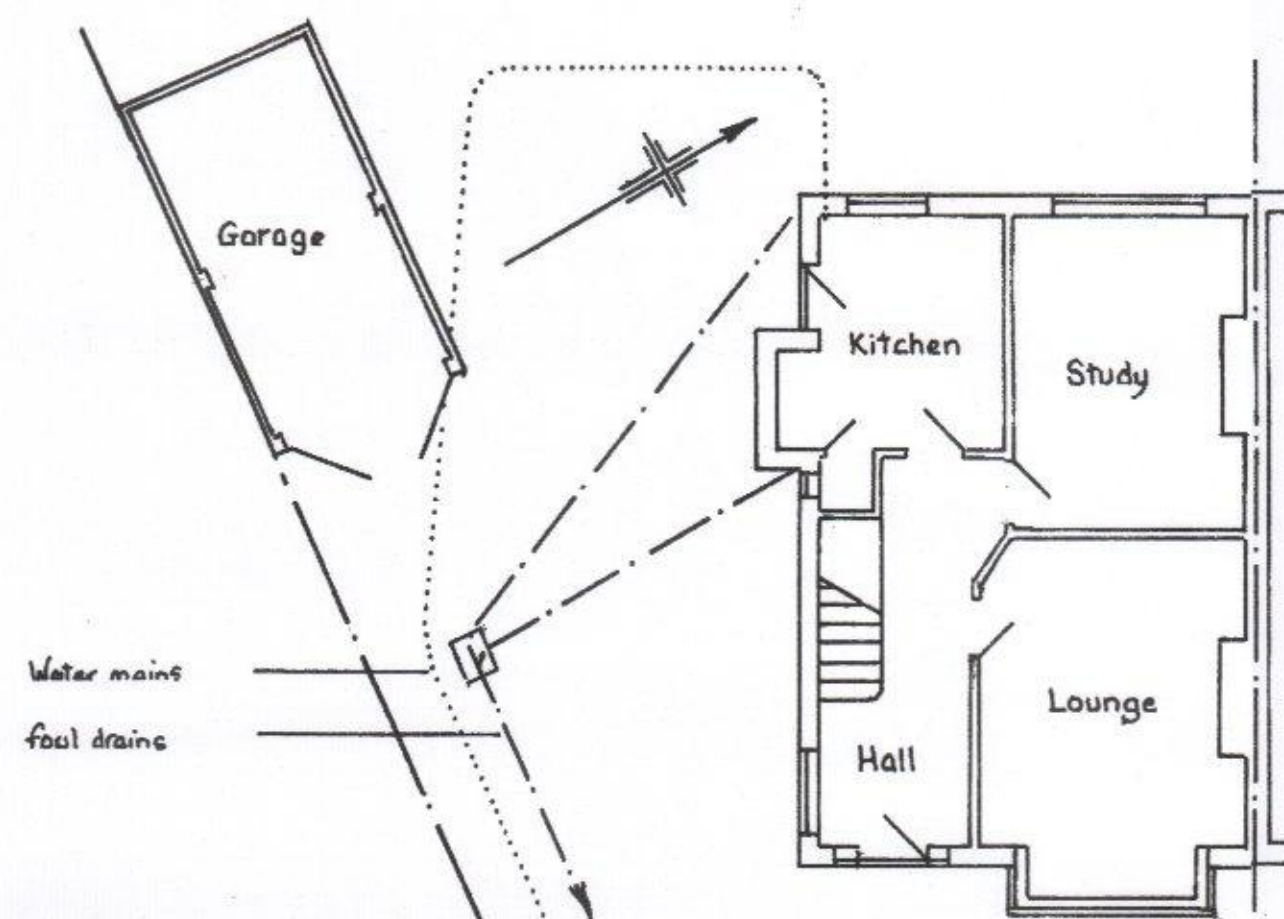

Existing Ground Floor Plan

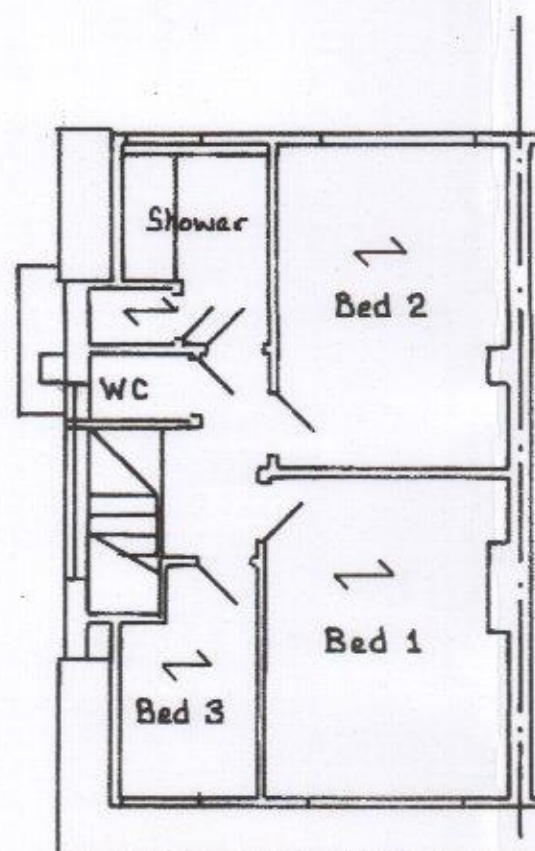

Existing First Floor Plan

Ordinance Survey Licence No 100045286

D		
C		
B		
A		
	DATE	REVISIONS

CLIENT: Mr Cartwright

SITE: 12 North Close
Havant, Hants
PO9 2TE

PROPOSALS
Proposed Single
Storey Side Elevation
Extension

DRAWN BY: S C P Designs
11 Yew Tree Gardens,
Denmead, Waterlooville,
Hants, PO7 6LH

Office: 023 92 256054
Mobile: 07854 168 351

ALL DIMENSIONS TO BE CHECKED ON SITE
Scale: 1 : 100

Date: 3rd August, 2017

Drawing No: 3667 - 1/2 REV.