




NOTES:
Dimensions to be checked on site before commencing work. Any discrepancies shall be reported to the architect immediately.
Do not scale from these drawings except for planning purposes. Use figured dimensions only.
Where applicable this drawing is to be read in conjunction with other consultants' drawings.

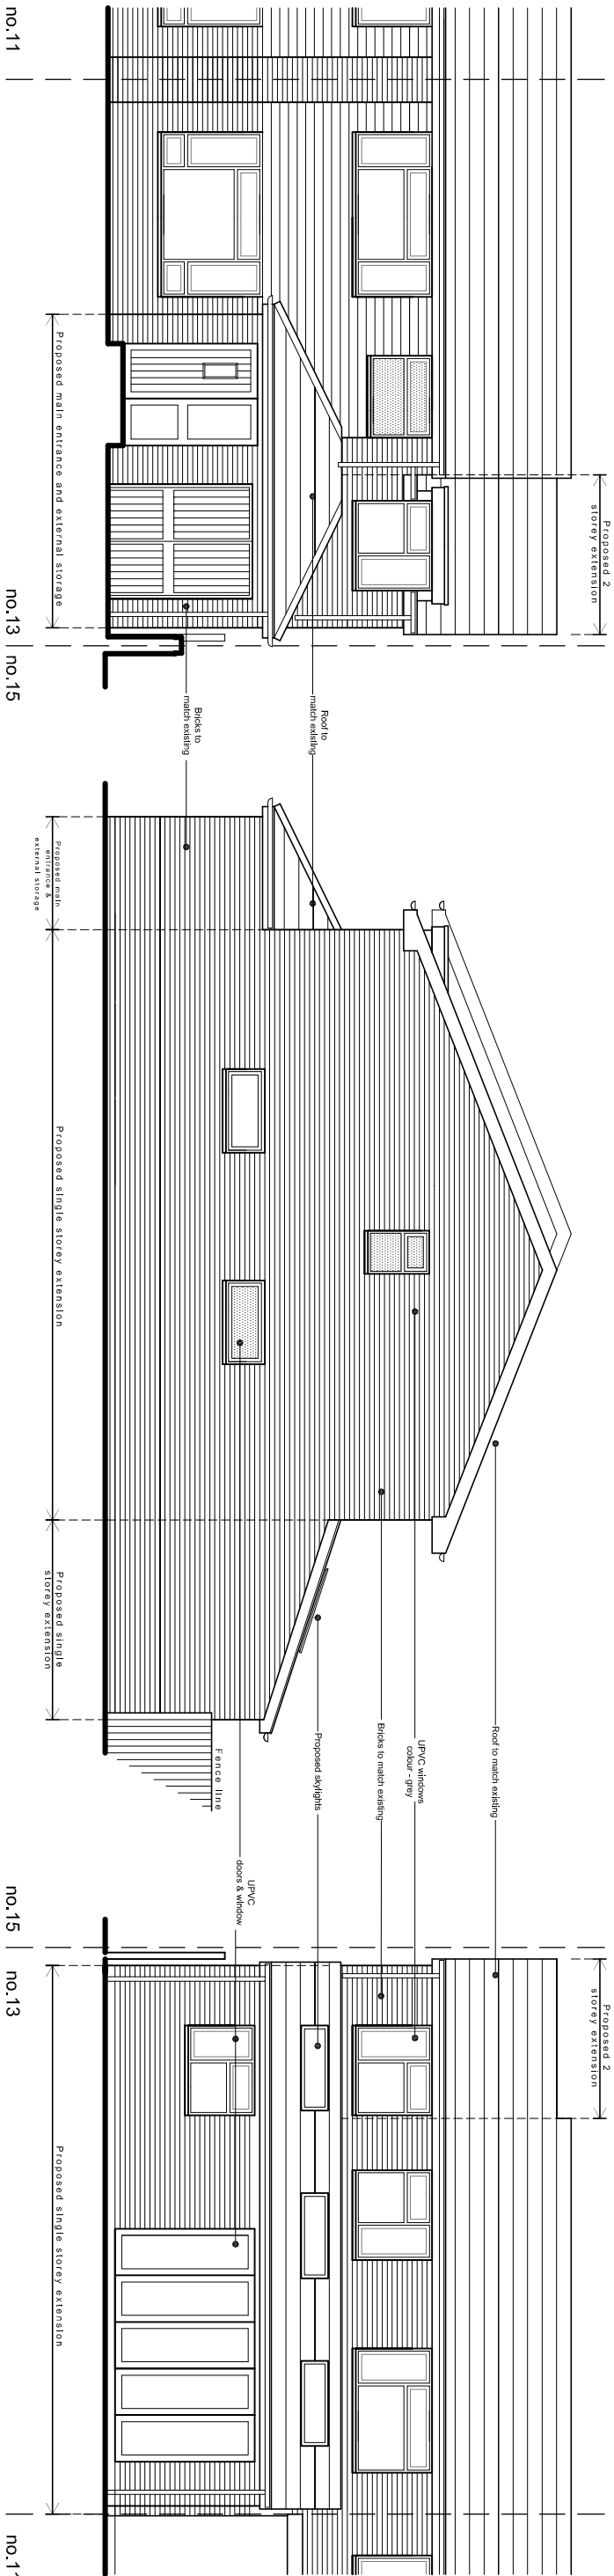

Front (east) elevation

Side (north) elevation

Rear (west) elevation

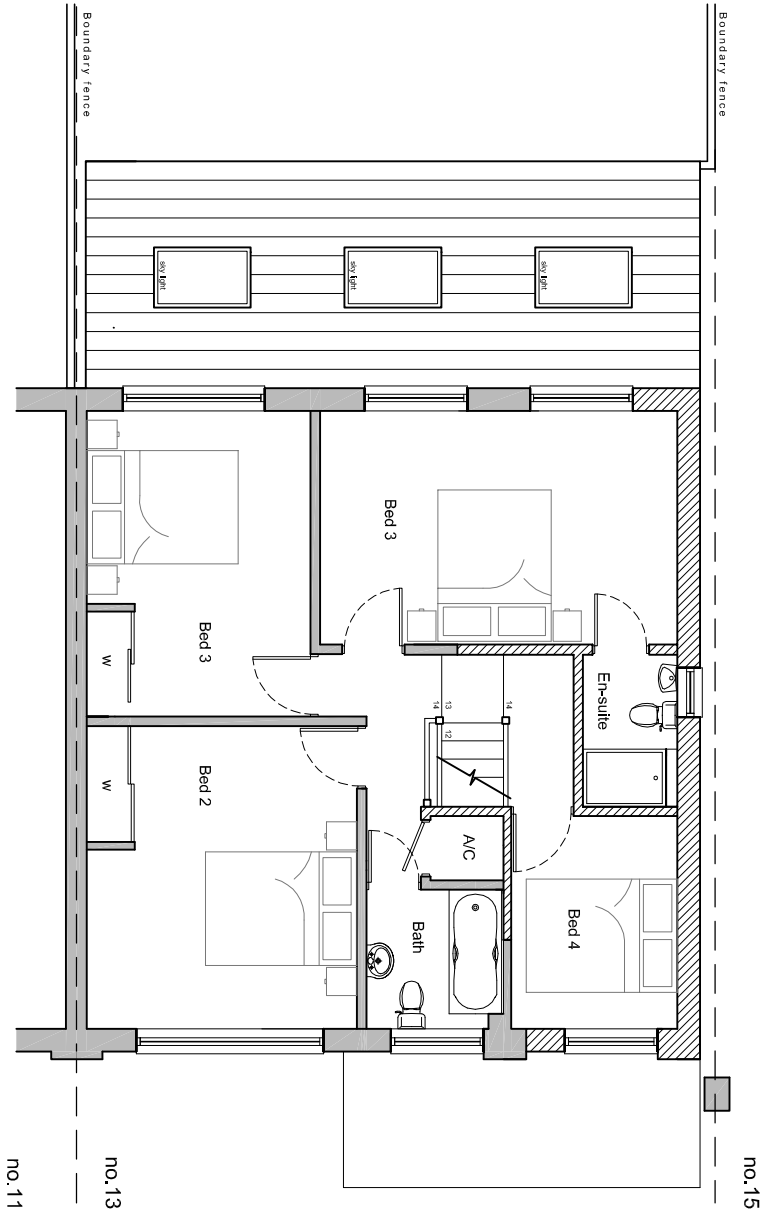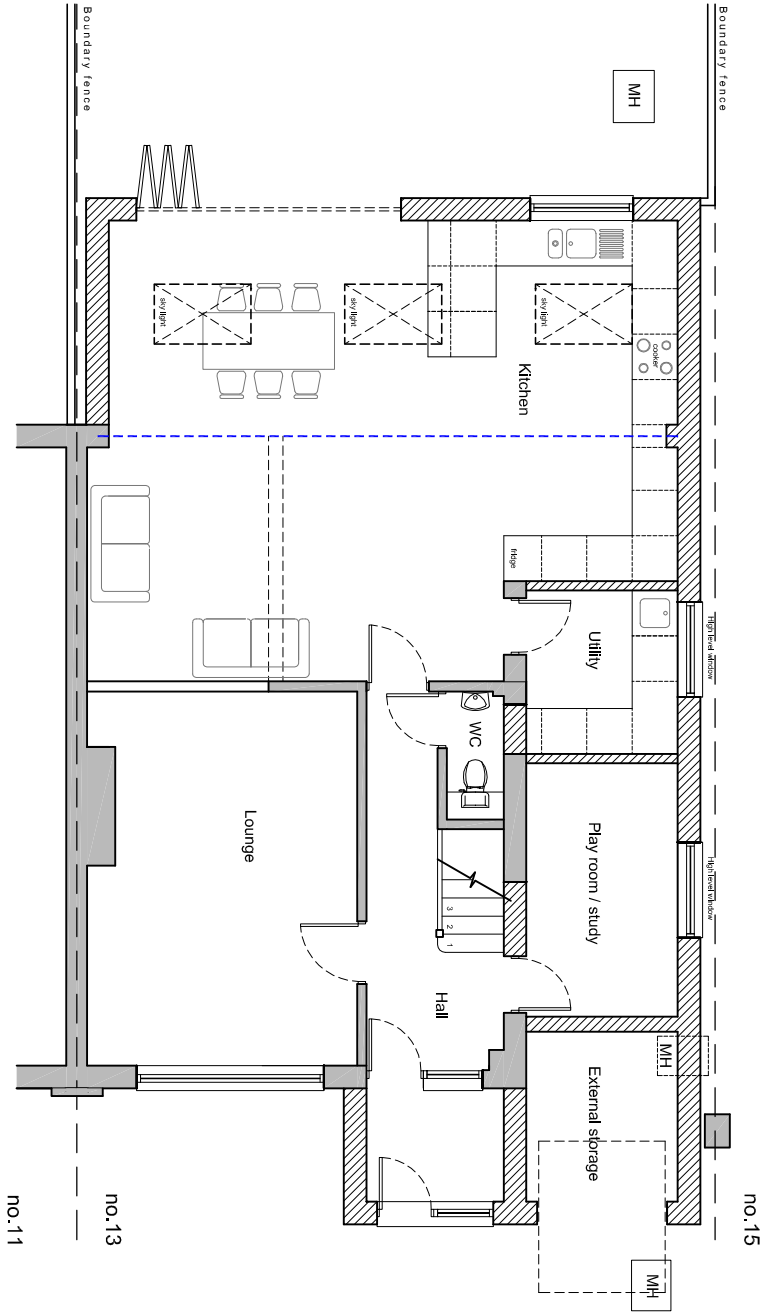

First floor plan

Existing walls


Proposed walls

New steels



Date	Drawn	Scale	Checked
MAY 2017	JB	1:100 @ A3	-
Job Number	Drawing Number	Revision	
PL125.17	49	A	

Ground floor plan
Proposed plans & elevations scale 1:100

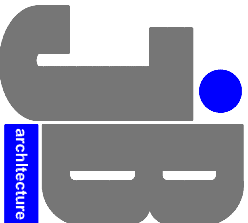

JIMMY BESSANT ARCHITECTURE
TEL: 01243 373620 M: 07769904282
E: jimmy@jb-architecture.co.uk
Web: www.jb-architecture.co.uk

For
MR & MRS WHITE
Project
PROPOSED SIDE & REAR EXTENSION
13 ERNEST CLOSE
EMSWORTH
PO10 7NW
Title
PROPOSED FLOOR PLANS
& ELEVATIONS

Rev.	Notes	Date
A	Ridge line of proposed extension to be lower than main house.	10.08.17