



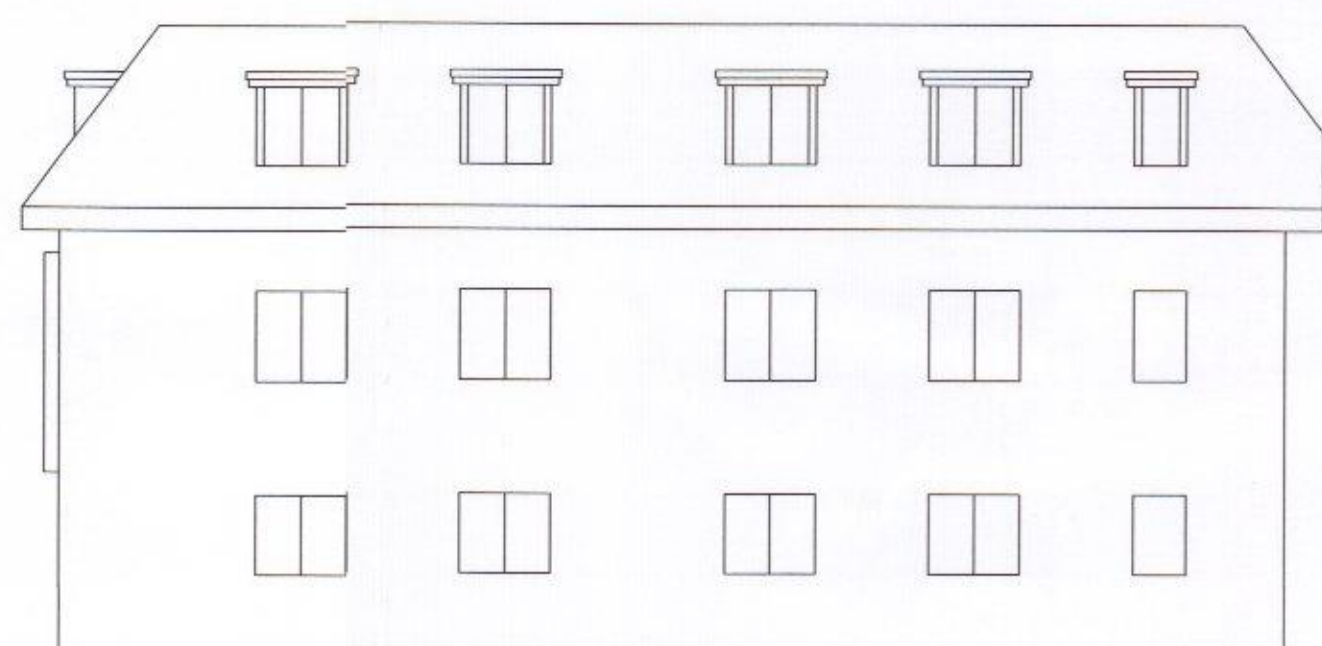


Proposed Front Elevation

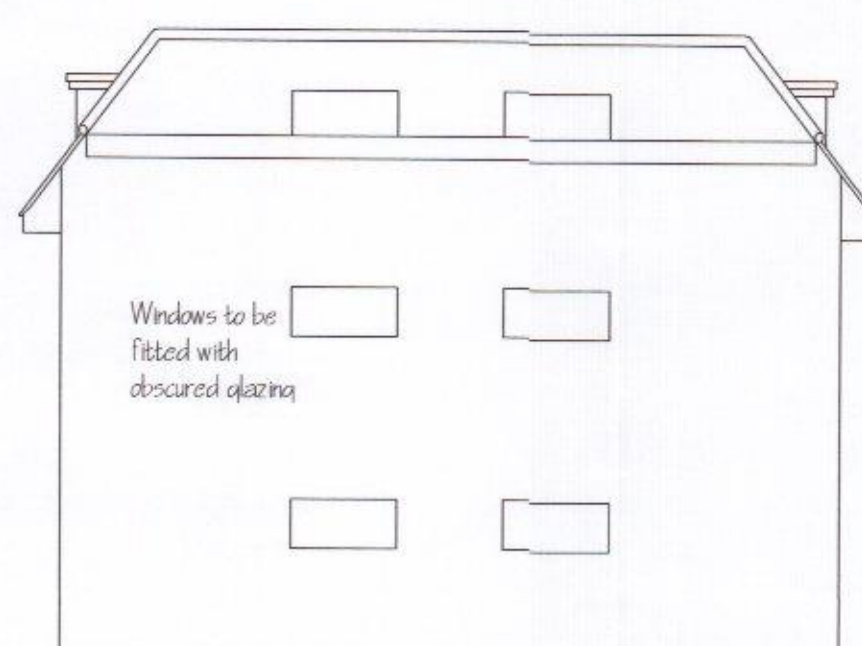

Proposed Side Elevation




Proposed Rear Elevation

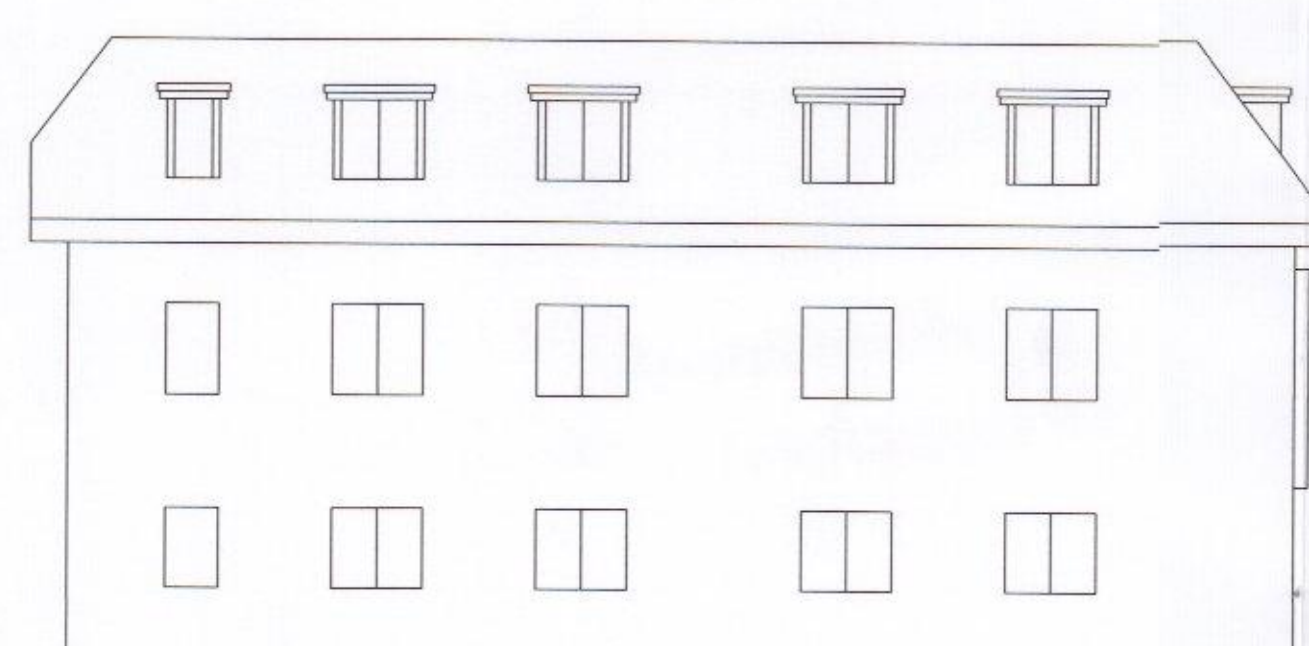


Proposed Side Elevation




Proposed Ground Floor Plan

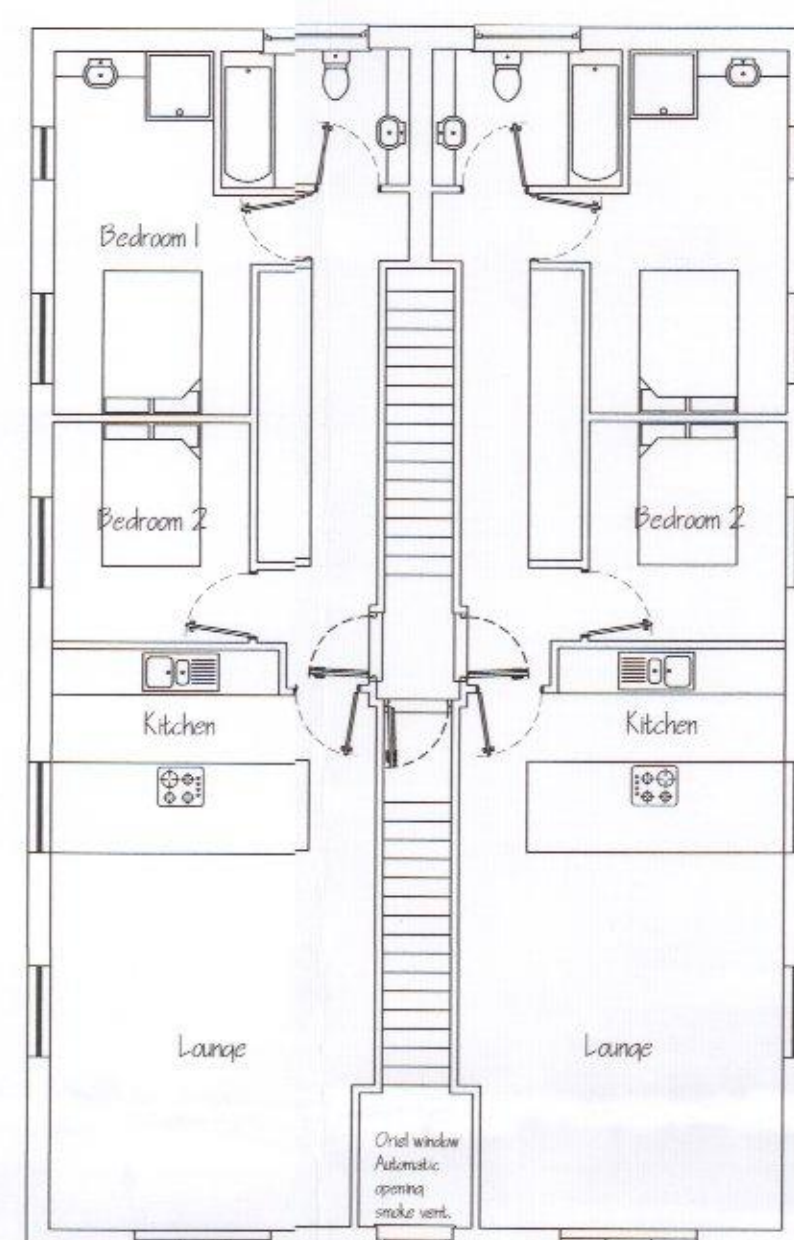

Proposed First Floor Plan



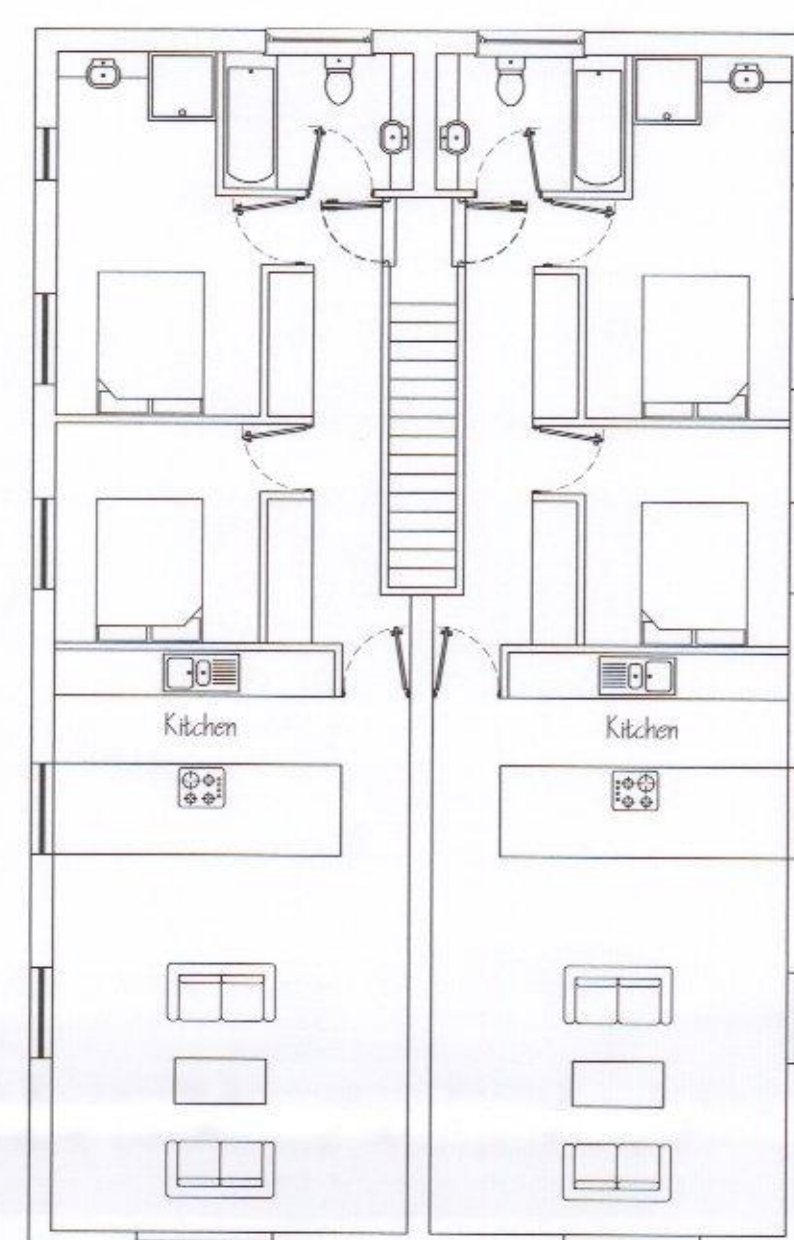


Proposed Second Floor Plan

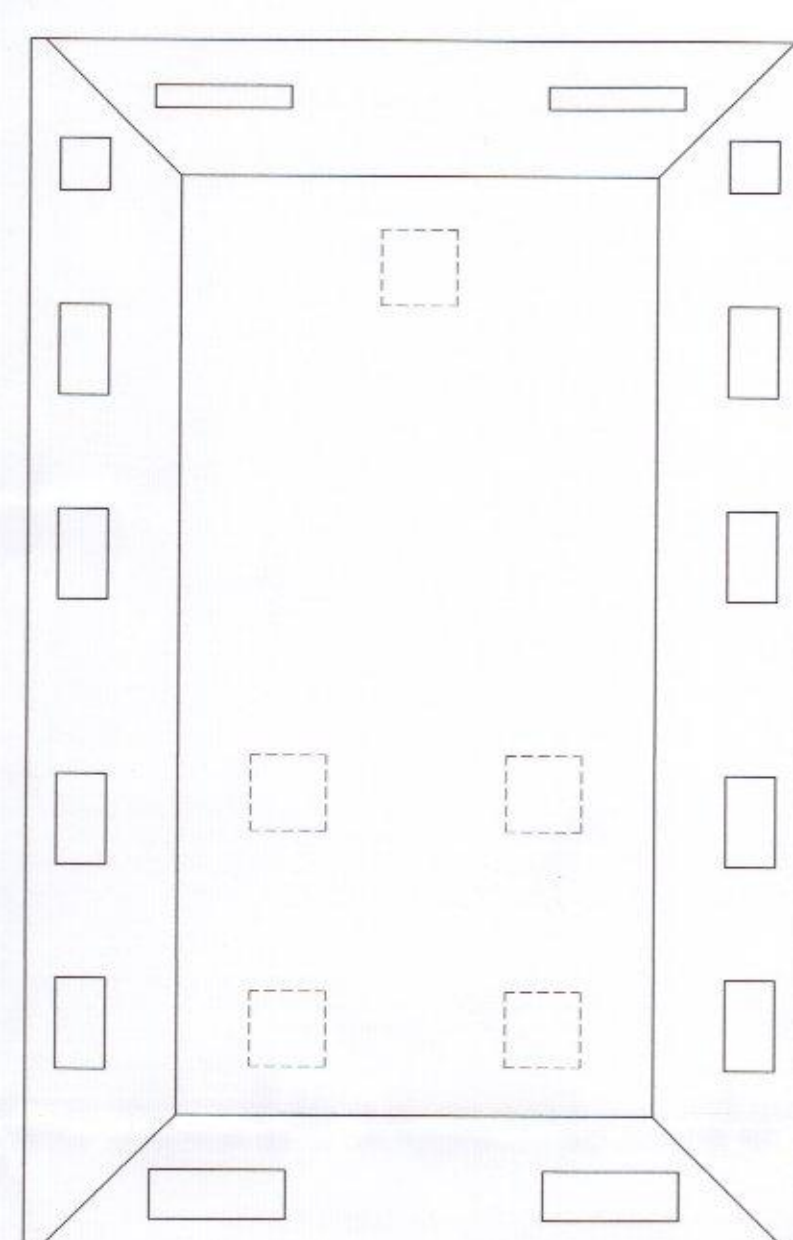

Proposed Roof Plan



All external materials to be used in the proposed development shall match those of the existing property and as described within the planning application forms. Unless otherwise agreed in writing by Local Authority Planning Department.

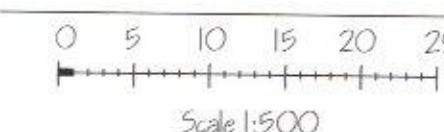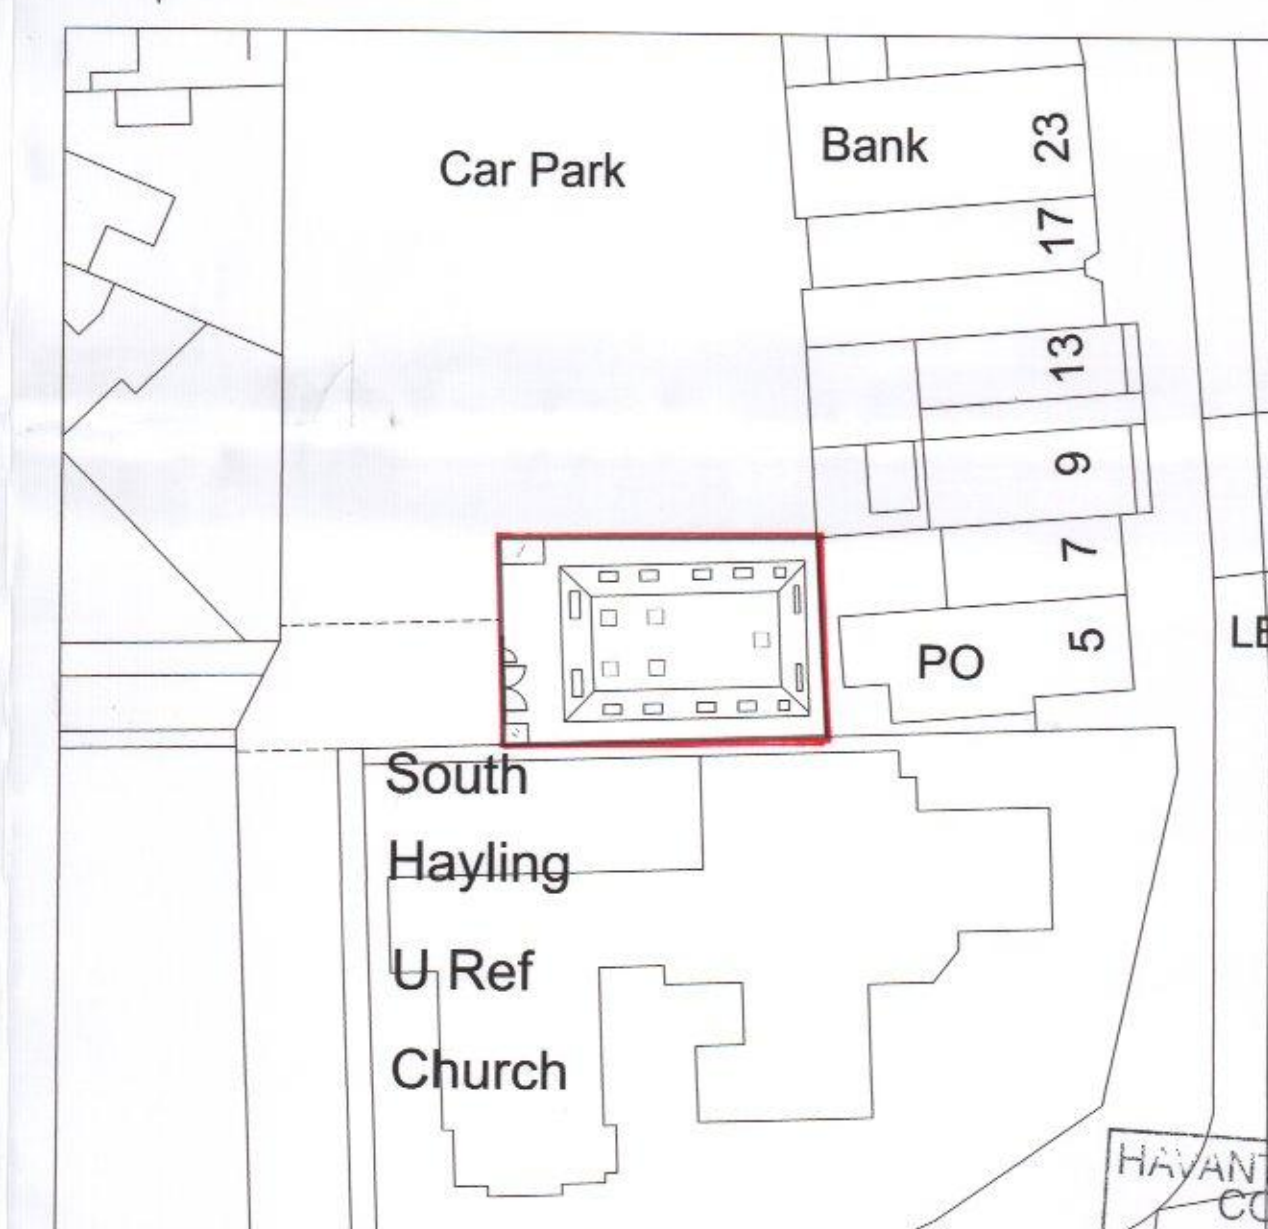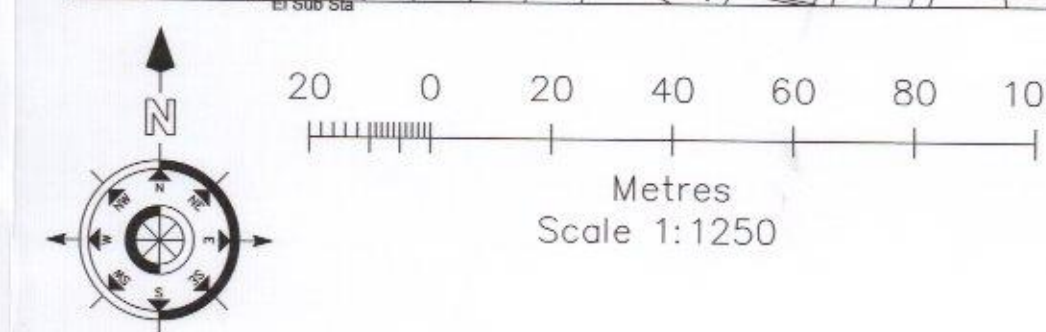


Group Licence No. 5750
© Crown Copyright 2009
Reproduction in whole or in part is prohibited without the prior permission of Ordnance Survey.

client	Mr Mark Simmons
drawing title	6 No 2 Bedrooms Starter Homes.
scheme	3 Elm Grove HAYLING ISLAND PO11 9EA
date	31st March 17
Drawing No. 1	Scale 1:100
drawn by	Simon R

Site Survey

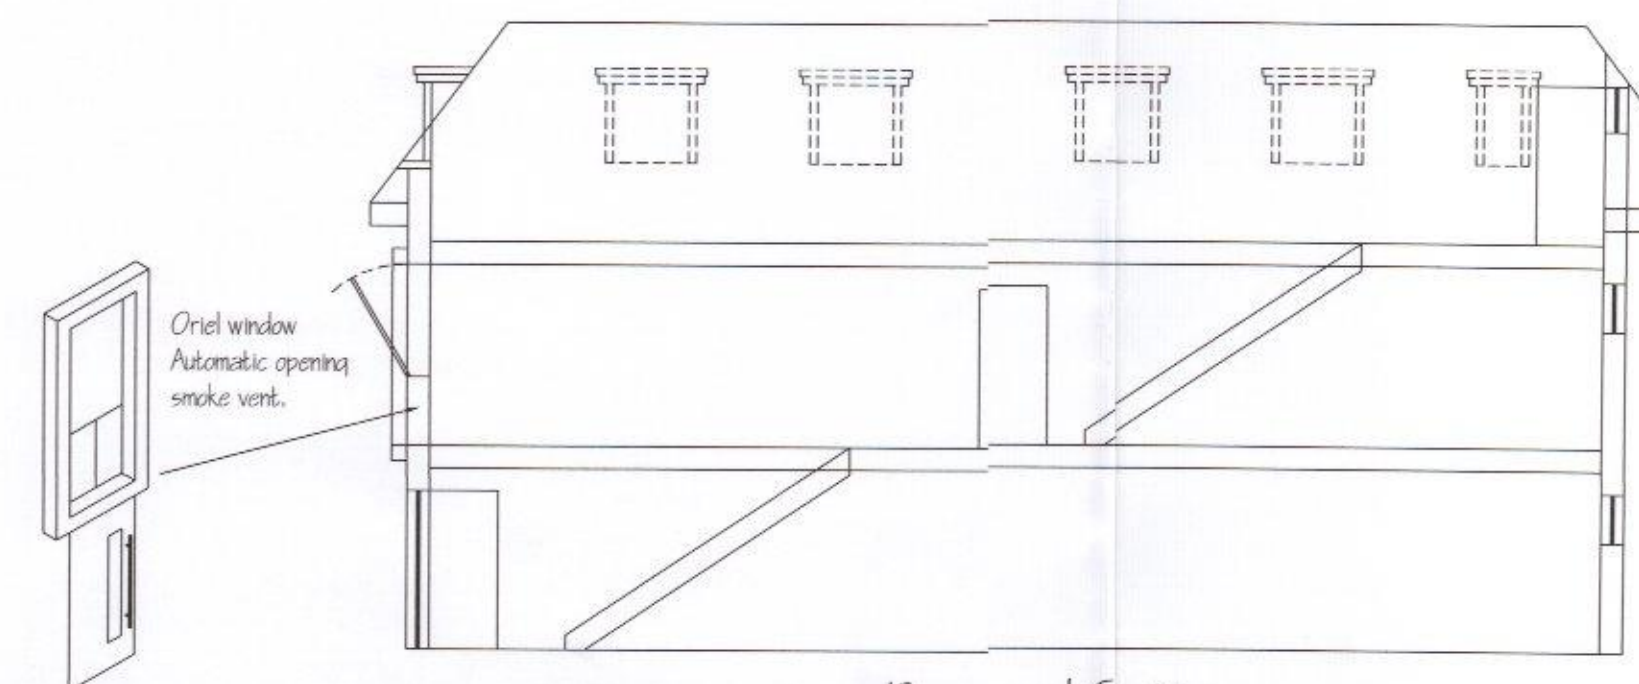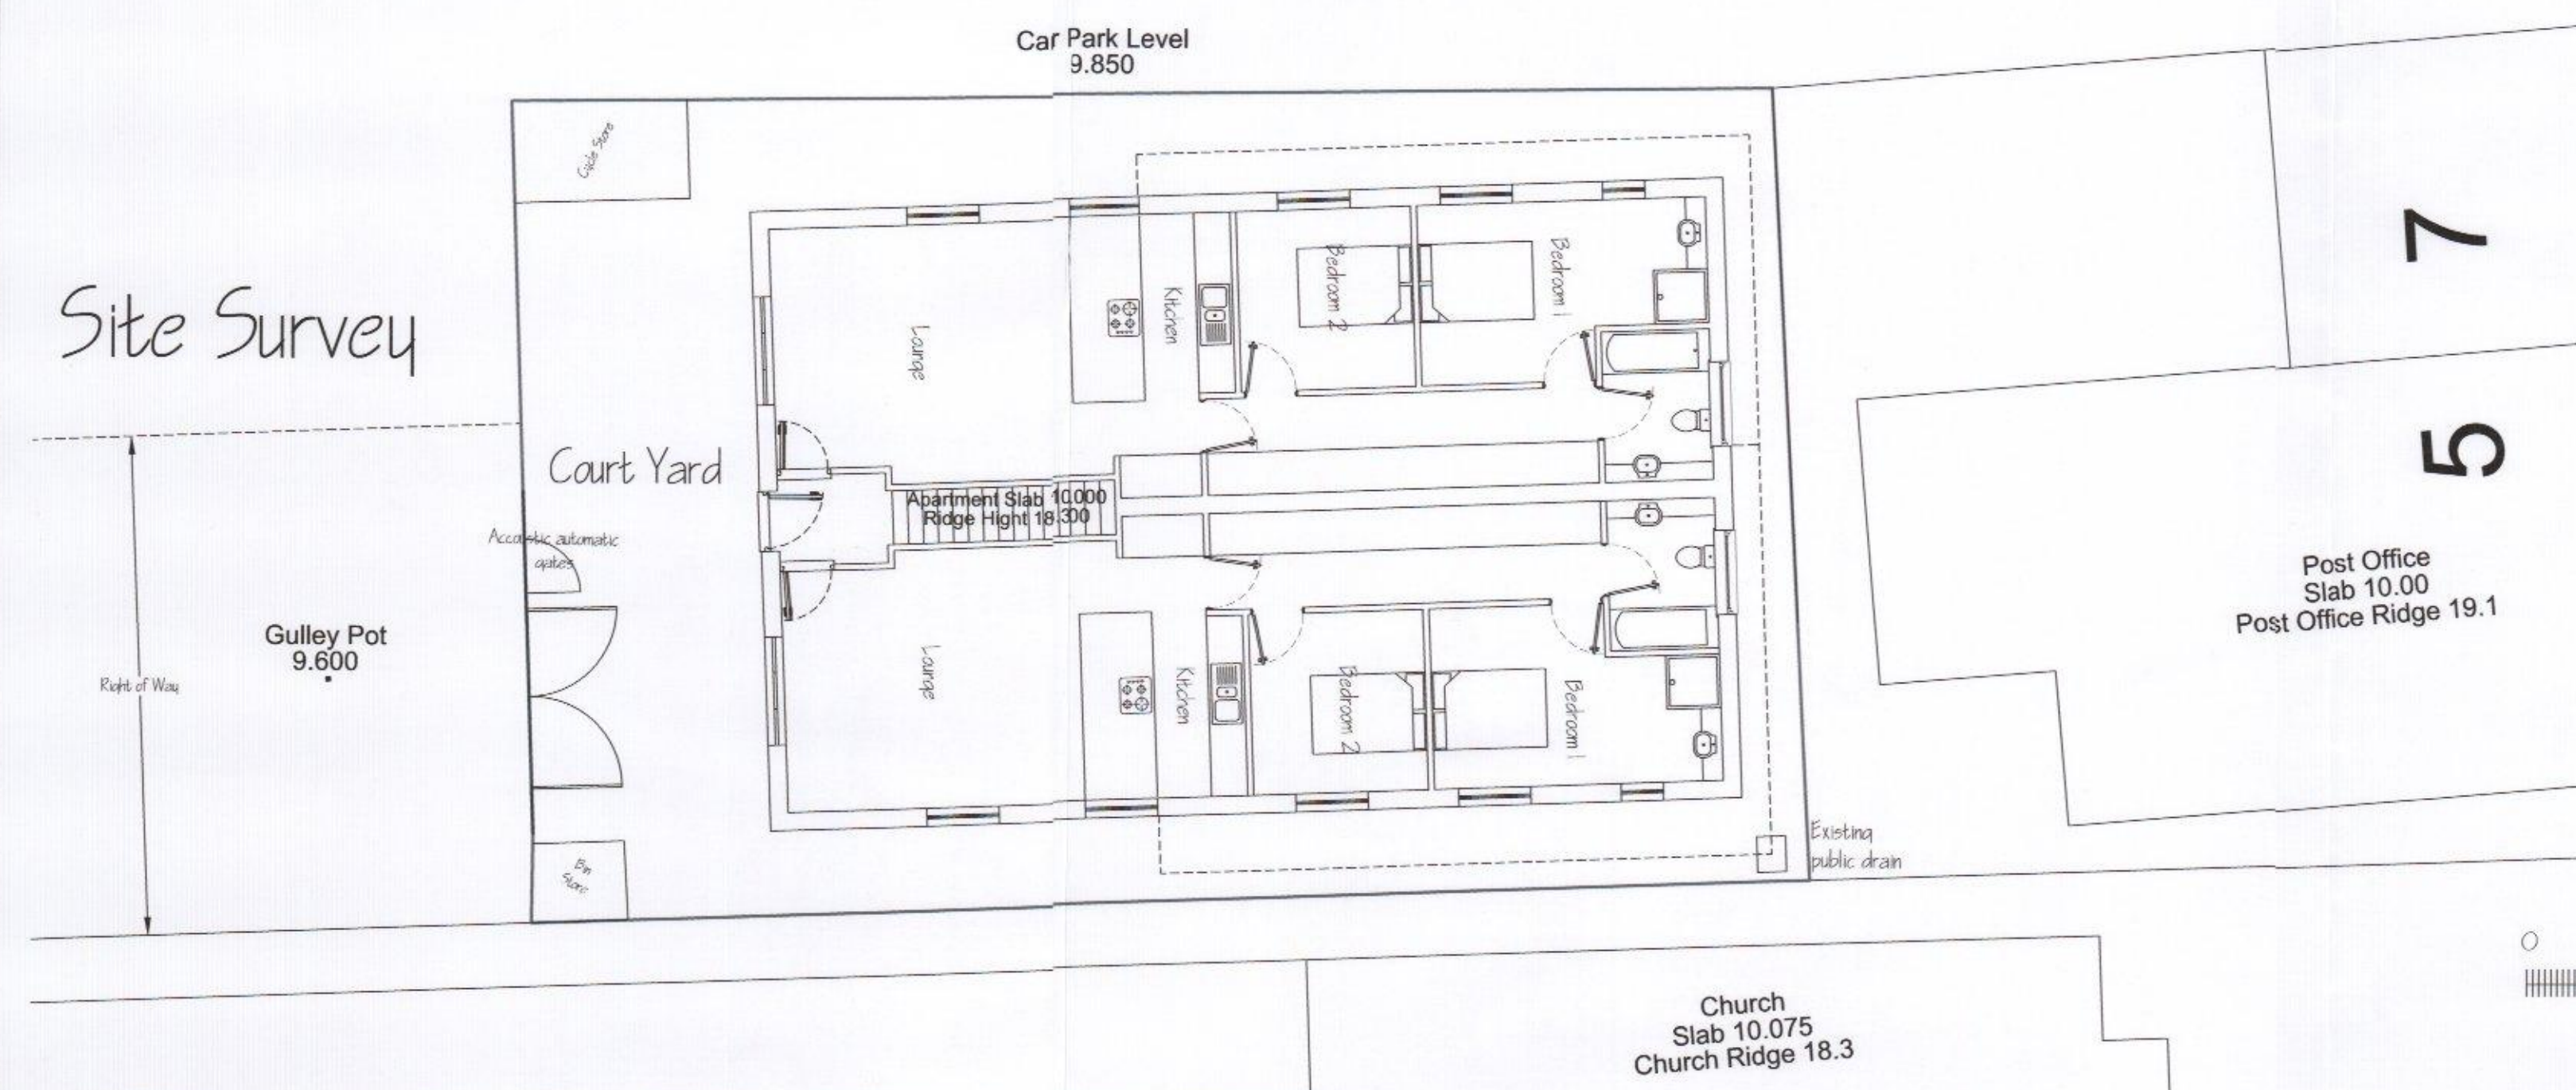

Proposed Section

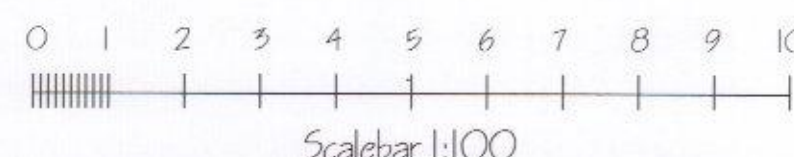

Whilst every care has been taken in the preparation of this drawing, its sole intention is to provide sufficient information to obtain Planning Permission and Building Regulation approval. It is the builders responsibility to ensure fit and function and ensure all dimensions are checked and reported back if necessary.