


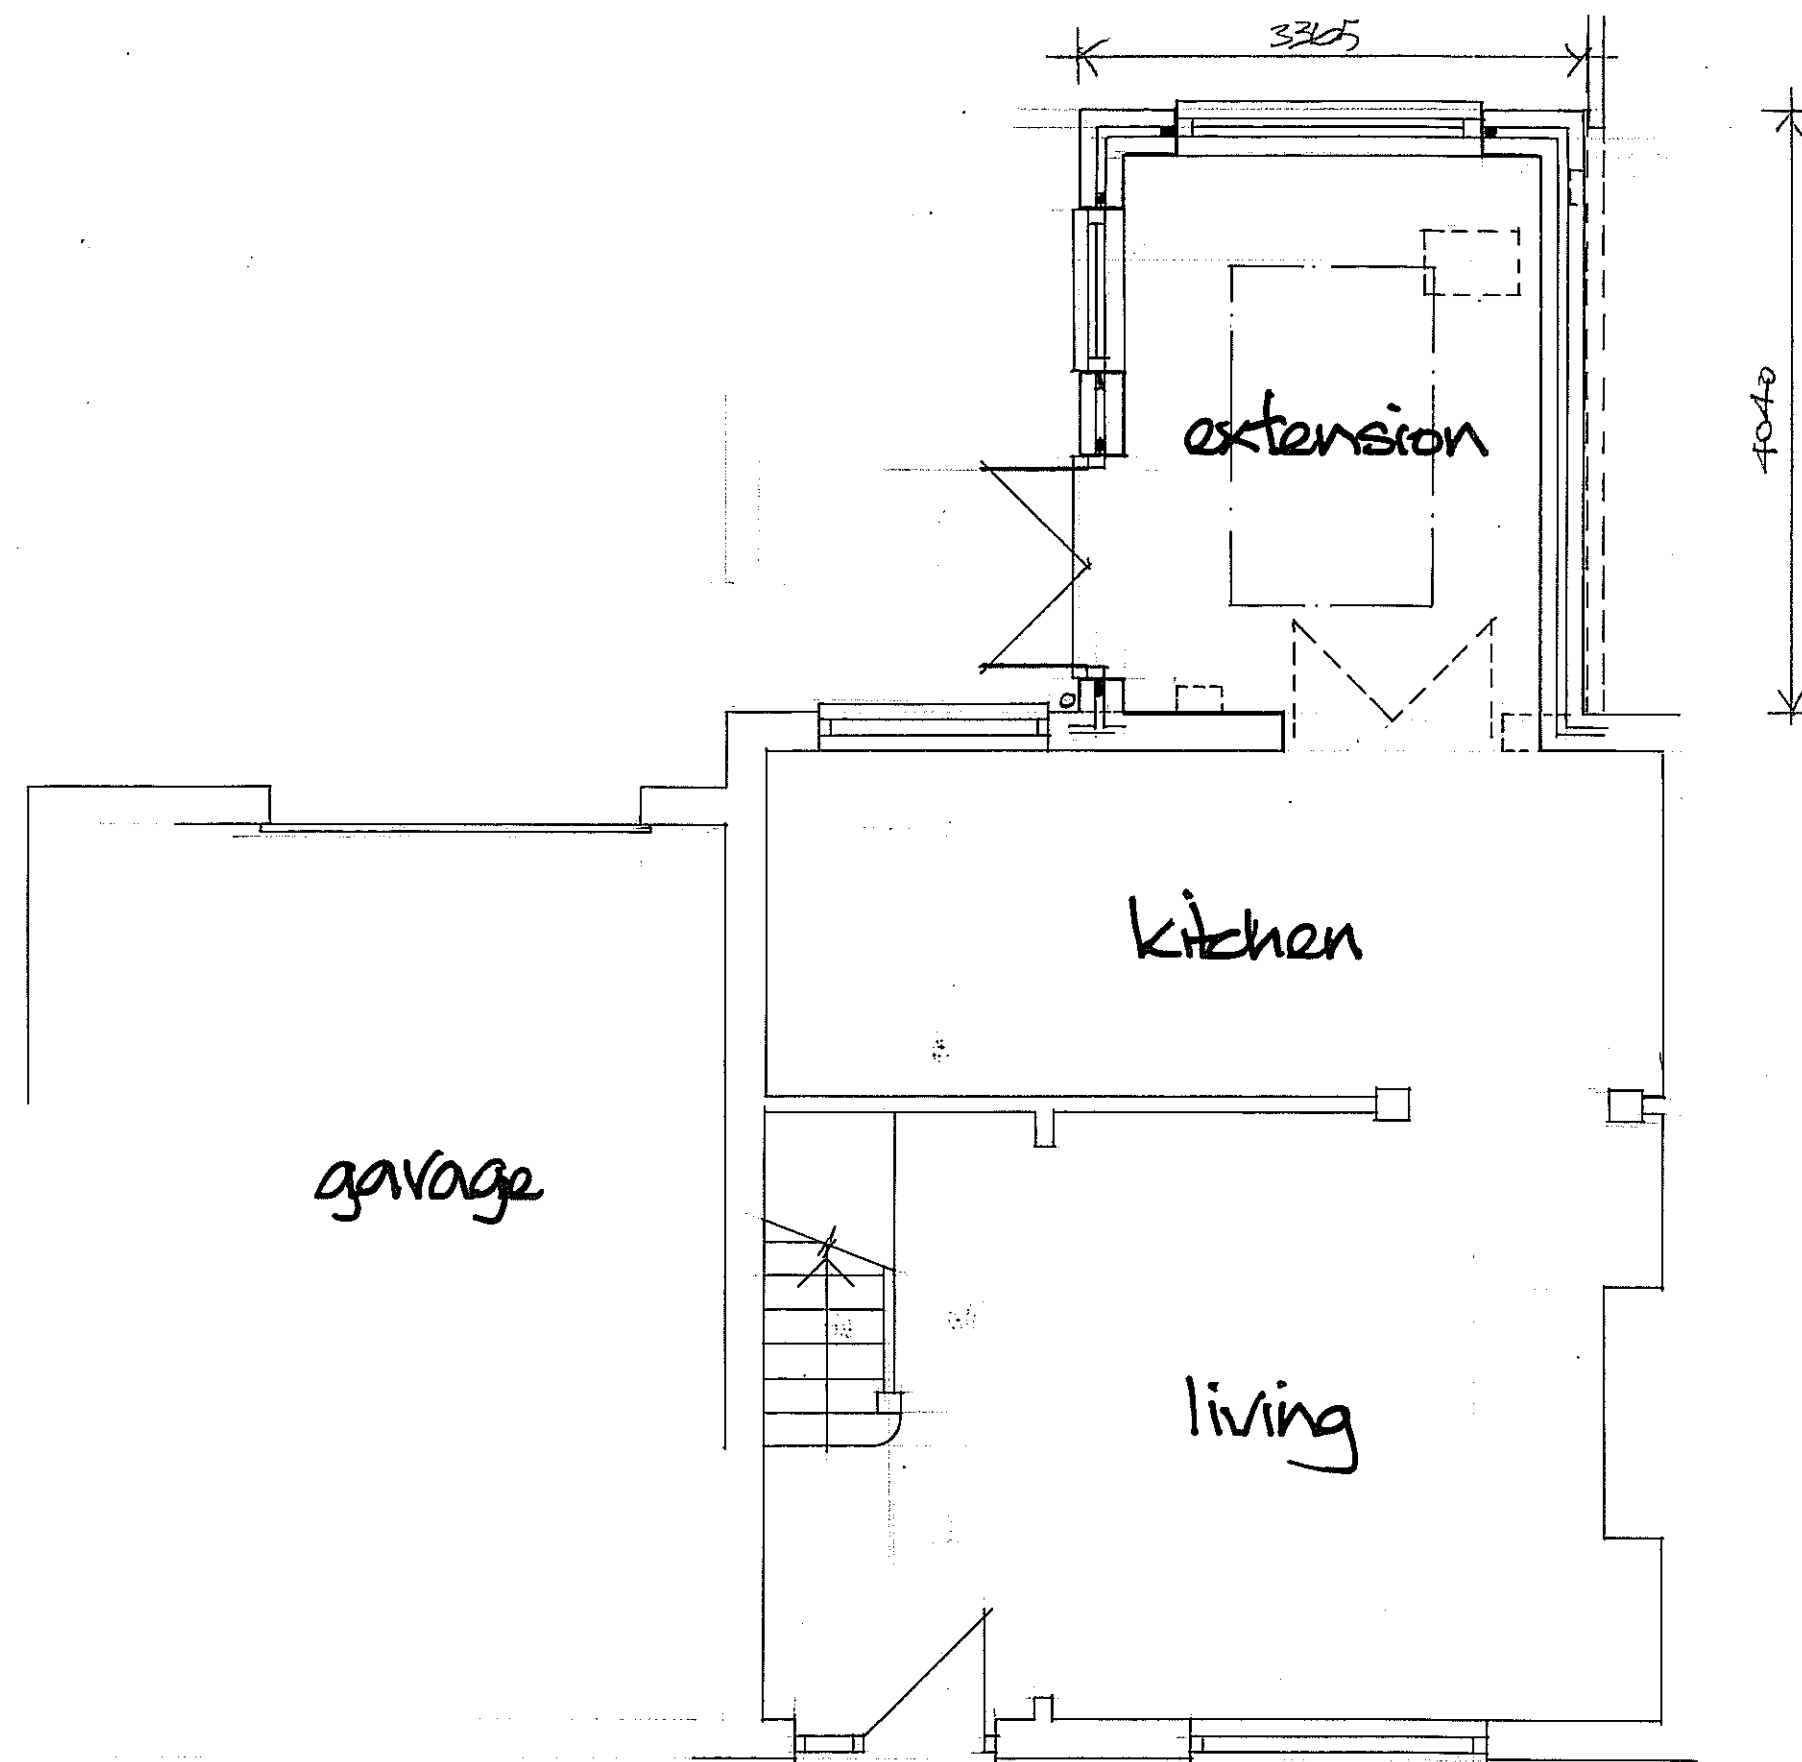


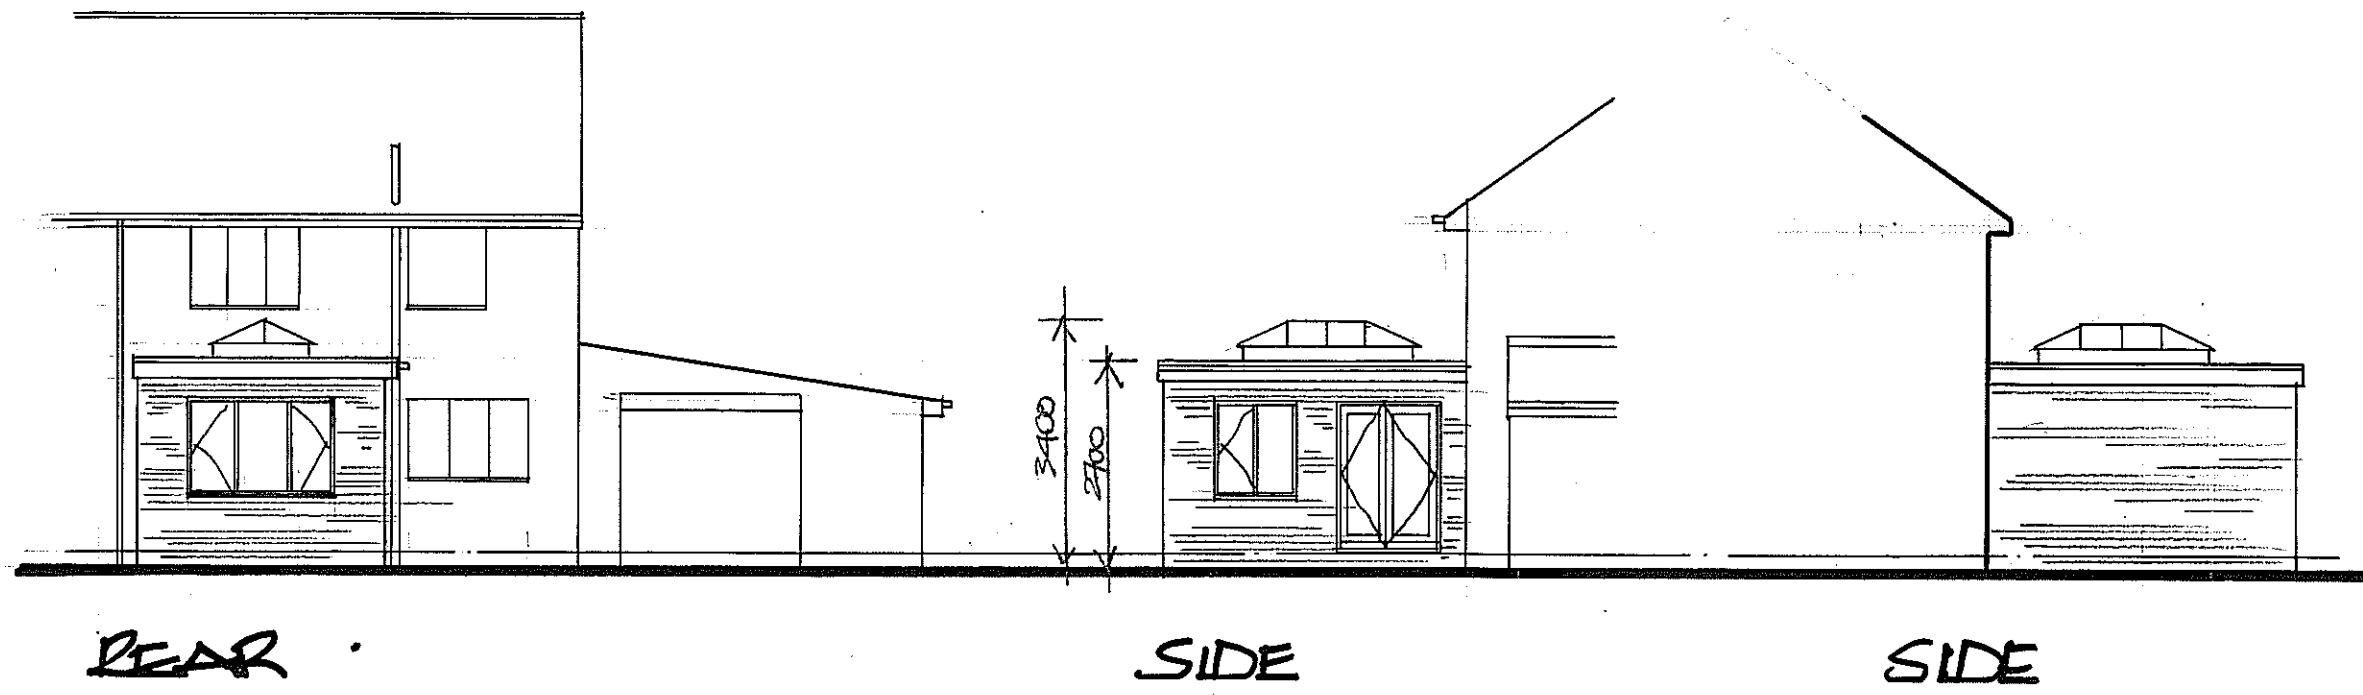

GROUND FLOOR

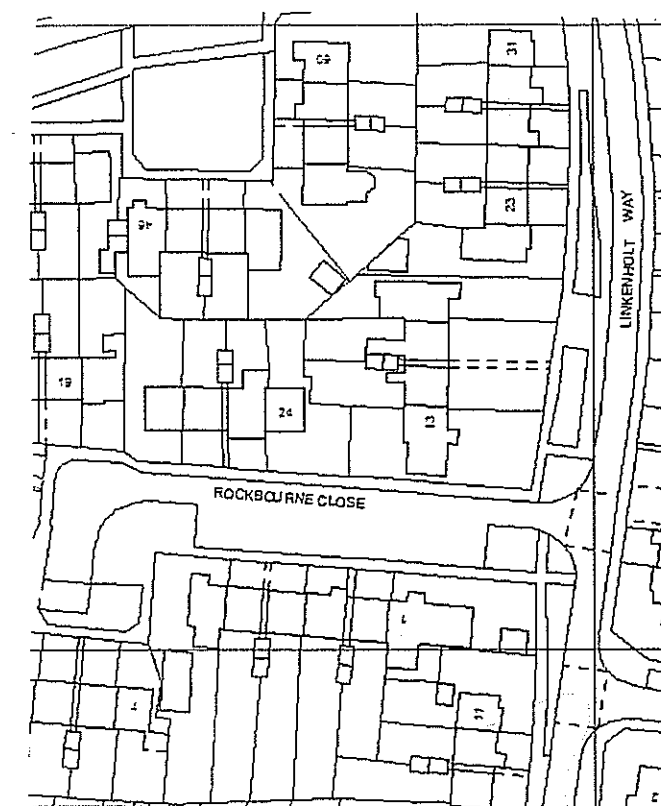

LOCATION PLAN
Scale 1:1250
DS UK 100046326

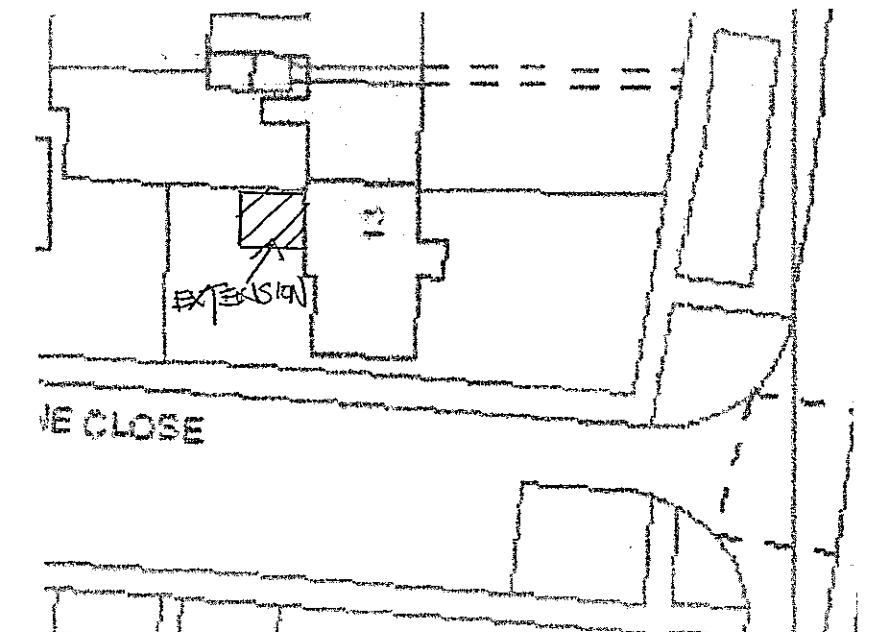

SITE PLAN
Scale 1:500

Derek Treagus Associates Architectural Services No3-The Townhouse, 20 Nelson Road, Southsea, Hampshire PO5 2AS Tel: 07956 624094 Email: derek.treagus@gmail.com			
Project	REAR EXTENSION AT 13 LINKENHOLT WAY, HAVANT, HAMPSHIRE		
Client	Mr & Mrs D Miller		
Subject	Planning Drawing		
Date:	Jan 2017	Scale:	1:50, 1:100 @ A2
Rev:		Drg. No.	17/576/01
- Copyright reserved. - All dimensions are to be site confirmed and should not be scaled unless for Planning purposes. - Verify all queries with the office.			