
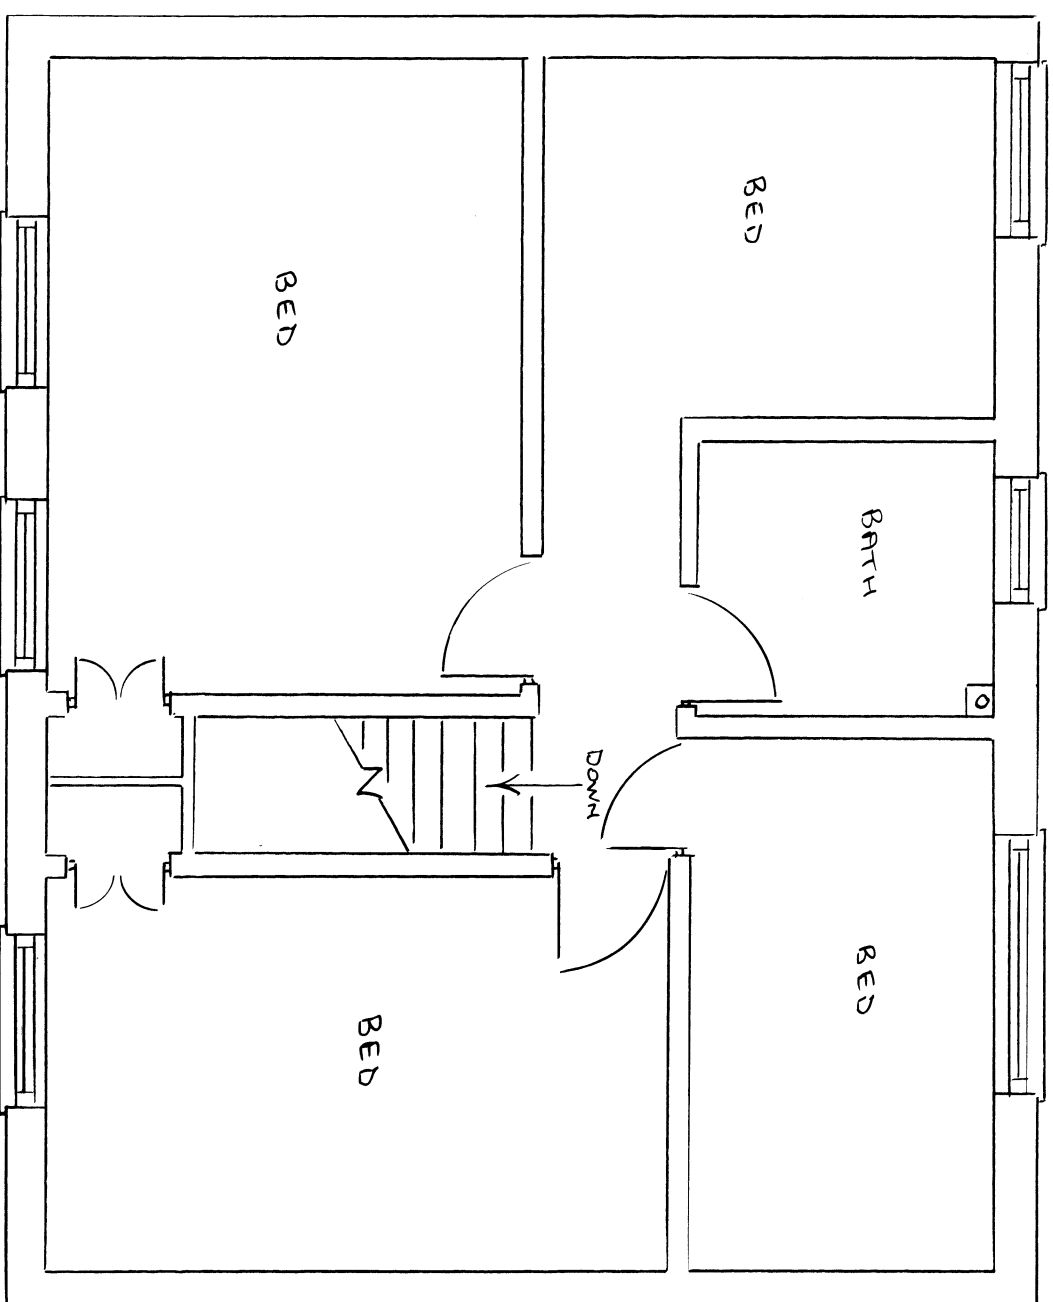


EXISTING FLOOR PLANS 1:50

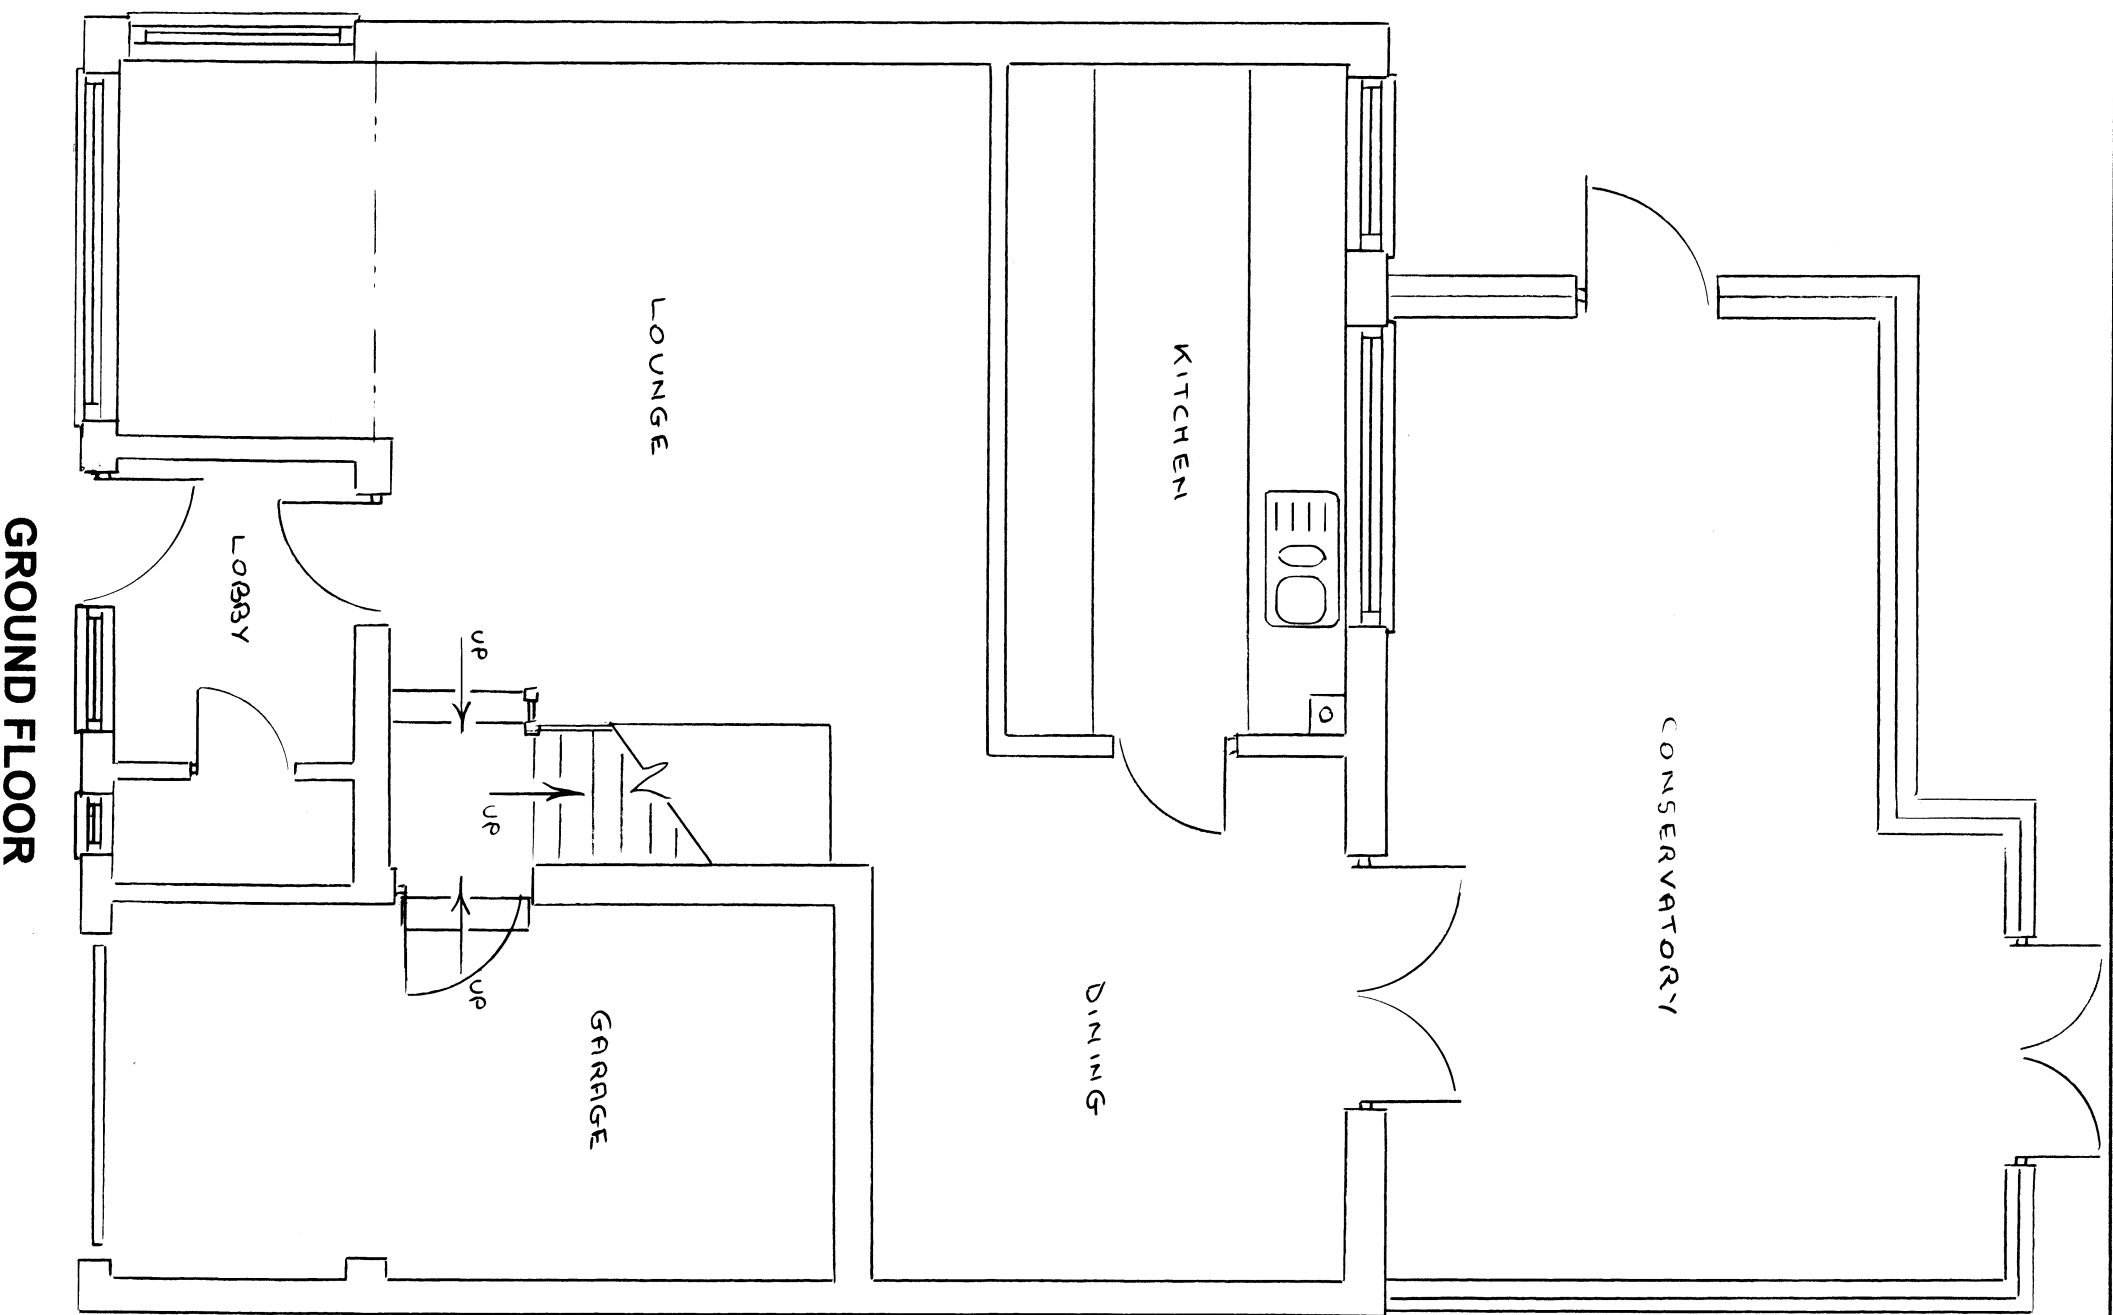

FRONT - (NORTH)

ROGER CLARK (ARCHITECTURAL SERVICES)
Tel: 023 9237 3841

PLAN No: 24439 / 1

Drawing: Existing Floor Plans Scale: 1:50 @ A3

PROPOSED EXTENSIONS
33 ISLAND CLOSE
HAYLING ISLAND