



Rev	Amendments	Date

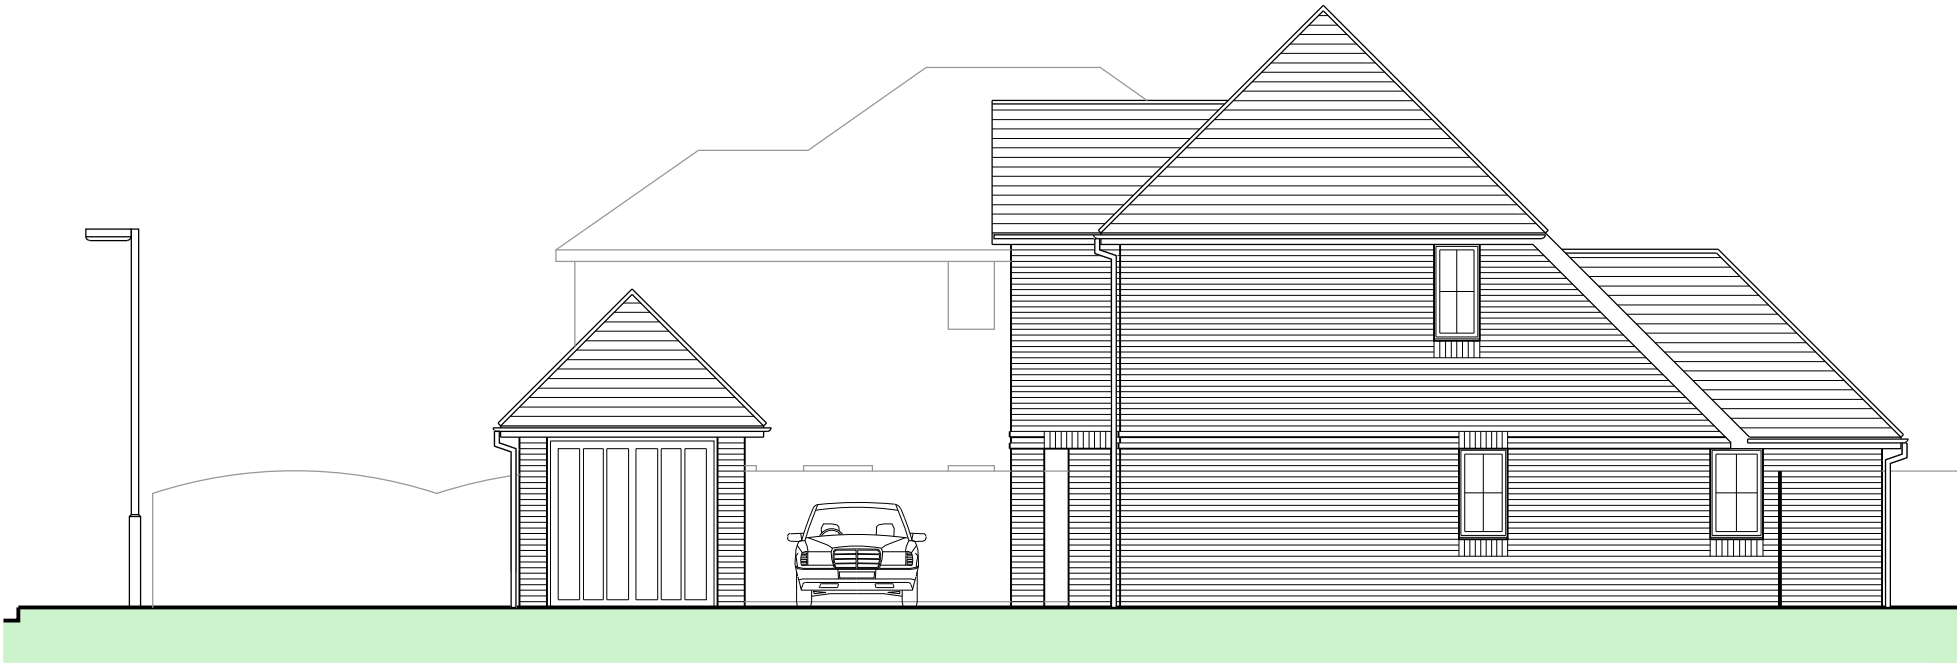

North Elevation (Front/Side)



West Elevation (Rear)

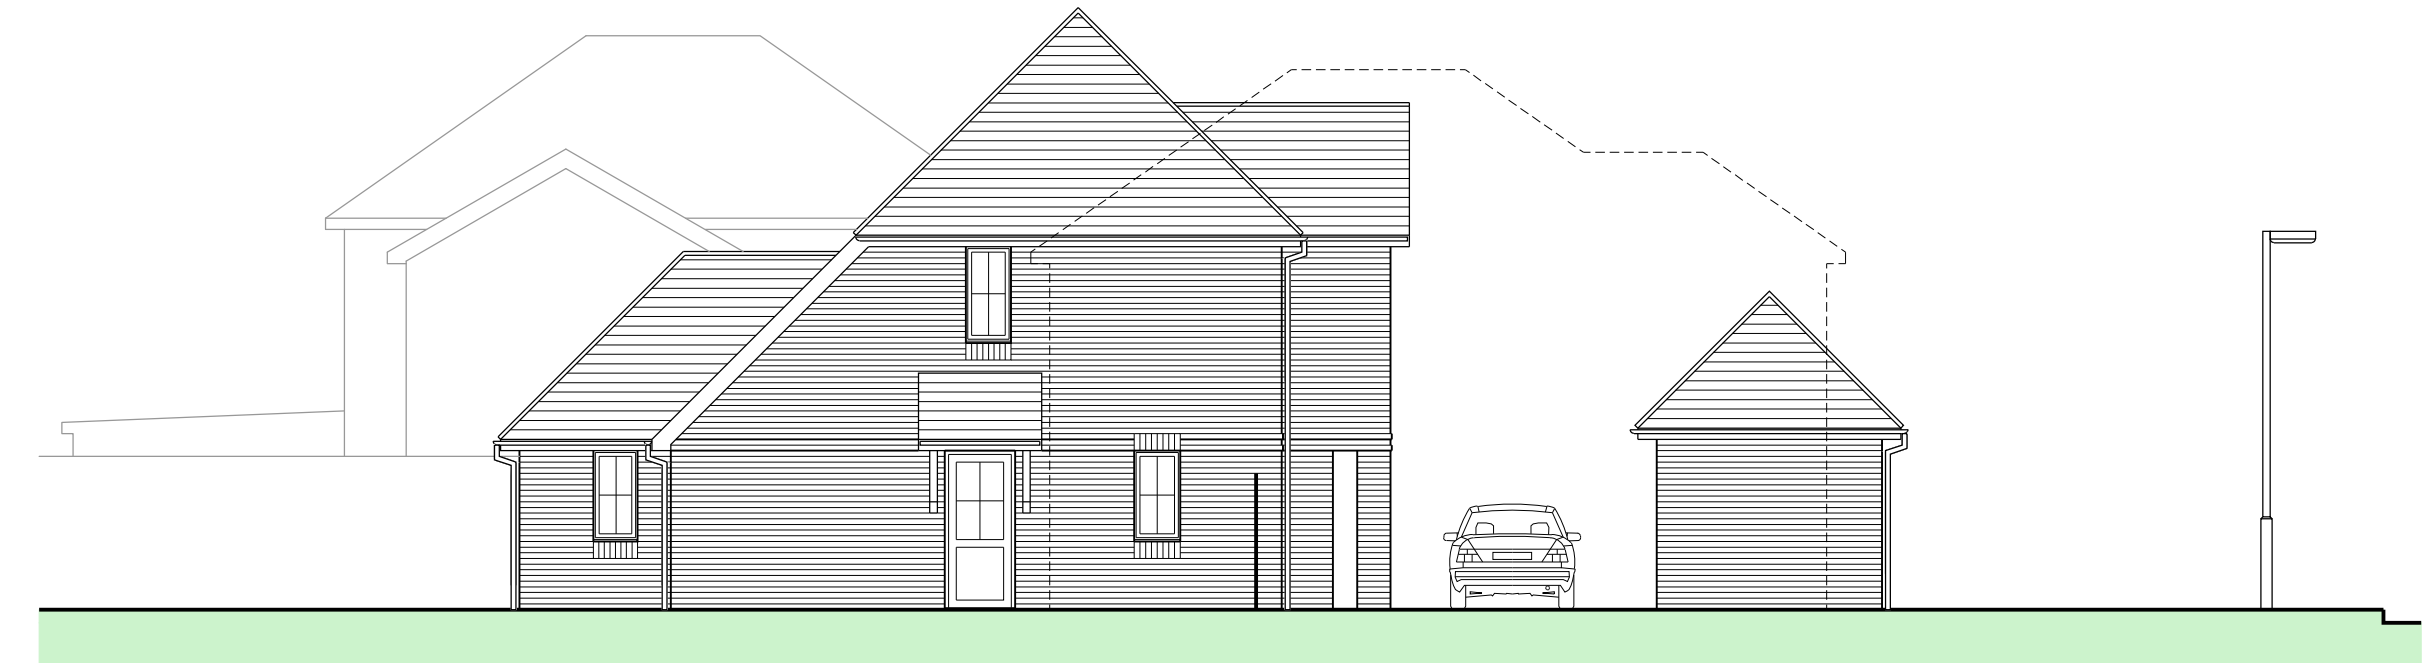

South Elevation (Side)



Notes:
Ordnance Survey supplied by Messrs Mapserve
Landscape shown indicatively
Building survey provided by client



45 Cobden Road Worthing Sussex BN11 4BD
T: 01903 609782 W: alcovearchitecture.co.uk

Project
1A HARTWOOD GARDENS
WATERLOOVILLE

Drawing Title
Existing Elevations

Status Information			
Scale	Drawn By	Date	
1:100@A3	JE	Dec 15	
Project No.	Drawing No.	Revision	
15126	P008		