



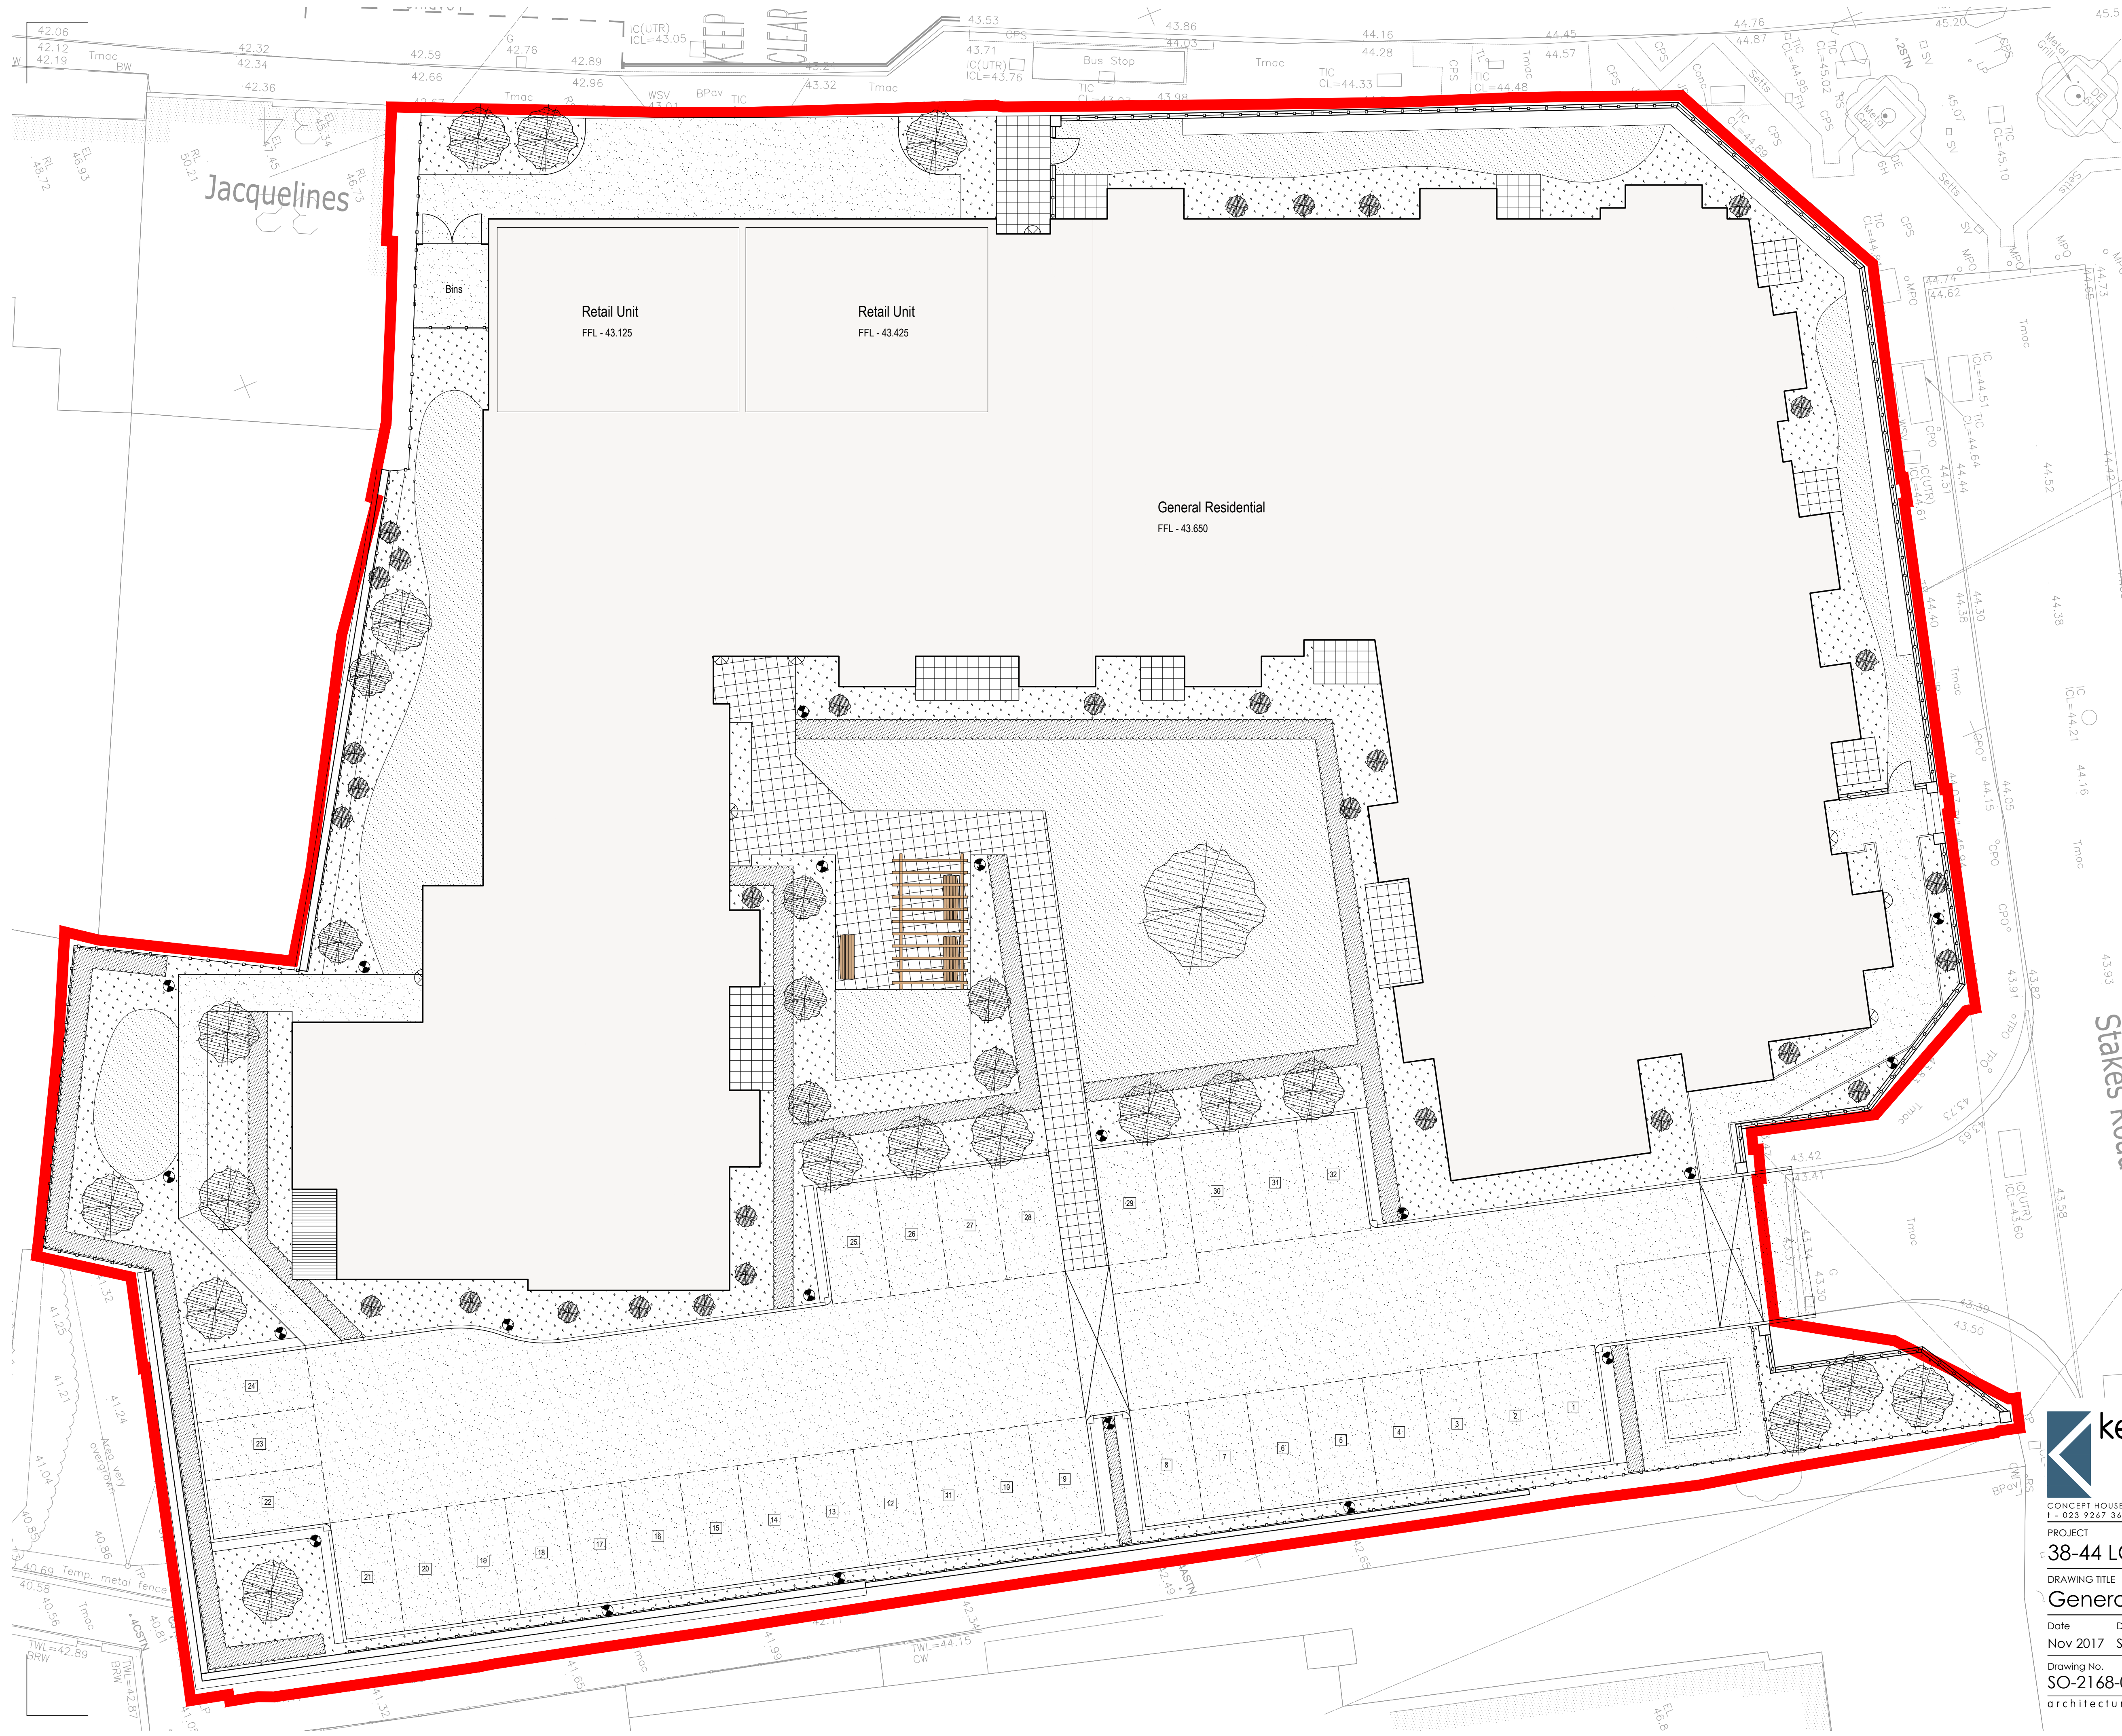

- GENERAL NOTES:
1. This drawing is to be read in conjunction with all relevant architects, structural engineers, mechanical & electrical engineers and specialists drawings / specifications.
 2. Any discrepancies in dimensions or details between the various drawings should be reported immediately.
 3. All dimensions are in millimetres and all levels are in metres.
 4. Do not scale from this drawing, if in doubt ASK

Rev.	Description	Date	Dm	Ch'd
A	First Issue	29.01.18	SS	SS

North

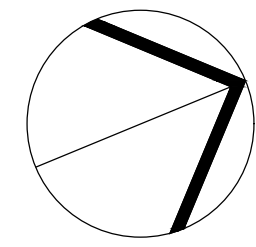

0 1 2 5 10
(SCALE 1:125)

- LEGEND**
- Low level lighting bollard
 - Wall mounted lighting
 - Lawn or amenity space
 - Proposed ornamental shrub / ground covering planting
 - Proposed clipped hedging
 - Pre-cast concrete slabs
 - Herringbone concrete pavers with white line demarcation
 - Tarmac access road and pathways
 - Proposed tree
 - Compost bin
 - 200litre water butt with outlet from shed roof
 - HV electric cable - subject to Power-On confirmation
 - LV electric cable - subject to Power-On confirmation
 - Gas ducting - subject to distributor confirmation
 - Electric ducting to site - external lighting, gates
 - Existing foul drainage location
 - Spot levels - at thresholds only. Refer to landscape architects levels for softlandscaped areas. Refer to civil engineers plans for all highway areas
 - For hard / soft landscaping specifications and boundary treatments refer to landscape architects drawings

McCarthy & Stone
Later Life. Greater Life

**kenn scaddan
associates**
architects

CONCEPT HOUSE, 35 KINGSTON CRESCENT, NORTH END, PORTSMOUTH, HAMPSHIRE, PO2 8AA
T - 023 9267 3618 F - 023 9267 9819 www.kscald.co.uk info@kscald.co.uk

PROJECT
38-44 LONDON ROAD, PURBROOK

DRAWING TITLE
General Site Plan

Date	Nov 2017	Drawn by	SLS	Scale	1:125	A1	Rev.	A
------	----------	----------	-----	-------	-------	----	------	---

Drawing No.
SO-2168-05-AC-002
architecture planning design project management