


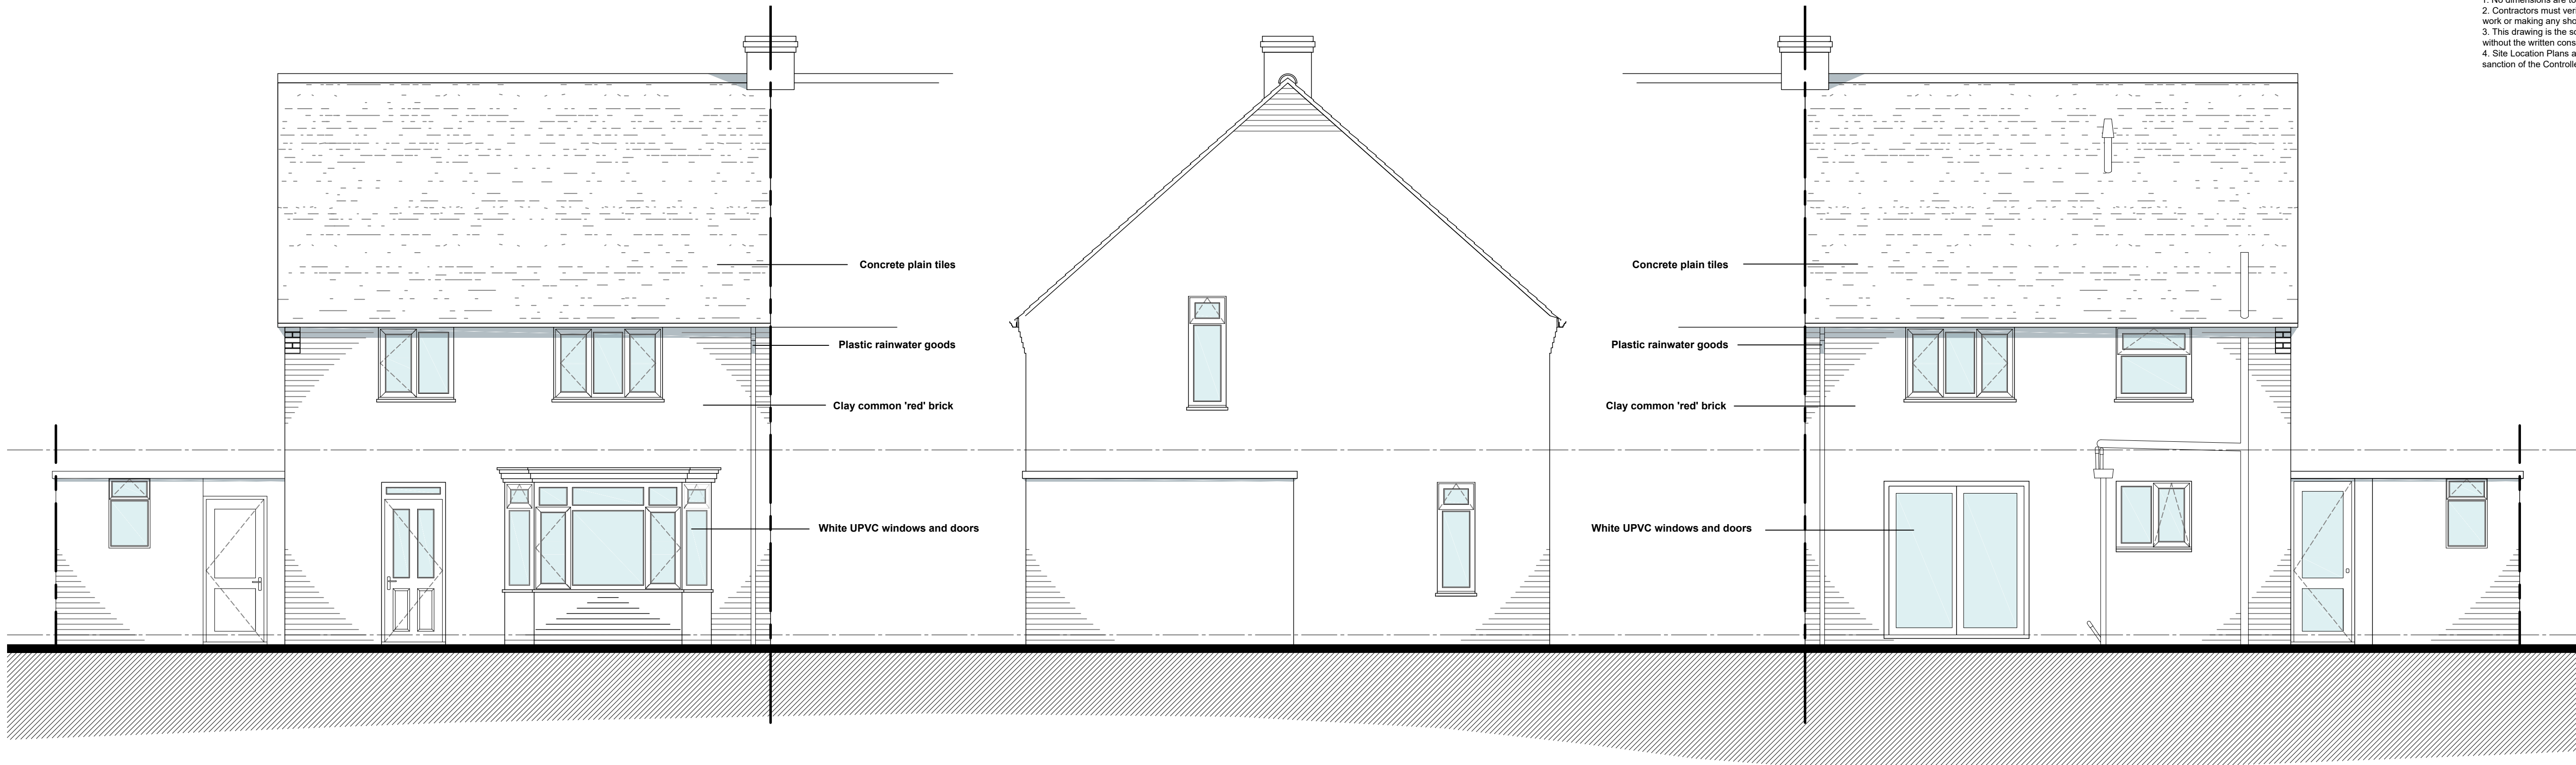


EXISTING NORTH ELEVATION
SCALE 1:50




EXISTING EAST ELEVATION
SCALE 1:50



EXISTING SOUTH ELEVATION
SCALE 1:50

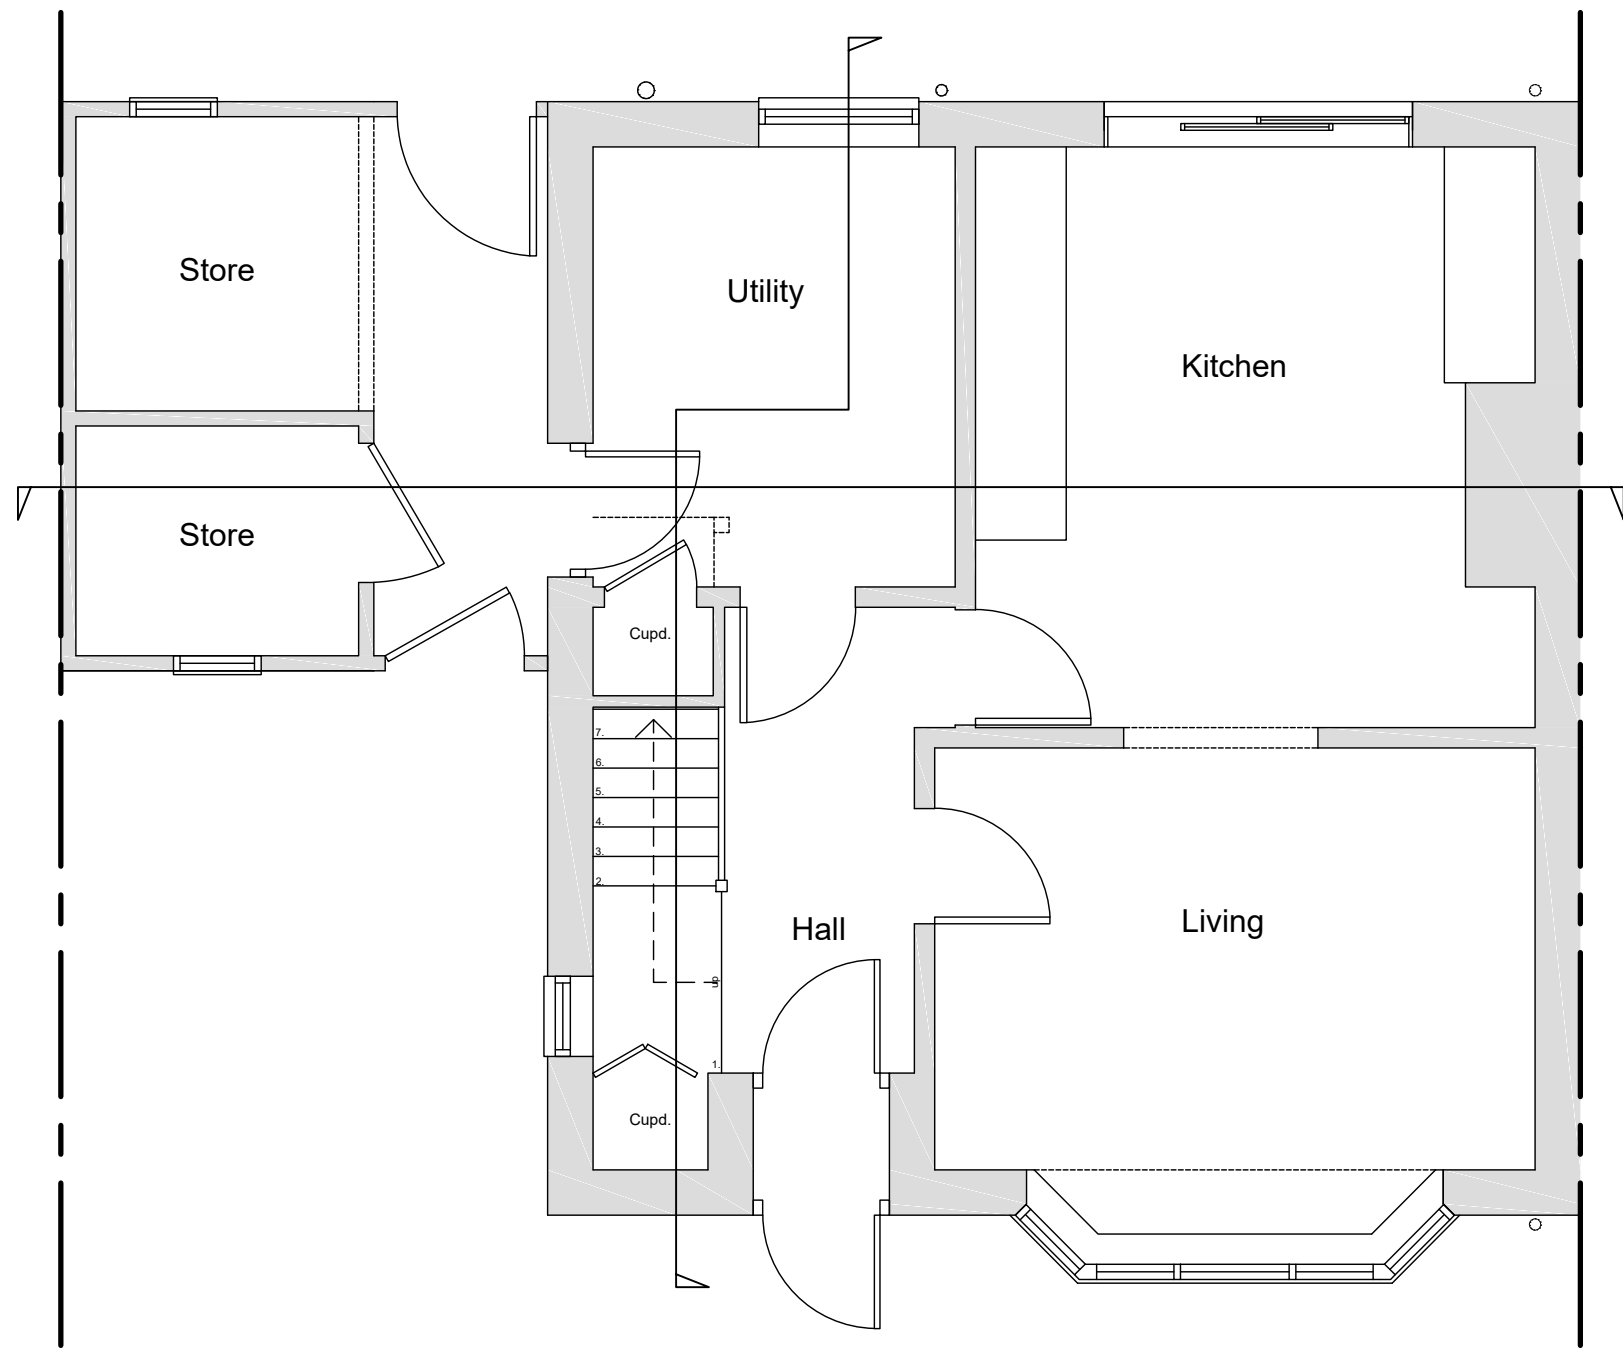

EXISTING GROUND FLOOR PLAN
SCALE 1:50

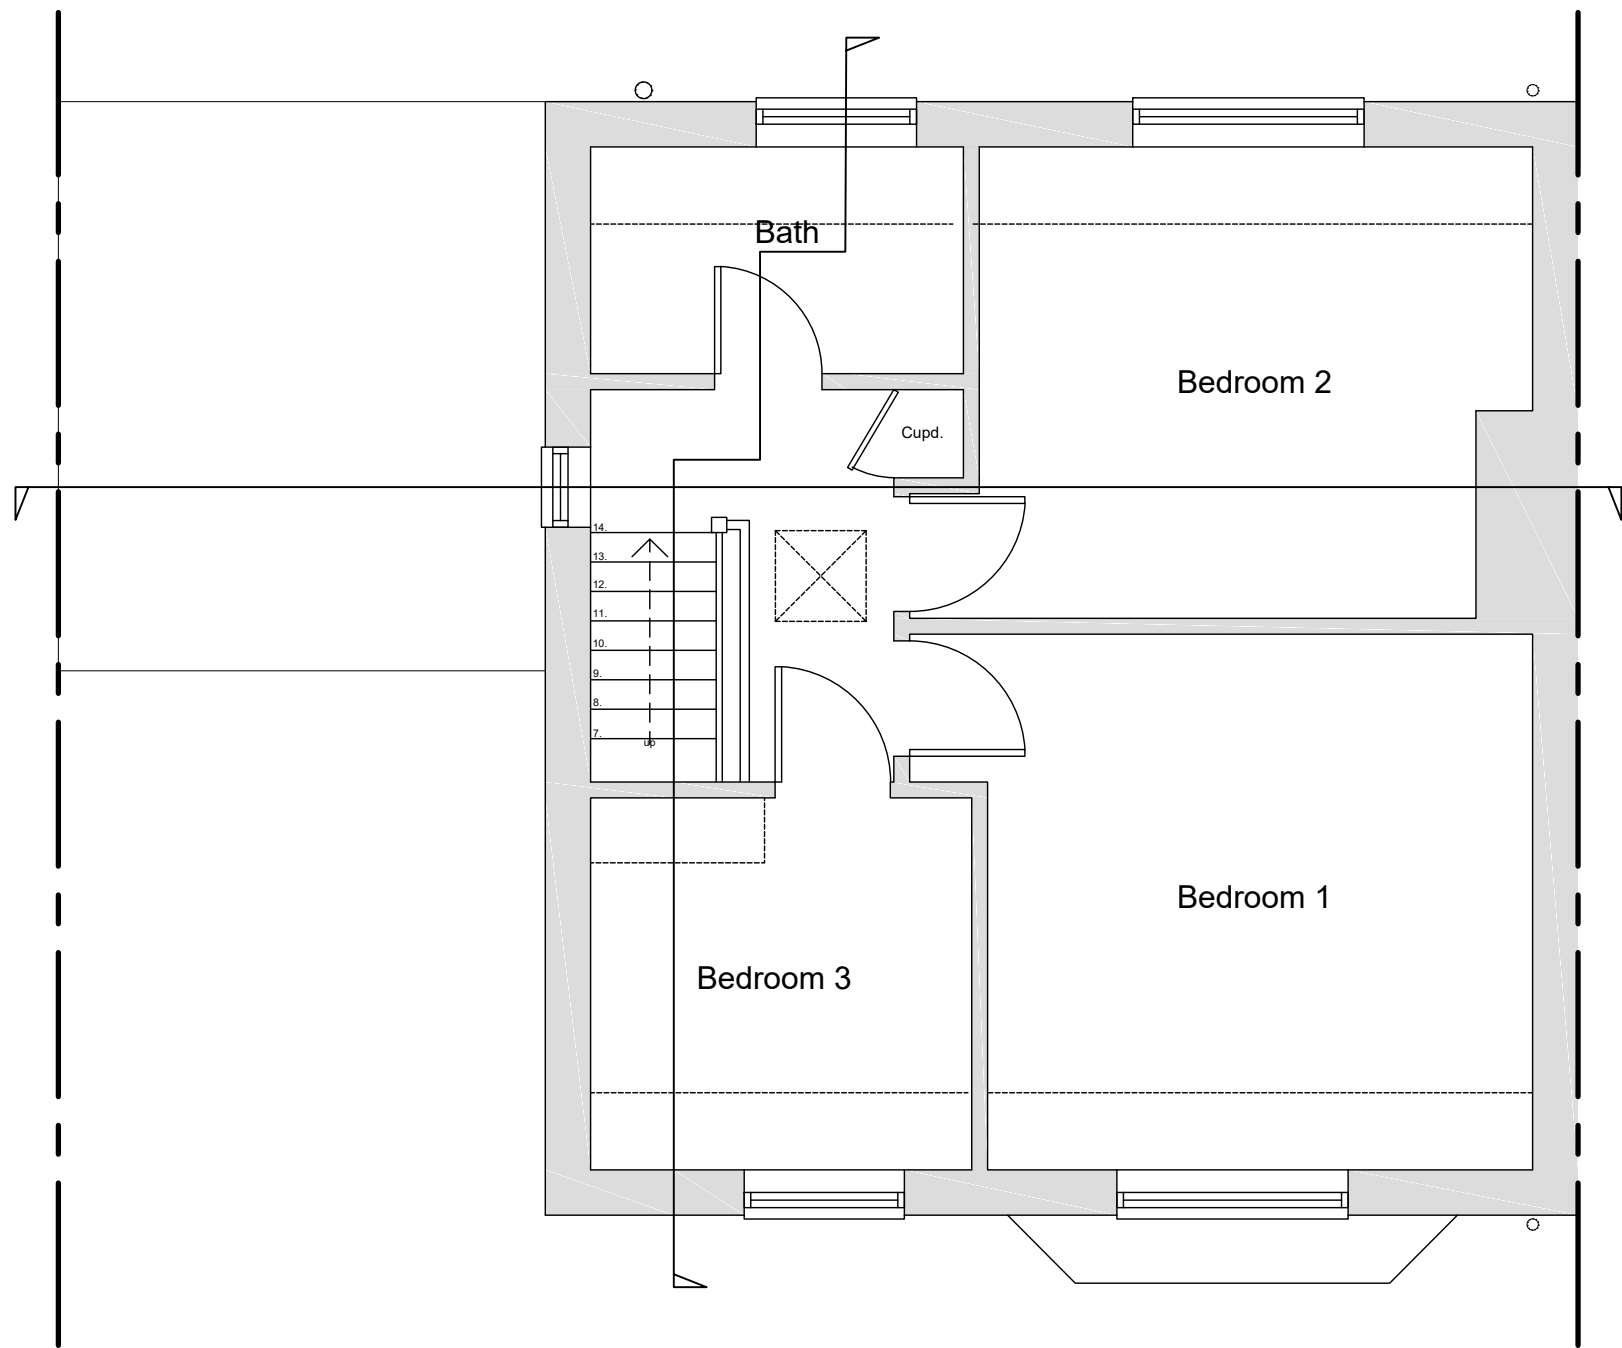

EXISTING FIRST FLOOR PLAN
SCALE 1:50



NOTES

1. No dimensions are to be scaled from this drawing except for planning purposes.
2. Contractors must verify all figured dimensions on site before commencing any work or making any shop drawings.
3. This drawing is the sole copyright of Savills and no part may be reproduced without the written consent of the above.
4. Site Location Plans are prepared from the Ordnance Survey Map with the sanction of the Controller of H.M. Stationery Office. Crown Copyright Reserved.

Rev	Description	By	Date
Drawing Status SURVEY			
 RURAL CONSULTANCY SERVICES Savills (UK) Limited Exchange House, Petworth West Sussex. GU28 0BF Telephone: + 44 (0)1798 345 980 Fax: + 44 (0)1798 345 998 www.savills.co.uk Client Mr & Mrs Fountain			
Project Domestic Extension 5 Woodlands Way Havant, Hampshire, PO9 2EA			
Drawing Title Existing Plans & Elevations			
Scale @ A1	Date 28/05/17	Drawn MBF	Checked
Drawing Number 100	Rev.	Project Number 2017/01	