



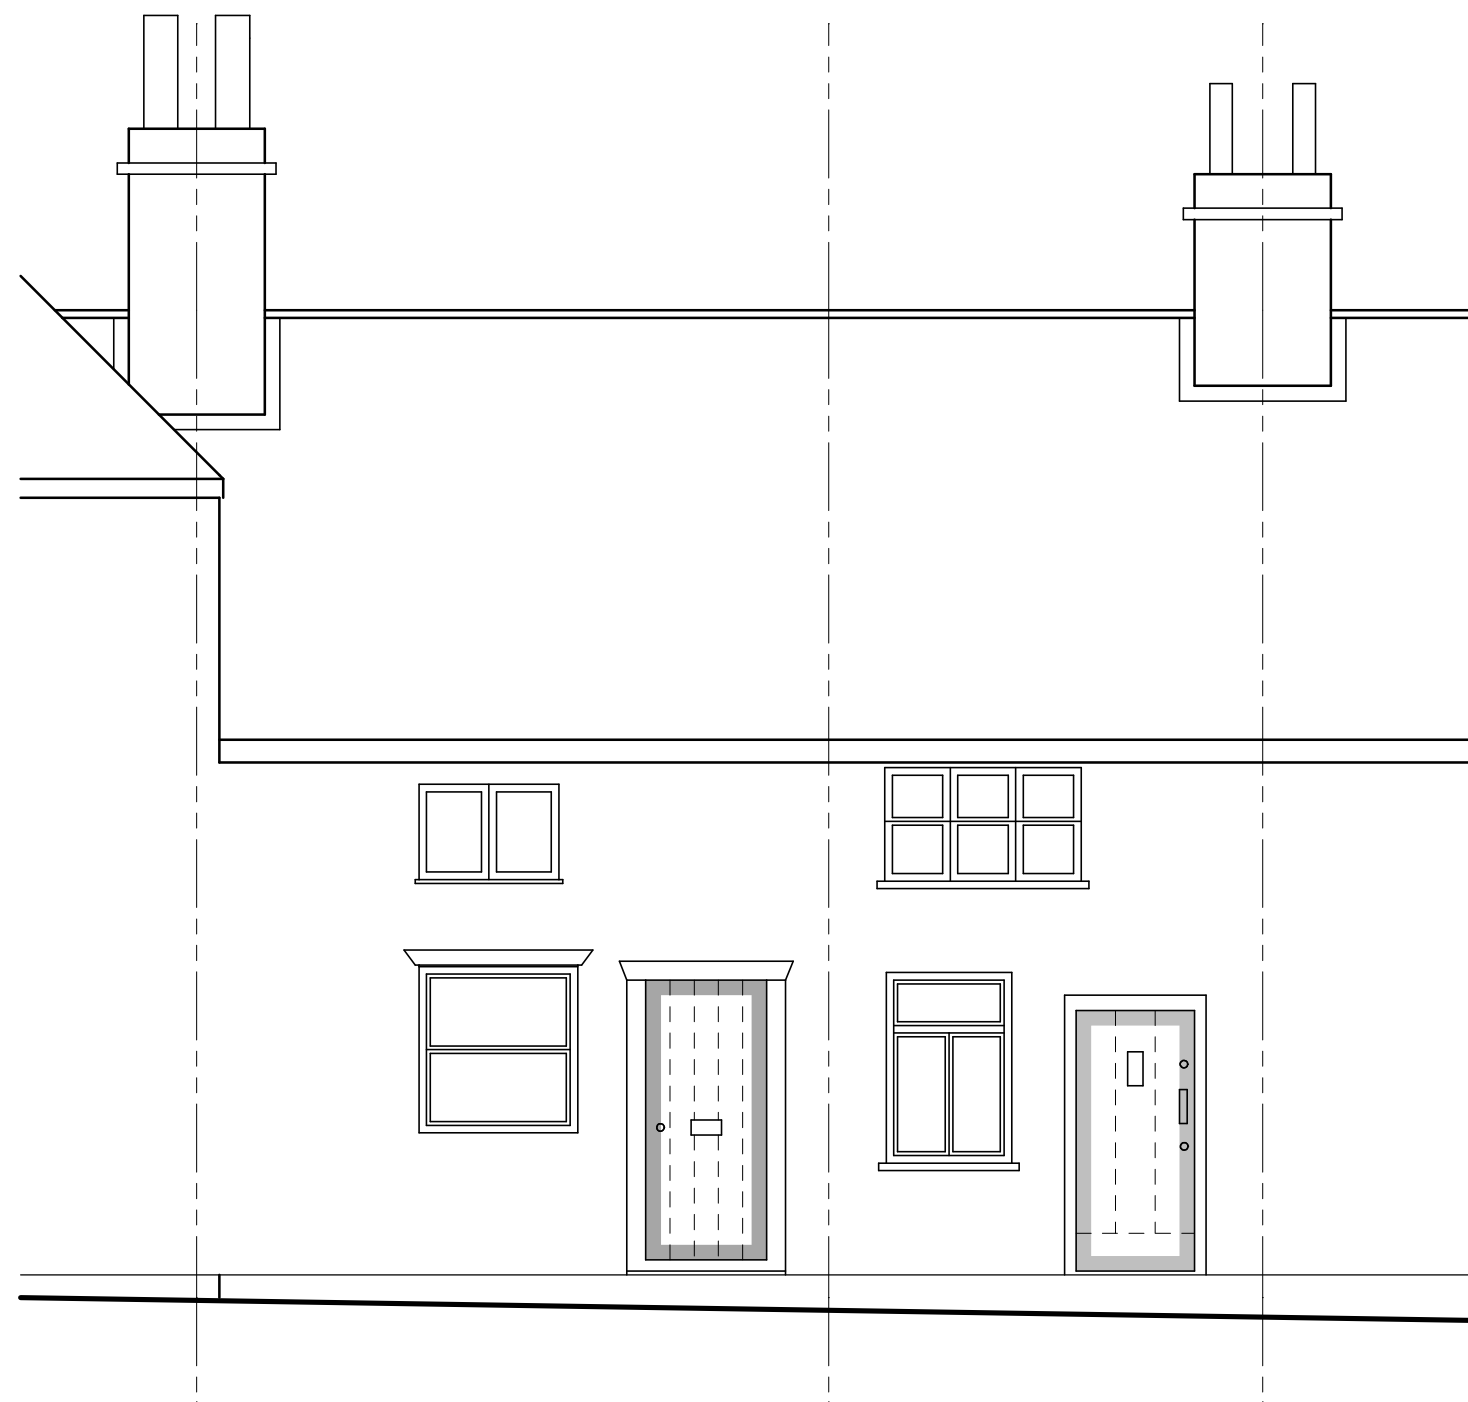

EXISTING FRONT ELEVATION




EXISTING REAR ELEVATION

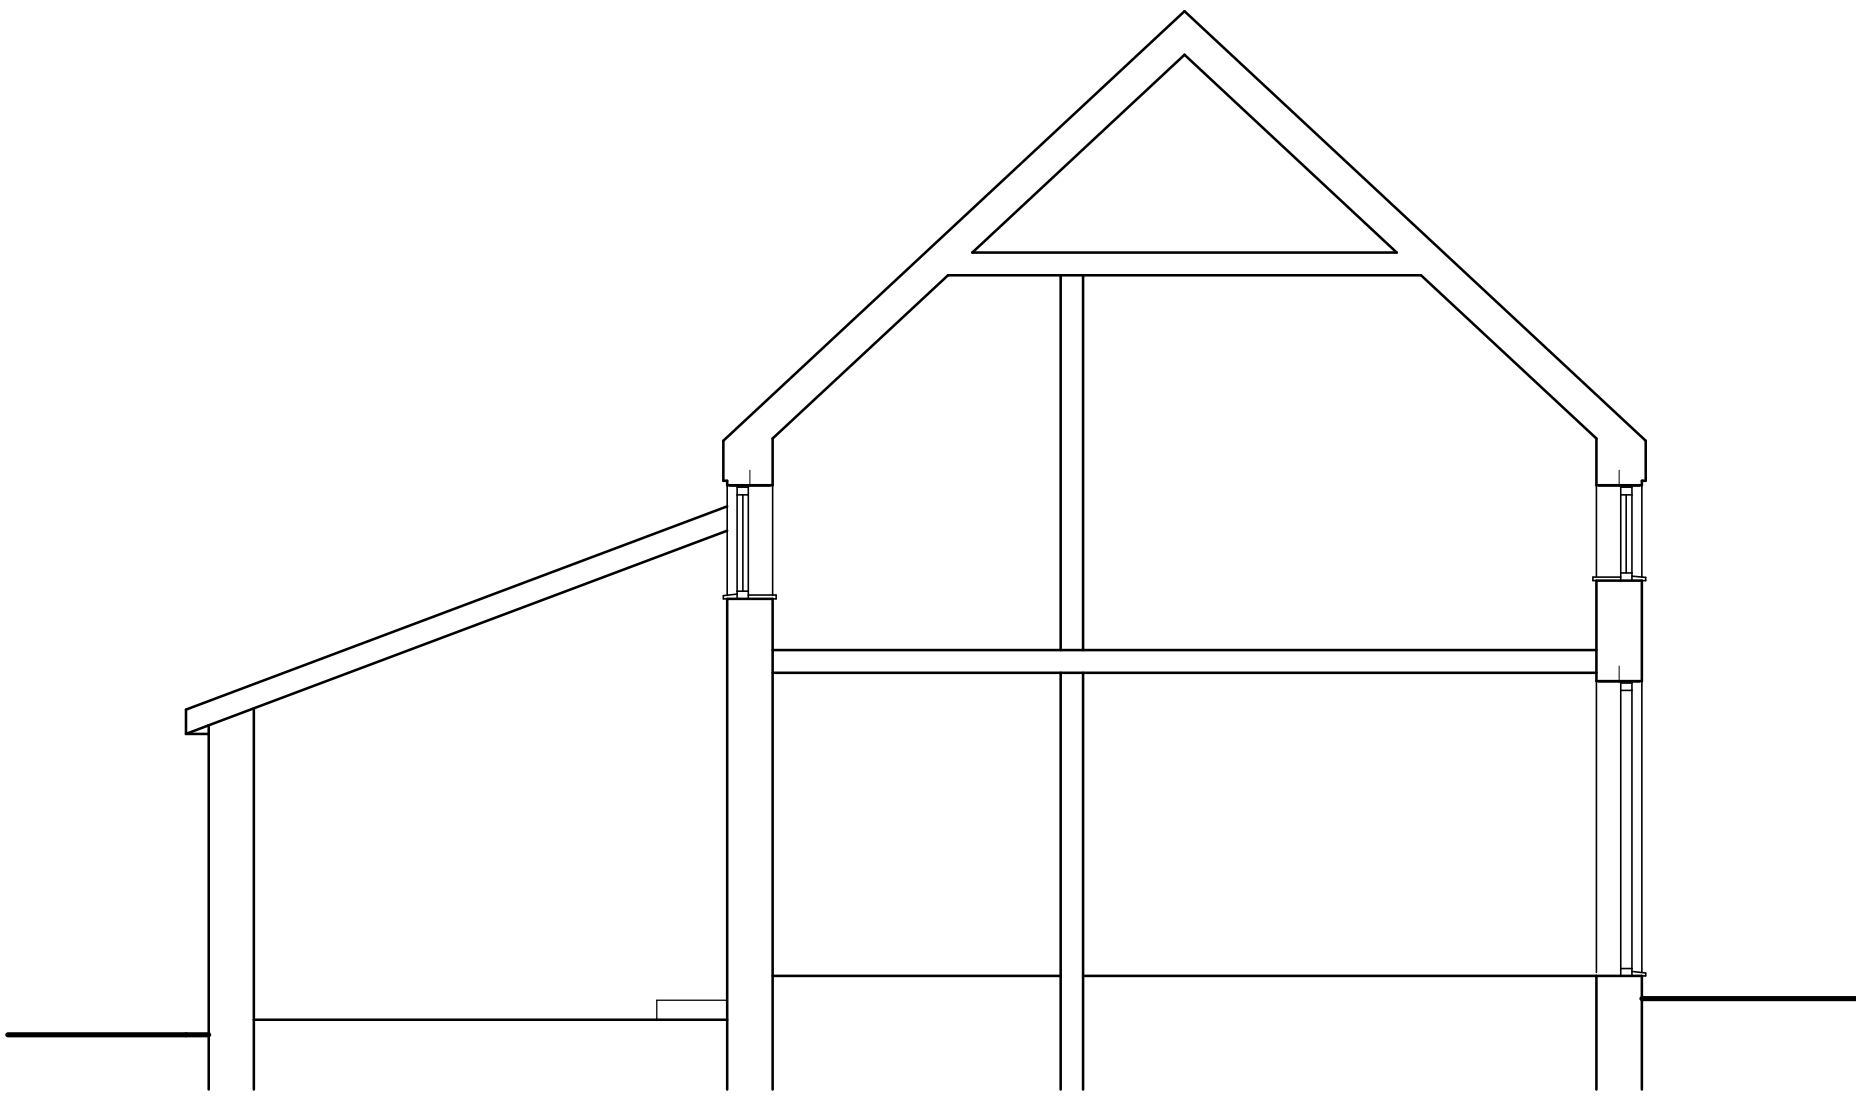


SECTION

folding doors fixed pane 1100 cill height

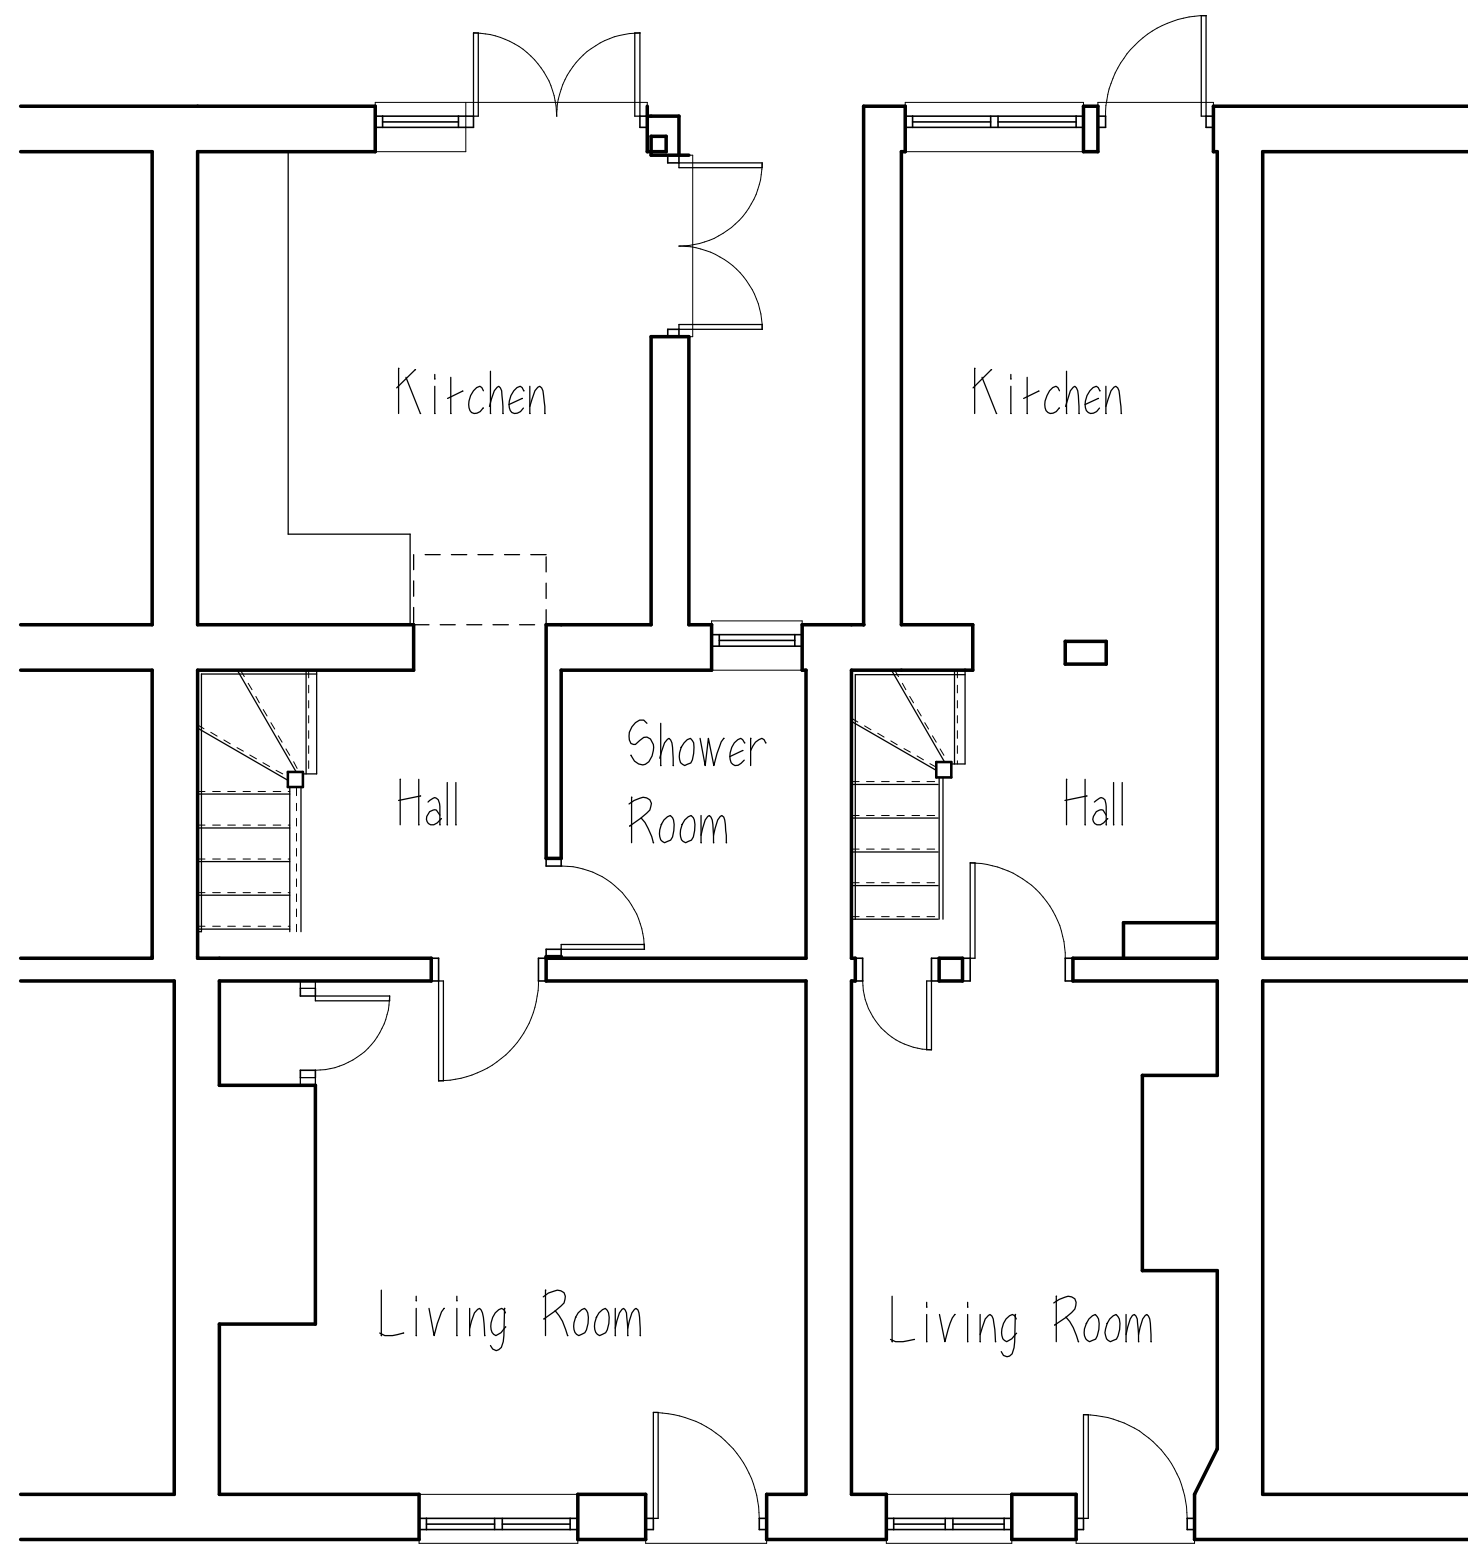

EXISTING GROUND FLOOR PLAN

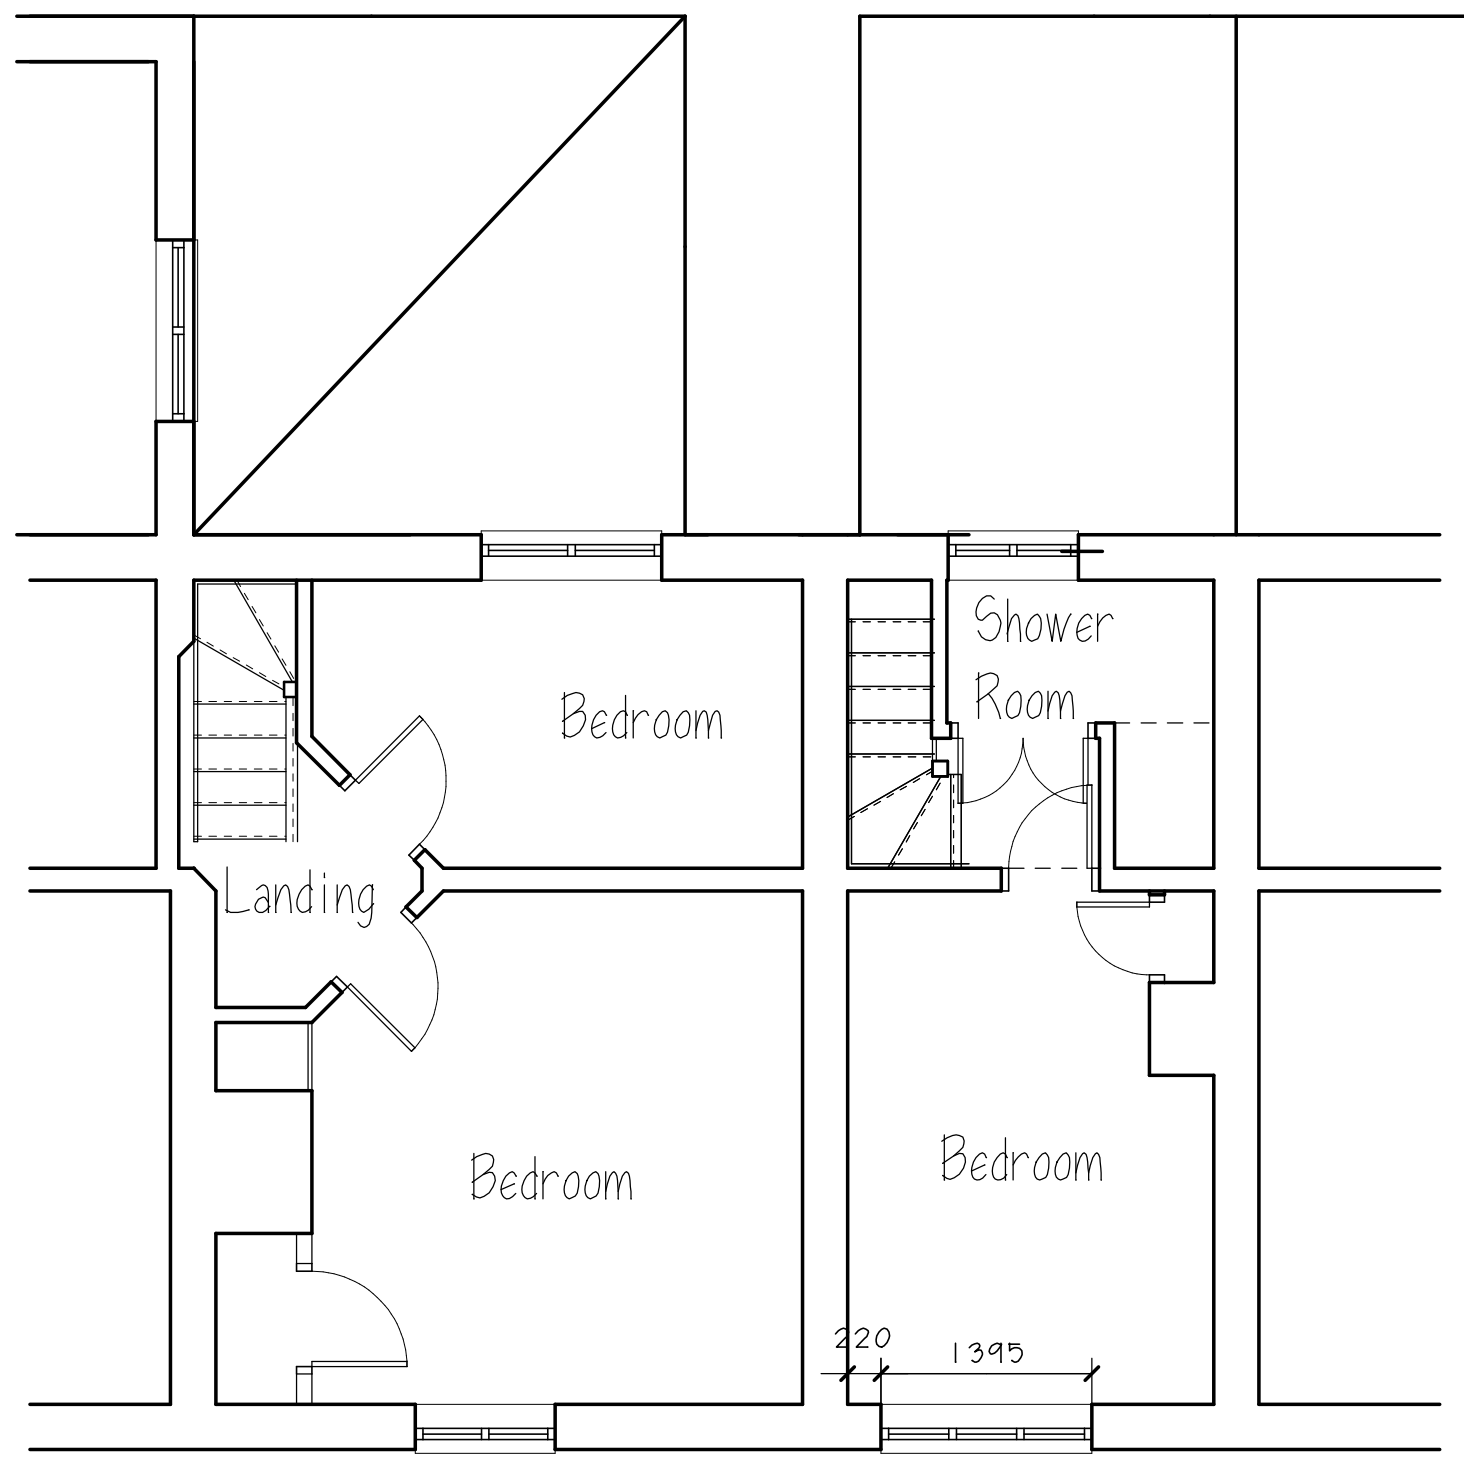

EXISTING FIRST FLOOR PLAN


NOTES:

© COPYRIGHT EXISTS ON THE DESIGN AND INFORMATION SHOWN ON THIS DRAWING. DO NOT SCALE FROM THIS DRAWING EXCEPT FOR PLANNING PURPOSES. THE CONTRACTOR MUST VERIFY ALL DIMENSIONS ON SITE BEFORE MAKING SHOP DRAWINGS OR COMMENCING WORK OF ANY KIND.

REV. DATE REVISIONS:

CLIENT: James Bates
PROJECT: extension & alterations
DRAWING: plans & elevations existing
DATE: 23.02.17 DWG No: 397
SCALE: 1:50 (A1 ORIGINAL)
0 1 2 3 4m

JOHN BLAKE CONSULTANTS LTD CHARTERED SURVEYORS

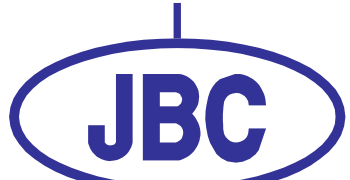

THE COTTAGE, PENING PLACE, PETERSFIELD, HANTS, GU21 4EP
TEL: 01730 710546 EMAIL: info@jbc-drawings.co.uk