




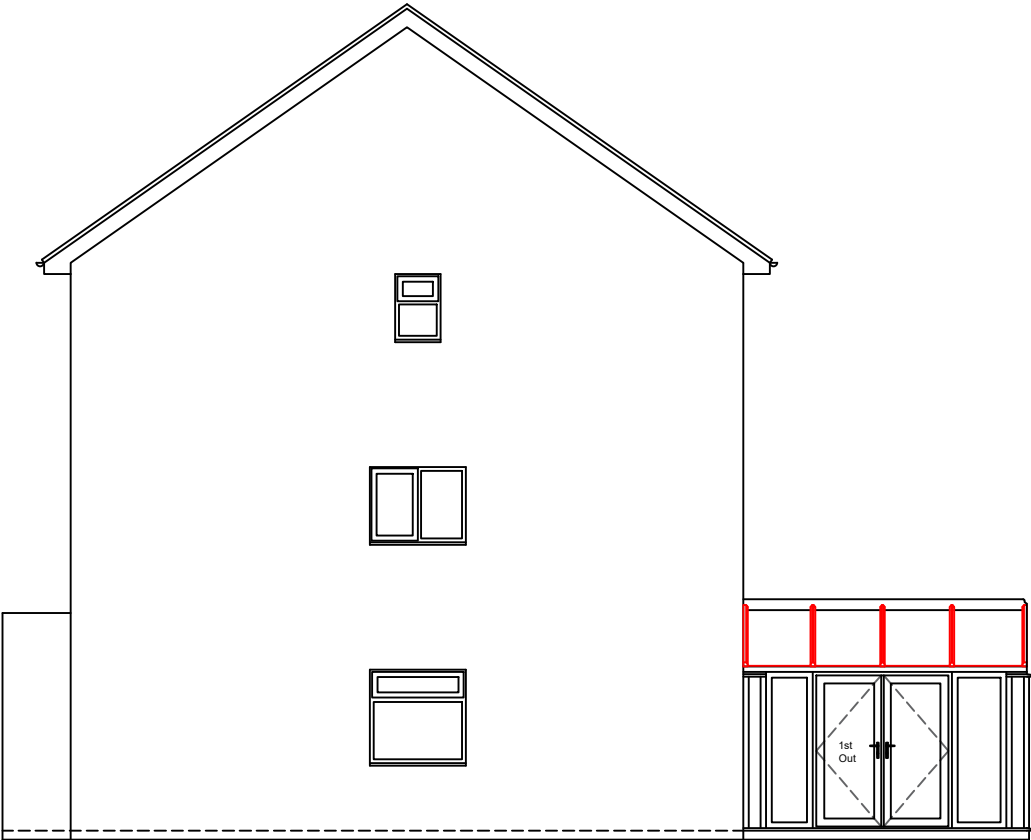


LEFT ELEVATION

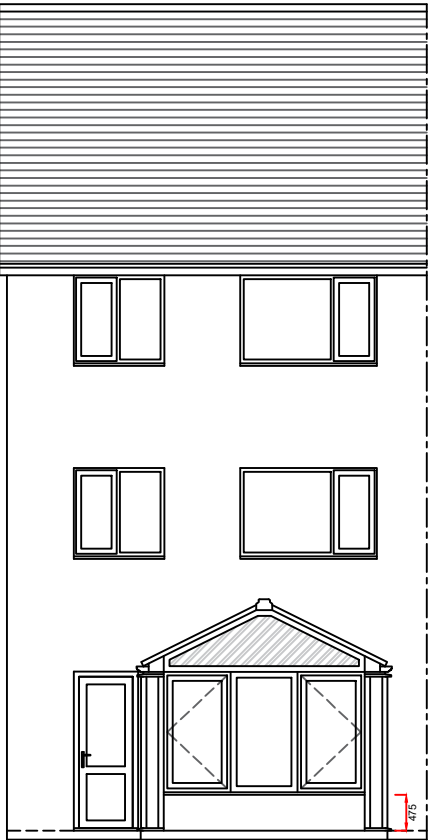

REAR ELEVATION

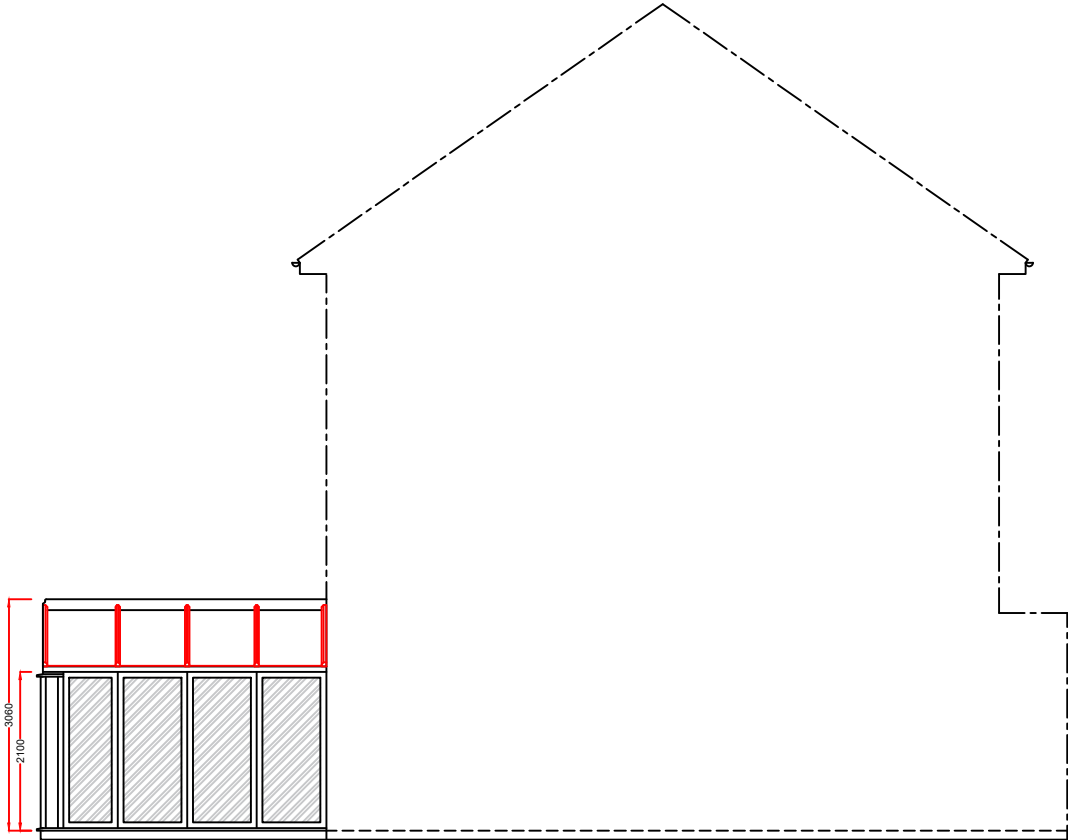

RIGHT ELEVATION

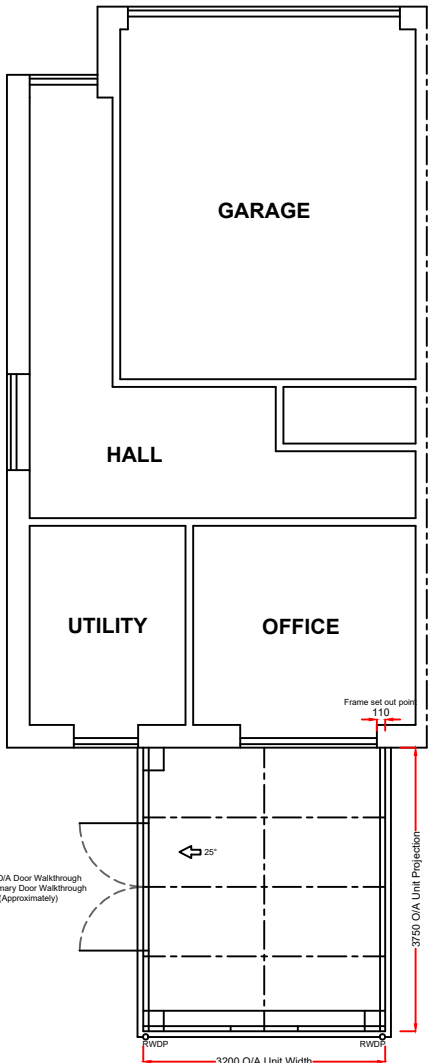

Existing base:
As all building works are not included within our contract Anglian Home Improvements do not accept any responsibility and do not guarantee any aspect of the existing base. The company's responsibilities are therefore limited to supplying and installing the conservatory in accordance with these plans

Notes:
Any drawings or plans depicted make no allowance for the provision of any tie bars within the roof of the proposed conservatory. This can only be determined once the roof is put into manufacture.

Existing physical barrier to remain

This drawing is the copyright of Anglian Home Improvements and must not be re-issued, loaned or copied without their consent.
All dimensions are in millimetres (mm) unless noted otherwise.
Do not use for base laying purposes

Produced on A3 paper

Rev.	Date	Description	Initials
Anglian Home Improvements Telephone: 0845 437 3600			
Drawing title:		Proposed Plan and Elevations	
Contract No. :		099/95253	Page 2 of 2
Proposed:		PVCu Dual Grey Roof & White Frame Cons.	
At:		206 Sea Front Hayling Island Hampshire PO11 9HR	
For :		Mr Harvey	
Drawers initials:		BN	Scale : 1:100 Date: 16/05/17