



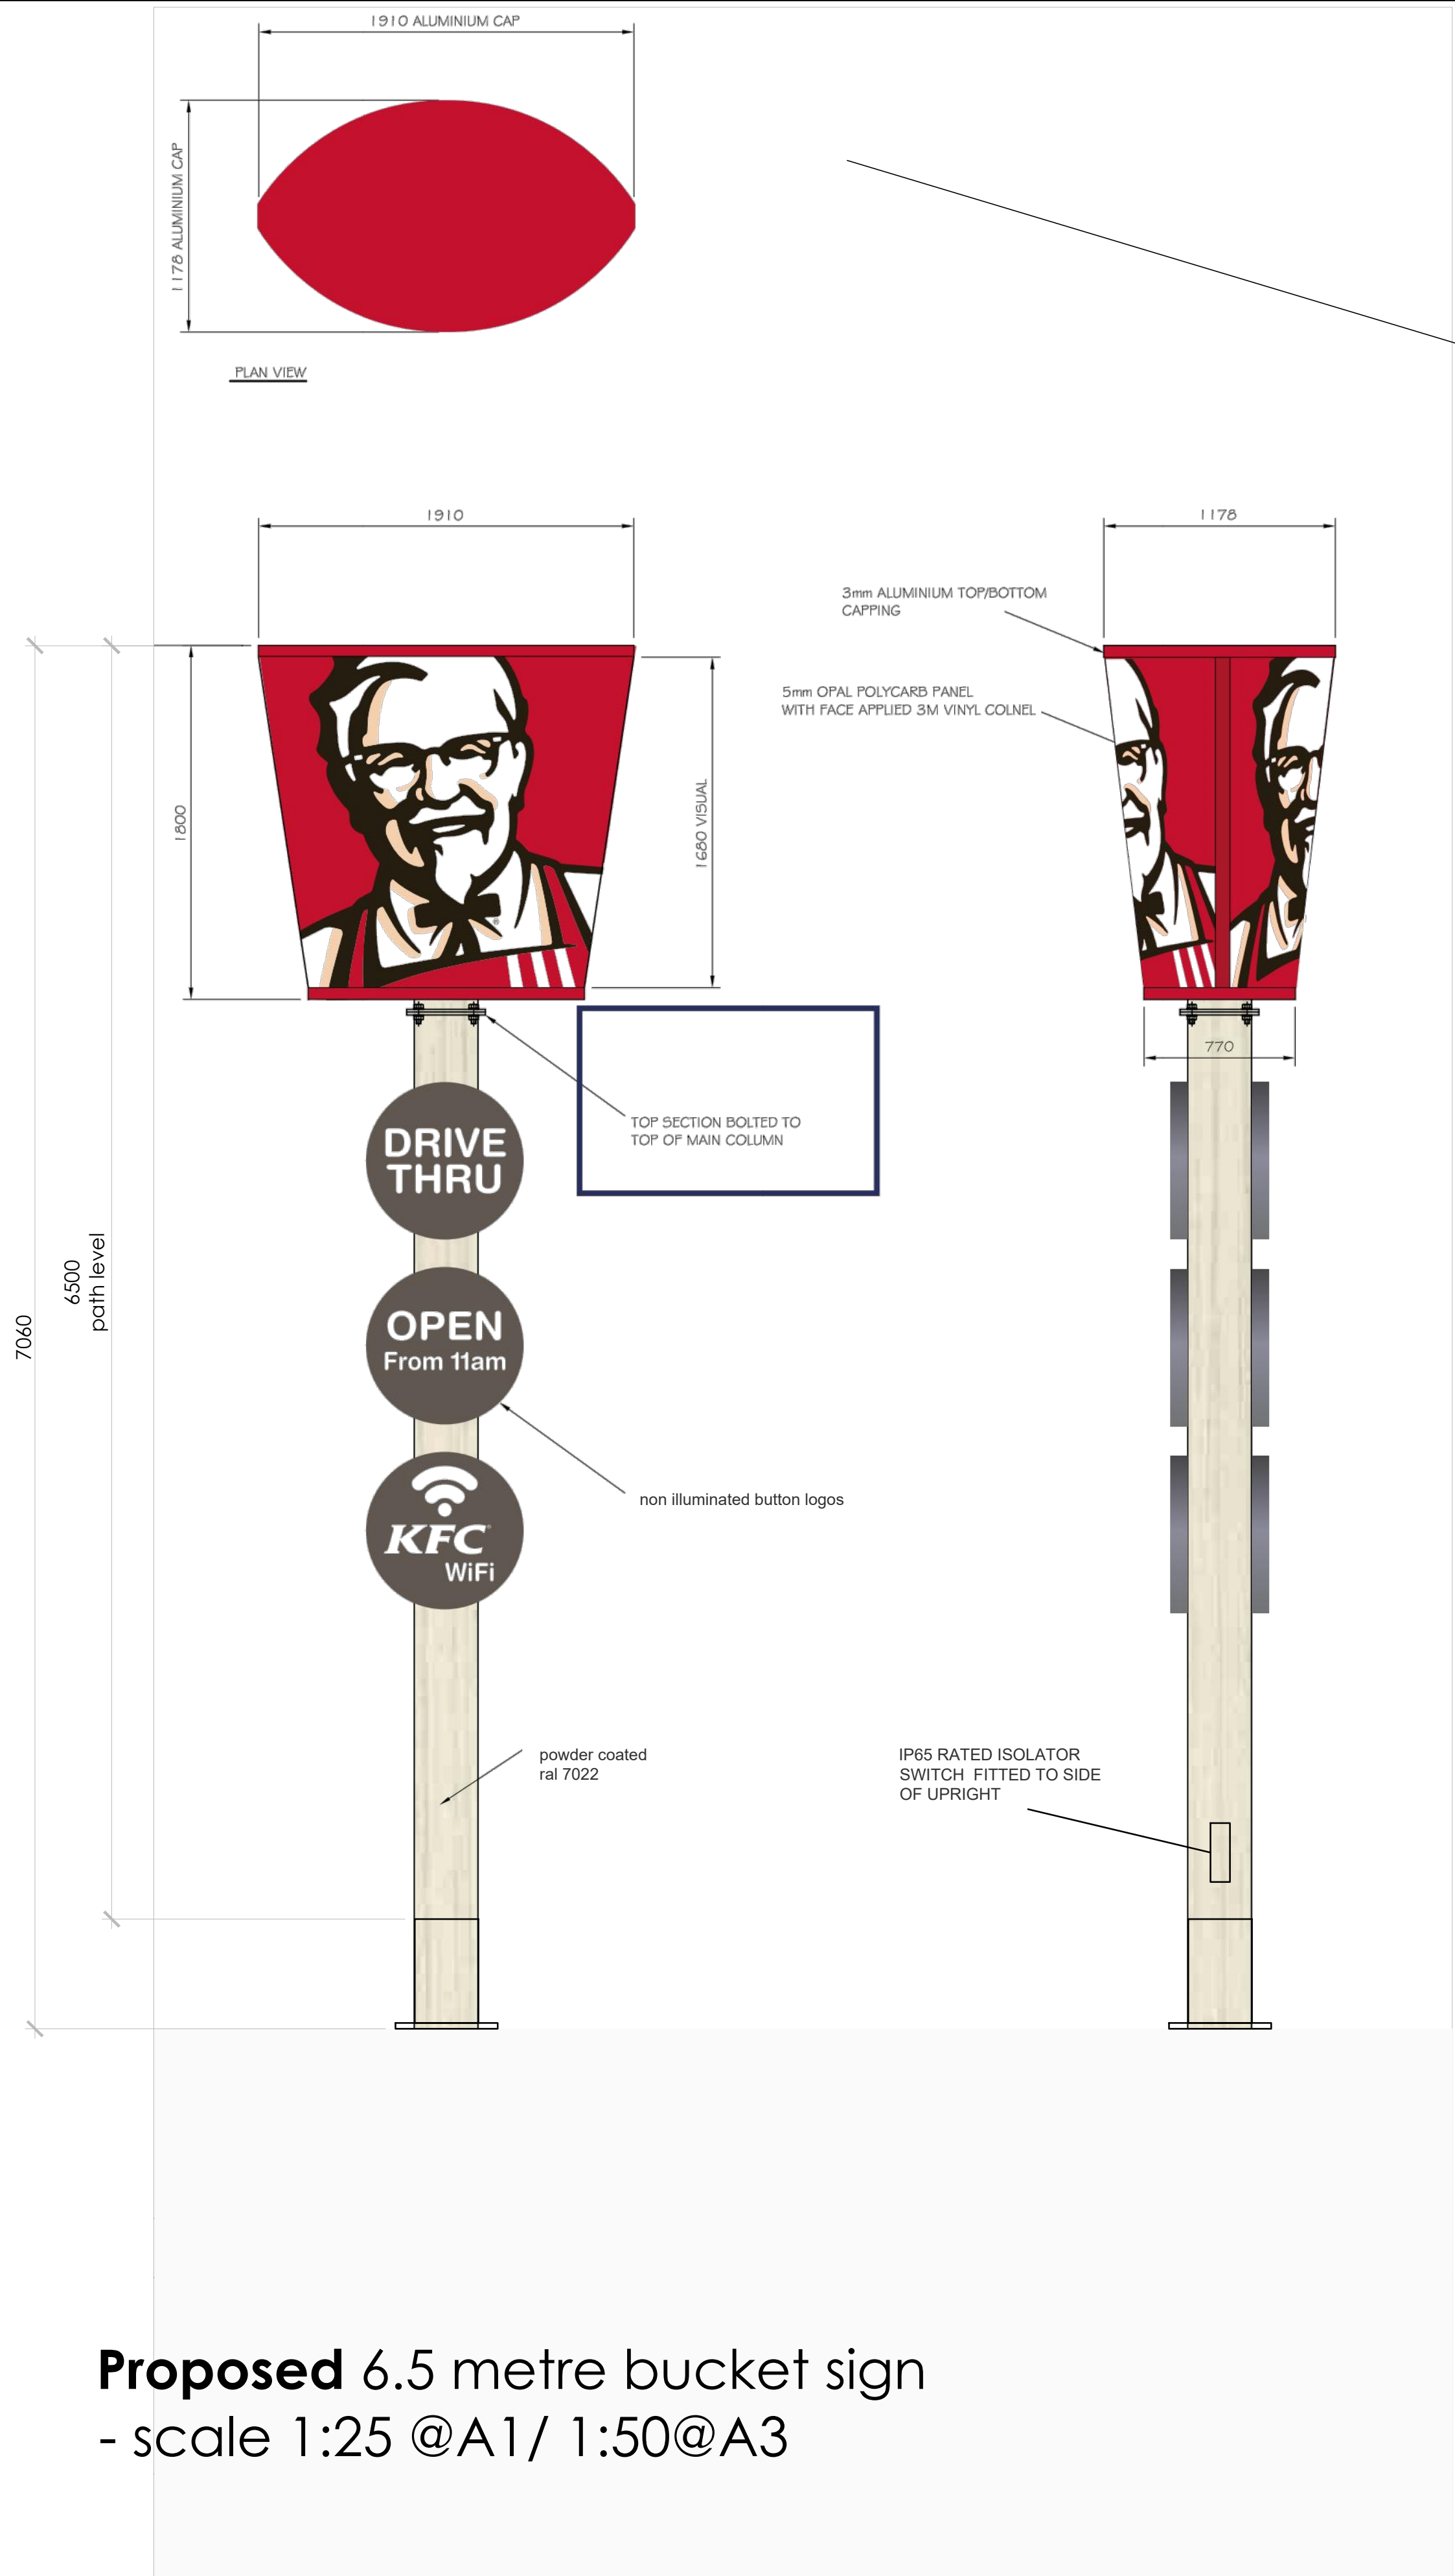

Proposed 6.5 metre bucket sign
- scale 1:25 @A1/ 1:50@A3

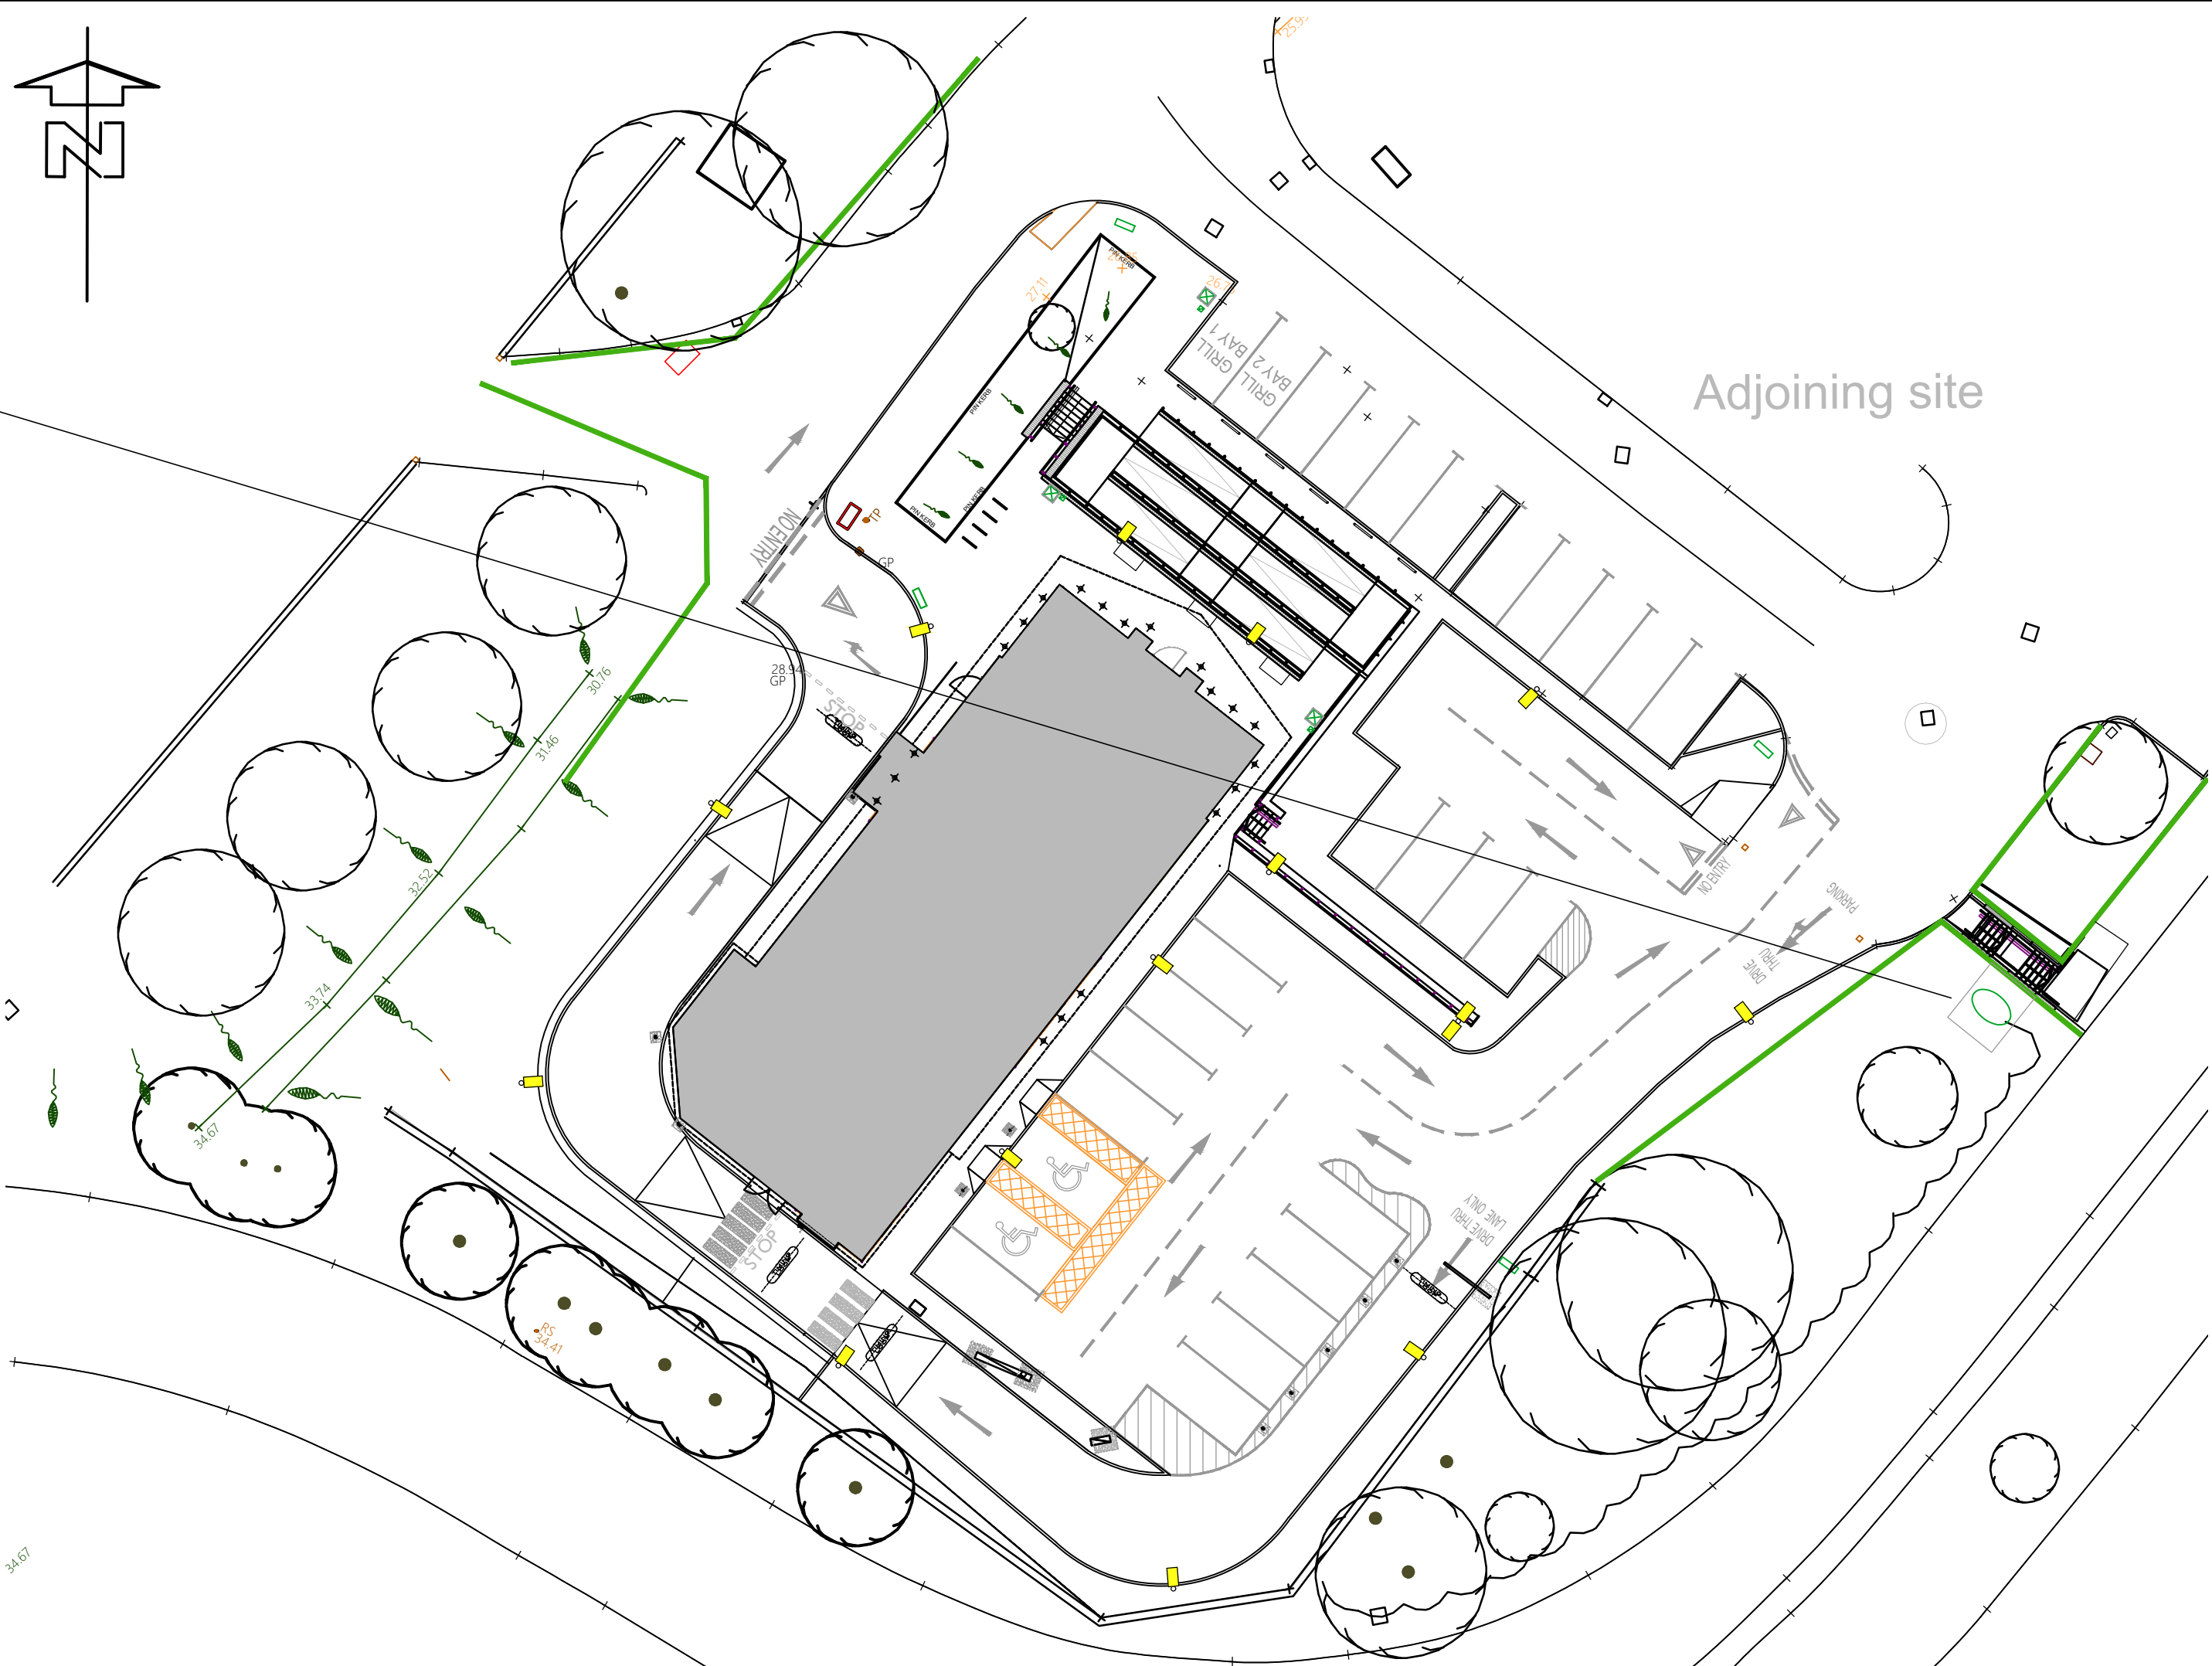

Site plan scale - 1:250 @ A1 / 1:500@ A3

6.5m high totem sign

1 no. 6500 mm high (above FFL)x 1910mm wide x 1178mm deep **blade totem** sign.
Face panels 5mm opal polycarb panel with face applied 3m vinyl colonel.


Column to be M/steel CHS upright Painted Umber grey RAL 7022. Refer to Avon Sign drawings for further details.

Luminance level = 250 Candela per sqm

Non illuminated button logos

ALL DIMENSIONS TO BE CHECKED ON SITE.
DO NOT SCALE FROM THIS DRAWING EXCEPT FOR THE PURPOSES OF LOCAL AUTHORITY PLANNING

rev	date	description
B	30.10.17	Updated bucket signage Height 6.5m like original planning, different location like rev.A(AC).

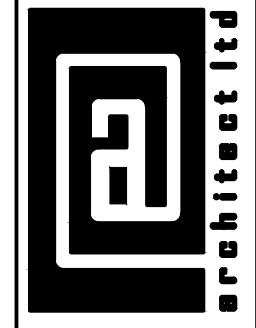

Suite 2
Clocktower House
Station Road
West Hamdon
Essex CM13 3XL
tel: 01708 477889
fax: 0709 223 4930
e: office@architect.ltd.uk
web: www.architect.ltd.uk



NEW BUILD.

store address
KFC BEDHAMPTON

Larchwood Avenue
P09 3QW

14-0062

drawing title
PROPOSED
Proposed Bucket Pole Sign

drawn by	checked	date
AI		APRIL 2017
store no.	scale	
0000	VARIOUS	

drawing no.	revision
0000/2011/B001/14-0062	B

PLANNING