


NOTES

- 01 All new and existing building work dimensions are critical to the construction process.
- 02 All drawings are preliminary unless stated differently. Preliminary drawings are not to be built or manufactured from.
- 03 This drawing is subject to copyright of **Rosenthal Architectural SERVICES** reproduction only with written authority.
- 04 Drawing dimensions and scales to be checked prior to commencement of work.
- 05 All structural work where mentioned on this drawing is subject to a qualified structural and civil engineer calculations before building work commences.
- 06 These plans may be subject to "Planning & Building Regulation Approval" or any other statute in law before the commencement of building works.
- 07 All materials to match existing unless otherwise stated.

 

Existing GF Plan

Mr Calvin Morris
34 Portsea View,
Bedhampton
Havant,
Hampshire,
PO9 3FE

DESIGN 1 - 31.03.17

CLIENT NO:



DRAWN: JP


JOB NO:

DATE:
31.03.17


SCALE @ A3: 1:100

PG NO: 01

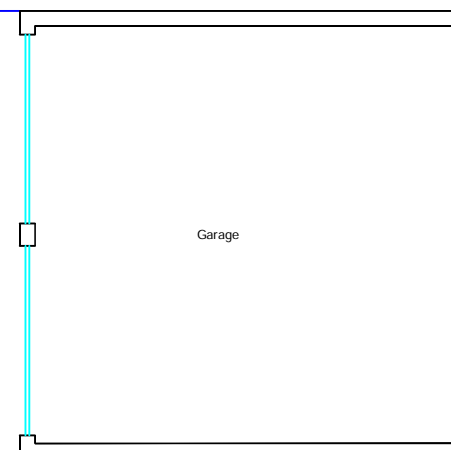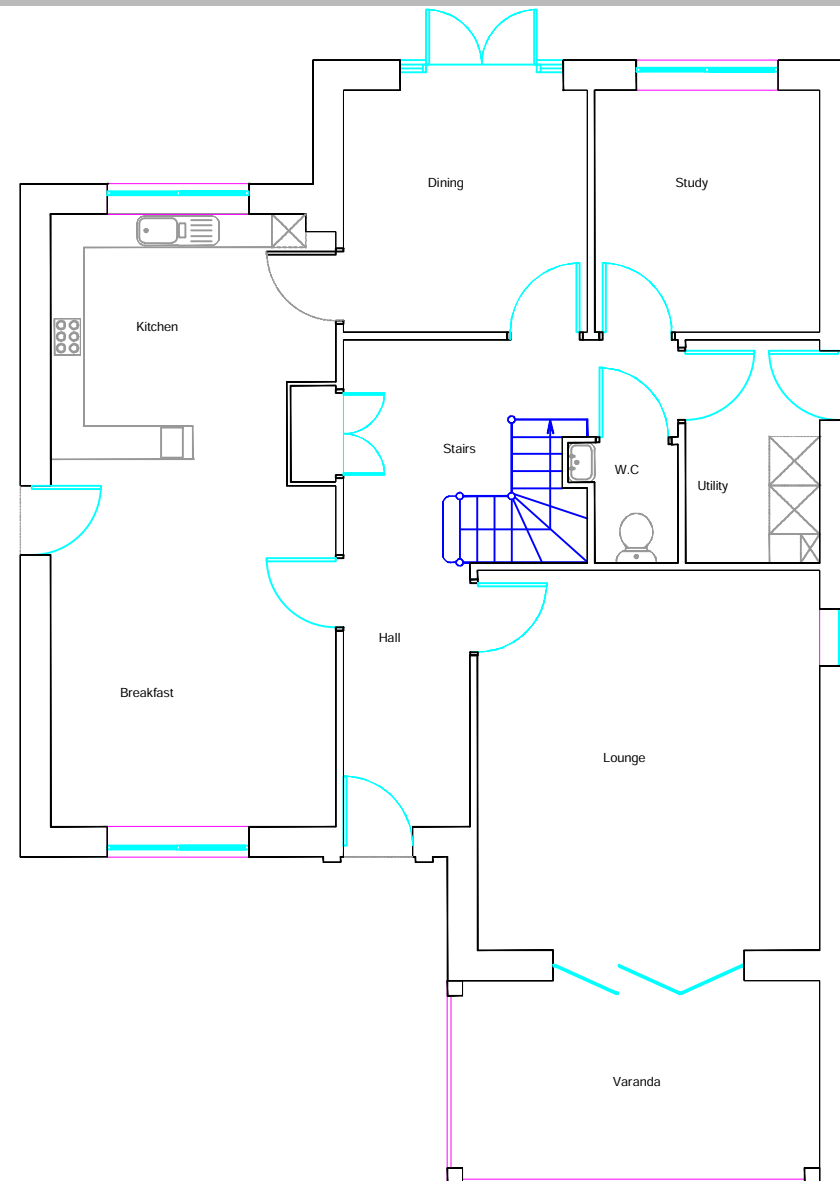

 

- 01 All new and existing building work dimensions are critical to the construction process.
- 02 All drawings are preliminary unless stated differently.
Preliminary drawings are and are not to be built or manufactured from.
- 03 This drawing is subject to copyright of **Rosenthal Architectural SERVICES** reproduction only with written authority.
- 04 Drawing dimensions and scales to be checked prior to commencement of work.
- 05 All structural work where mentioned on this drawing is subject to a qualified structural and civil engineer calculations before building work commences.
- 06 These plans may be subject to "Planning & Building Regulation Approval" or any other statute in law before the commencement of building works.
- 07 All materials to match existing unless otherwise stated.

 

Proposed GF Plan

Mr Calvin Morris
34 Portsea View,
Bedhampton
Havant,
Hampshire,
PO9 3FE

DESIGN 1 - 31.03.17

CLIENT NO:


DRAWN: JP

JOB NO:

DATE:
31.03.17


SCALE @ A3: 1:100

PG NO: 02

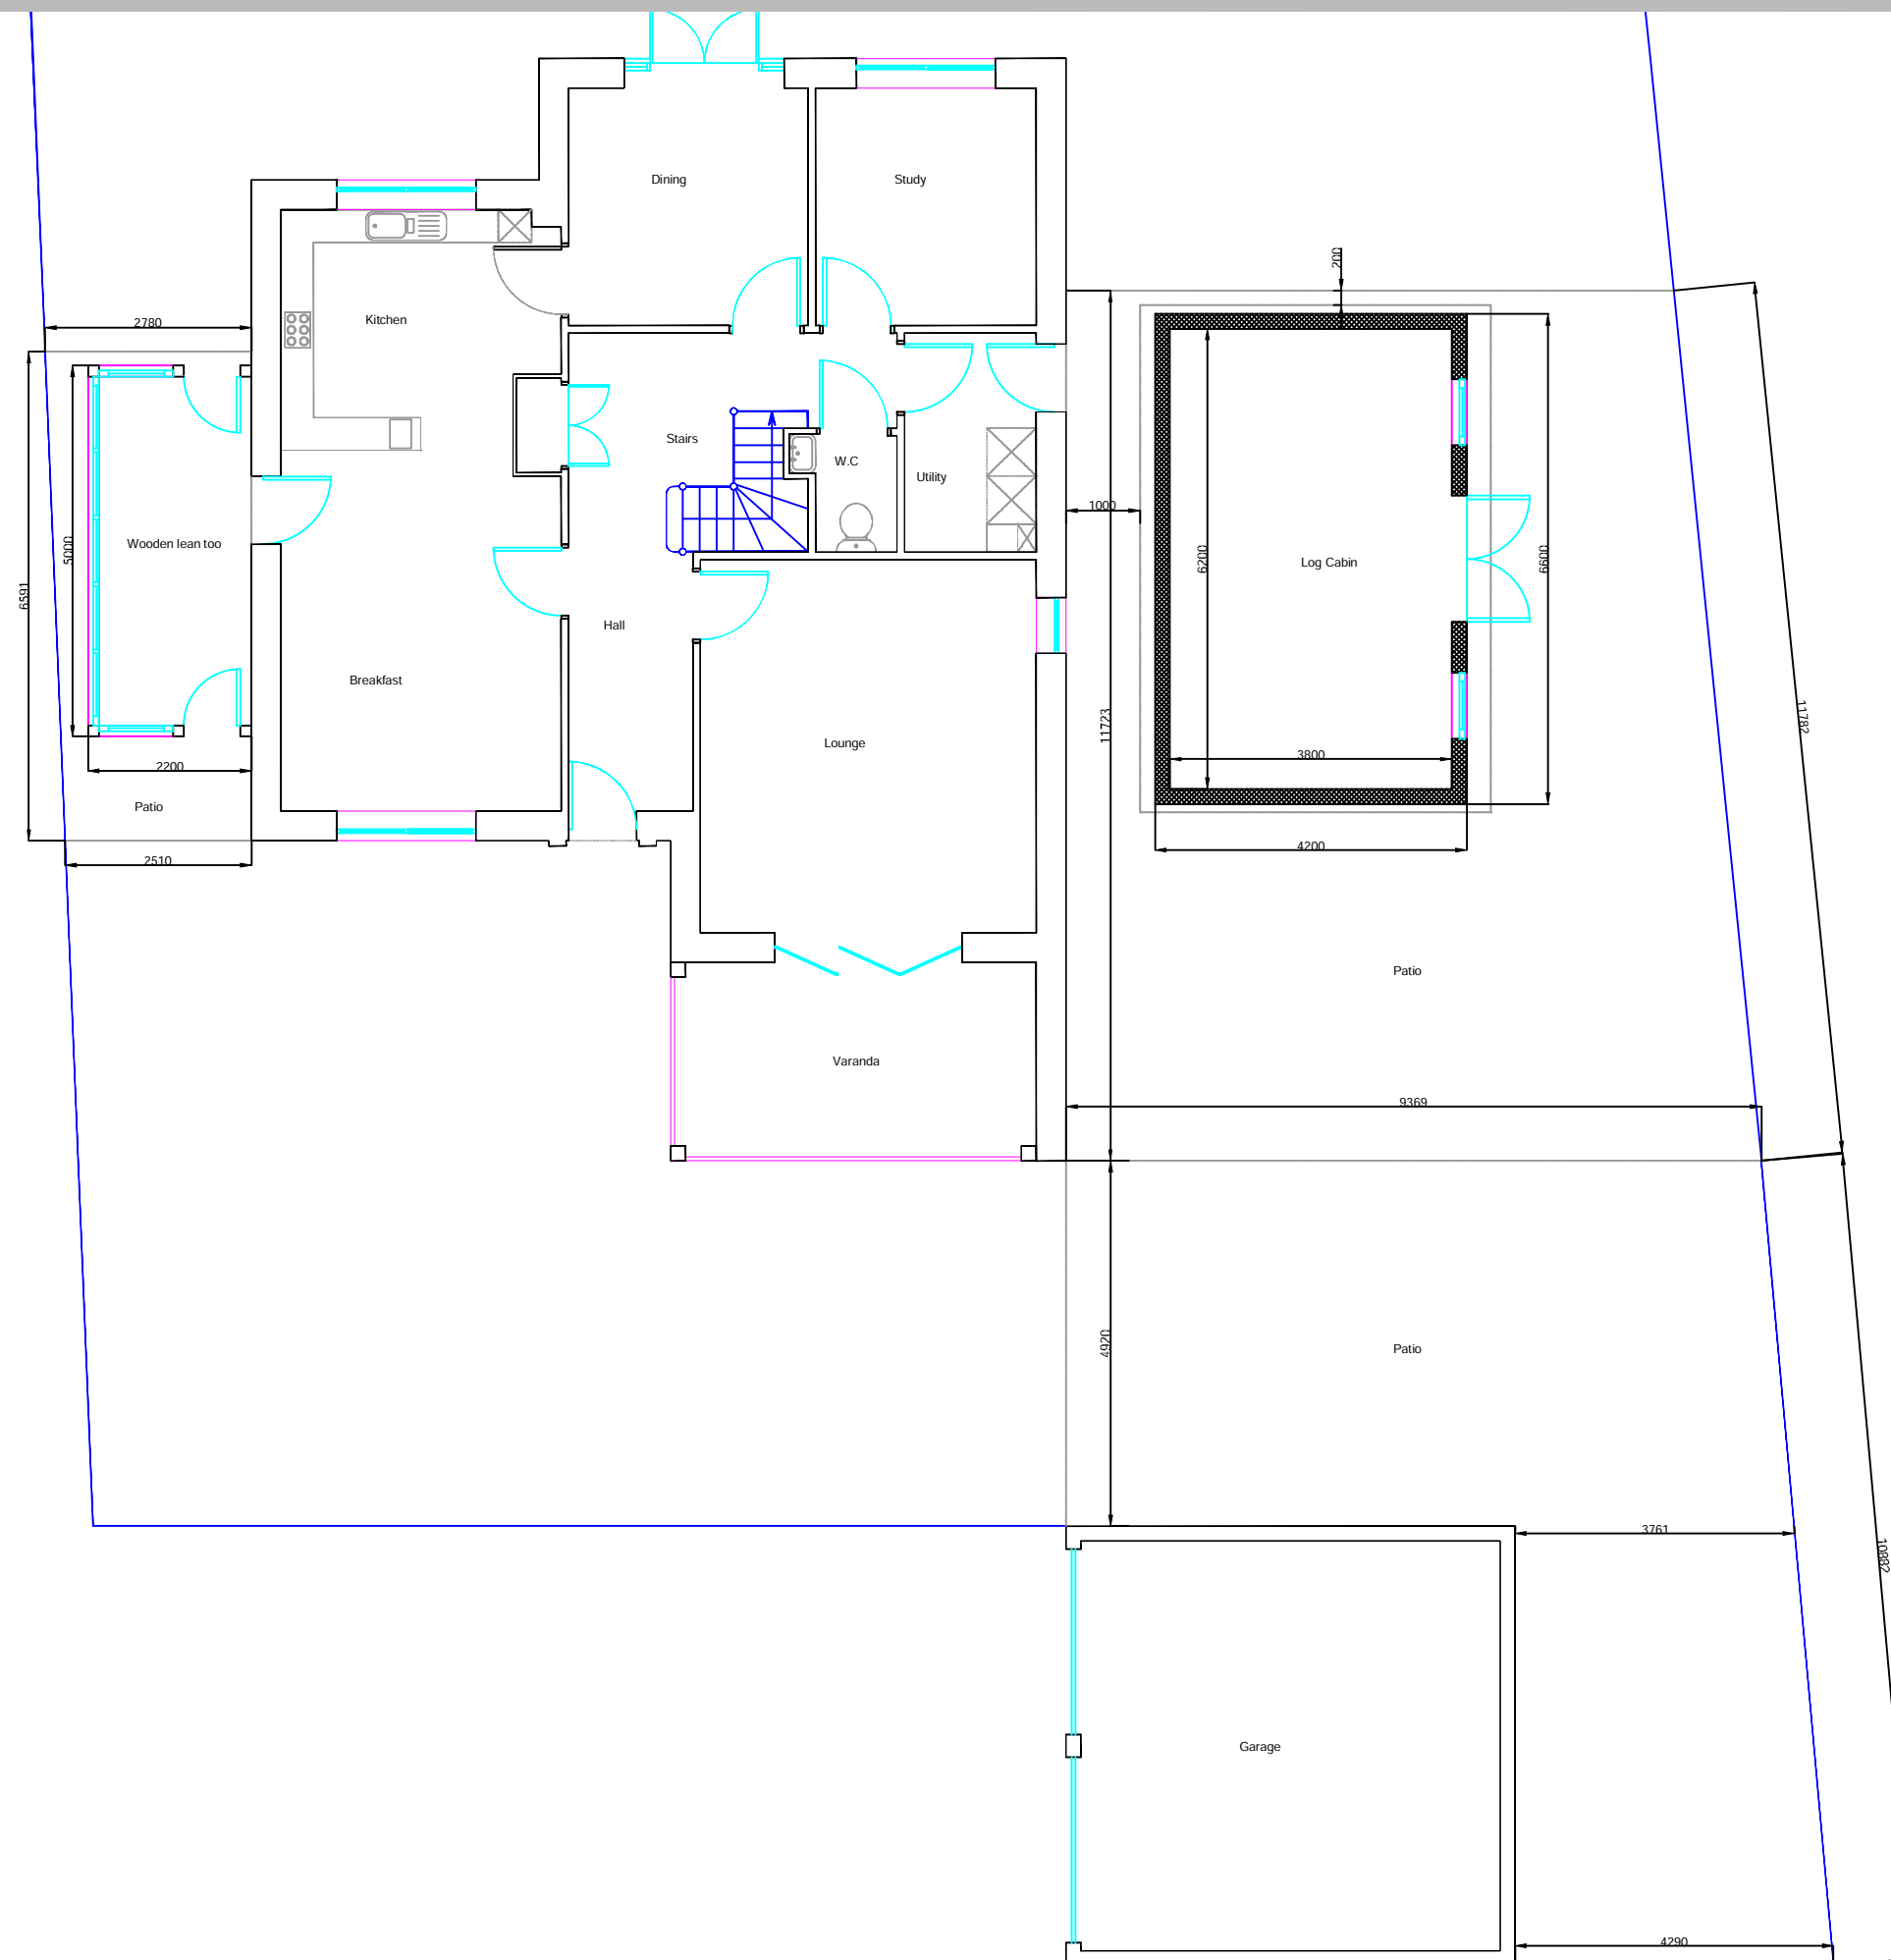

NOTES

- 01 All new and existing building work dimensions are critical to the construction process.
- 02 All drawings are preliminary unless stated differently. Preliminary drawings and are not to be built or manufactured from.
- 03 This drawing is subject to copyright of **Rosenthal Architectural SERVICES** reproduction only with written authority.
- 04 Drawing dimensions and scales to be checked prior to commencement of work.
- 05 All structural work where mentioned on this drawing is subject to a qualified structural and civil engineer calculations before building work commences.
- 06 These plans may be subject to "Planning & Building Regulation Approval" or any other statute in law before the commencement of building works.
- 07 All materials to match existing unless otherwise stated.

 

Existing Roof Plan

Mr Calvin Morris
34 Portsea View,
Bedhampton
Havant,
Hampshire,
PO9 3FE

DESIGN 1 - 31.03.17

CLIENT NO:

DRAWN: JP

JOB NO:


DATE:
31.03.17

SCALE @ A3: 1:100

PG NO: 03

NOTES

- 01 All new and existing building work dimensions are critical to the construction process.
- 02 All drawings are preliminary unless stated differently. Preliminary drawings and are not to be built or manufactured from.
- 03 This drawing is subject to copyright of **Rosenthal Architectural SERVICES** reproduction only with written authority.
- 04 Drawing dimensions and scales to be checked prior to commencement of work.
- 05 All structural work where mentioned on this drawing is subject to a qualified structural and civil engineer calculations before building work commences.
- 06 These plans may be subject to "Planning & Building Regulation Approval" or any other statute in law before the commencement of building works.
- 07 All materials to match existing unless otherwise stated.

 

Proposed Roof Plan

Mr Calvin Morris
34 Portsea View,
Bedhampton
Havant,
Hampshire,
PO9 3FE

DESIGN 1 - 31.03.17

CLIENT NO:


DRAWN: JP

JOB NO:

DATE:
31.03.17

SCALE @ A3: 1:100

PG NO: 04

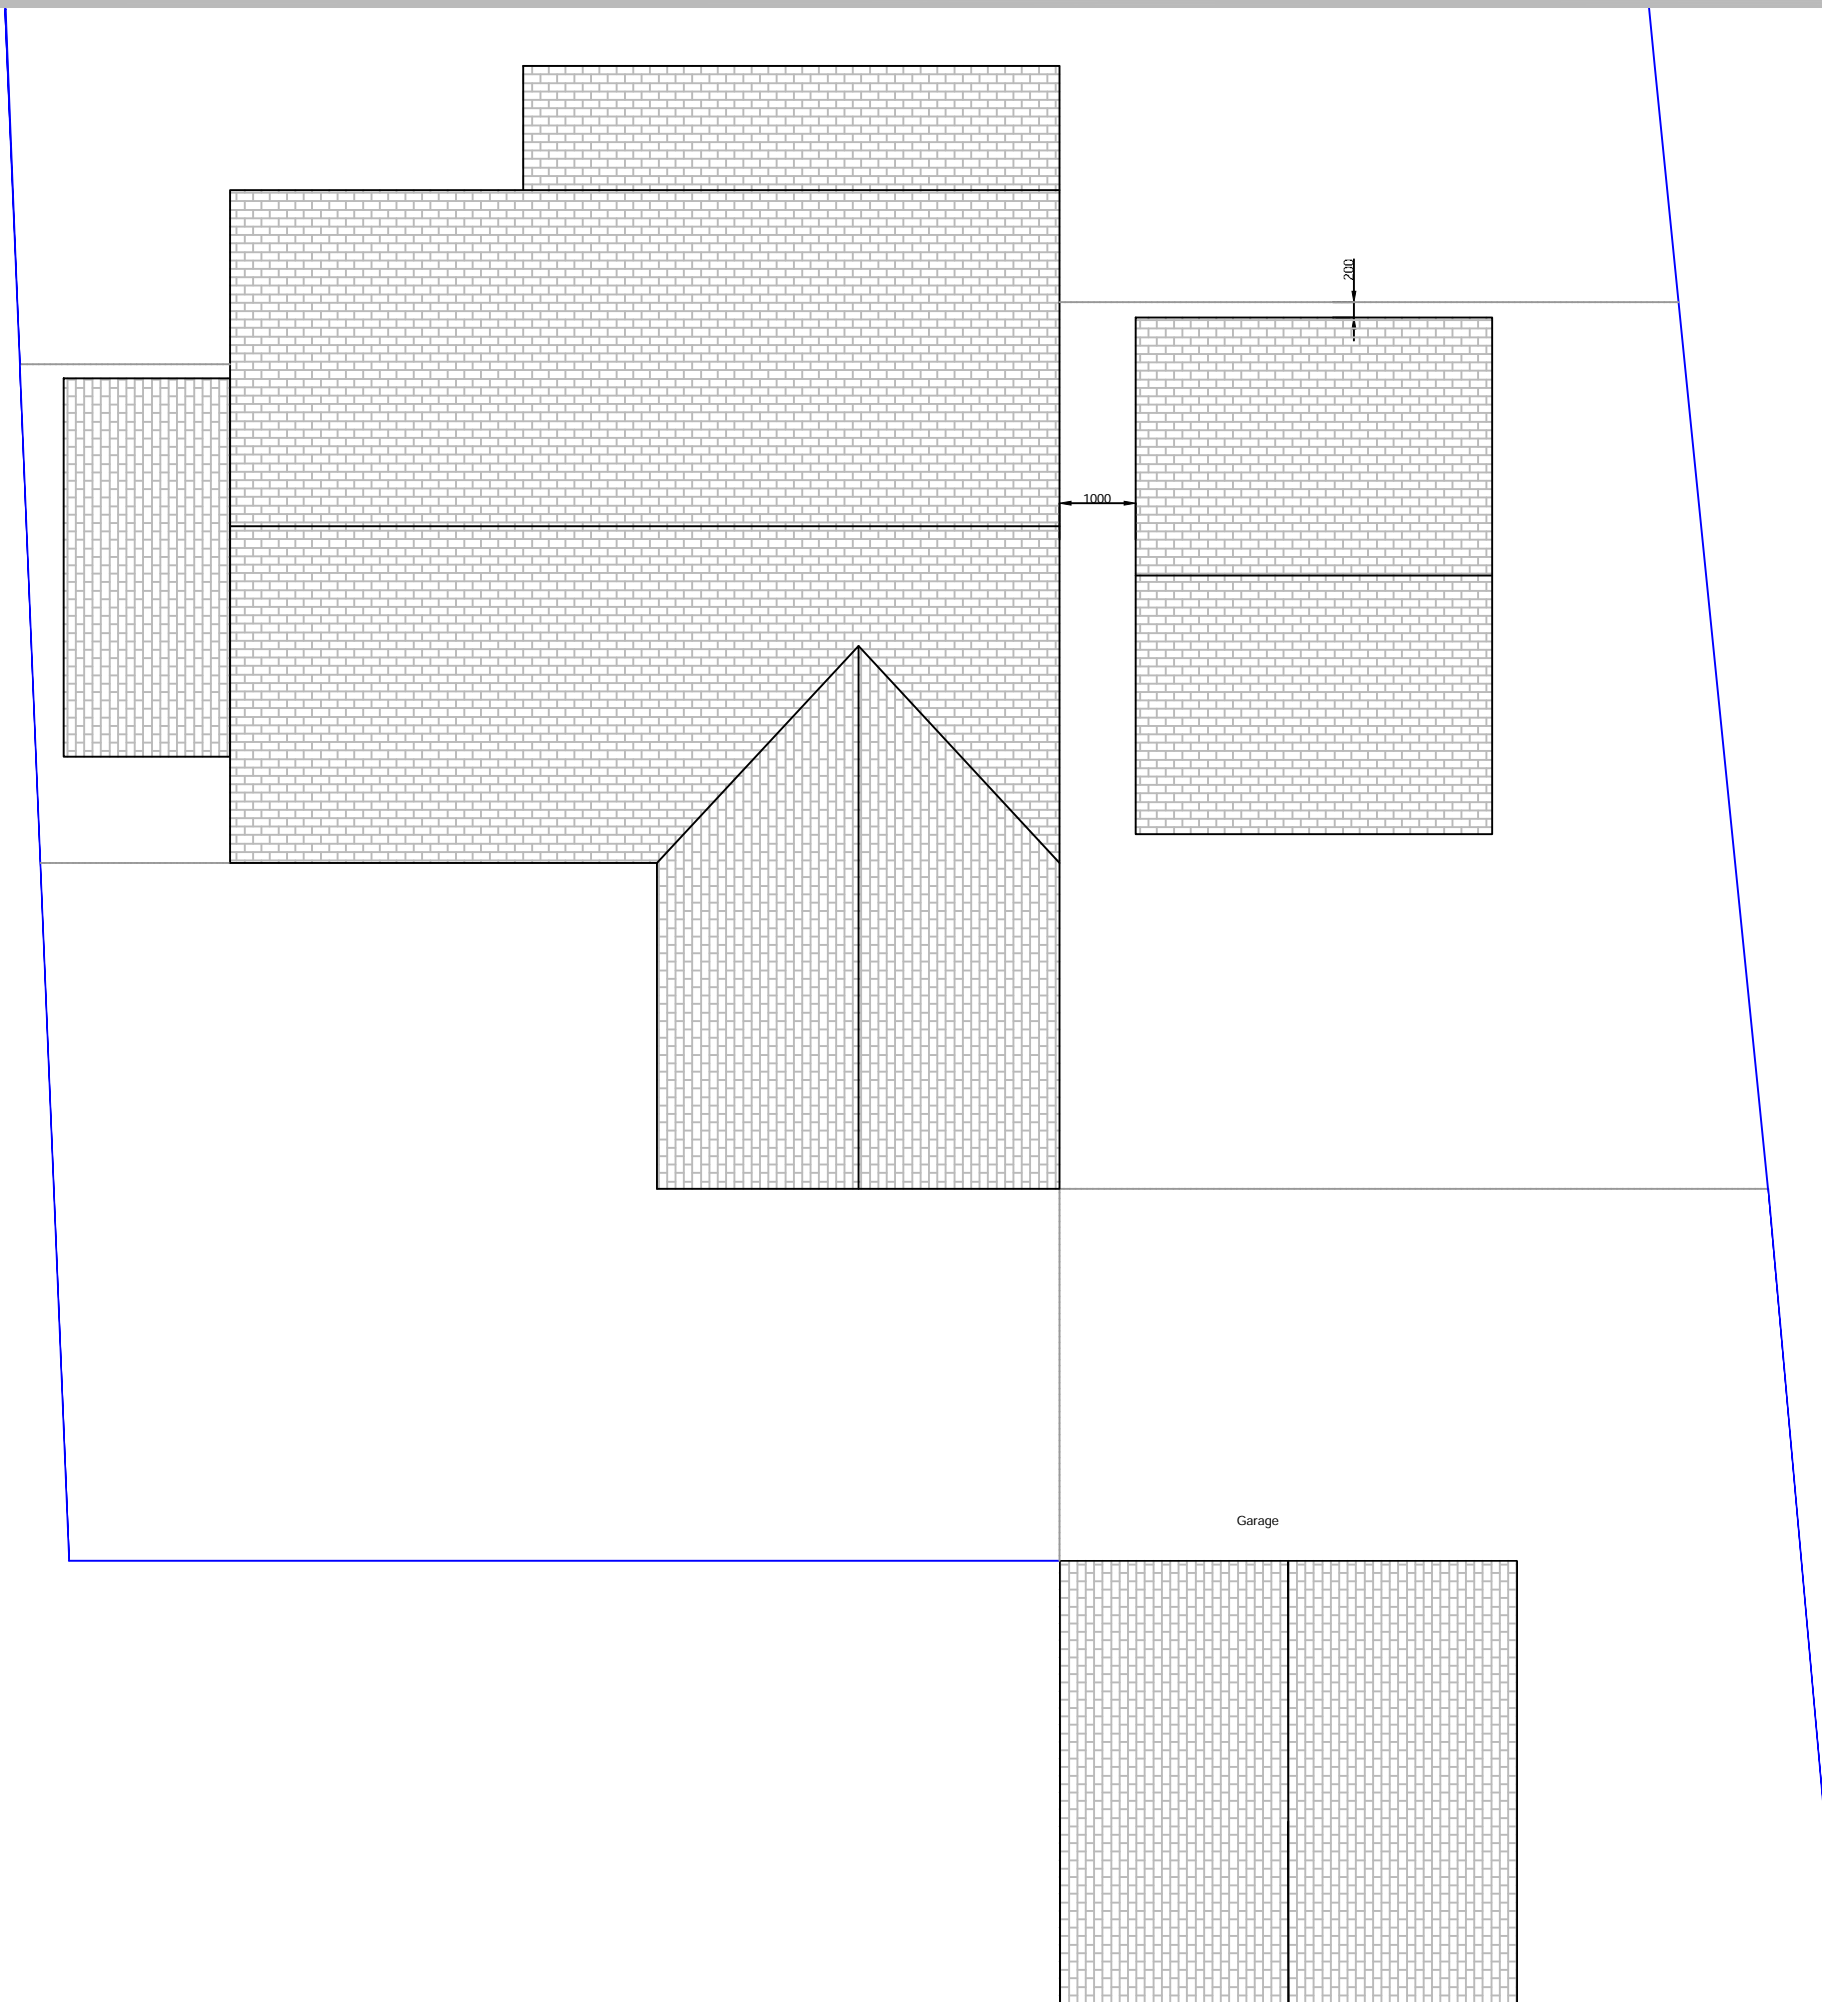

NOTES

01 All new and existing building work dimensions are critical to the construction process.

02 All drawings are preliminary unless stated differently. Preliminary drawings and are not to be built or manufactured from.


03 This drawing is subject to copyright of Rosenthal Architectural SERVICES reproduction only with written authority.

04 Drawing dimensions and scales to be checked prior to commencement of work.

05 All structural work where mentioned on this drawing is subject to a qualified structural and civil engineer calculations before building work commences.

06 These plans may be subject to "Planning & Building Regulation Approval" or any other statute in law before the commencement of building works.

07 All materials to match existing unless otherwise stated.

 

Existing Elevations

Mr Calvin Morris
34 Portsea View,
Bedhampton
Havant,
Hampshire,
PO9 3FE

DESIGN 1 - 31.03.17

CLIENT NO:

DRAWN: JP

JOB NO:


DATE:
31.03.17

SCALE @ A3: 1:100

PG NO: 05



Front Elevation

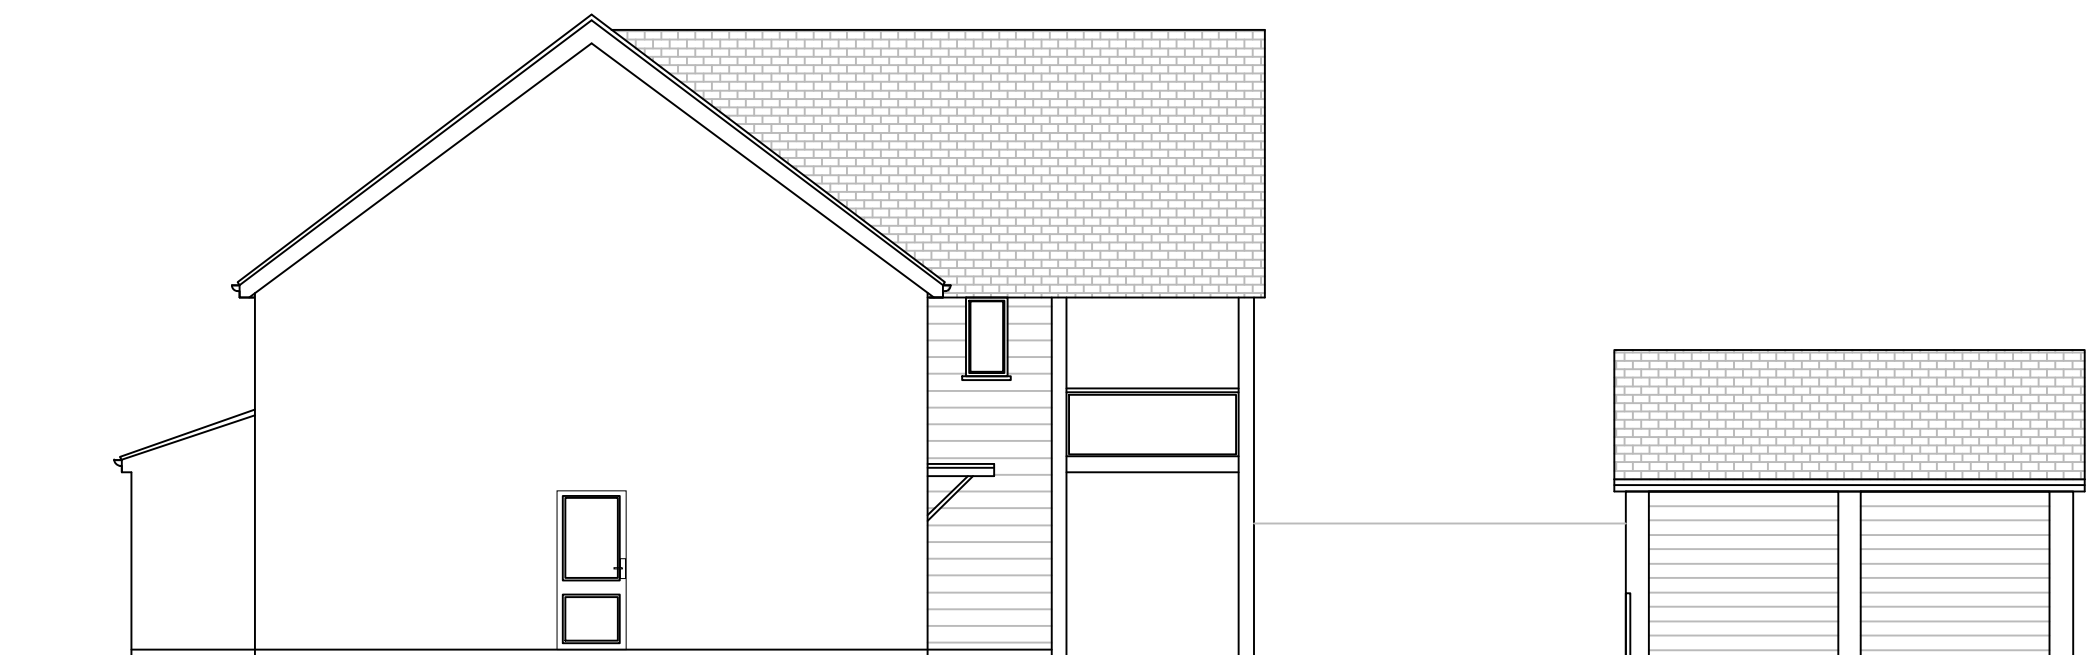

Left Side Elevation

NOTES

01 All new and existing building work dimensions are critical to the construction process.

02 All drawings are preliminary unless stated differently. Preliminary drawings are not to be built or manufactured from.


03 This drawing is subject to copyright of Rosenthal Architectural SERVICES reproduction only with written authority.

04 Drawing dimensions and scales to be checked prior to commencement of work.

05 All structural work where mentioned on this drawing is subject to a qualified structural and civil engineer calculations before building work commences.

06 These plans may be subject to "Planning & Building Regulation Approval" or any other statute in law before the commencement of building works.

07 All materials to match existing unless otherwise stated.

 

Proposed Elevations

Mr Calvin Morris
34 Portsea View,
Bedhampton
Havant,
Hampshire,
PO9 3FE

DESIGN 1 - 31.03.17

CLIENT NO:

DRAWN: JP

JOB NO:

DATE:
31.03.17

SCALE @ A3: 1:100


PG NO: 06




Front Elevation



Log Cabin Front Elevation

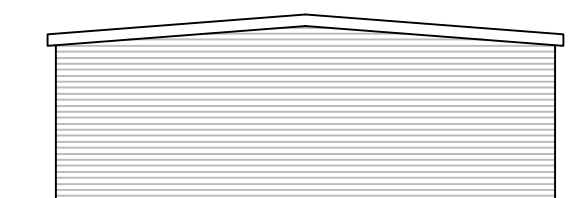

Log Cabin Rear Elevation

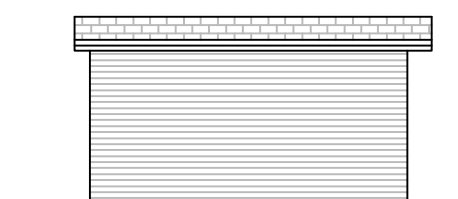

Log Cabin Right Side Elevation

NOTES

01 All new and existing building work dimensions are critical to the construction process.

02 All drawings are preliminary unless stated differently. Preliminary drawings and are not to be built or manufactured from.


03 This drawing is subject to copyright of Rosenthal Architectural SERVICES reproduction only with written authority.

04 Drawing dimensions and scales to be checked prior to commencement of work.

05 All structural work where mentioned on this drawing is subject to a qualified structural and civil engineer calculations before building work commences.

06 These plans may be subject to "Planning & Building Regulation Approval" or any other statute in law before the commencement of building works.

07 All materials to match existing unless otherwise stated.

 

Proposed Elevations

Mr Calvin Morris
34 Portsea View,
Bedhampton
Havant,
Hampshire,
PO9 3FE

DESIGN 1 - 31.03.17

CLIENT NO:


DRAWN: JP

JOB NO:

DATE:
31.03.17

SCALE @ A3: 1:100

PG NO: 07

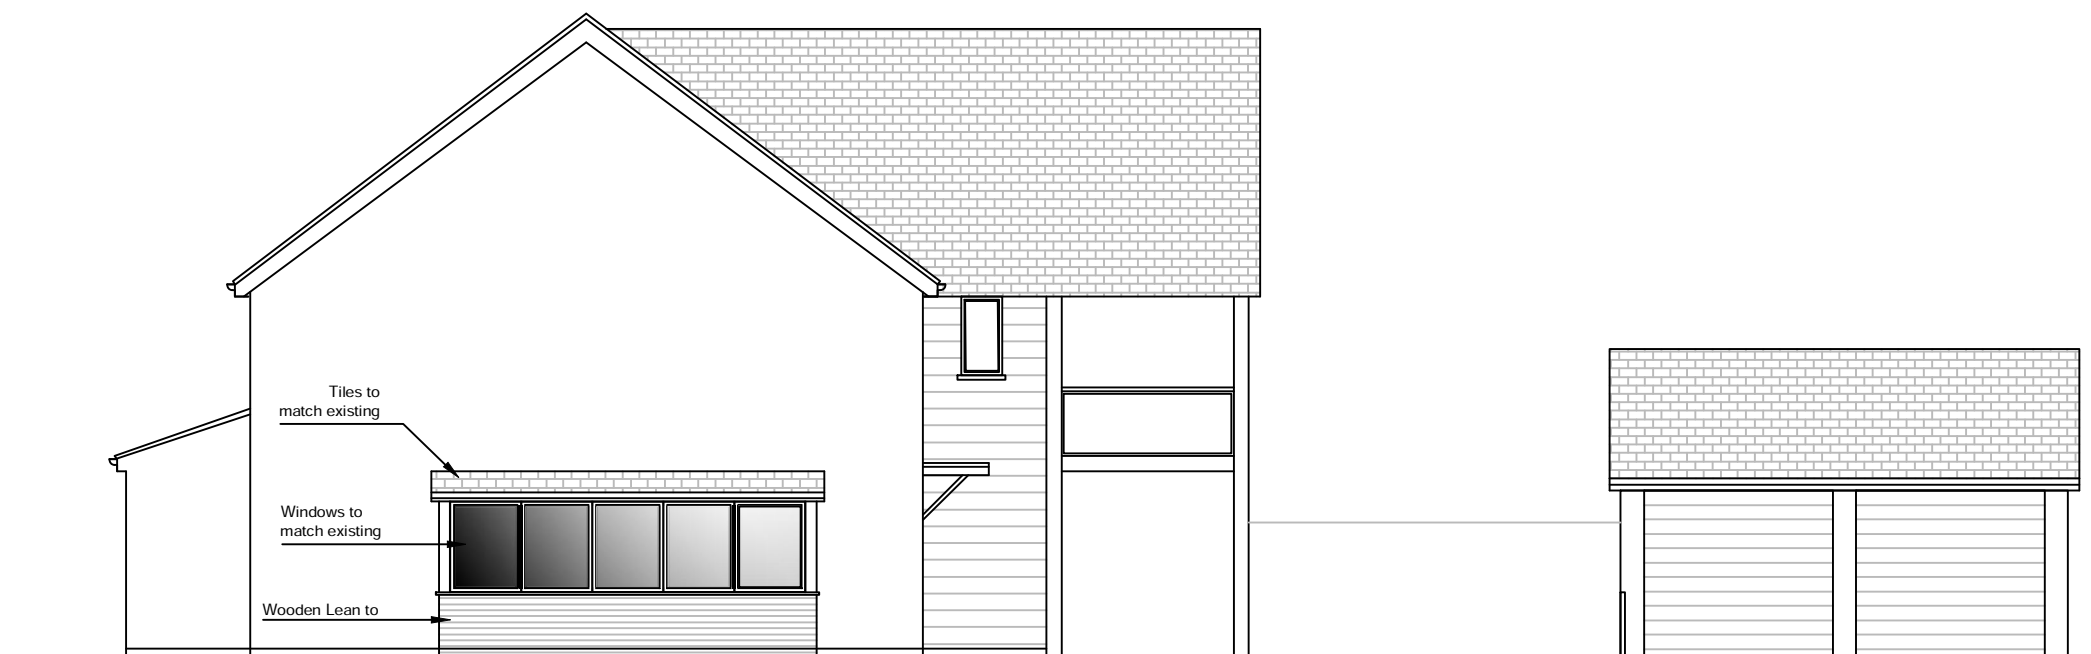

Left Side Elevation