


1/100. 0 1 2 3 10M

1/50. 0 1 2 5M

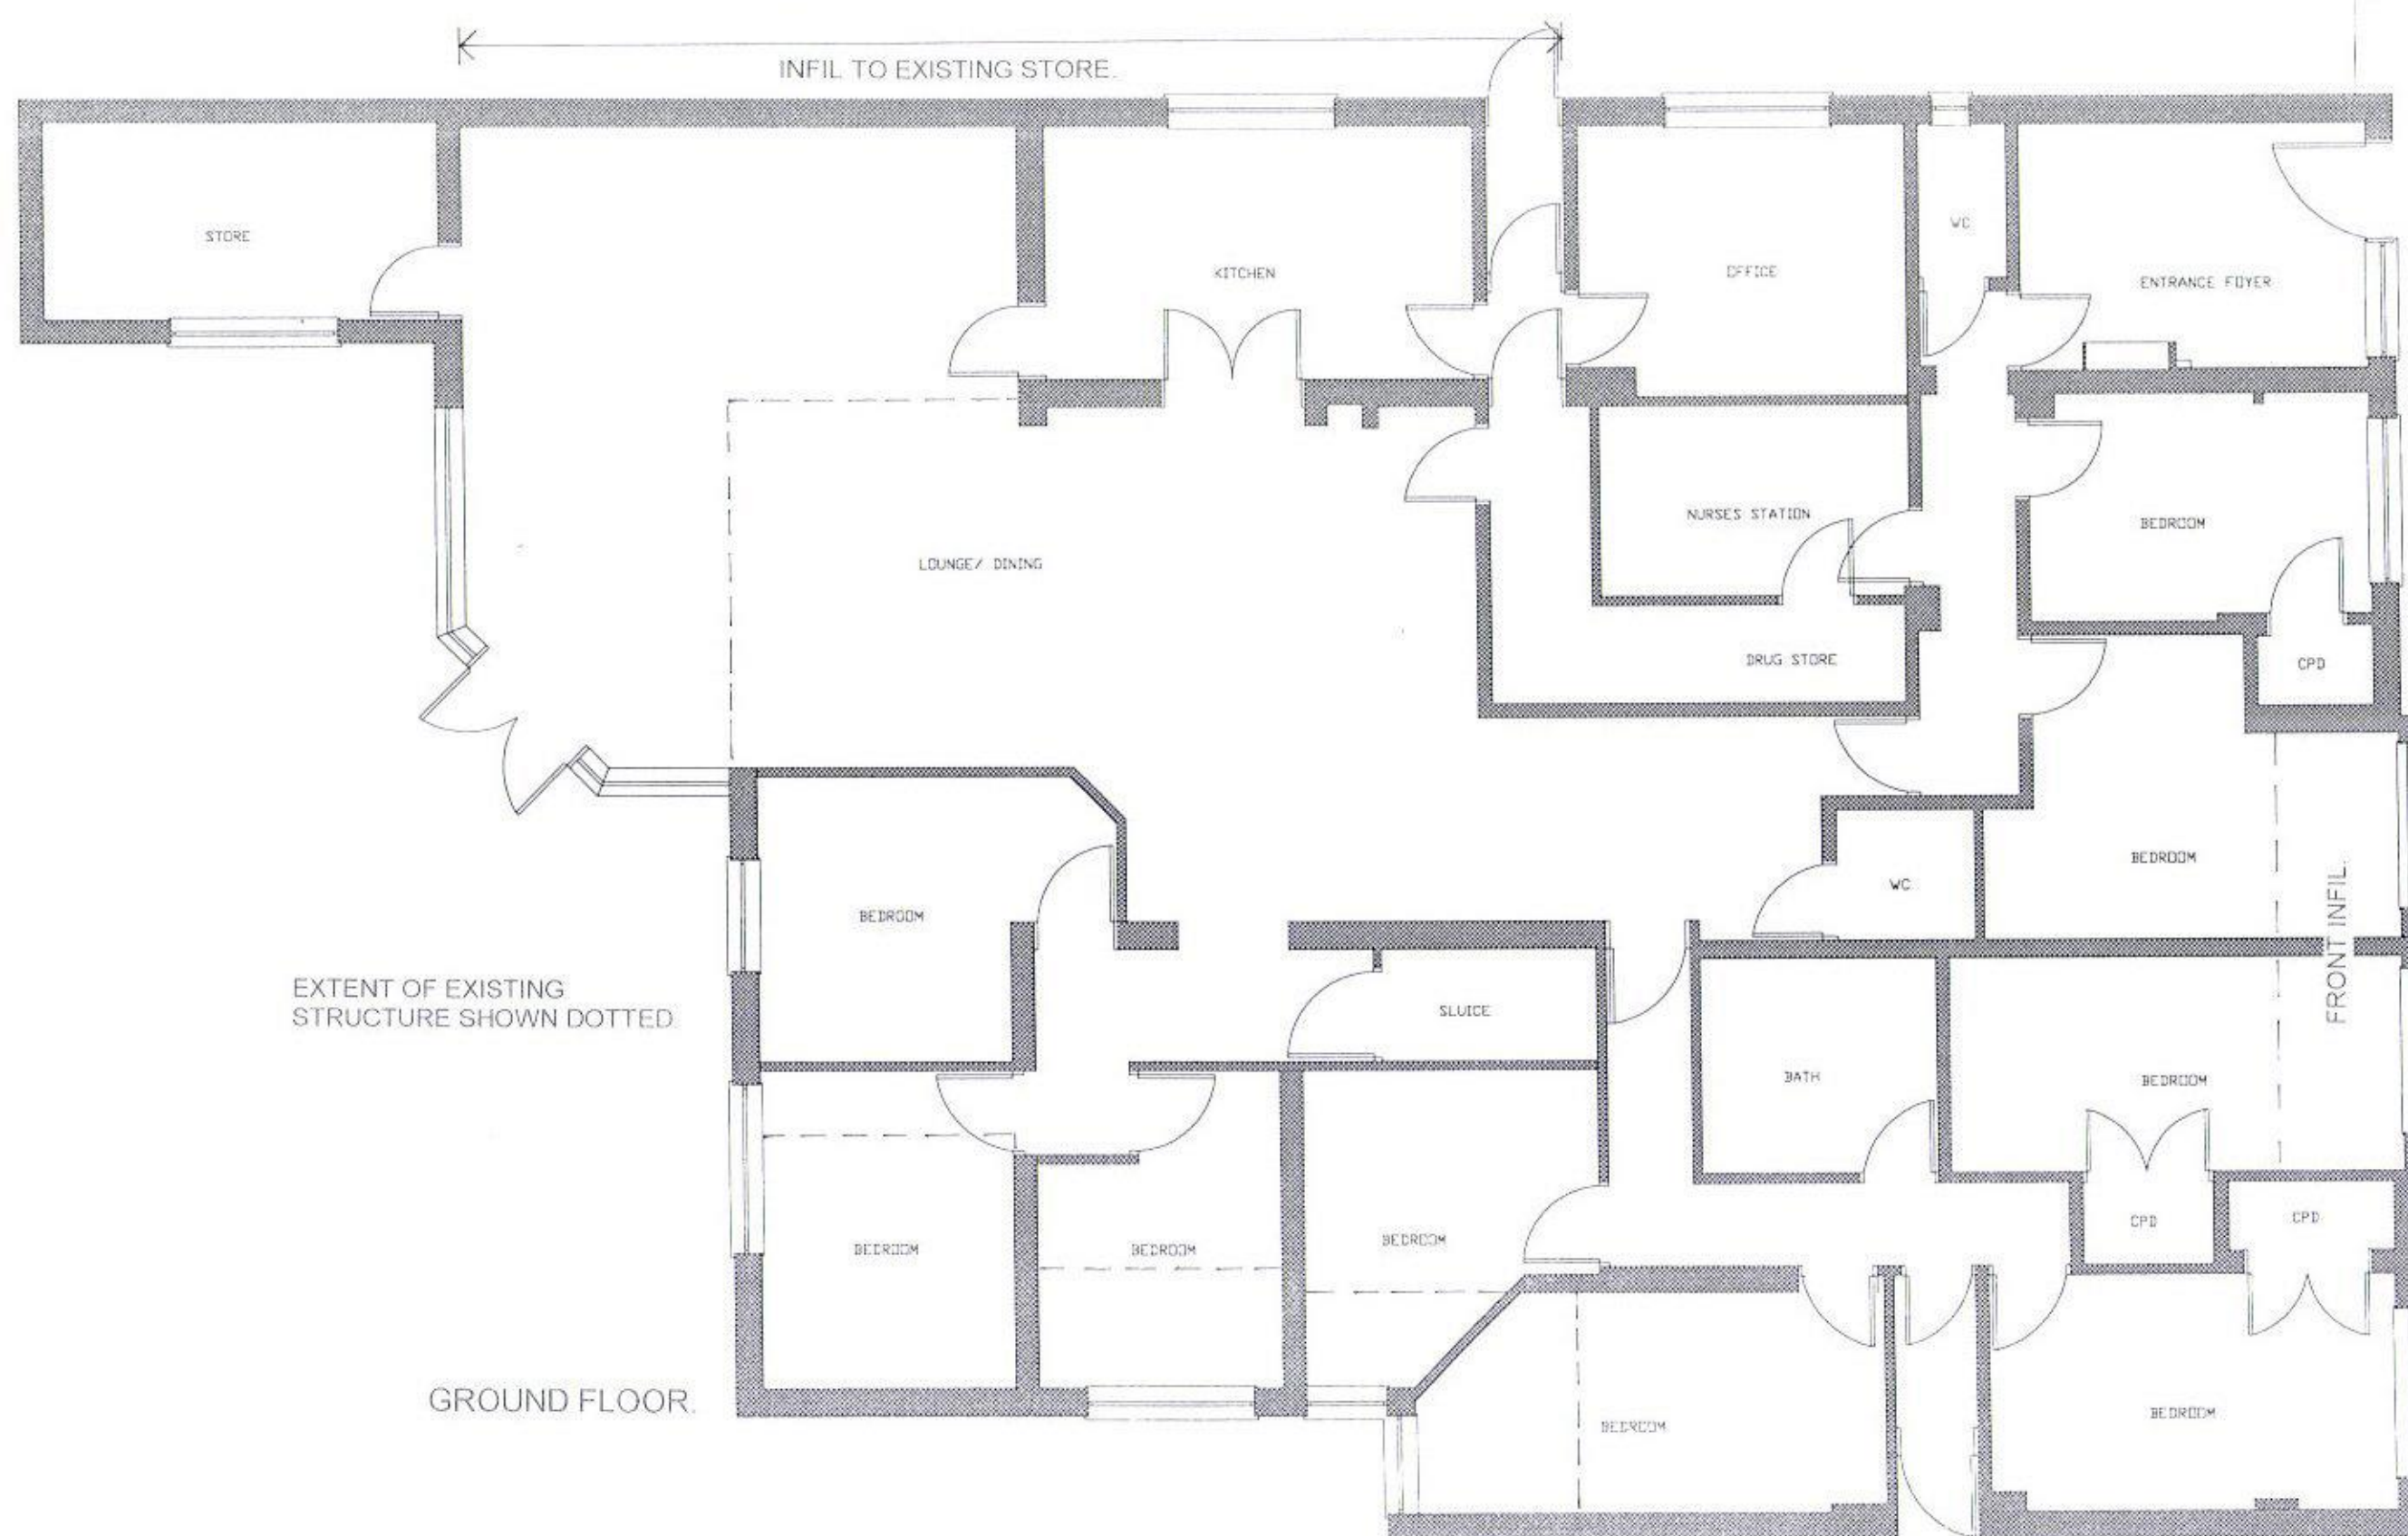

BAYITH REST HOME
 18-20 BEVAN ROAD WATERLOOVILLE
 POB 9QH
 PROPOSED GROUND FLOOR PLAN
 DRAWING NO. 17/4/BRH - 4
 SCALE: 1/100. PAPER SIZE A3