


Subject to Design Development.

Subject to Statutory Approvals.


Subject to survey

Where applicable this drawing is to be read in conjunction with other consultants drawings and with the specification.

All dimensions to be checked on site prior to commencement of work.

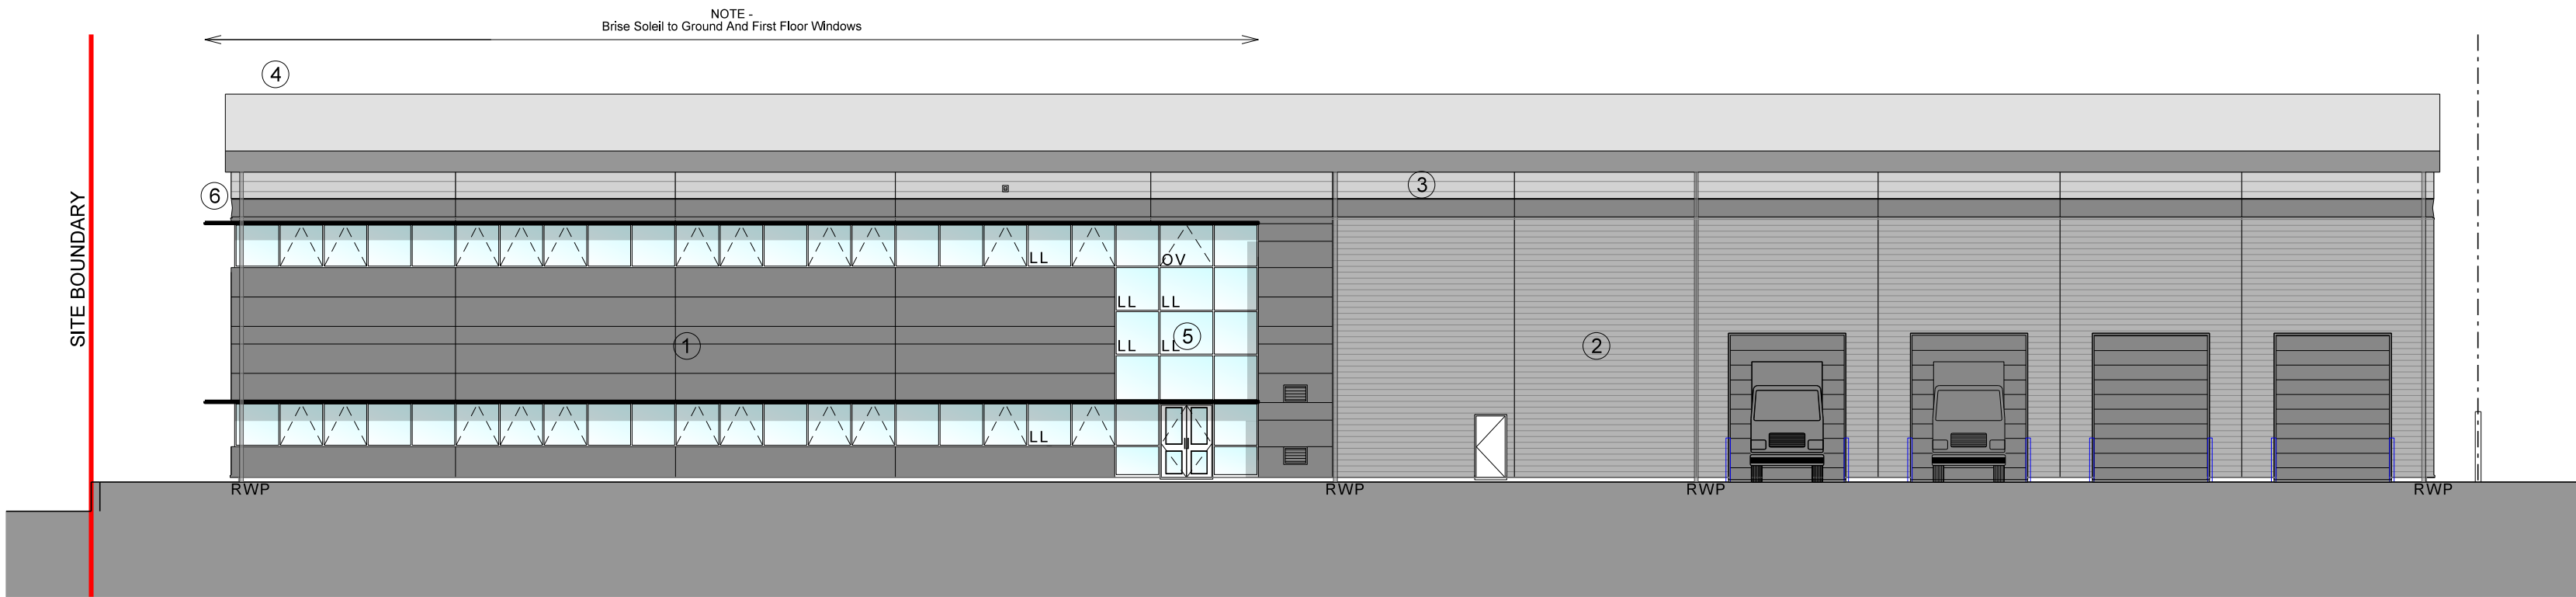

EAST ELEVATION

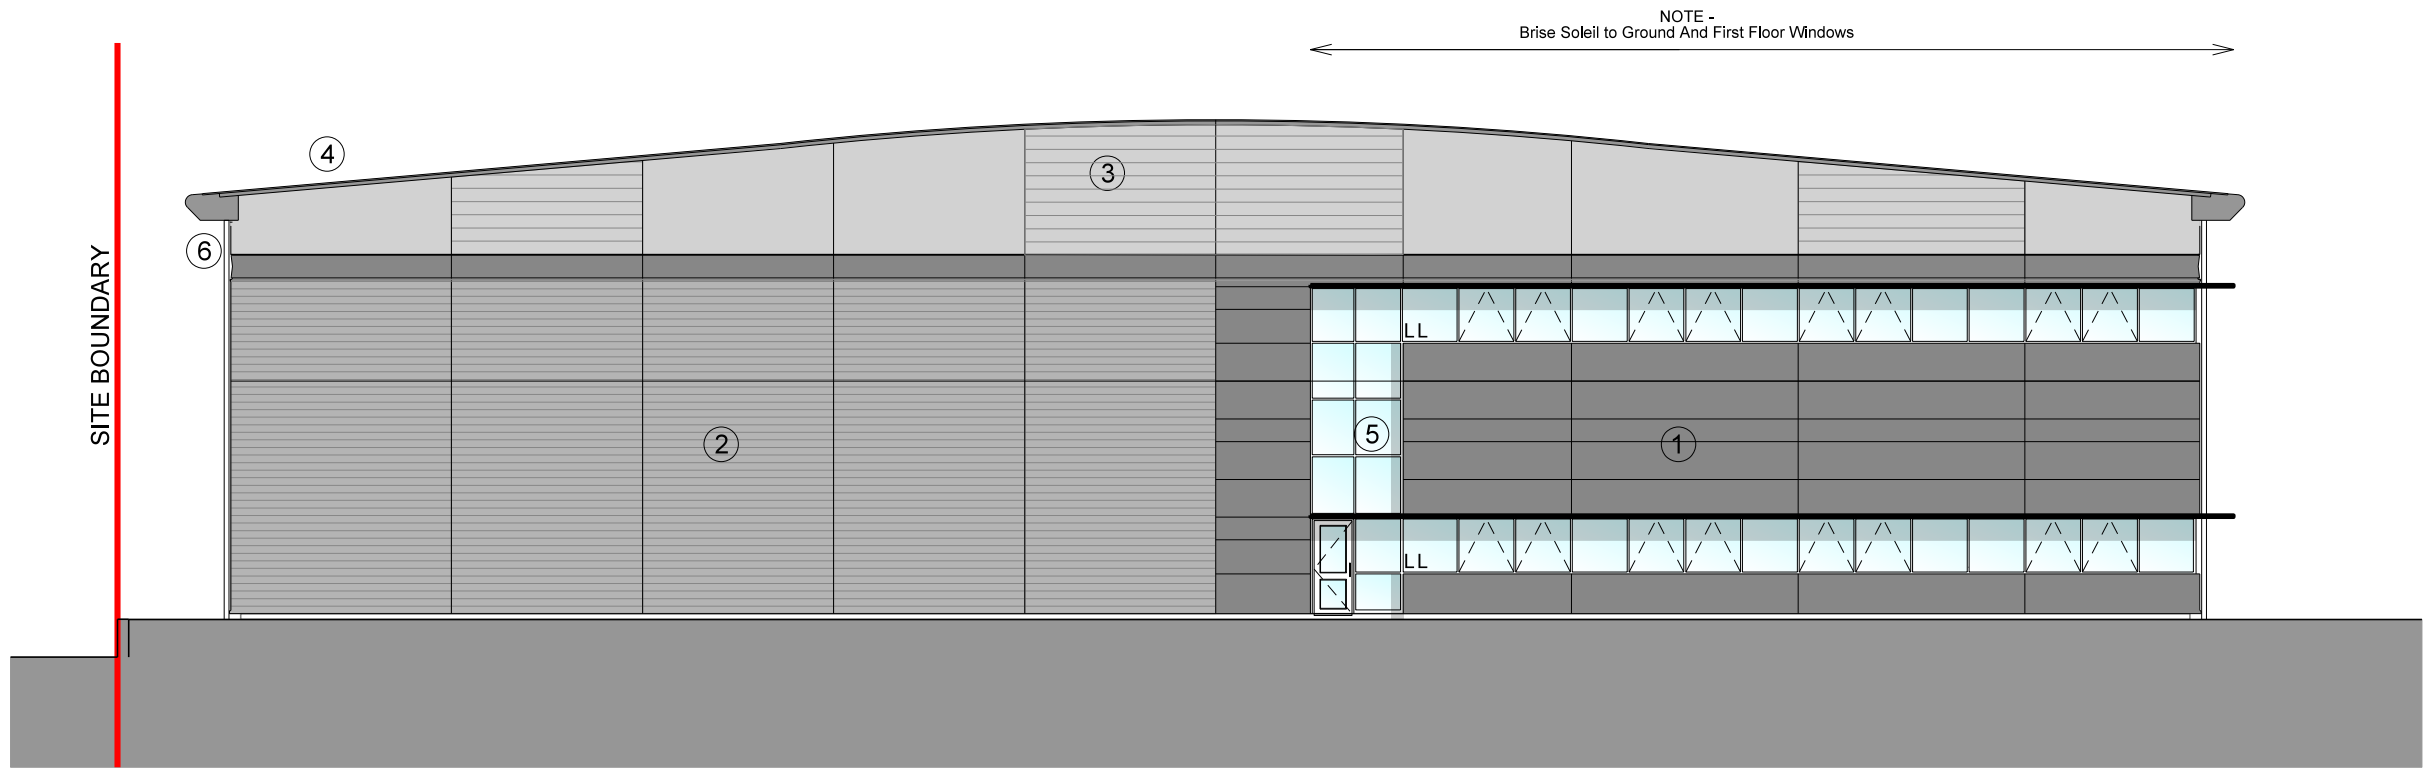

SOUTH ELEVATION

For Materials - Also refer to sample board Drawing No. 14021 / TP / 027	
①	Horizontally Laid Microrib Composite Wall Cladding Colour: Zeus
②	Horizontally Laid Trapezoidal Built-up Metal Wall Cladding Colour: Combining shades of Orion & Sirius
③	Horizontally Laid Half Round Built-up Metal Wall Cladding Colour: Sirius
④	Curved Trapezoidal Built-up Metal Roof Profile Colour: HPS200 Albatross
⑤	Windows / Curtain walling Double Glazed, PPC aluminum framed Colour: Grey Ral 9007
⑥	Horizontal feature banding Colour: Prisma Zeus
Eaves flashing - Colour: Orion Downpipes - Colour: Ral 9007 Doors & Loading Doors - Colour Ral 9007 Brise Soleil - Colour Ral 9007	
LL - Look-a-like panel OV - Opening vent	

D	Adjusted to suit steelwork	MDT	12.02.18
C	Lineweights & key updated	SM	26.07.16
B	Colours updated	SM	18.07.16
A	M&E info added	CG	13.07.16
Rev	Description	Chkd	Date

Peer House
8 -14 Verulam Street
London WC1X 8LZ

tel +44(0)20 7400 2120

enquiries@cornisharchitects.com
www.cornisharchitects.com

cornisharchitects

Project	VELOCITY STANBRIDGE ROAD HAVANT		
Drg Title	Proposed Elevations - Unit 03 Sheet 1		
Status	PLANNING		
0 10 m			
Scale	1:200 @ A1	Date	08/07/2016
Drg No	14021 / TP / 035	Rev	D