


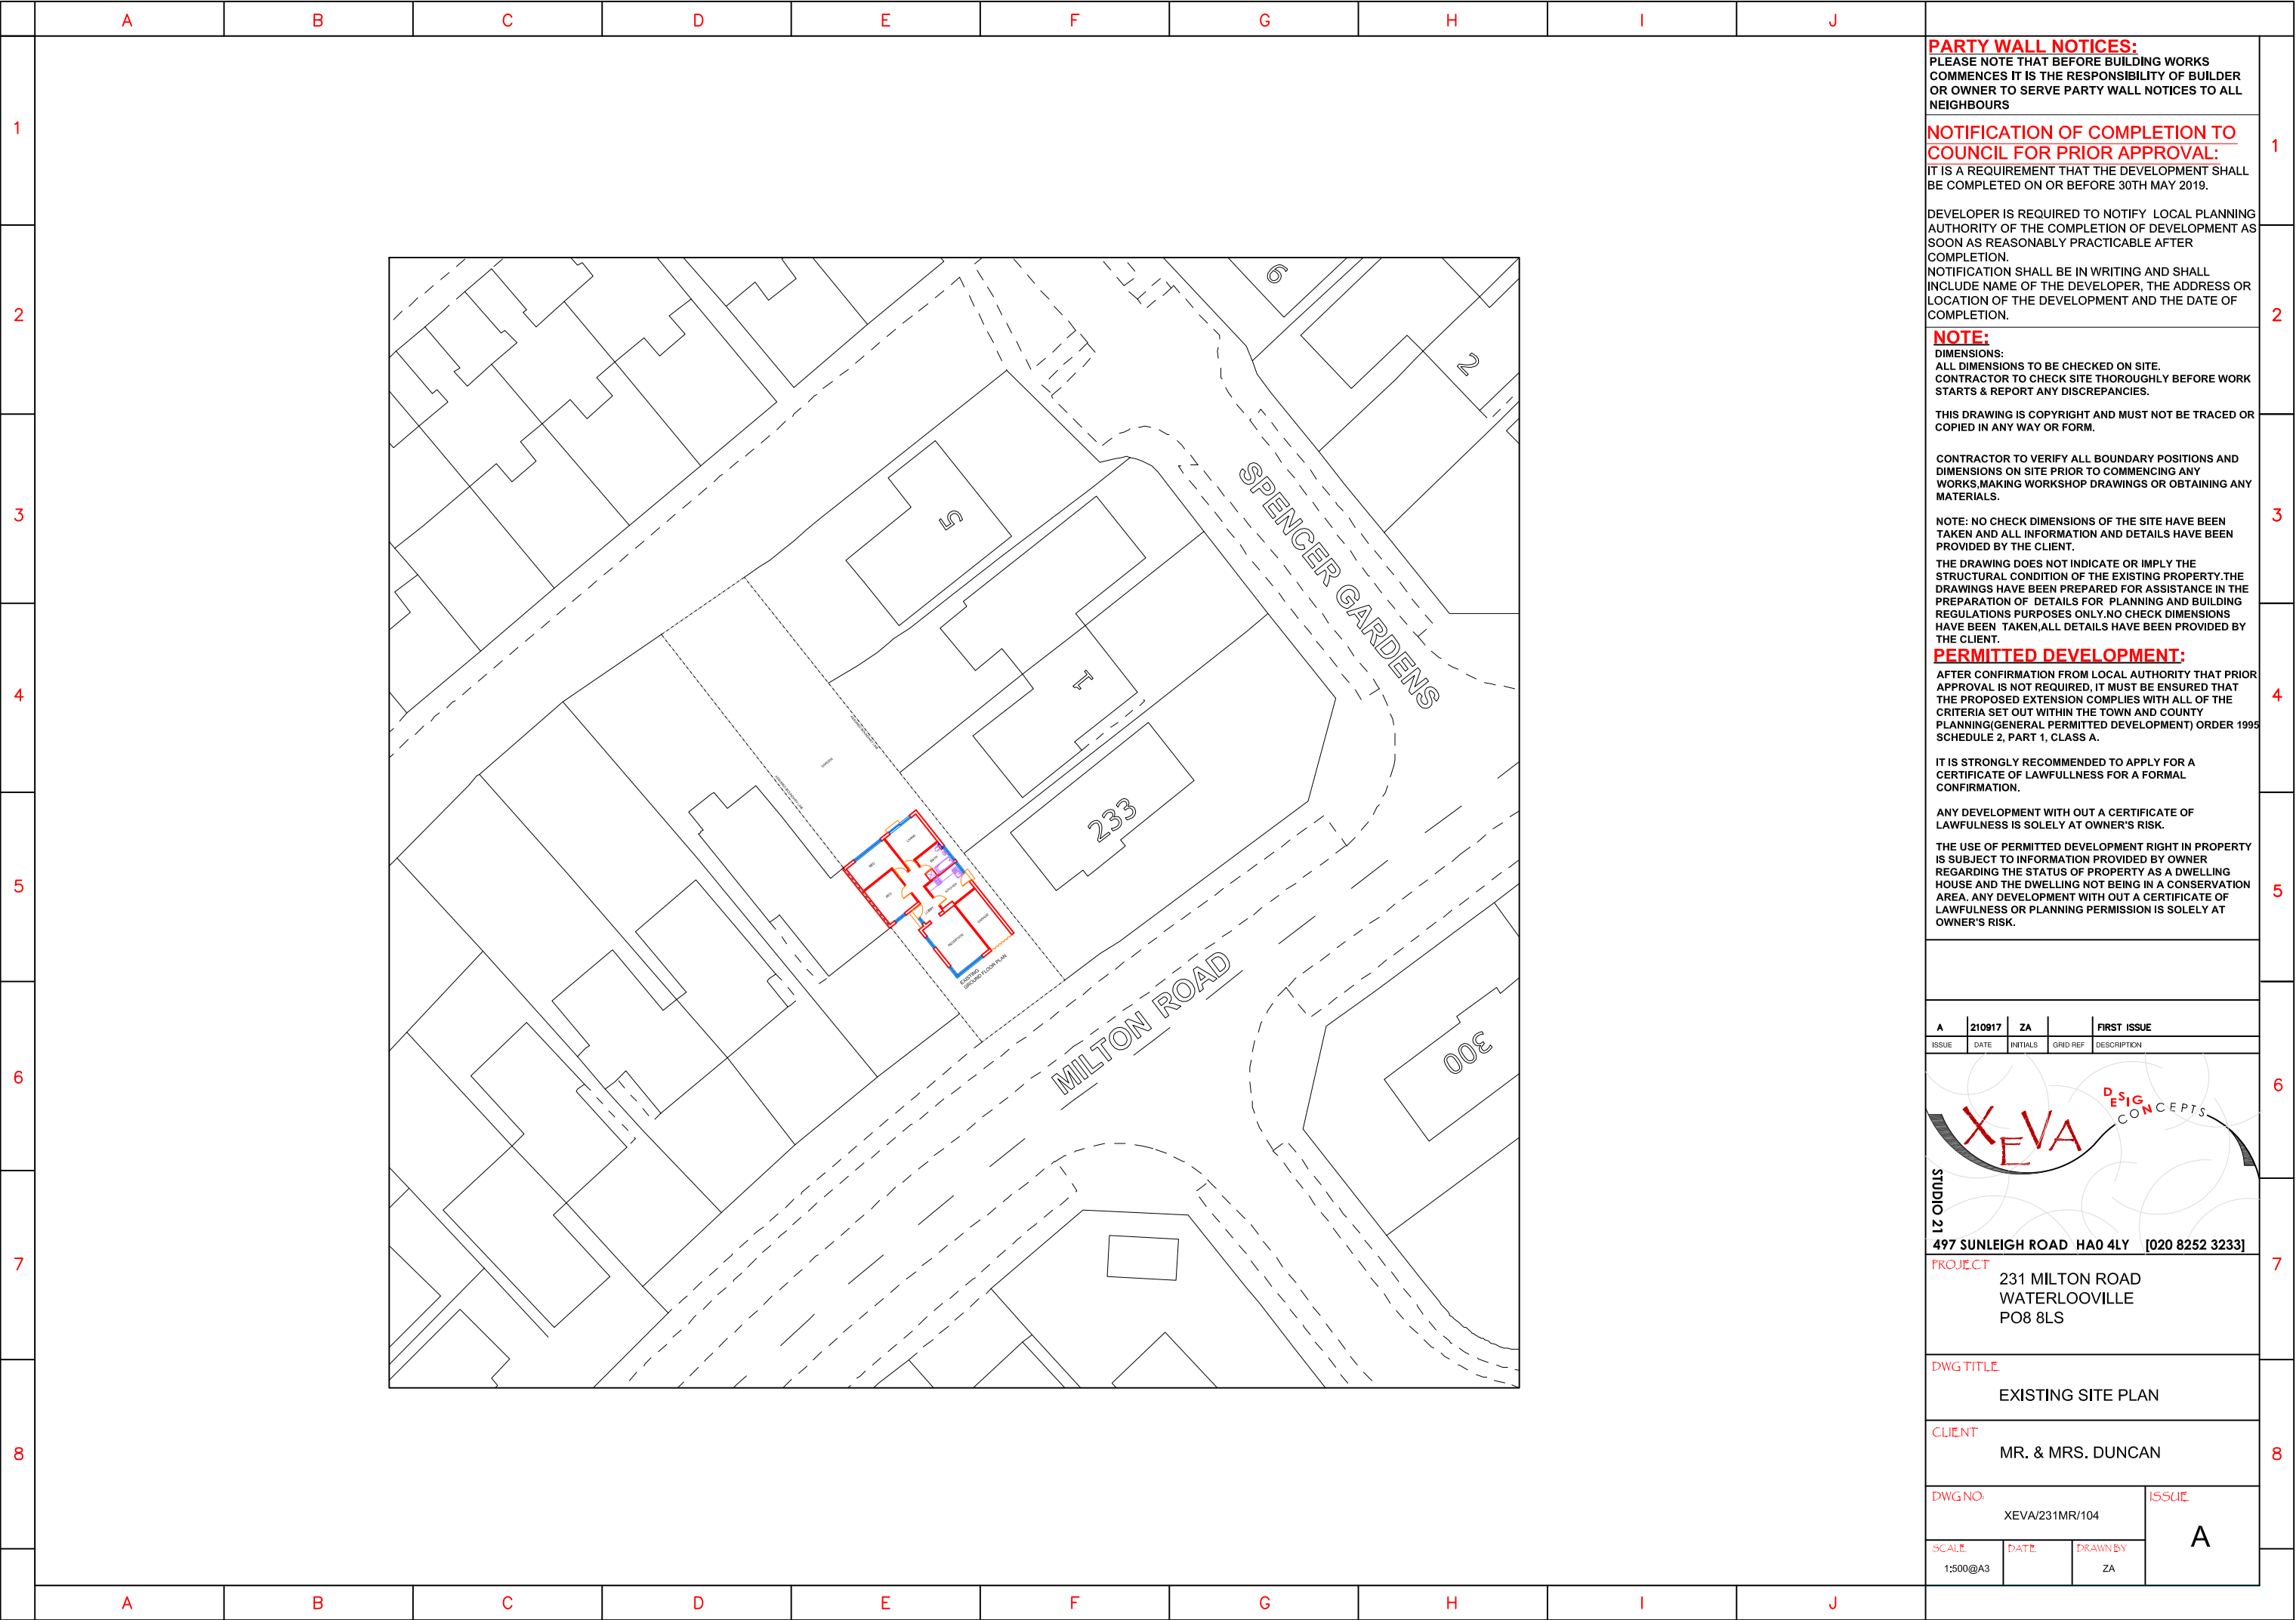

A	210917	ZA		FIRST ISSUE
ISSUE	DATE	INITIALS	GRID REF	DESCRIPTION
				
STUDIO 21 497 SUNLEIGH ROAD HA0 4LY [020 8252 3233]				
PROJECT 231 MILTON ROAD WATERLOOVILLE PO8 8LS				
DWG TITLE EXISTING SITE PLAN				
CLIENT MR. & MRS. DUNCAN				
DWG NO. XEVA/231MR/104				ISSUE A
SCALE 1:500@A3	DATE	DRAWN BY ZA		