
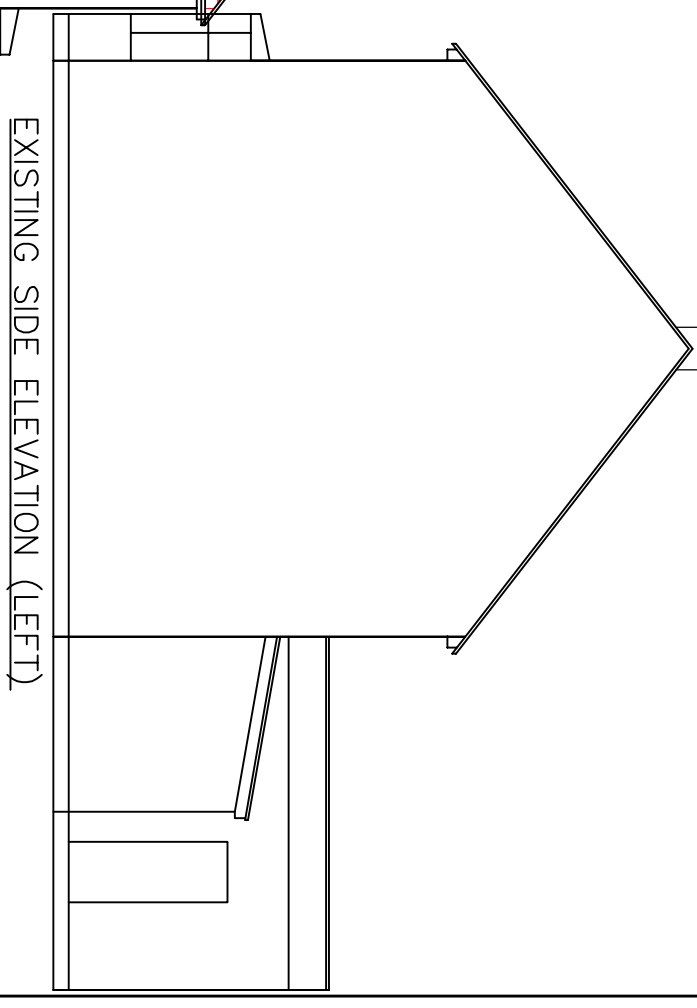
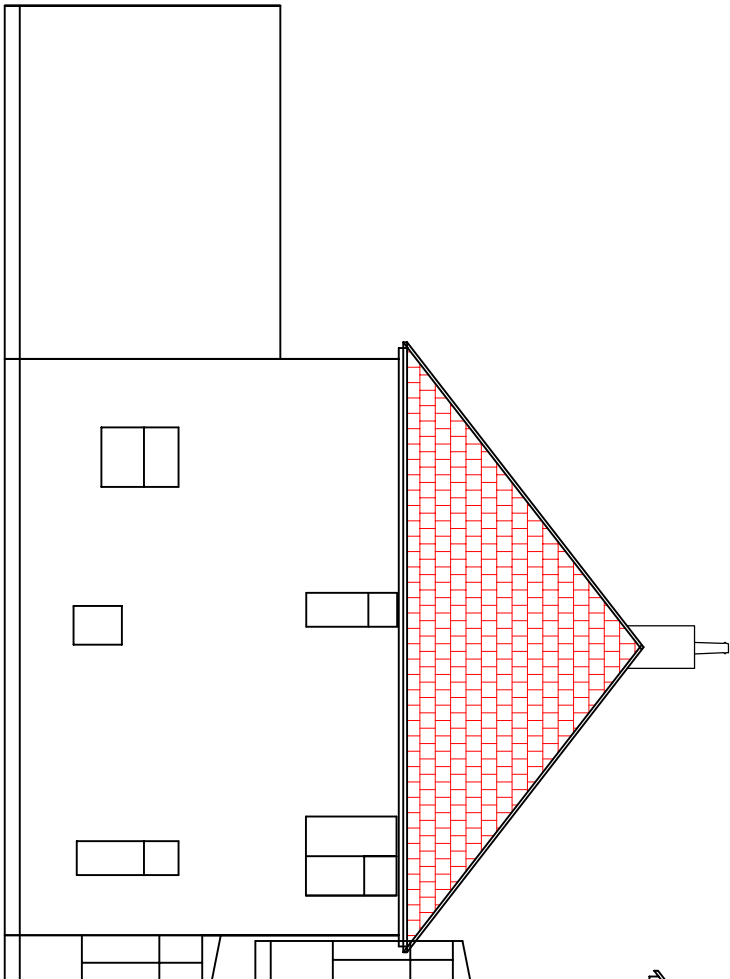
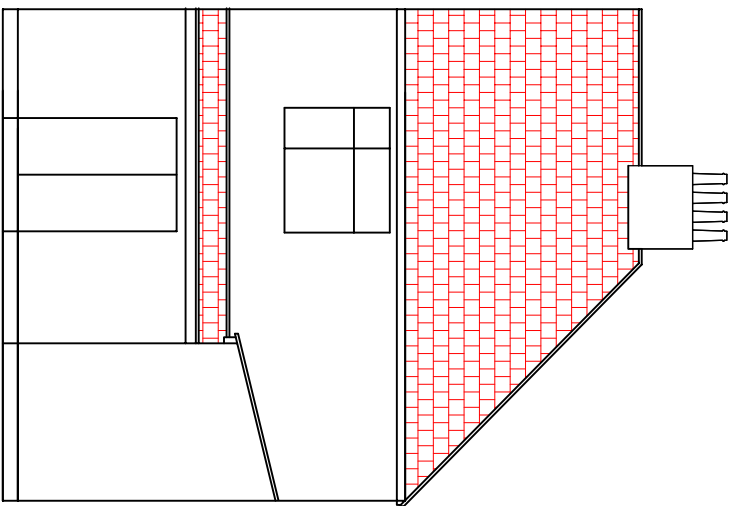
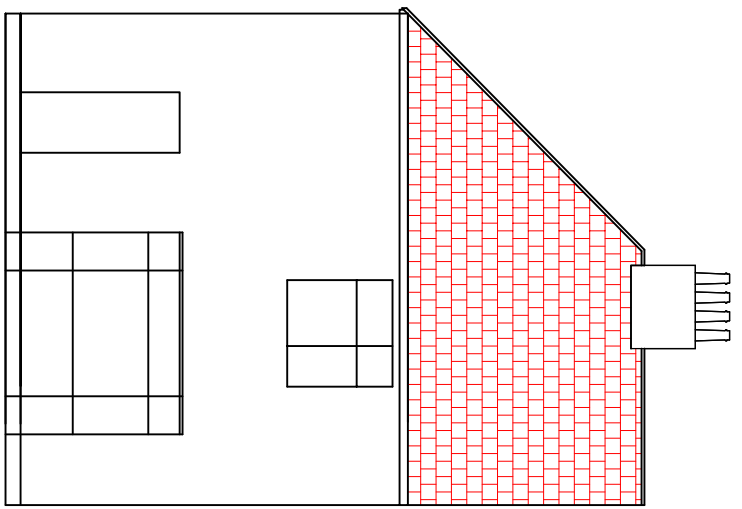


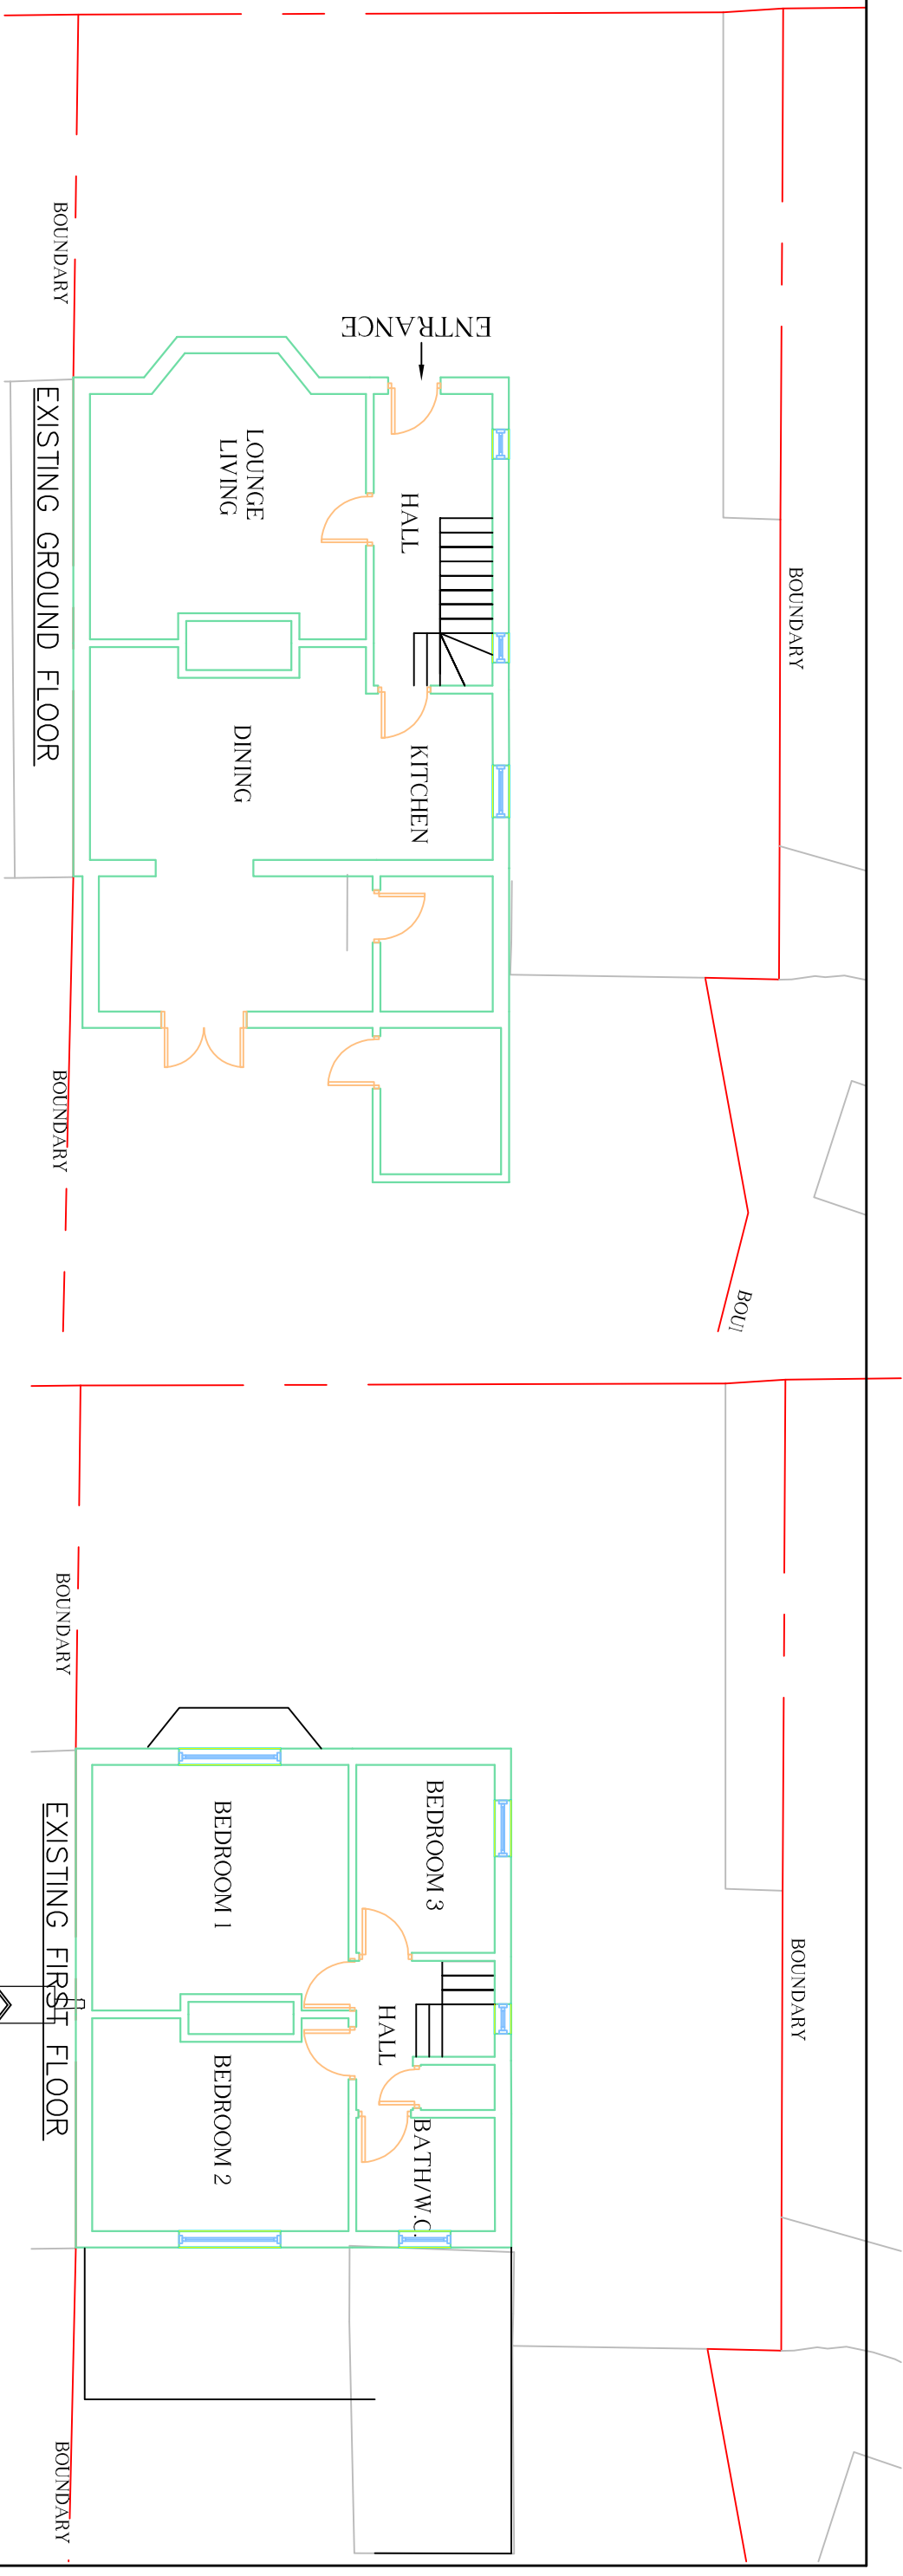

	Rev.	Date	Description	DWN.	CHK.
			j e architectural design ltd Architectural & Structural Designers 1 Lytton Close Northolt Village, Northolt Middlesex UB5 5BU T: 020 8845 0795, M: 07930 557913, e:eangelos@aol.com		
Job Title:		185 Victoria Road, Emsworth PO10 7LY		Designed by:	Angelo E
Drawing Title:		Existing Ground & First Floor & Front, Side & Rear Elevation		Client:	
		Date:	Aug. 2017	Scale:	1:100@A3
		Drawing No:	3071/AM/01	Rev.	A