




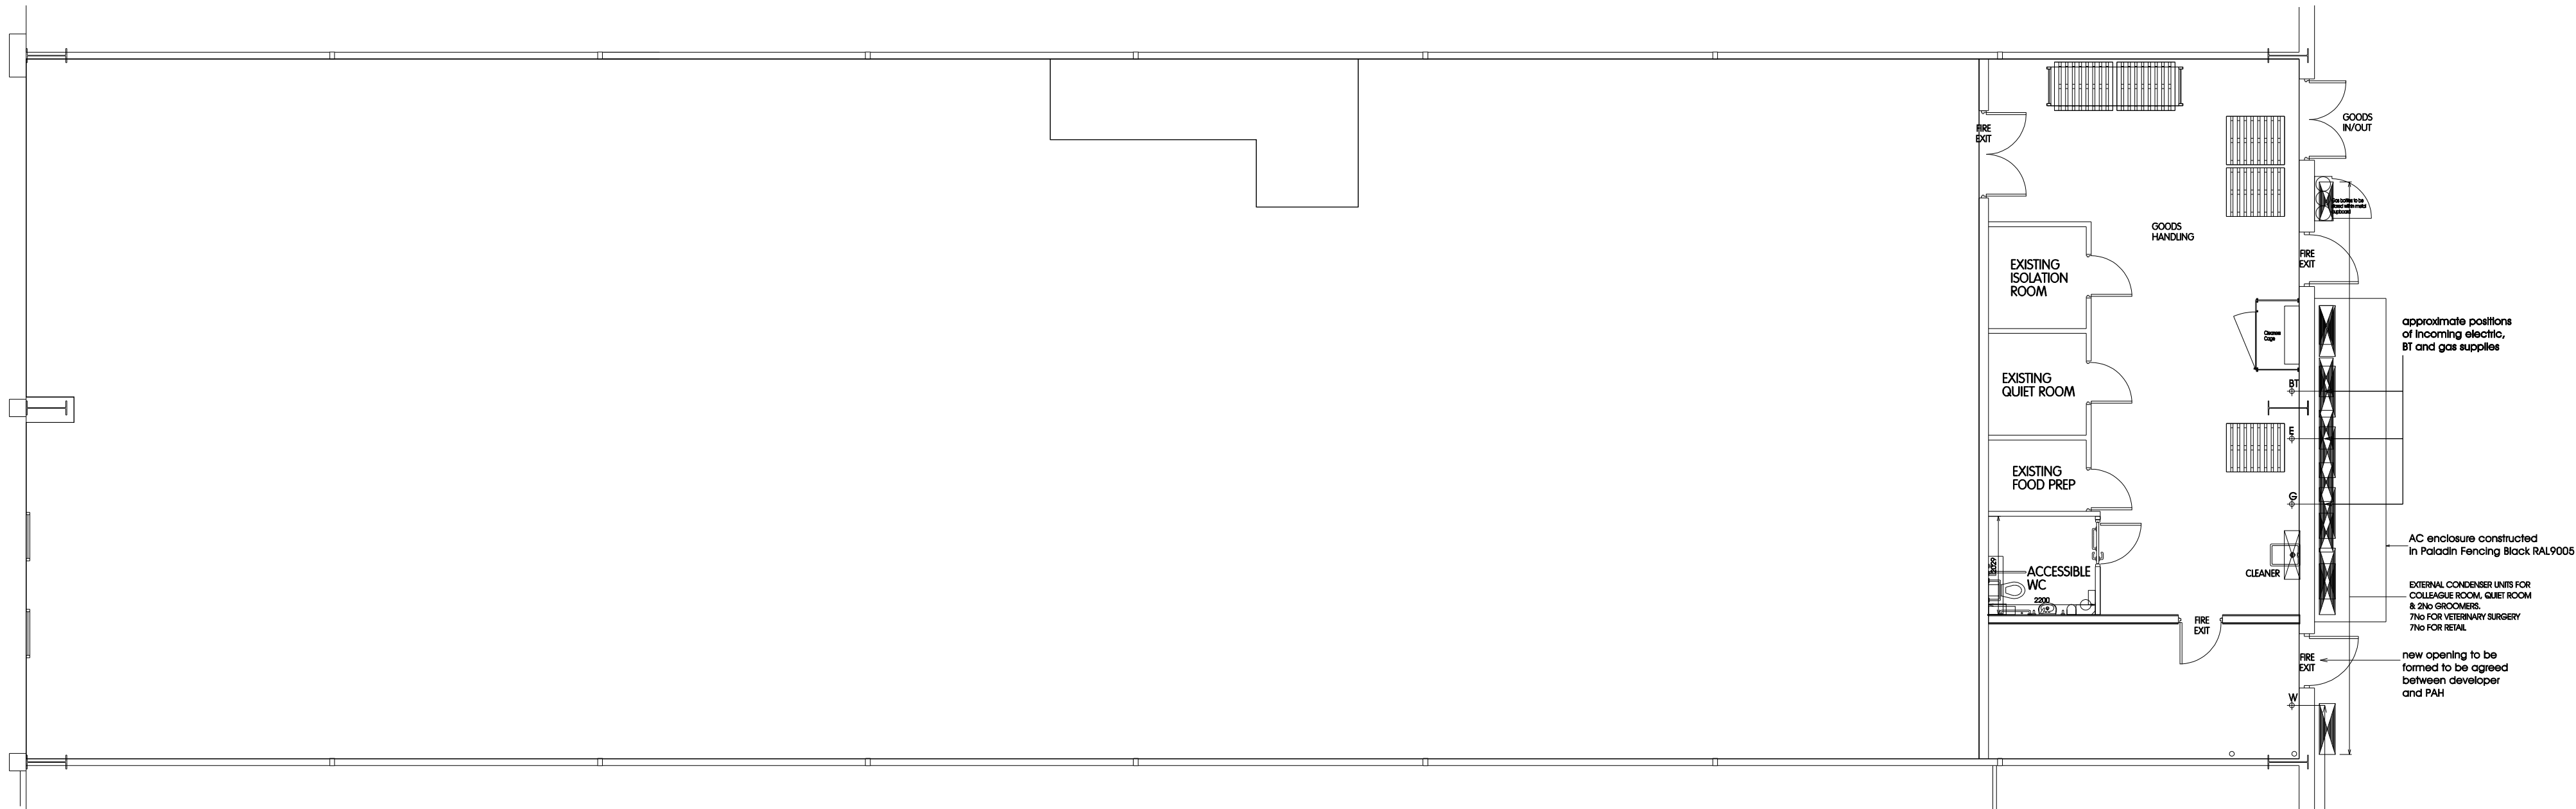

PROPOSED GROUND FLOOR PLAN 1:100

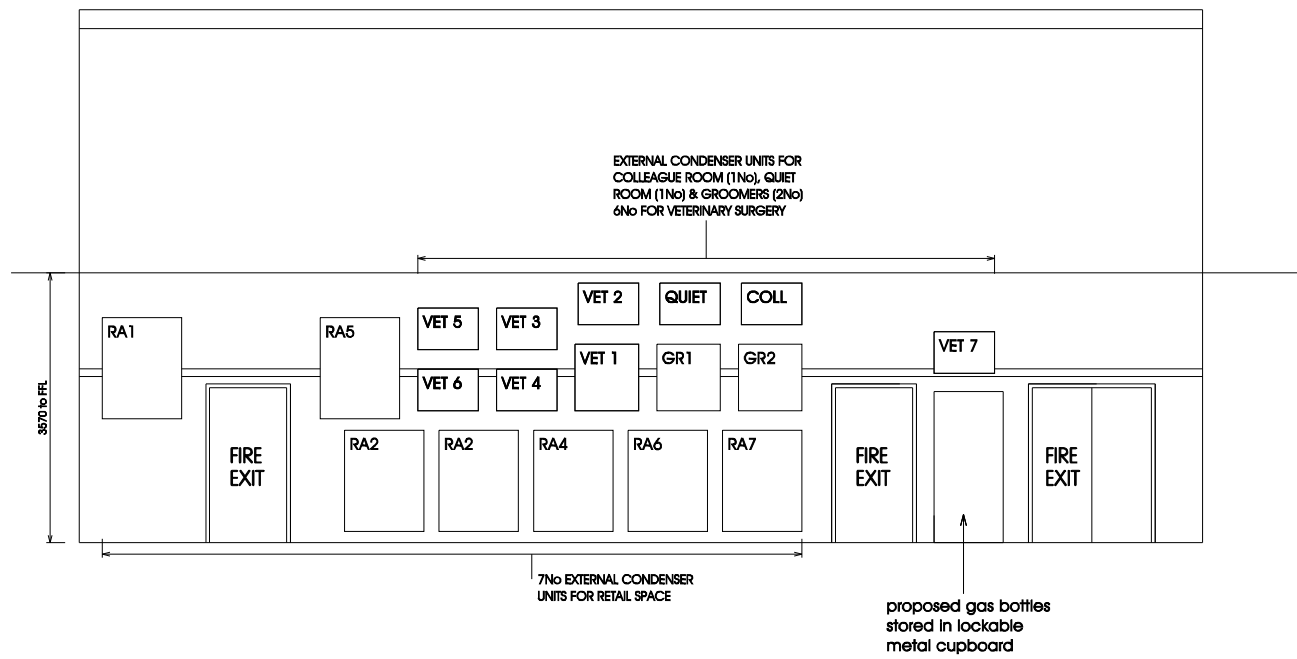

PROPOSED REAR ELEVATION - SHOWING AC UNITS 1:100

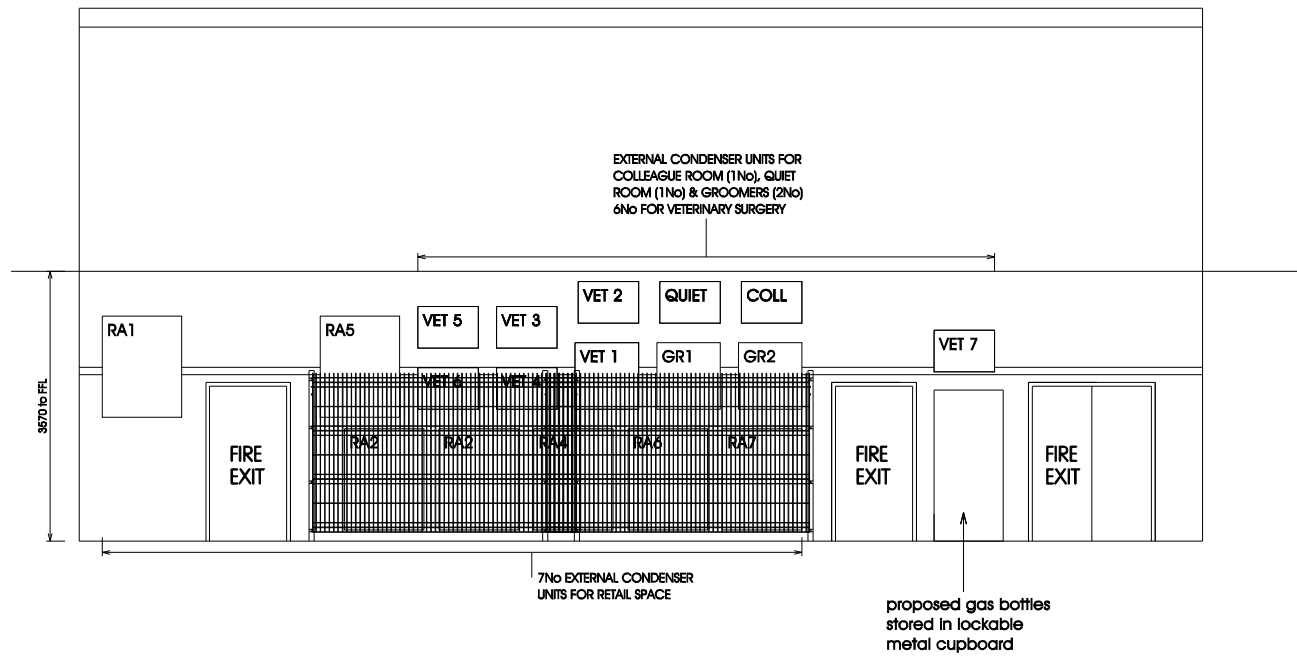

PROPOSED REAR ELEVATION - SHOWING AC COMPOUND 1:100



PROPOSED BLOCK PLAN 1:500

NOTE:-
EXISTING PAH RETAIL AREA/AMENITY BLOCK ROOM SIZES,
LAYOUTS, FIXTURES AND PALETTE NUMBERS TO BE CHECKED
ON SITE BY PROJECT MANAGER AND ANY DISCREPANCIES
BETWEEN SITE AND LAYOUT INDICATED ON THE DRAWINGS
TO BE BROUGHT TO THE ATTENTION OF NWD ARCHITECTS

ALL NEW INCOMING SERVICE POSITIONS TO BE AGREED
AND CONFIRMED BETWEEN PAH PROJECT MANAGER AND
DEVELOPER

MEZZANINE
PLEASE NOTE THAT ALL COLUMN, STAIRCASE AND PLATFORM
LIFT POSITIONS RELATING TO NWD ARCHITECTS DRAWINGS
ARE SHOWN AS INDICATIVE ONLY. NWD ARCHITECTS
DRAWINGS TO BE READ IN CONJUNCTION WITH MEZZANINE
CONTRACTORS SPECIALIST DRAWINGS

PROPOSED LAYOUTS AT THIS STAGE SUBJECT TO CHANGE
ON COMPLETION OF SITE SURVEY.

approximate positions
of incoming electric,
BT and gas supplies

AC enclosure constructed
in Paladin Fencing Block RAL9005

EXTERNAL CONDENSER UNITS FOR
COLLAGUE ROOM, QUIET ROOM
& 2nd FLOOR.
7th FOR VETERINARY SURGERY
7th FOR RETAIL

new opening to be
formed to be agreed
between developer
and PAH

approximate position of
incoming water supply

NOTES

FLOOR FINISHES:-

NOTE:-

PLEASE REFER TO PETS AT HOME STANDARD
SPECIFICATION/SCHEDULE OF WORKS FOR
FLOOR FINISHES TO SALES AND AQUATICS AREAS

AREAS (FOR RETAIL PURPOSES ONLY)

NWD Architects

NWD Architects Ltd
Old Coach Road, Kelsall, Tarporley, Cheshire, CW6 0QJ
01829 751555
enquiries@nwdarchitects.co.uk nwdarchitects.co.uk

CLIENT

Vets4Pets
Isambard House,
Fire Fly Avenue,
Swindon, SN2 2EH

PROJECT

HAVANT
Unit 6, Solent Retail Park, Solent Road, Havant, PO9 1ND

DESCRIPTION

Proposed ground floor layout plan, side
and rear elevations

SCALE A1
1:100, 1:500

SCALE A3
MJT


DATE
13 May 2016

DRAWN BY
MJT

DRAWING NO.
5635/11

REVISION
C

ALL DIMENSIONS TO BE CHECKED ON SITE.
WRITTEN DIMENSION TO BE TAKEN IN PREFERENCE TO SCALED. COPYRIGHT © 2015.
Except where otherwise stated all rights, including copyright, in the content of these
drawings and designs belong to NWD Architects Ltd.
You are not permitted to copy, dilute, adapt or change these materials without the
prior written permission of NWD Architects Ltd.

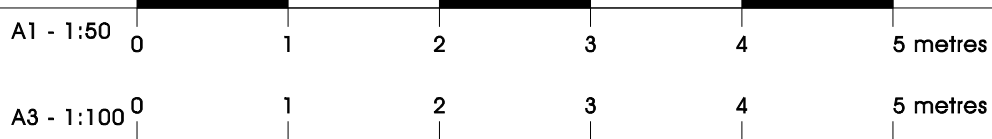

REV	DATE	DESCRIPTION	BY
A	05.10.17	External AC amended	MJT
B	18.10.17	Additional AC	MJT
C	08.12.17	External AC amended	MJT