



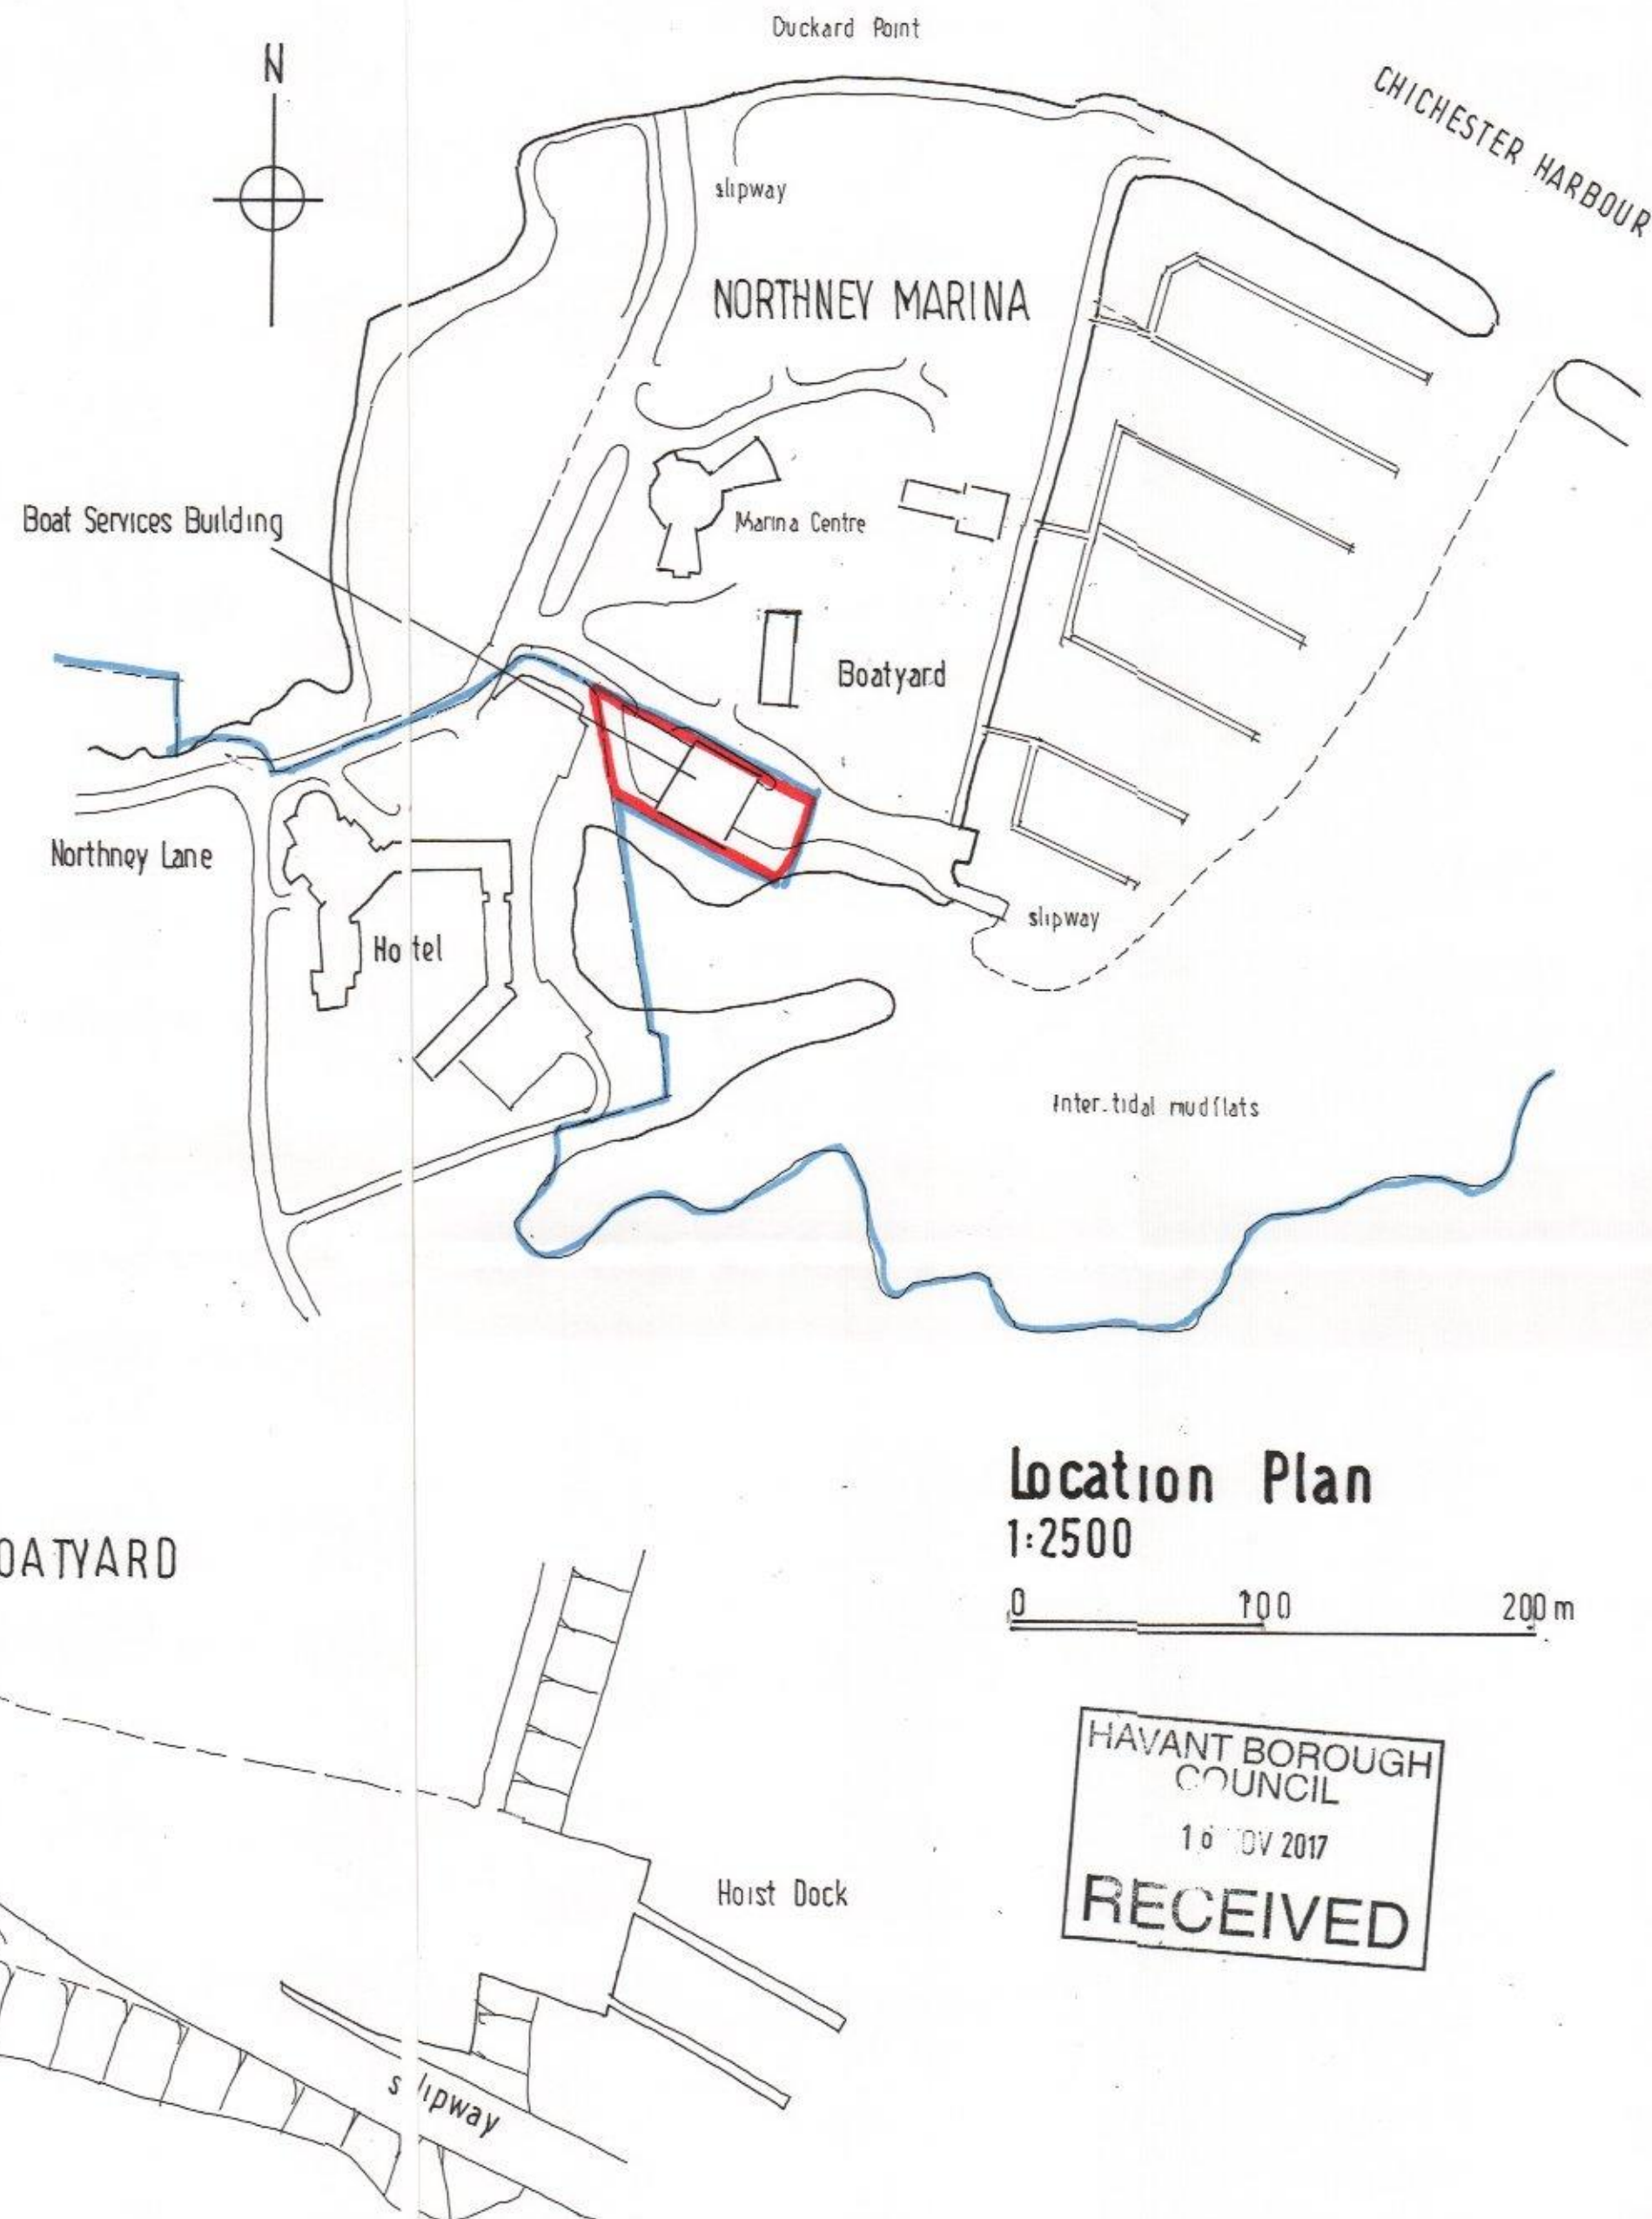

This drawing is the copyright of the Architect and should not be copied or reproduced without the written consent of the Architect. Use written dimensions only and do not scale.

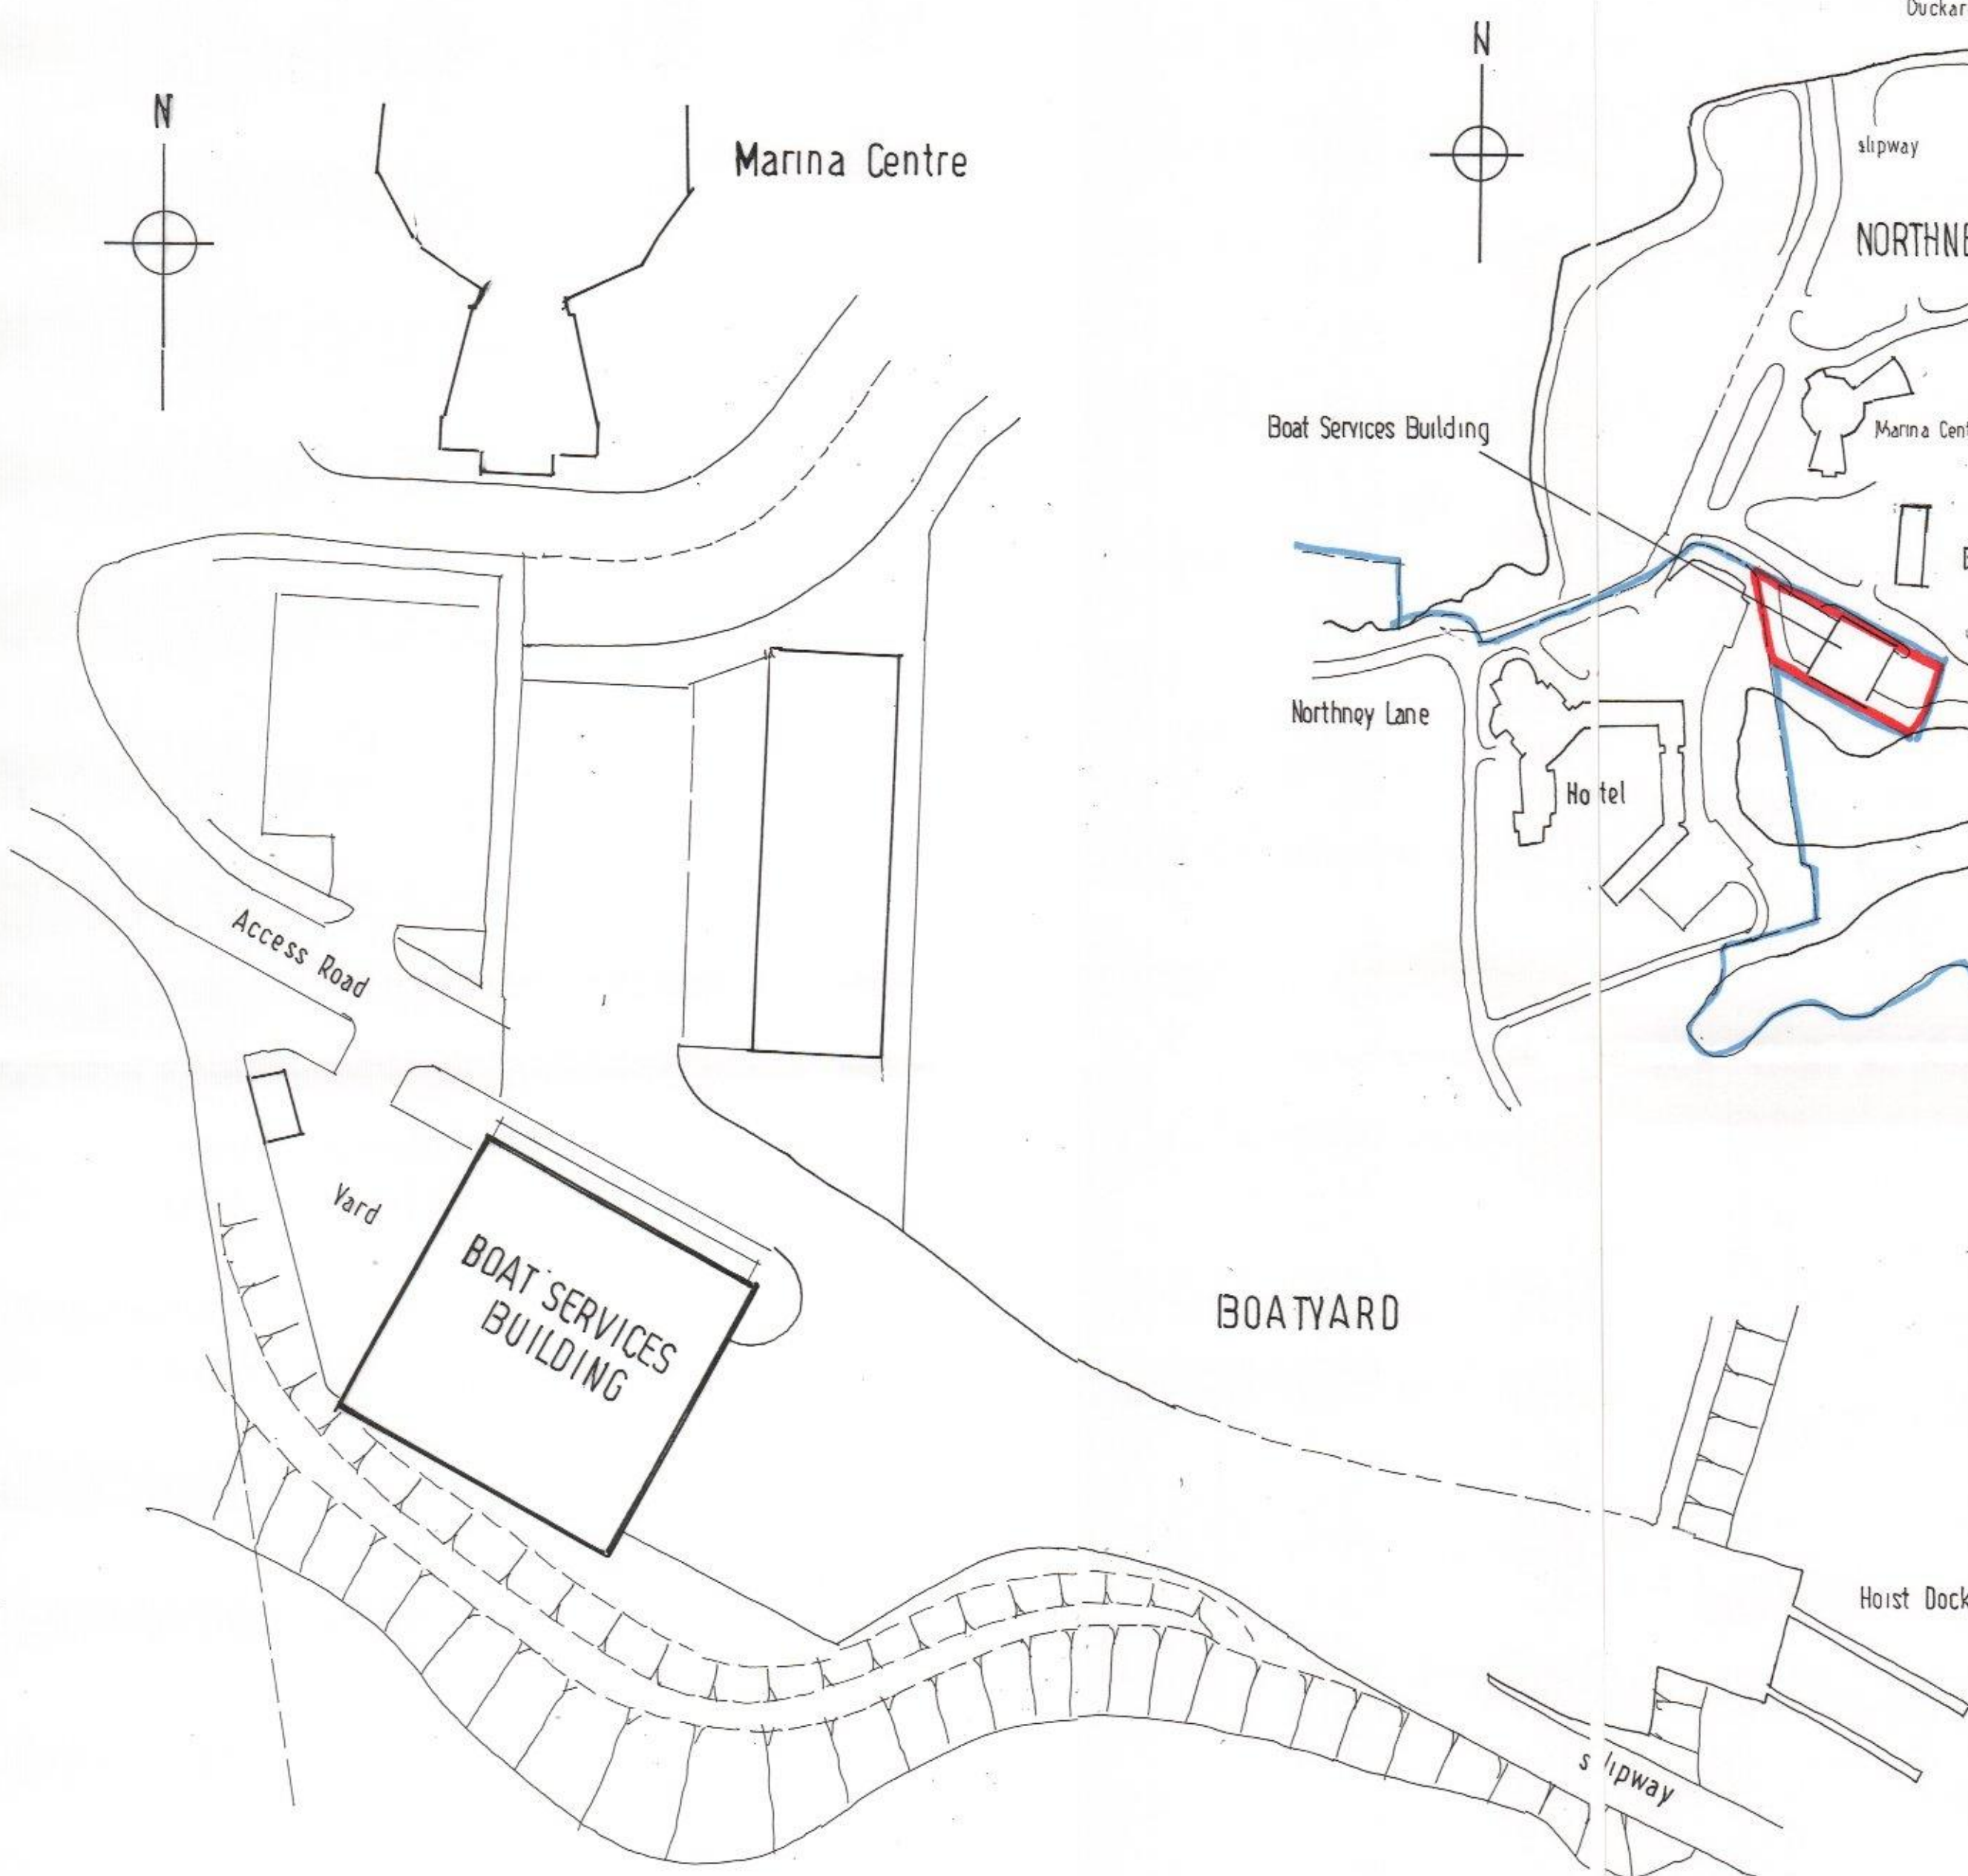

MARINA DEVELOPMENTS

project
**BOAT SERVICES BUILDING
NORTHNEY MARINA
HAYLING ISLAND**

title
SITE PLAN

CANFORD CLIFFS ARCHITECTS
28 Haven Road Canford Cliffs
Poole Dorset BH13 7LP
TELEPHONE 01202 700192
FACSIMILE 01202 700976

scale date **2.09**

project	no	drg no	rev
2111		30	