




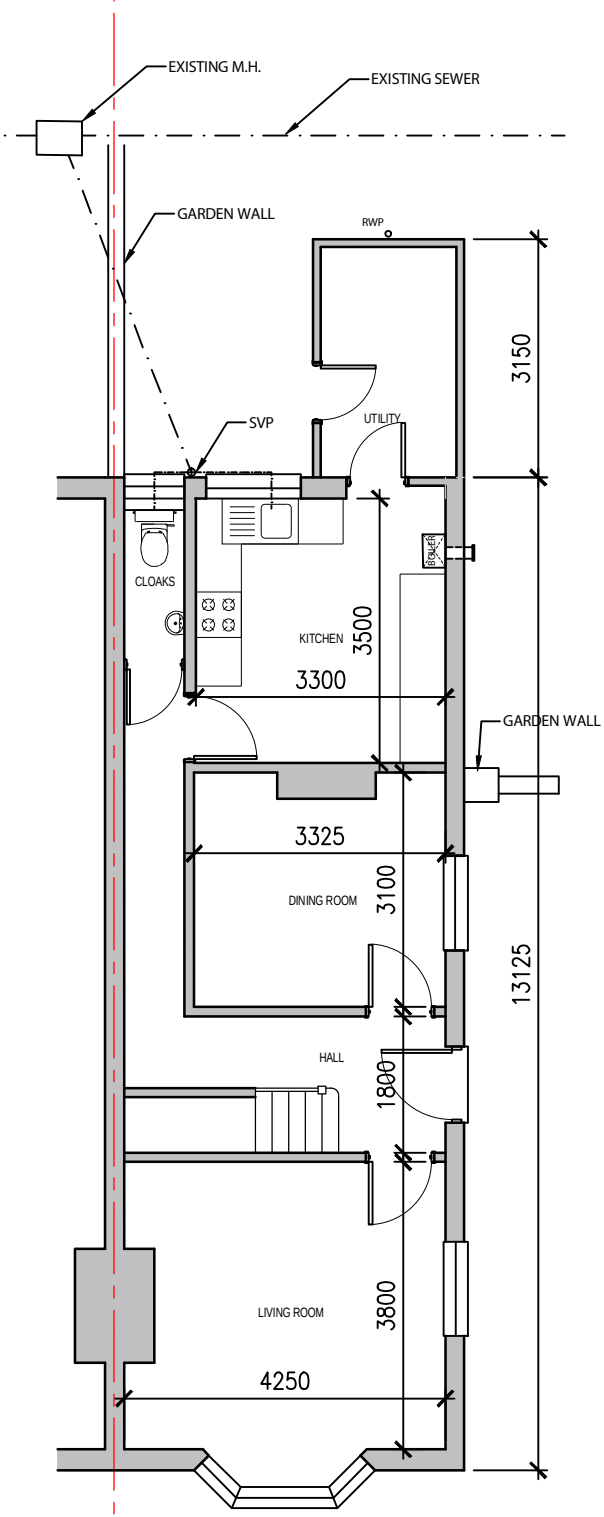


EXISTING FLOOR PLAN

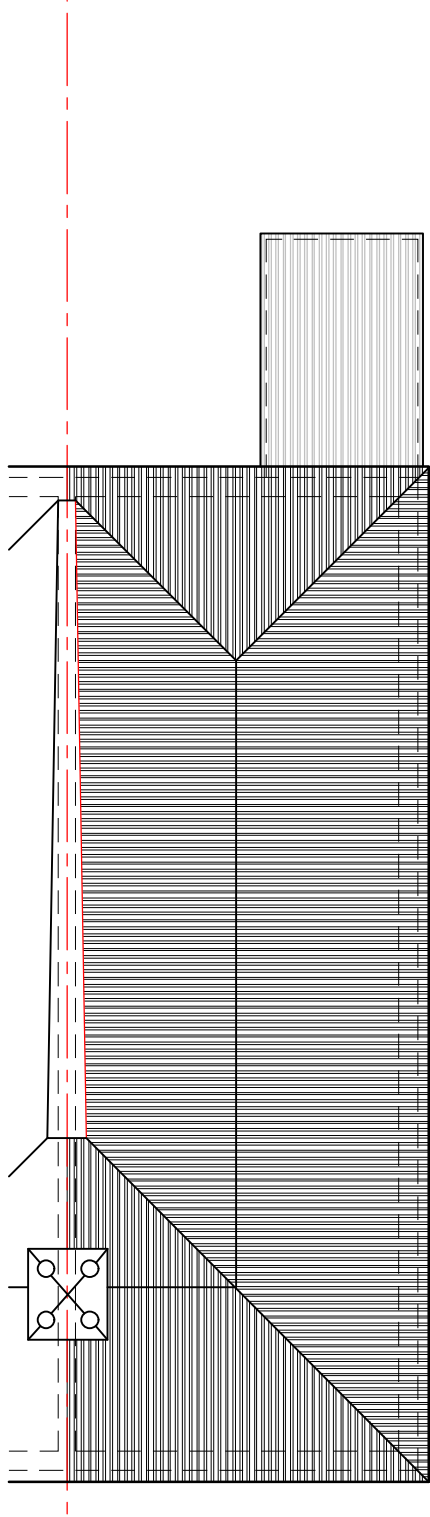

EXISTING ROOF PLAN

 

EXISTING SIDE ELEVATION

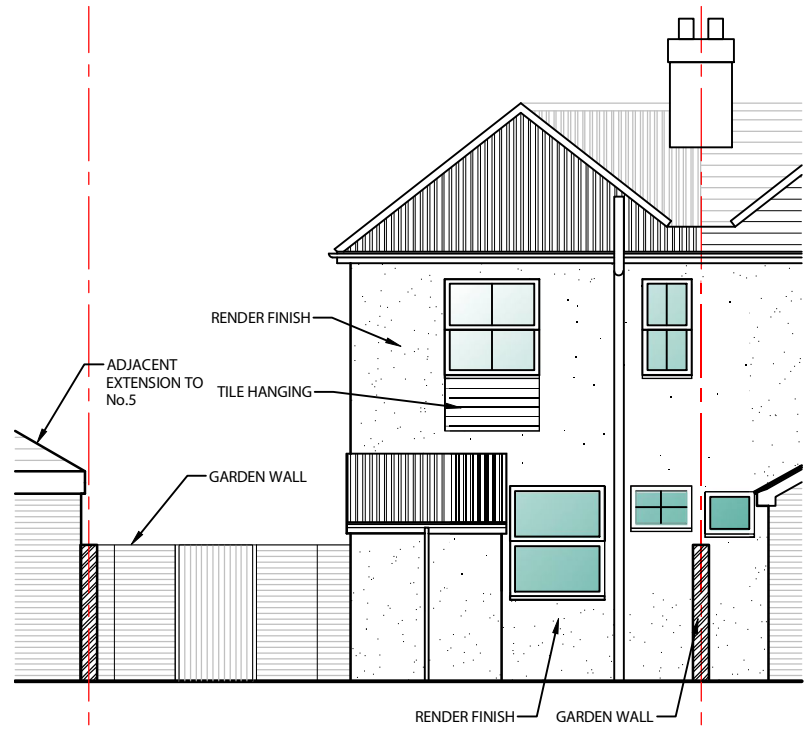

EXISTING REAR ELEVATION

NOTES
Use figured dimensions only. Scale drawing only when a scale bar is present. All dimensions to be checked by user and any discrepancies, error or omissions to be reported to the architectural designer before work commences. Read this drawing with all relevant materials.

Rev	Date	Drm	Chkd	Description
Purpose of Issue:				
NEIGHBOUR CONSULTATION				
Client:				
Mr. & Mrs. D. PACE				
Project:				
3 KNOX ROAD, HAVANT PO9 1NP				
Drawing title:				
SINGLE STOREY REAR EXTENSION				
EXISTING PLANS & ELEVATIONS				
Scale at A3:	date:	drawn by:	checked by:	
1:100	08.08.2017	ADR	-	
Drawing number:				
P1707/PL02				