

RIBA

Chartered Practice

arb

Architects Registration Board


This drawing is the copyright of ADP Architects Ltd. It may not be altered or reproduced in any form, or passed onto Third Parties without the written consent of ADP Architects Ltd.

Drawing For Planning Purposes Only

All dimensions and details on this drawing are for planning purposes and should not be used for fabrication and erection purposes. DO NOT scale from this drawing, except for planning purposes, use figured dimensions if available. Any discrepancies should be highlighted without delay.

Note: This drawing has been produced with information from a topographical survey carried out by others. All information therefore derived from the survey drawing is assumed to be accurate and ADP Architects Ltd cannot be held accountable for any discrepancies discovered on site.

IF IN DOUBT ASK FOR CONFIRMATION.

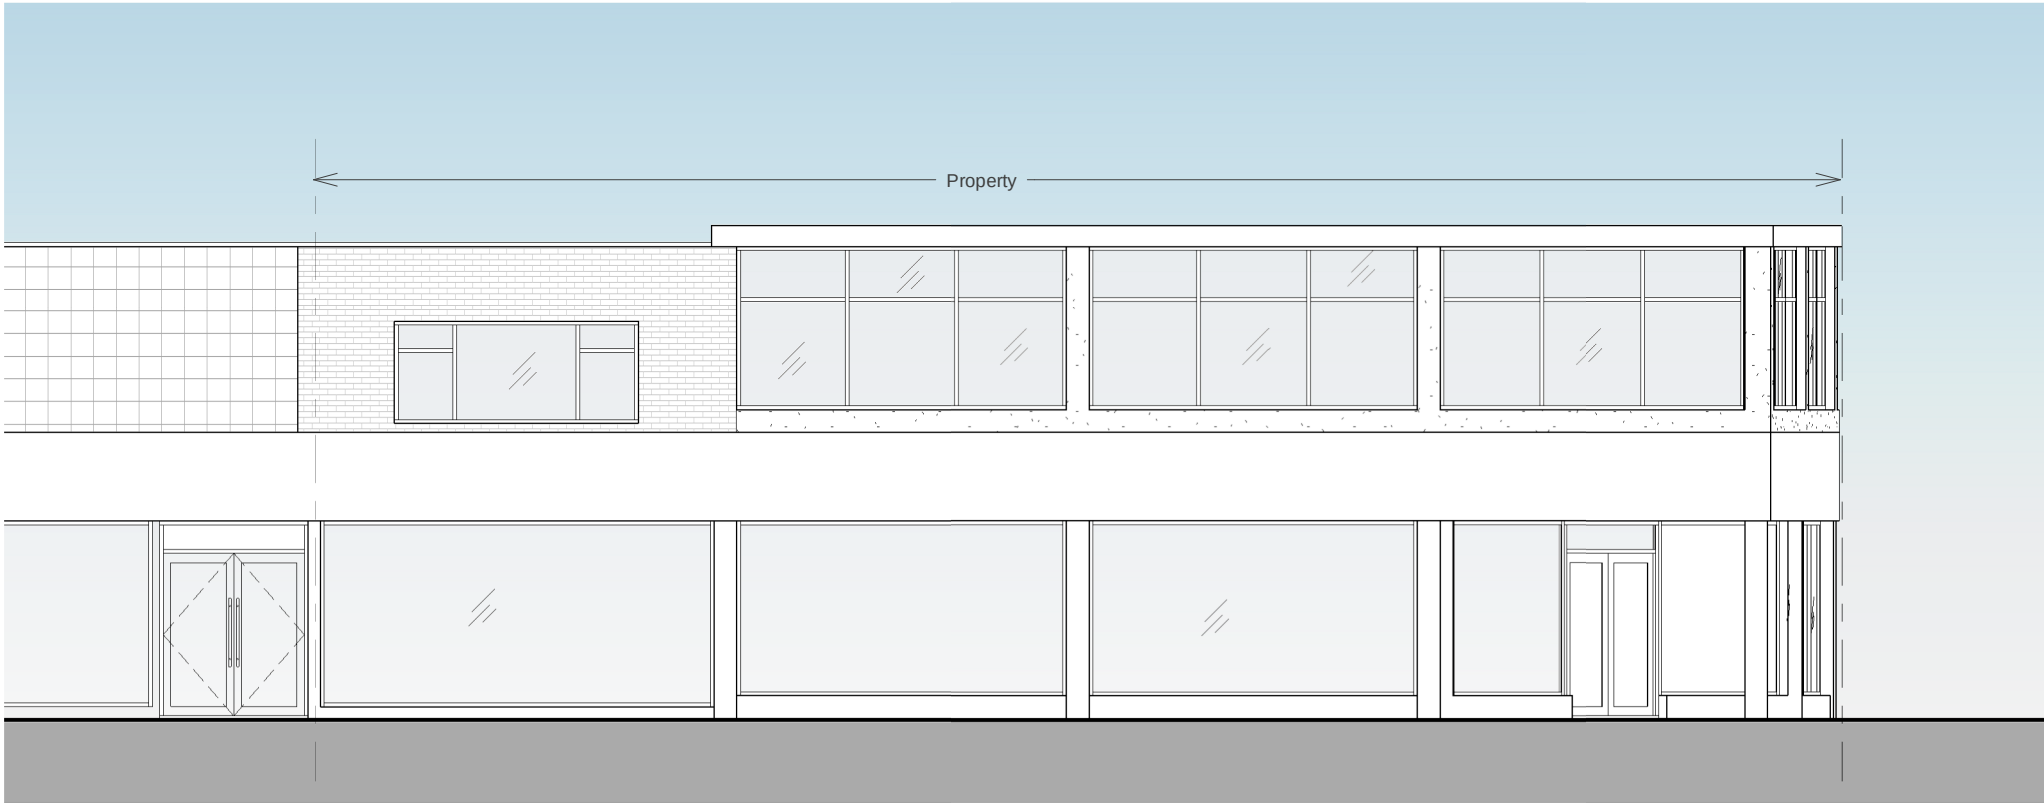

Existing East Elevation 1:100  
(Park Road South)



Existing North Elevation  
(West Street)

Rev:

Note:

adp

architects ltd

architects & urban designers

Tel: 0845 365 1475

Email: [mail@adp-ltd.co.uk](mailto:mail@adp-ltd.co.uk)

[www.adparchitectsltd.co.uk](http://www.adparchitectsltd.co.uk)

Richmond Court, 94 Botley Road, Park Gate, Southampton, SO31 1BA

Project Name / Address:

**Shop Front Replacement**  
**39 West street**  
**Havant**  
**PO9 1LA**

Client:

**Geo & R Carrell Properties Ltd**

Drawing title:

**Existing Elevations**

Job number:

1794

Drawing number:

03

Revision:

Drawing scale/size:

1 : 100 @A3

Date:

Nov 17

drawn: