


Plots 30 – 32

Floor Area :  
GF: 33.89 sqm 364.79 sq ft  
FF: 34.00 sqm 365.97 sq ft  
TOTAL: 67.89 sqm 730.76 sq ft

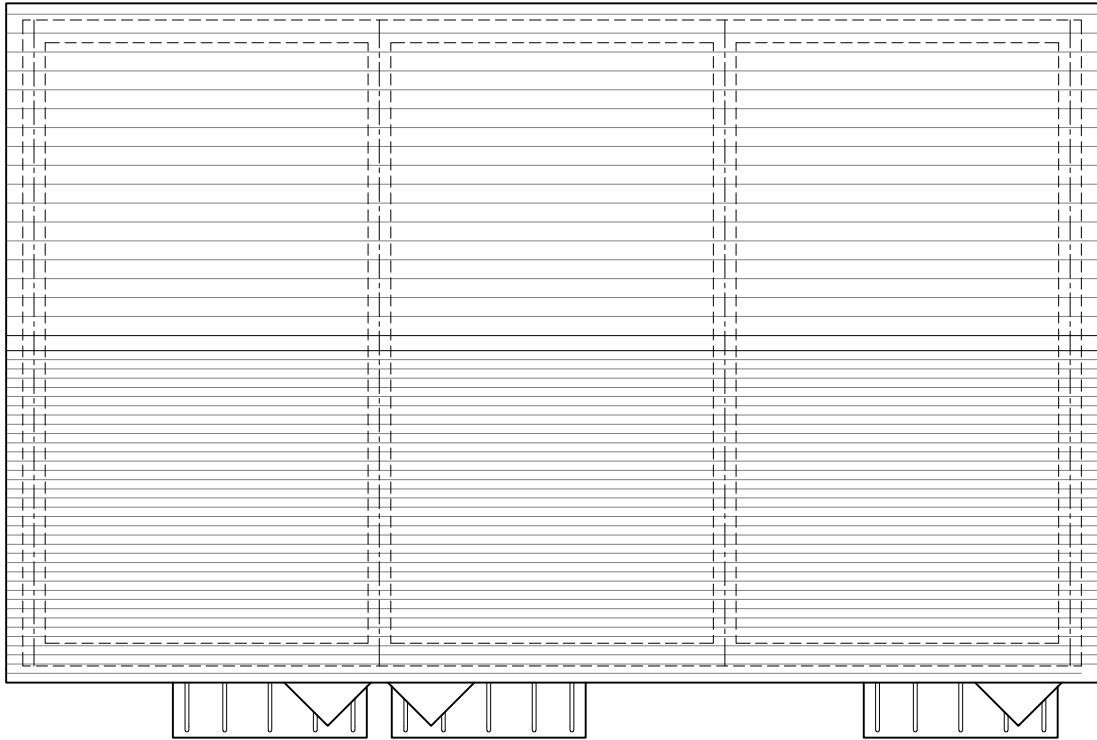

Roof Plan

|   |          |            |  |          |          |                                    |  |                                              |   |   |
|---|----------|------------|--|----------|----------|------------------------------------|--|----------------------------------------------|---|---|
| REV. DATE   |          | REVISIONS: |  | By<br>XX | Planning | CLIENT: Bellway Homes LTD (Wessex) |  | PROJECT: Land West of Horndean Road Emsworth |   | <div>Broadmede House<br/>Farnham Business Park<br/>Weydon Lane<br/>Farnham<br/>Surrey<br/>GU9 8QT<br/><br/>Tel. 01252 267878<br/>info@osparchitecture.com<br/>www.osparchitecture.com</div> <div><br/>ARCHITECTURE</div> |
| x   | xx/xx/xx | xxxxx      |  |          |          | SCALE: 1:100 (A3 ORIGINAL)         |  | DRAWING: Palm – 2 Bedroom House Roof Plan    |   |   |
|   |          |            |  |          |          | DRAWN: RPO 16386                   |  | P248                                         | — |   |
| © COPYRIGHT EXISTS ON THE DESIGNS AND INFORMATION SHOWN ON THIS DRAWING   |          |            |  |          |          | DATE: 21-03-17                     |  |                                              |   | O'KEEFE SCANLON LIMITED   |
| This drawing may be scaled or cross referenced to the scale bar for planning application purposes only. Do not scale for any other purpose, use figured dimensions only. Submit to site for all necessary consents. All dimensions to be checked by user and any discrepancies, errors or omissions to be reported to the Architect before work commences. This drawing is to be read in conjunction with all other relevant materials. |          |            |  |          |          |                                    |  |                                              |   |   |