


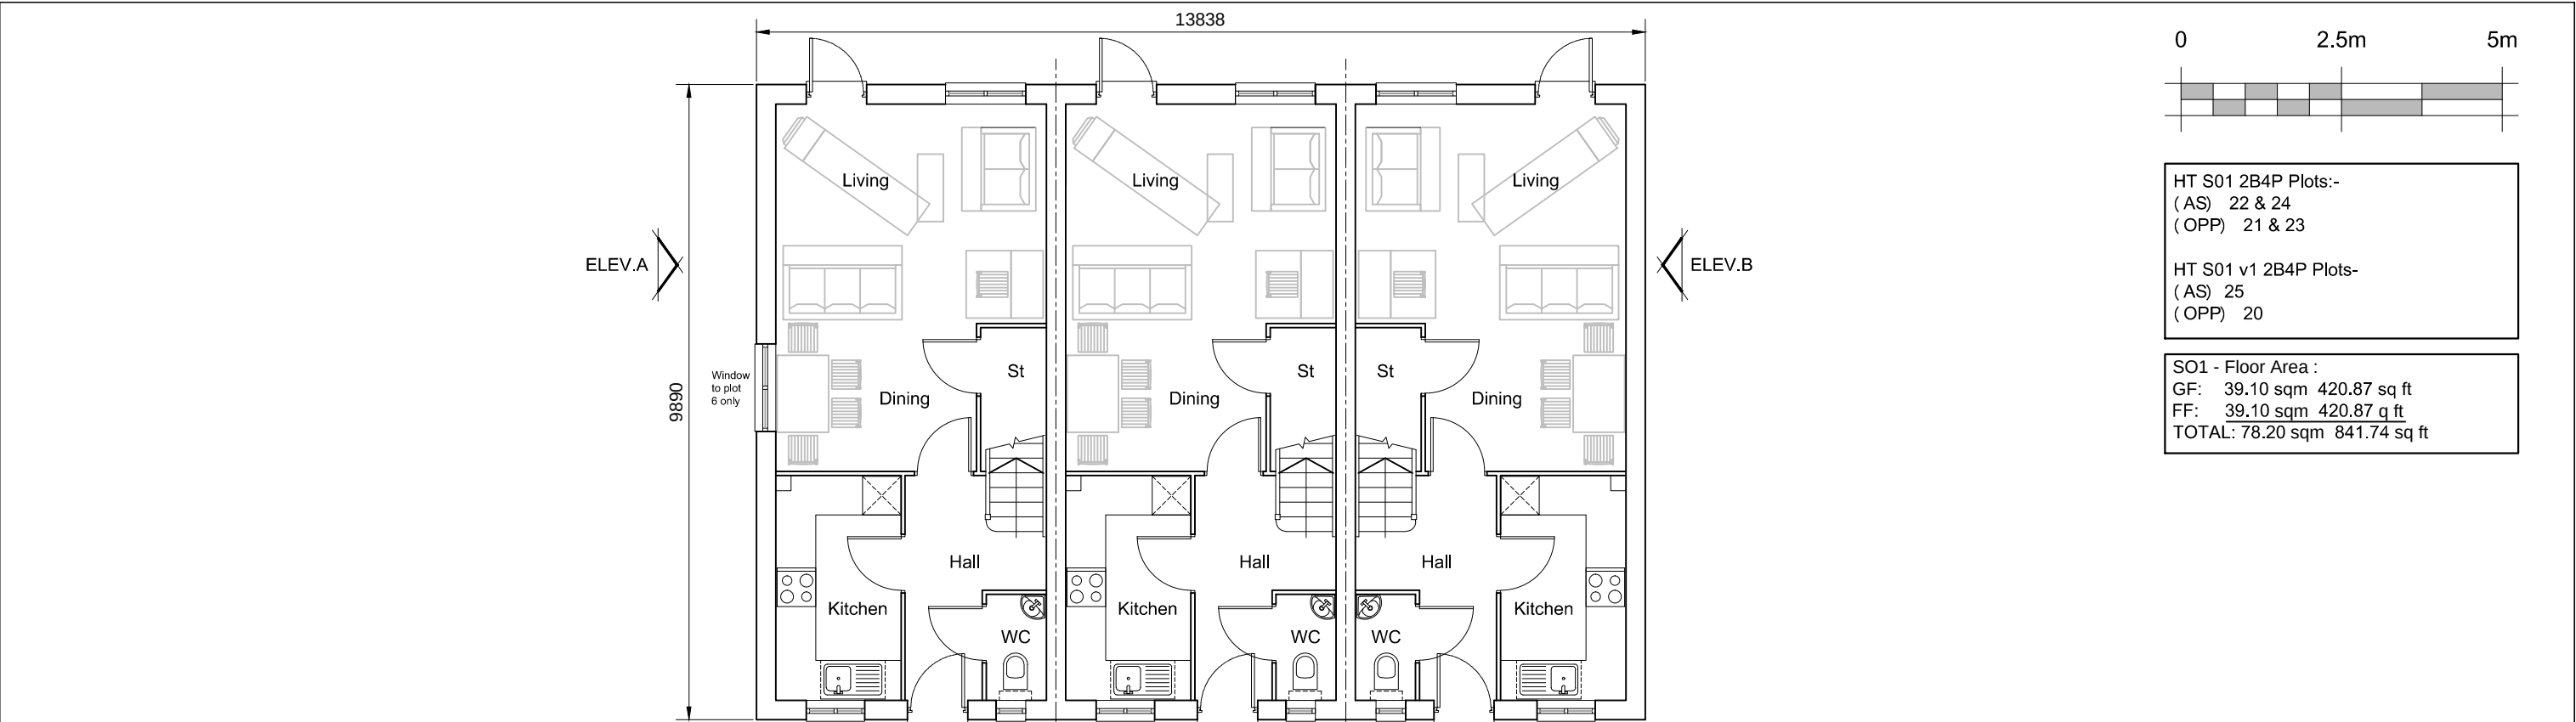


HT S01 2B4P Plots:-
(AS) 22 & 24
(OPP) 21 & 23

HT S01 v1 2B4P Plots-
(AS) 25
(OPP) 20

SO1 - Floor Area :
GF: 39.10 sqm 420.87 sq ft
FF: 39.10 sqm 420.87 q ft
TOTAL: 78.20 sqm 841.74 sq ft

Ground Floor Plan

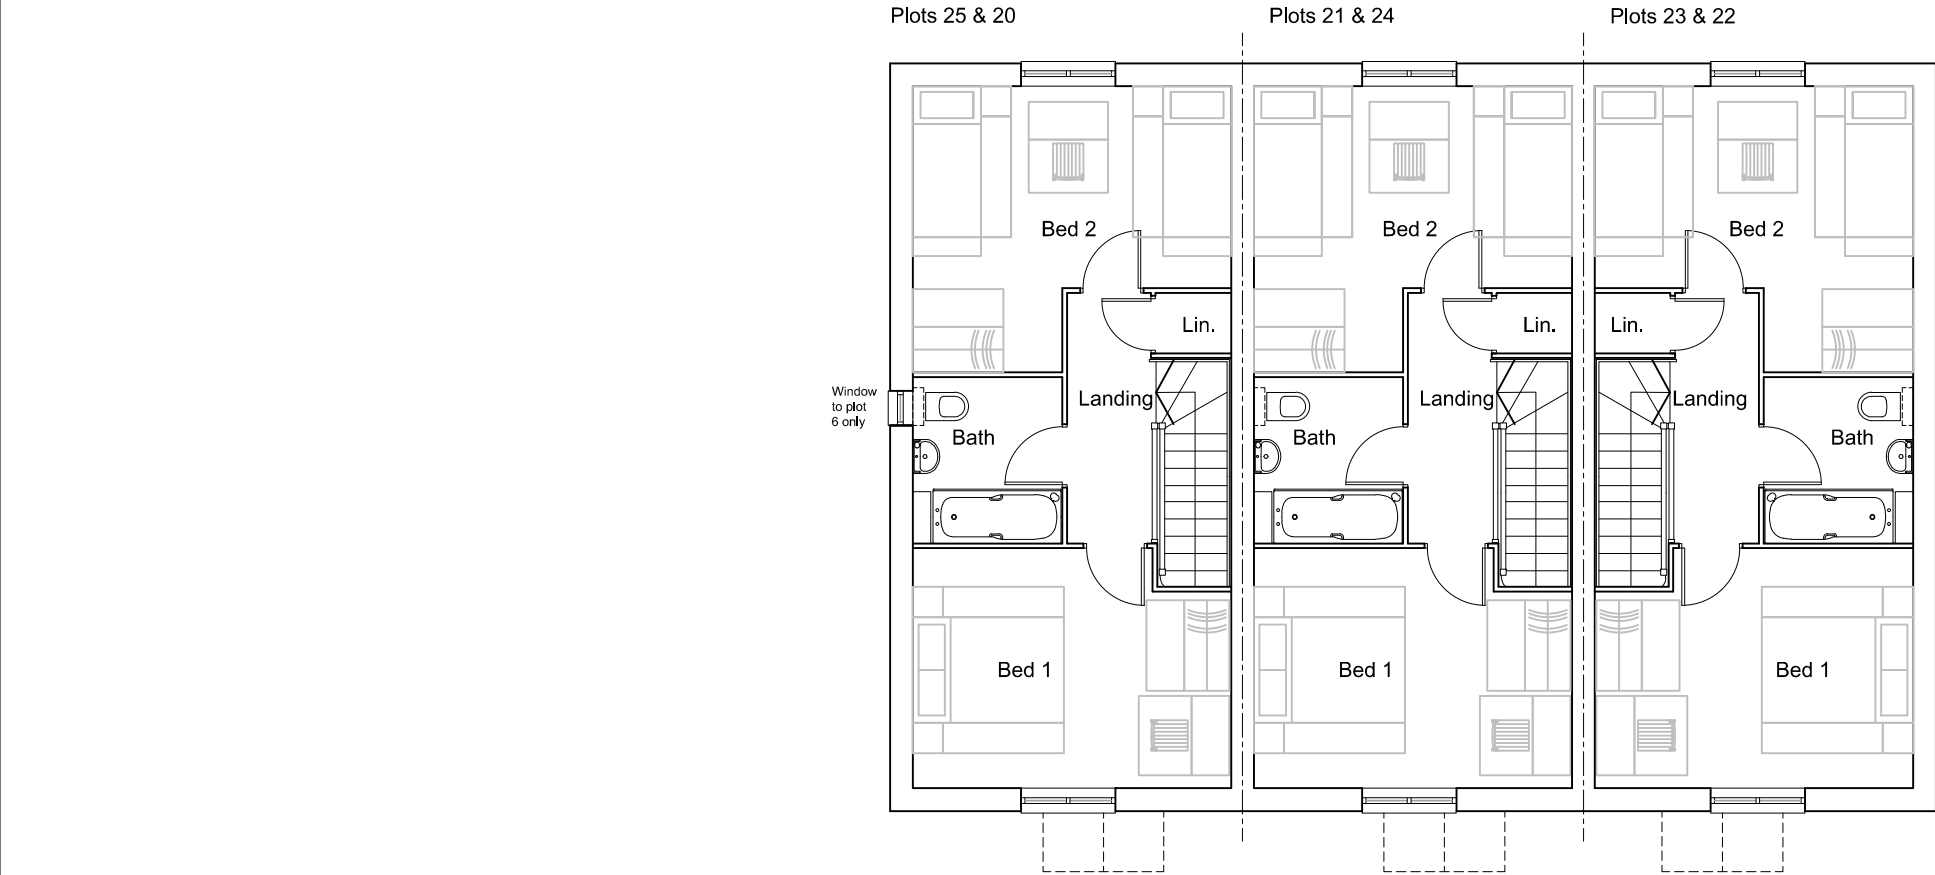

First Floor Plan

REV. x	DATE xx/xx/xx	REVISIONS: xxxxx	By XX	Planning	CLIENT: Bellway Homes LTD (Wessex)		PROJECT: Land West of Horndean Road Emsworth		Broadmede House Farnham Business Park Weydon Lane Farnham Surrey GU9 8QT Tel. 01252 267878 info@osparchitecture.com www.osparchitecture.com OSP ARCHITECTURE O'KEEFE SCANLON LIMITED
					SCALE: 1:100 (A3 ORIGINAL)		DRAWING: S01 - Blocks 20-22 & 23-25 Ground & First Floor Plans		
					DRAWN: KLH	16386	P251	—	
					DATE: 23.06.17				
© COPYRIGHT EXISTS ON THE DESIGNS AND INFORMATION SHOWN ON THIS DRAWING									
This drawing may be scaled or cross referenced to the scale bar for planning application purposes only.Do not scale for any other purpose,use figured dimensions only.Subject to site survey and all necessary consents. All dimensions to be checked by user and any discrepancies,errors or omissions to be reported to the Architect before work commences.This drawing is to be read in conjunction with all other relevant materials.									

© COPYRIGHT EXISTS ON THE DESIGNS AND INFORMATION SHOWN ON THIS DRAWING
This drawing may be scaled or cross referenced to the scale bar for planning application purposes only.Do not scale for any other purpose,use figured dimensions only.Subject to site survey and all necessary consents.
All dimensions to be checked by user and any discrepancies,errors or omissions to be reported to the Architect before work commences.This drawing is to be read in conjunction with all other relevant materials.