


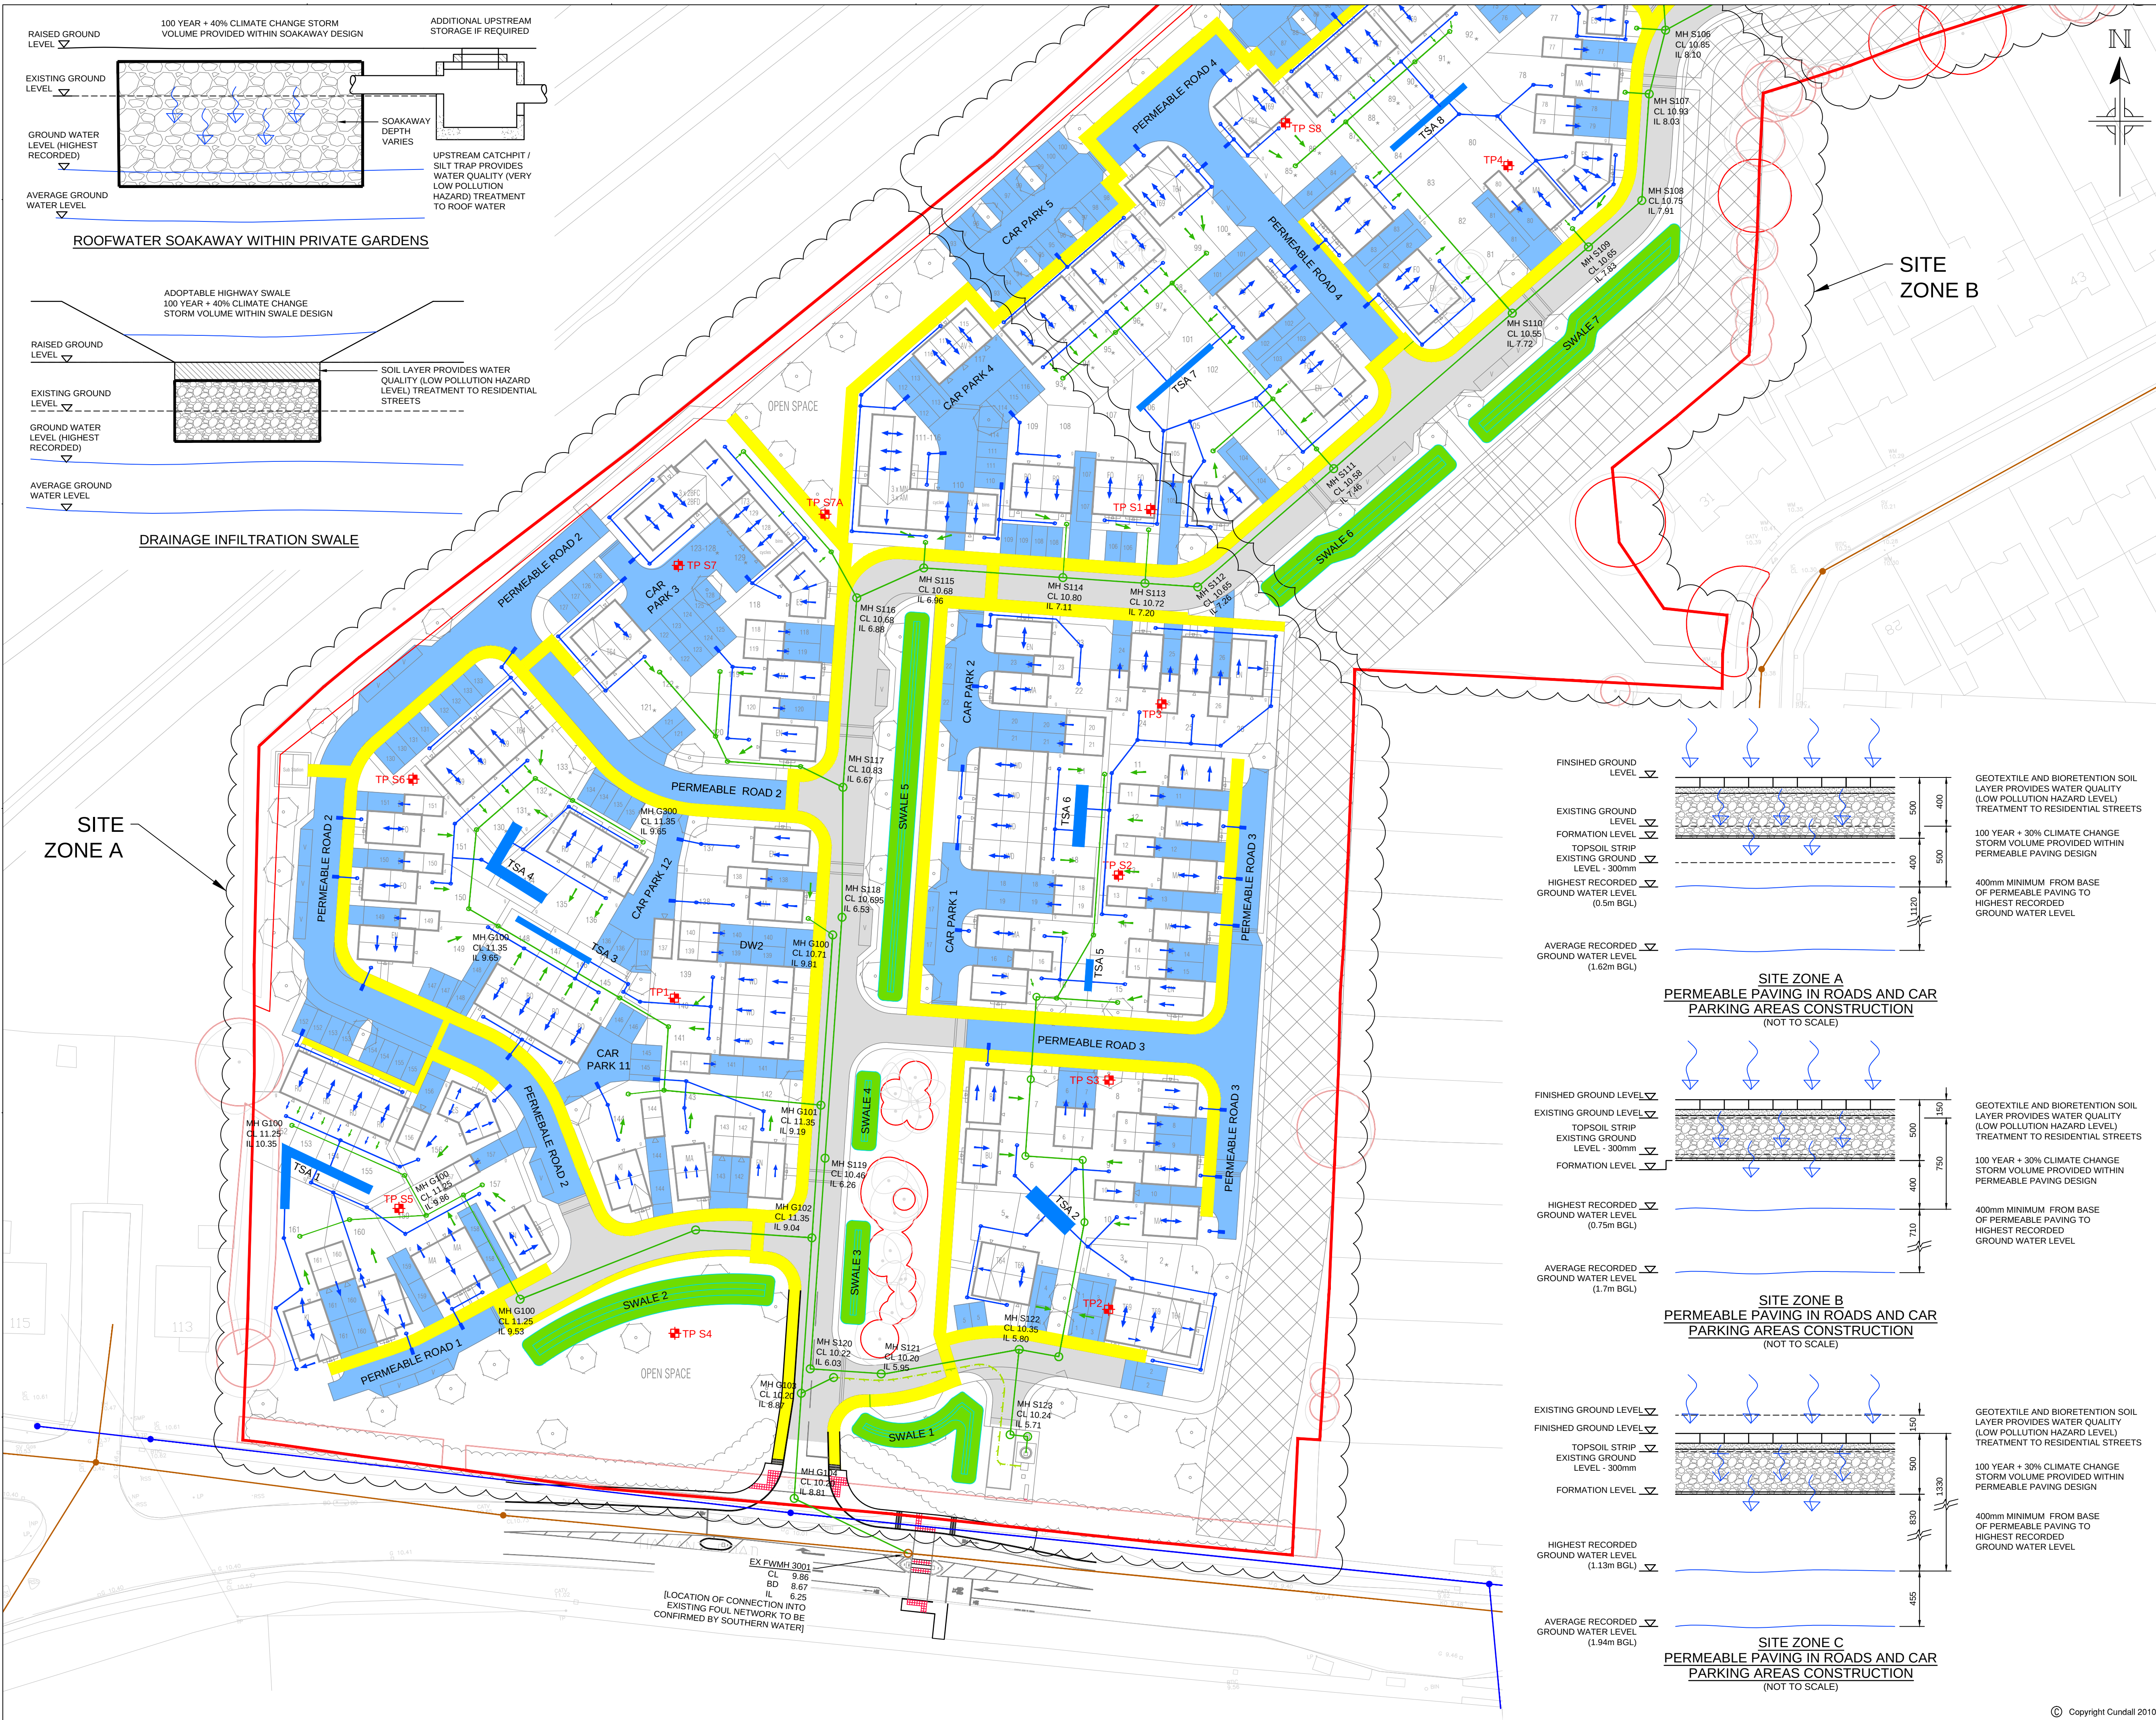

1012052

A1

Based on:
Architects Dwg No.
Structural Dwg No.
Survey Dwg No.
Other Dwg No.

Rev
Rev
Rev
Rev

DO NOT SCALE FROM THIS DRAWING

Notes

KEY

SITE BOUNDARY

IMPERMEABLE CONSTRUCTION
ROAD - DRAINING TO SWALE

PERMEABLE CONSTRUCTION
ROAD, CAR PARKING & DRIVEWAYS

SERVICE CORRIDOR (2M WIDE)

FOUL WATER DRAIN

PLOT FOUL FLOW DIRECTION

SURFACE WATER DRAIN

SURFACE WATER DISTRIBUTION BOX

ROOF AREA RUNOFF DIRECTION TO
DISCHARGE POINT

PRIVATE SOAKAWAY TRENCH
(TSA1 - TSA9)

SWALE

SITE ZONES (A-C)

ROOT PROTECTION ZONES

WILSON BAILEY TRIAL PITS

SHEET 2 OF 2

SHEET 1 OF 2

Project

LAND AT HAVANT ROAD,
EMSWORTH

Client

BDW SOUTHAMPTON

Architect

SIMON COOPER ASSOCIATES

Title

DRAINAGE LAYOUT
SHEET 1 OF 2

CUNDALL

One Carter Lane
London EC4V 5ER
Telephone: +44 (0)20 7438 1600

Website: www.cundall.com

FINISHED GROUND LEVEL

EXISTING GROUND LEVEL

FORMATION LEVEL

TOPSOIL STRIP
EXISTING GROUND
LEVEL - 300mm

HIGHEST RECORDED
GROUND WATER LEVEL
(0.5m BGL)

1120

1120

1120

1120

1120

400

400

400

400

400

500

500

500

500

500

400

400

400

400

400

1120

1120

1120

1120

1120

400

400

400

400

400

500

500

500

500

500

400

400

400

400

400

1120

1120

1120

1120

1120

400

400

400

400

400

500

500

500

500

500

400

400

400

400

400

1120

1120

1120

1120

1120

400

400

400

400

400

500

500

500

500

500

400

400

400

400

400

1120

1120

1120

1120

1120

400

400

400

400

40