



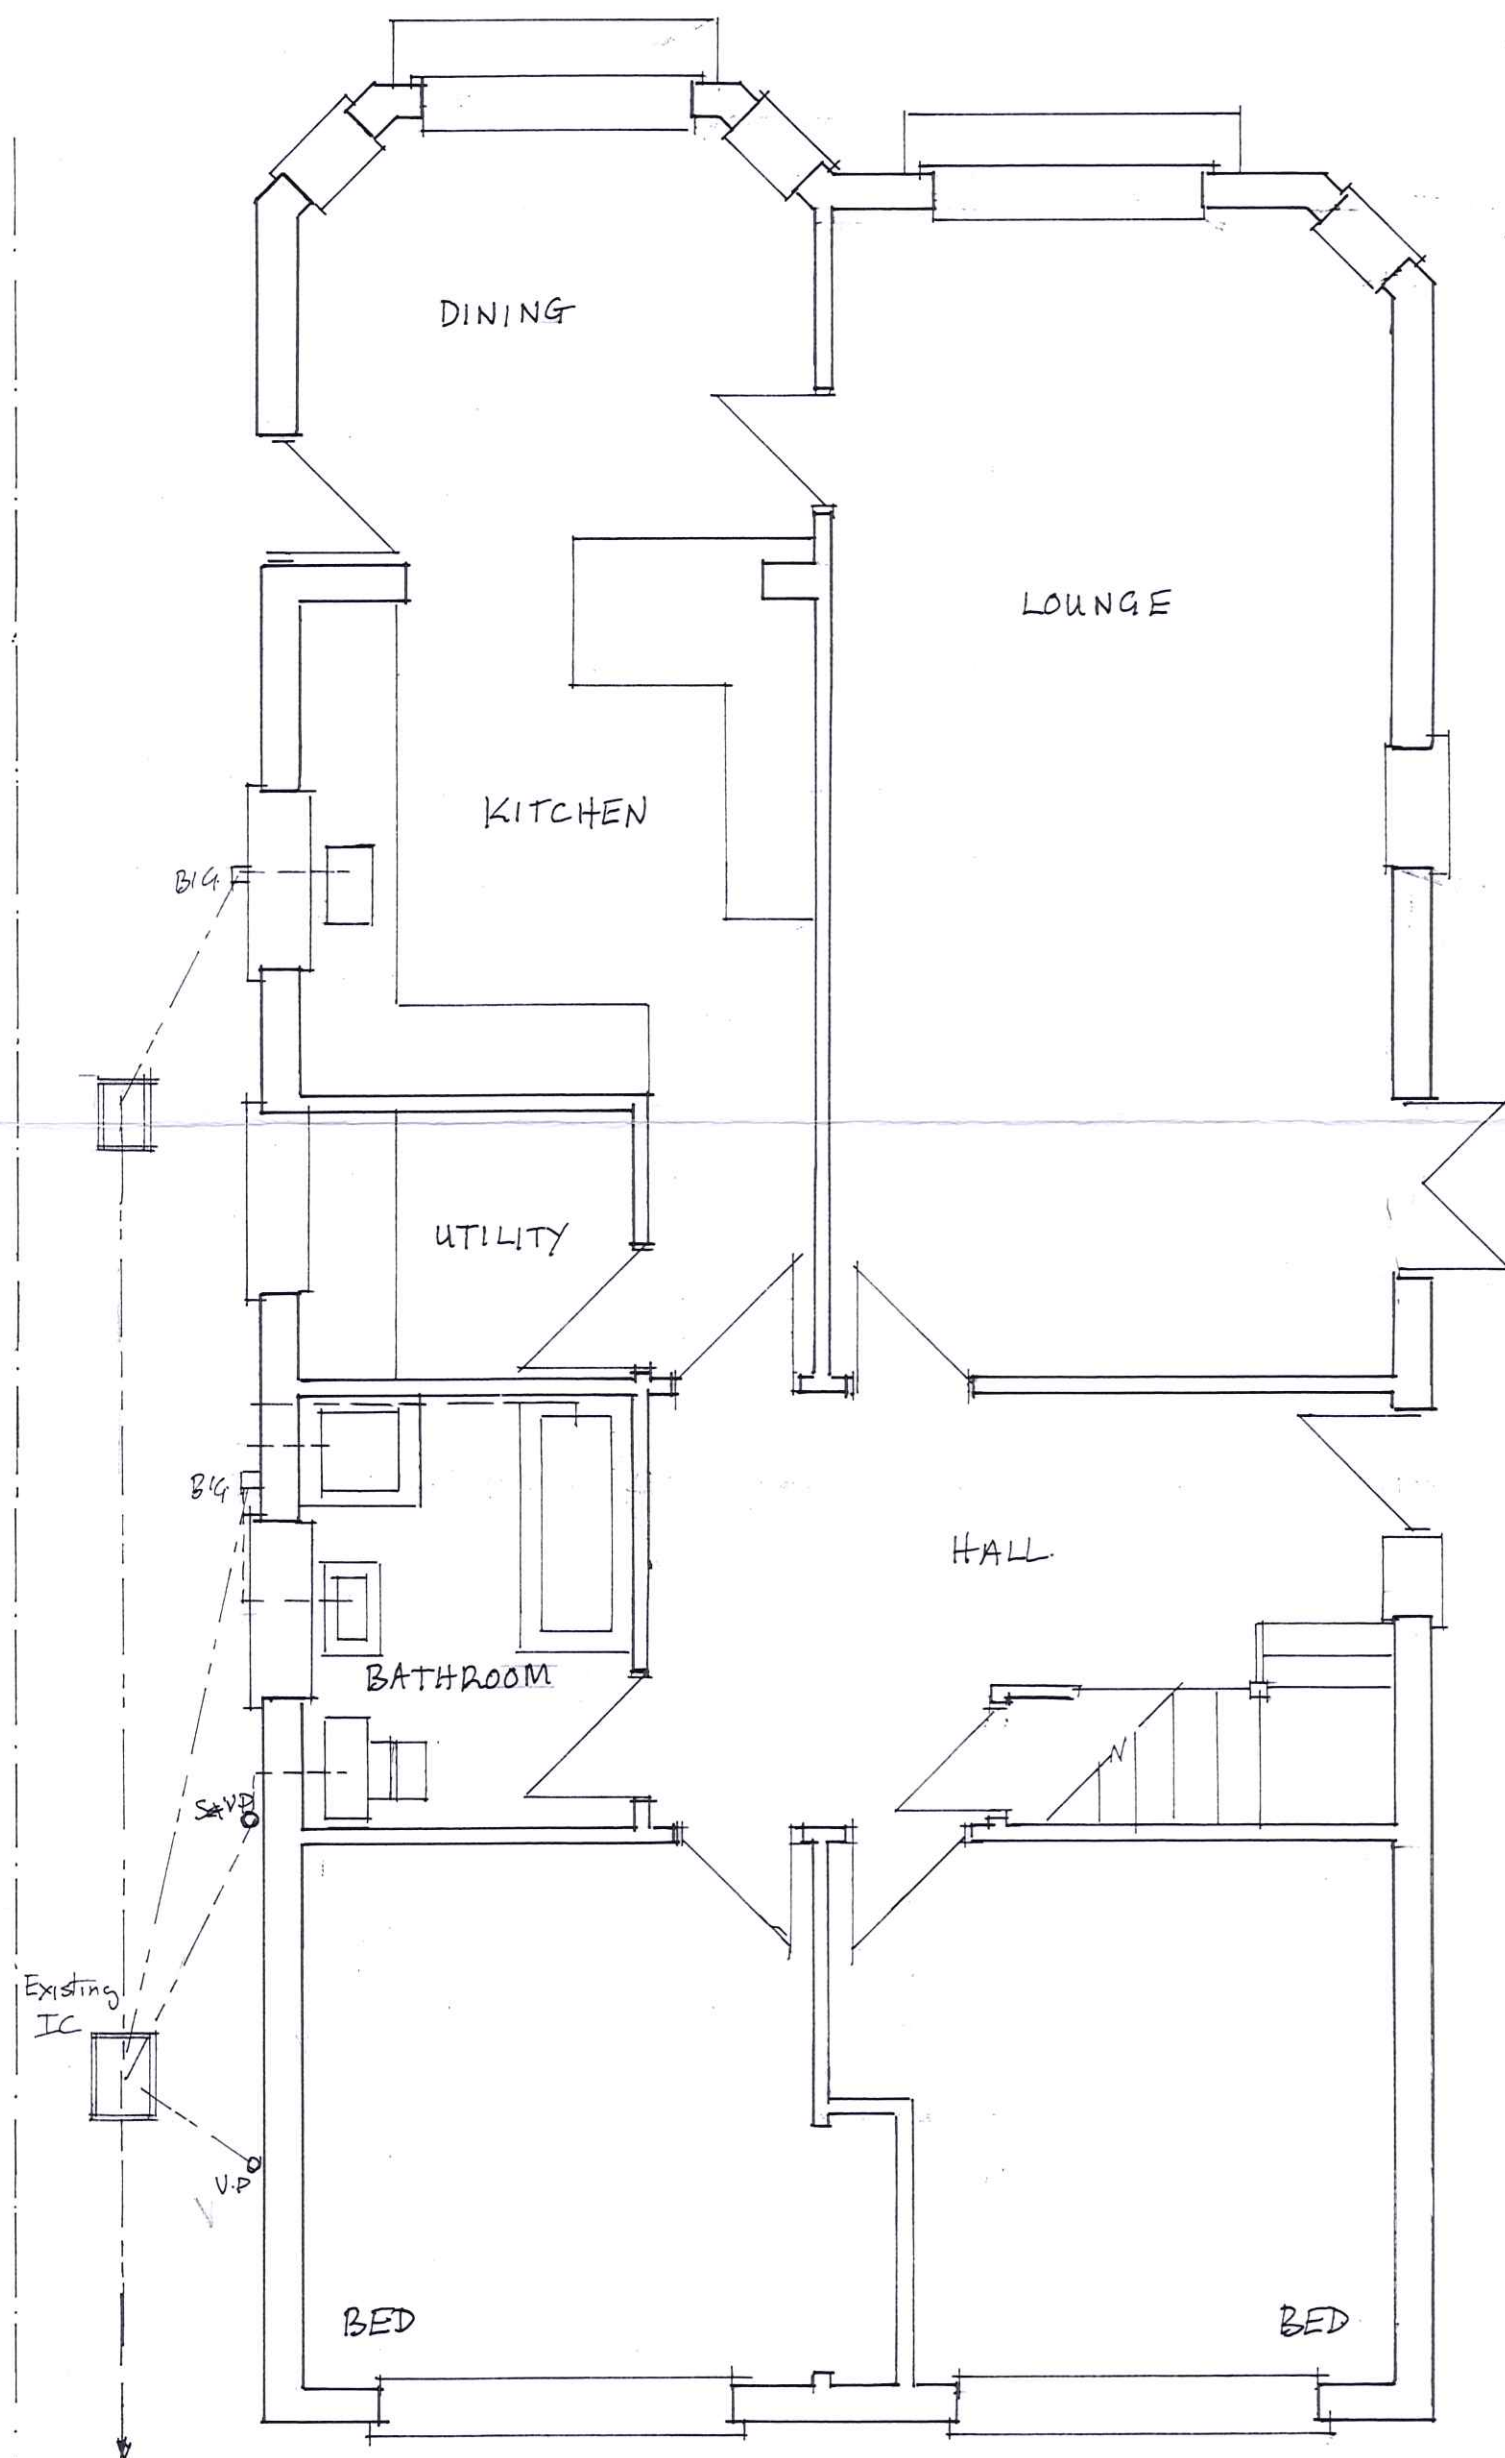


GROUND



FRONT (SOUTH)

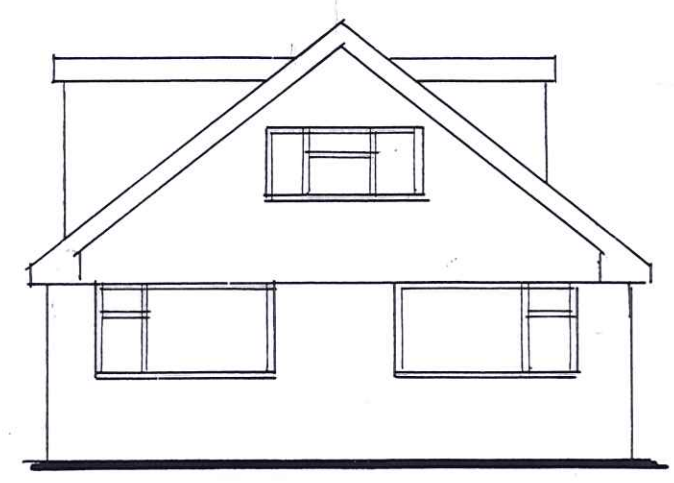

REAR (NORTH)

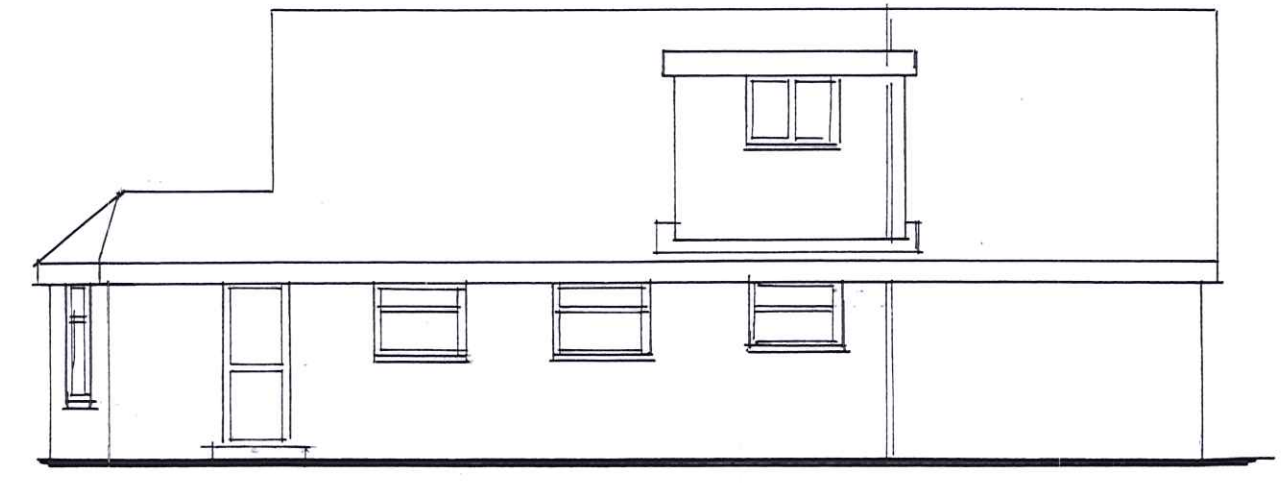


SIDE (WEST)



SIDE (EAST)


EXISTING ELEVATIONS

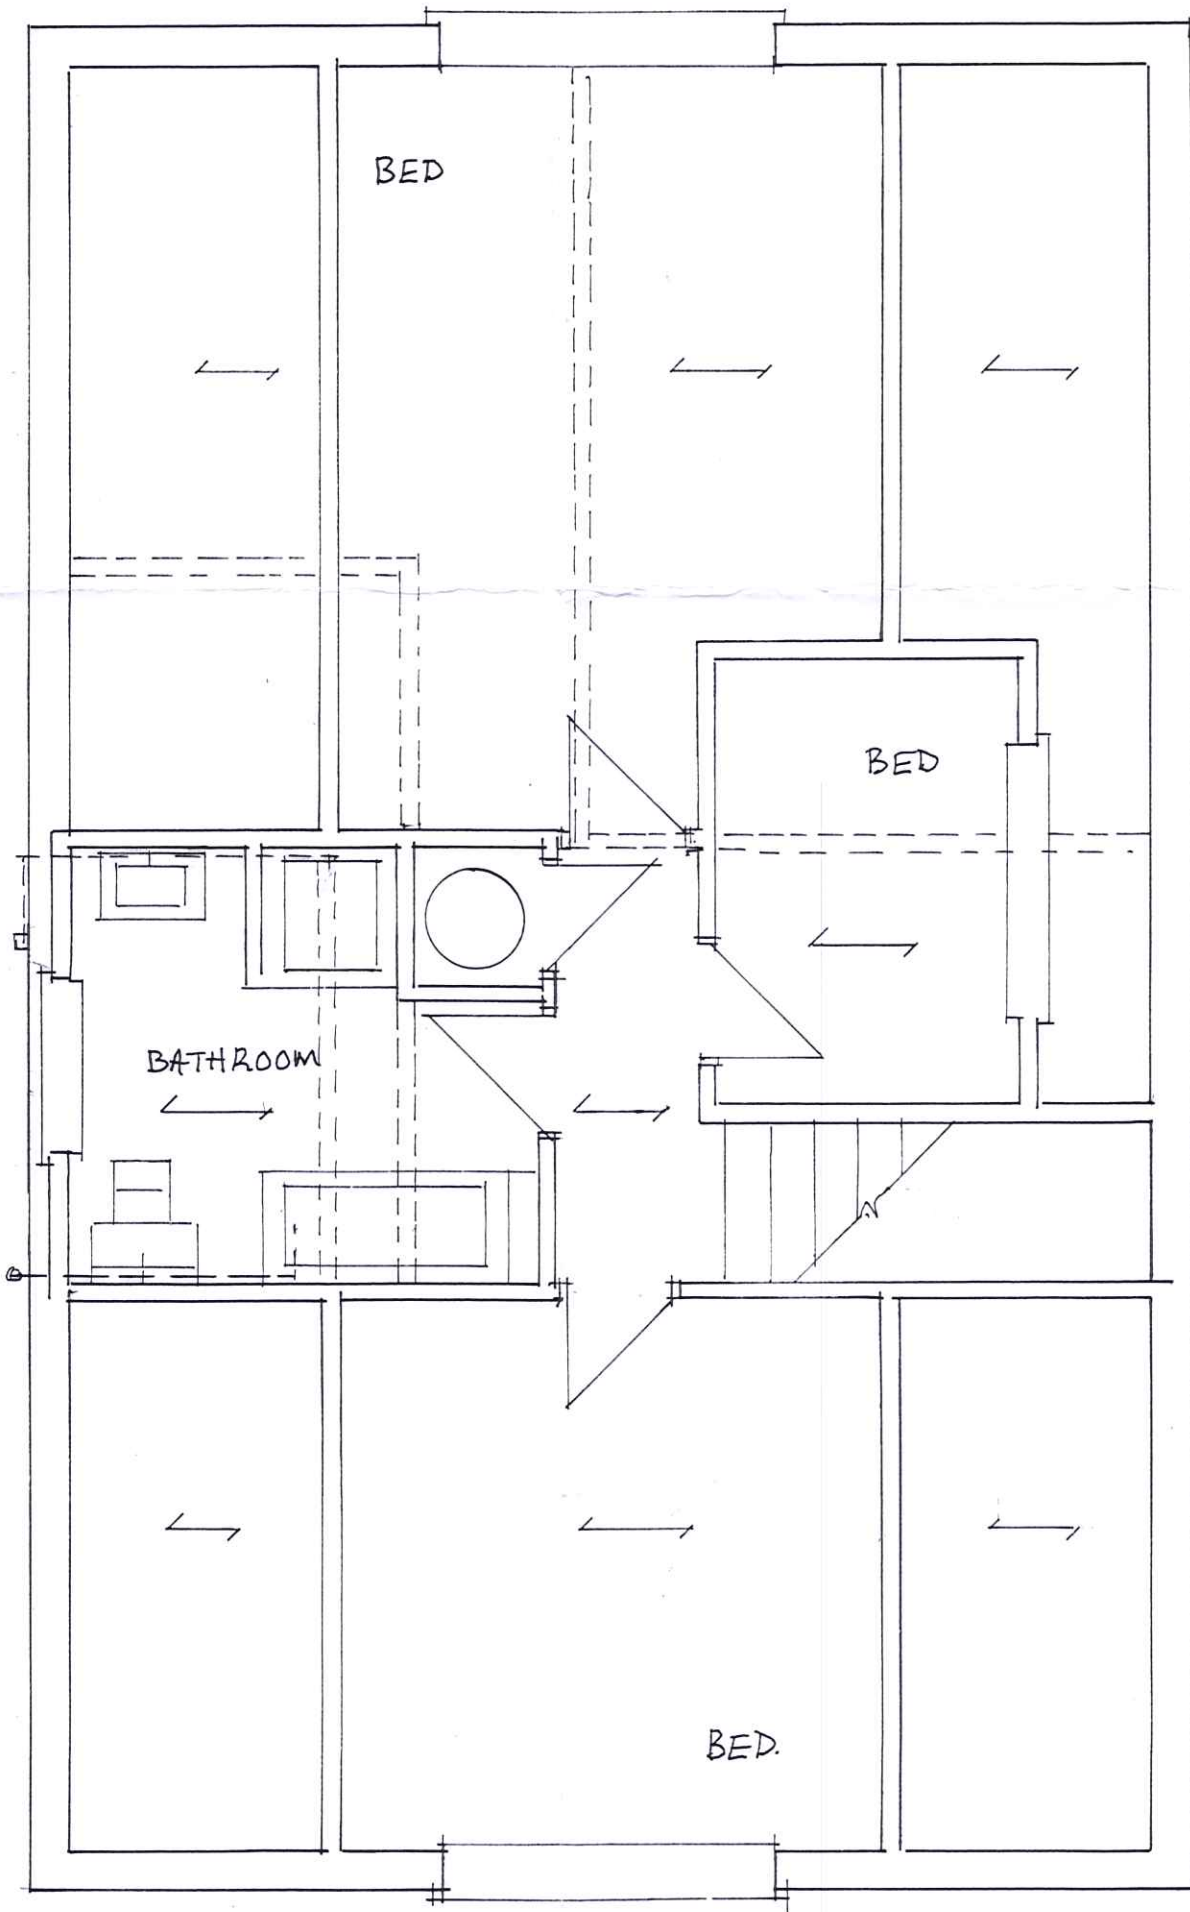

FIRST


EXISTIN FLOOR PLANS

SCALE 1:50 @ A3

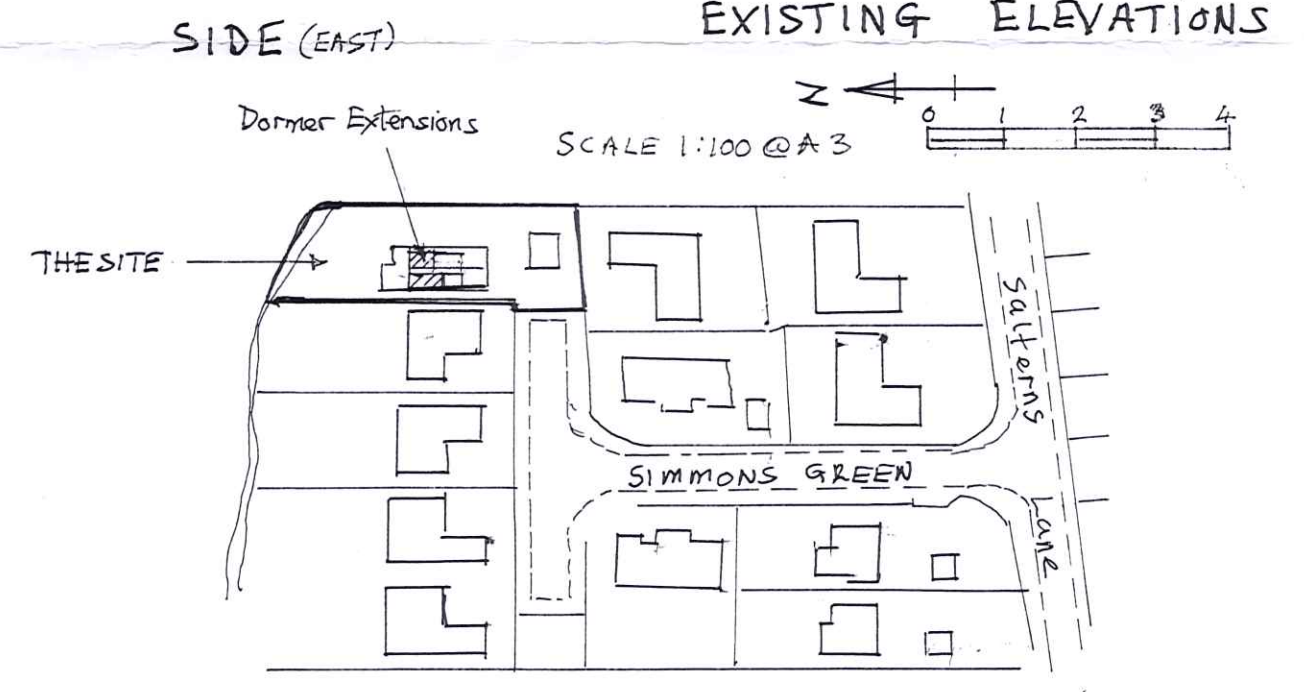

LOCATION PLAN

SCALE: 1:1250 @ A3

 

Title: PROPOSED REAR EXTENSION
TO EXISTING DORMERS AND
INTERNAL ALTERATIONS
(Existing Plans & Elevations)

Address: 5A SIMMONS GREEN
HAYLING ISLAND
HAVANT PO11 9PP

Client: DAVID GARTON

Tele: 07904102893

Scale: 1:50 & 1:100

Date: 01/07/2017