



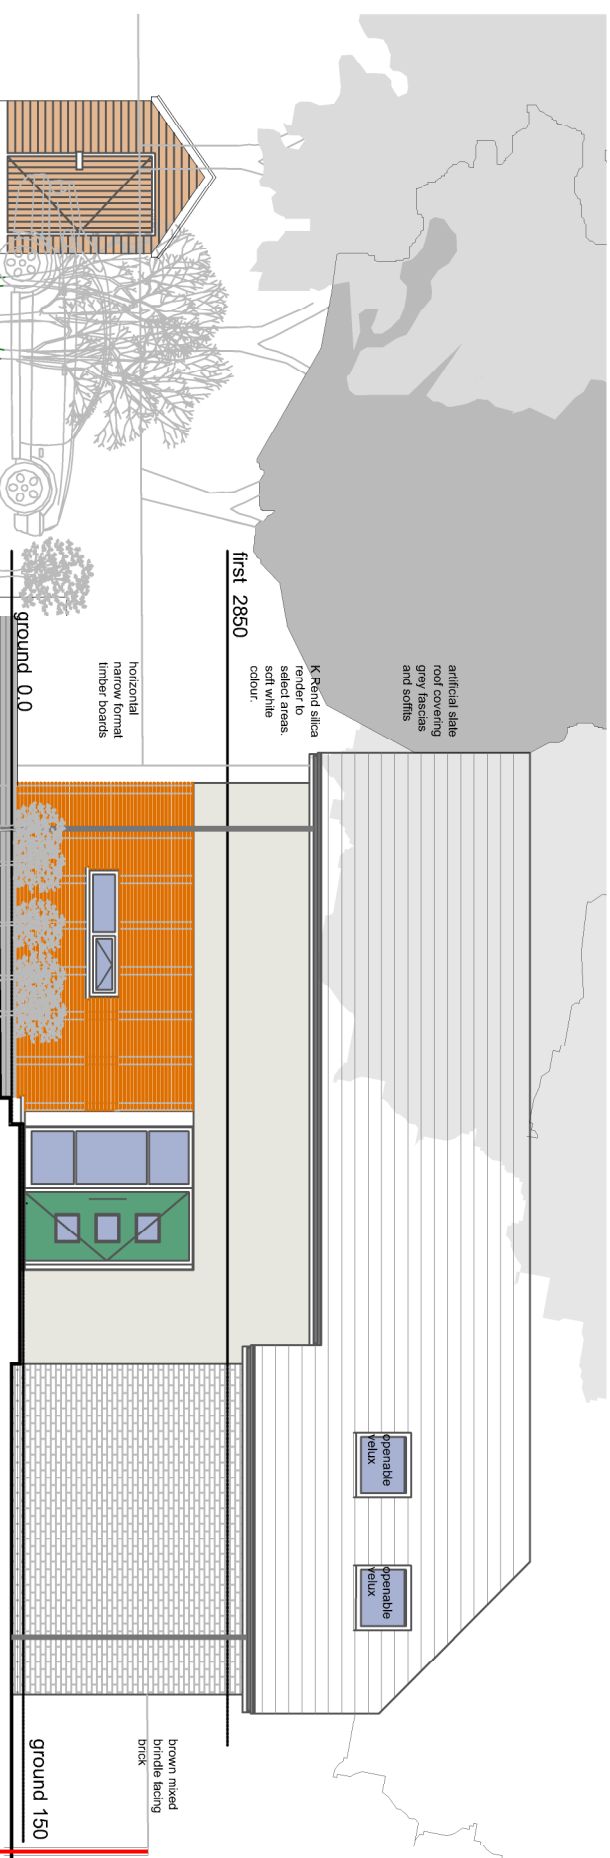


bicycle and garden


North Elevation - 1:100

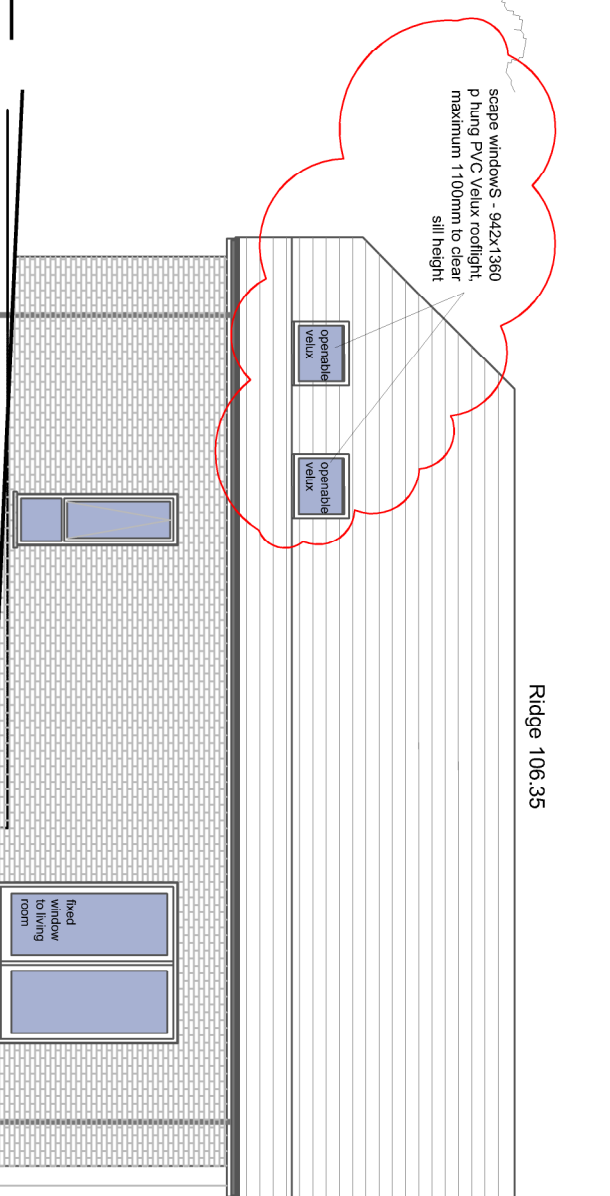

South Elevation - 1:100

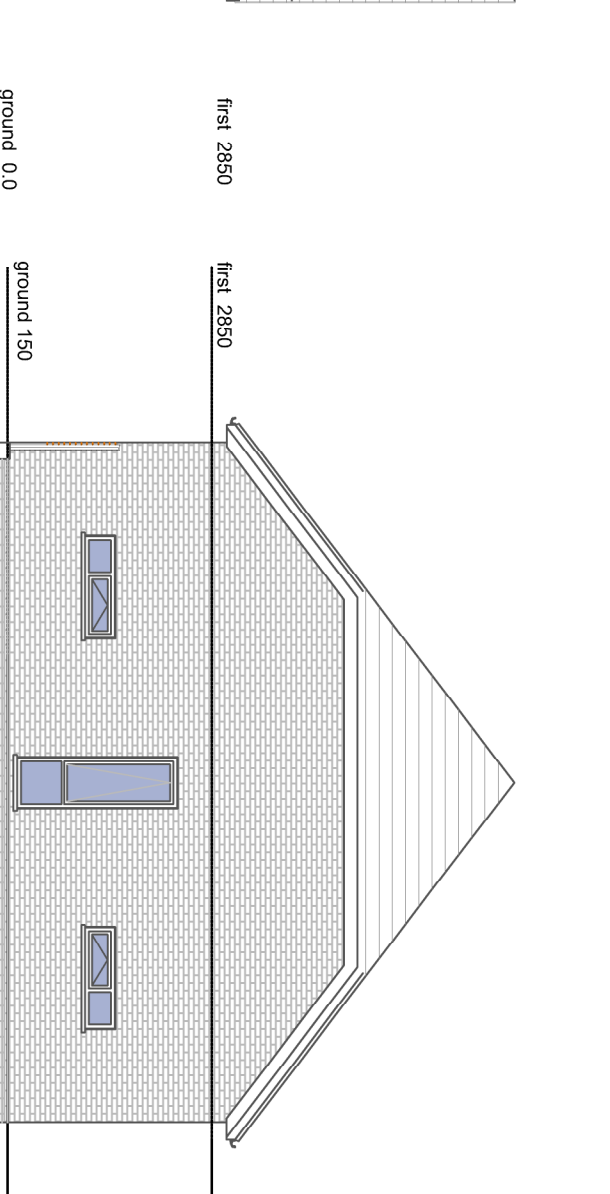

West Elevation - 1:100

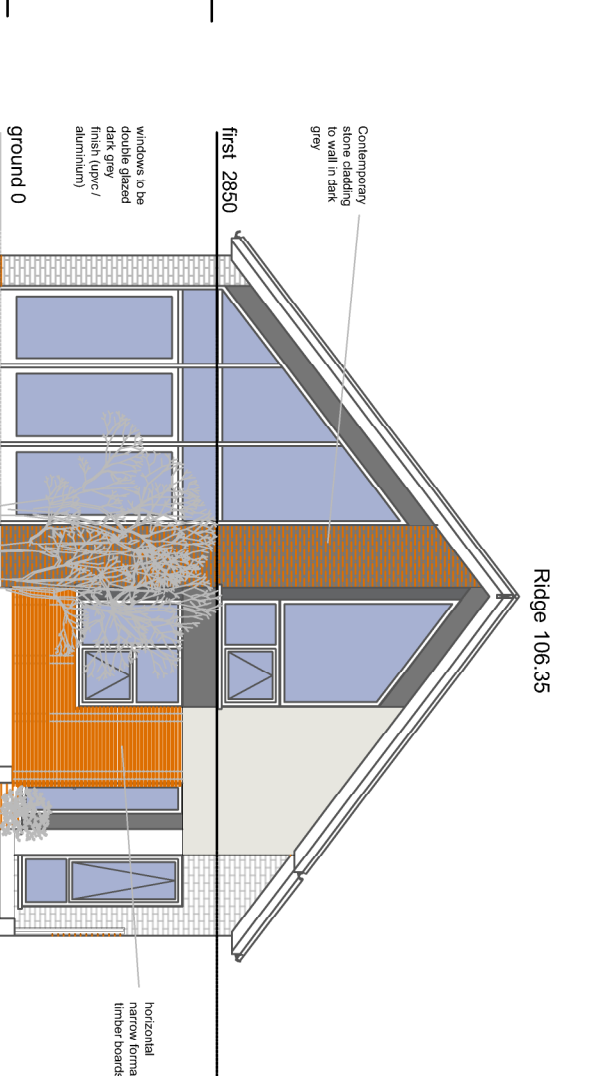

East Elevation - 1:100



NOTES

All dimensions to be checked on site and any discrepancy notified to The Martin Ralph Group. Written dimensions are to be used in preference scaled dimensions.

This drawing is the property of The Martin Ralph Group and must not be reproduced, in part or whole or deviated from, without their permission.

construction works, the contractor reviews the drawings and specification and discusses with the practice any inconsistencies, anomalies, non-industry standard features or other concerns.

For both pricing and construction purposes Structural Mechanical and Electrical Engineers designs, calculations and sizes etc are to take preference over the layout drawings. Any discrepancies are to be brought to the immediate attention of The Martin Ralph Group.

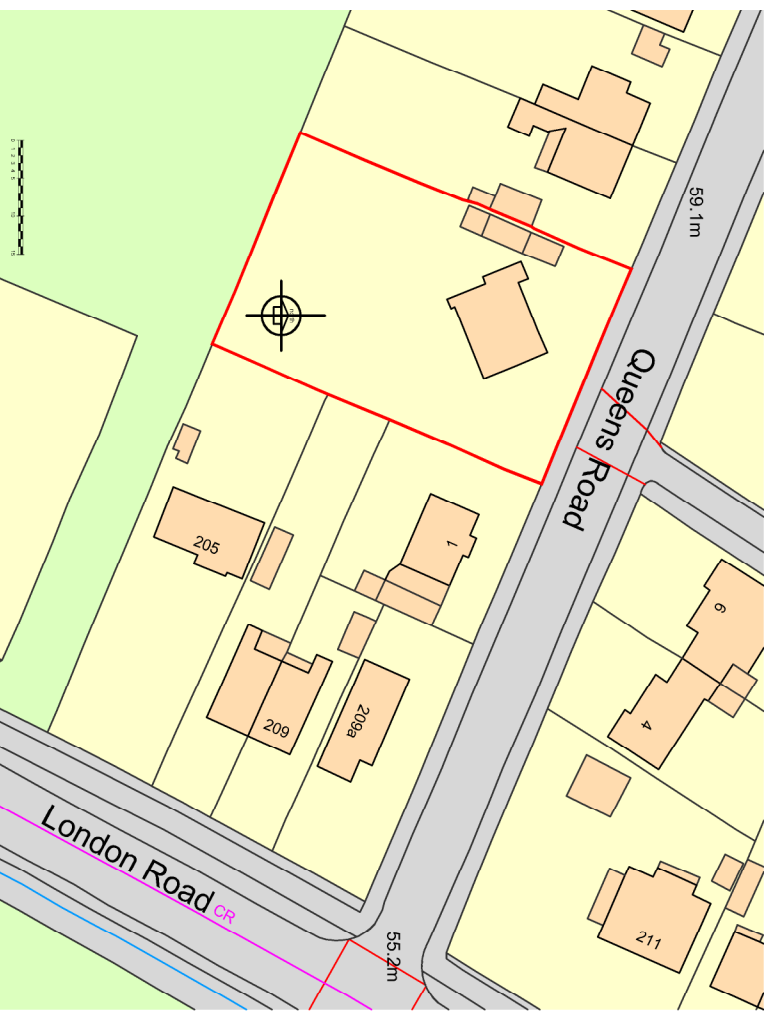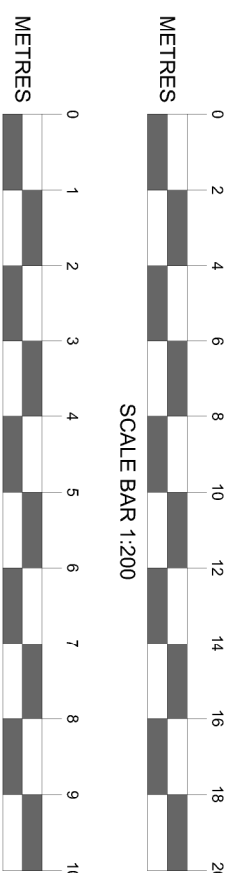

AMENDMENTS	DATE
G ESCAPE WINDOW REMOVED FROM WEST ELEVATION SOUTH ELEVATION ROOF LIGHTS LOWERED	21.12.2017
F ESCAPE WINDOW ADDED TO WEST ELEVATION	17.10.2017
E VARIOUS BUILDING REGULATIONS AMENDMENTS	07.05.2017




[illegible]

DRAWING TITLE	
Proposed Floor Plans and Elevations	
DATE	24/03/2016
SCALE	
As indicated @ A1	
DRAWING No.	16.367.SP 01
REVISION	G



**CHARTERED SURVEYORS
ARCHITECTS & ENGINEERS**

Barn Hip / Cranked Beam Detail - 1:20

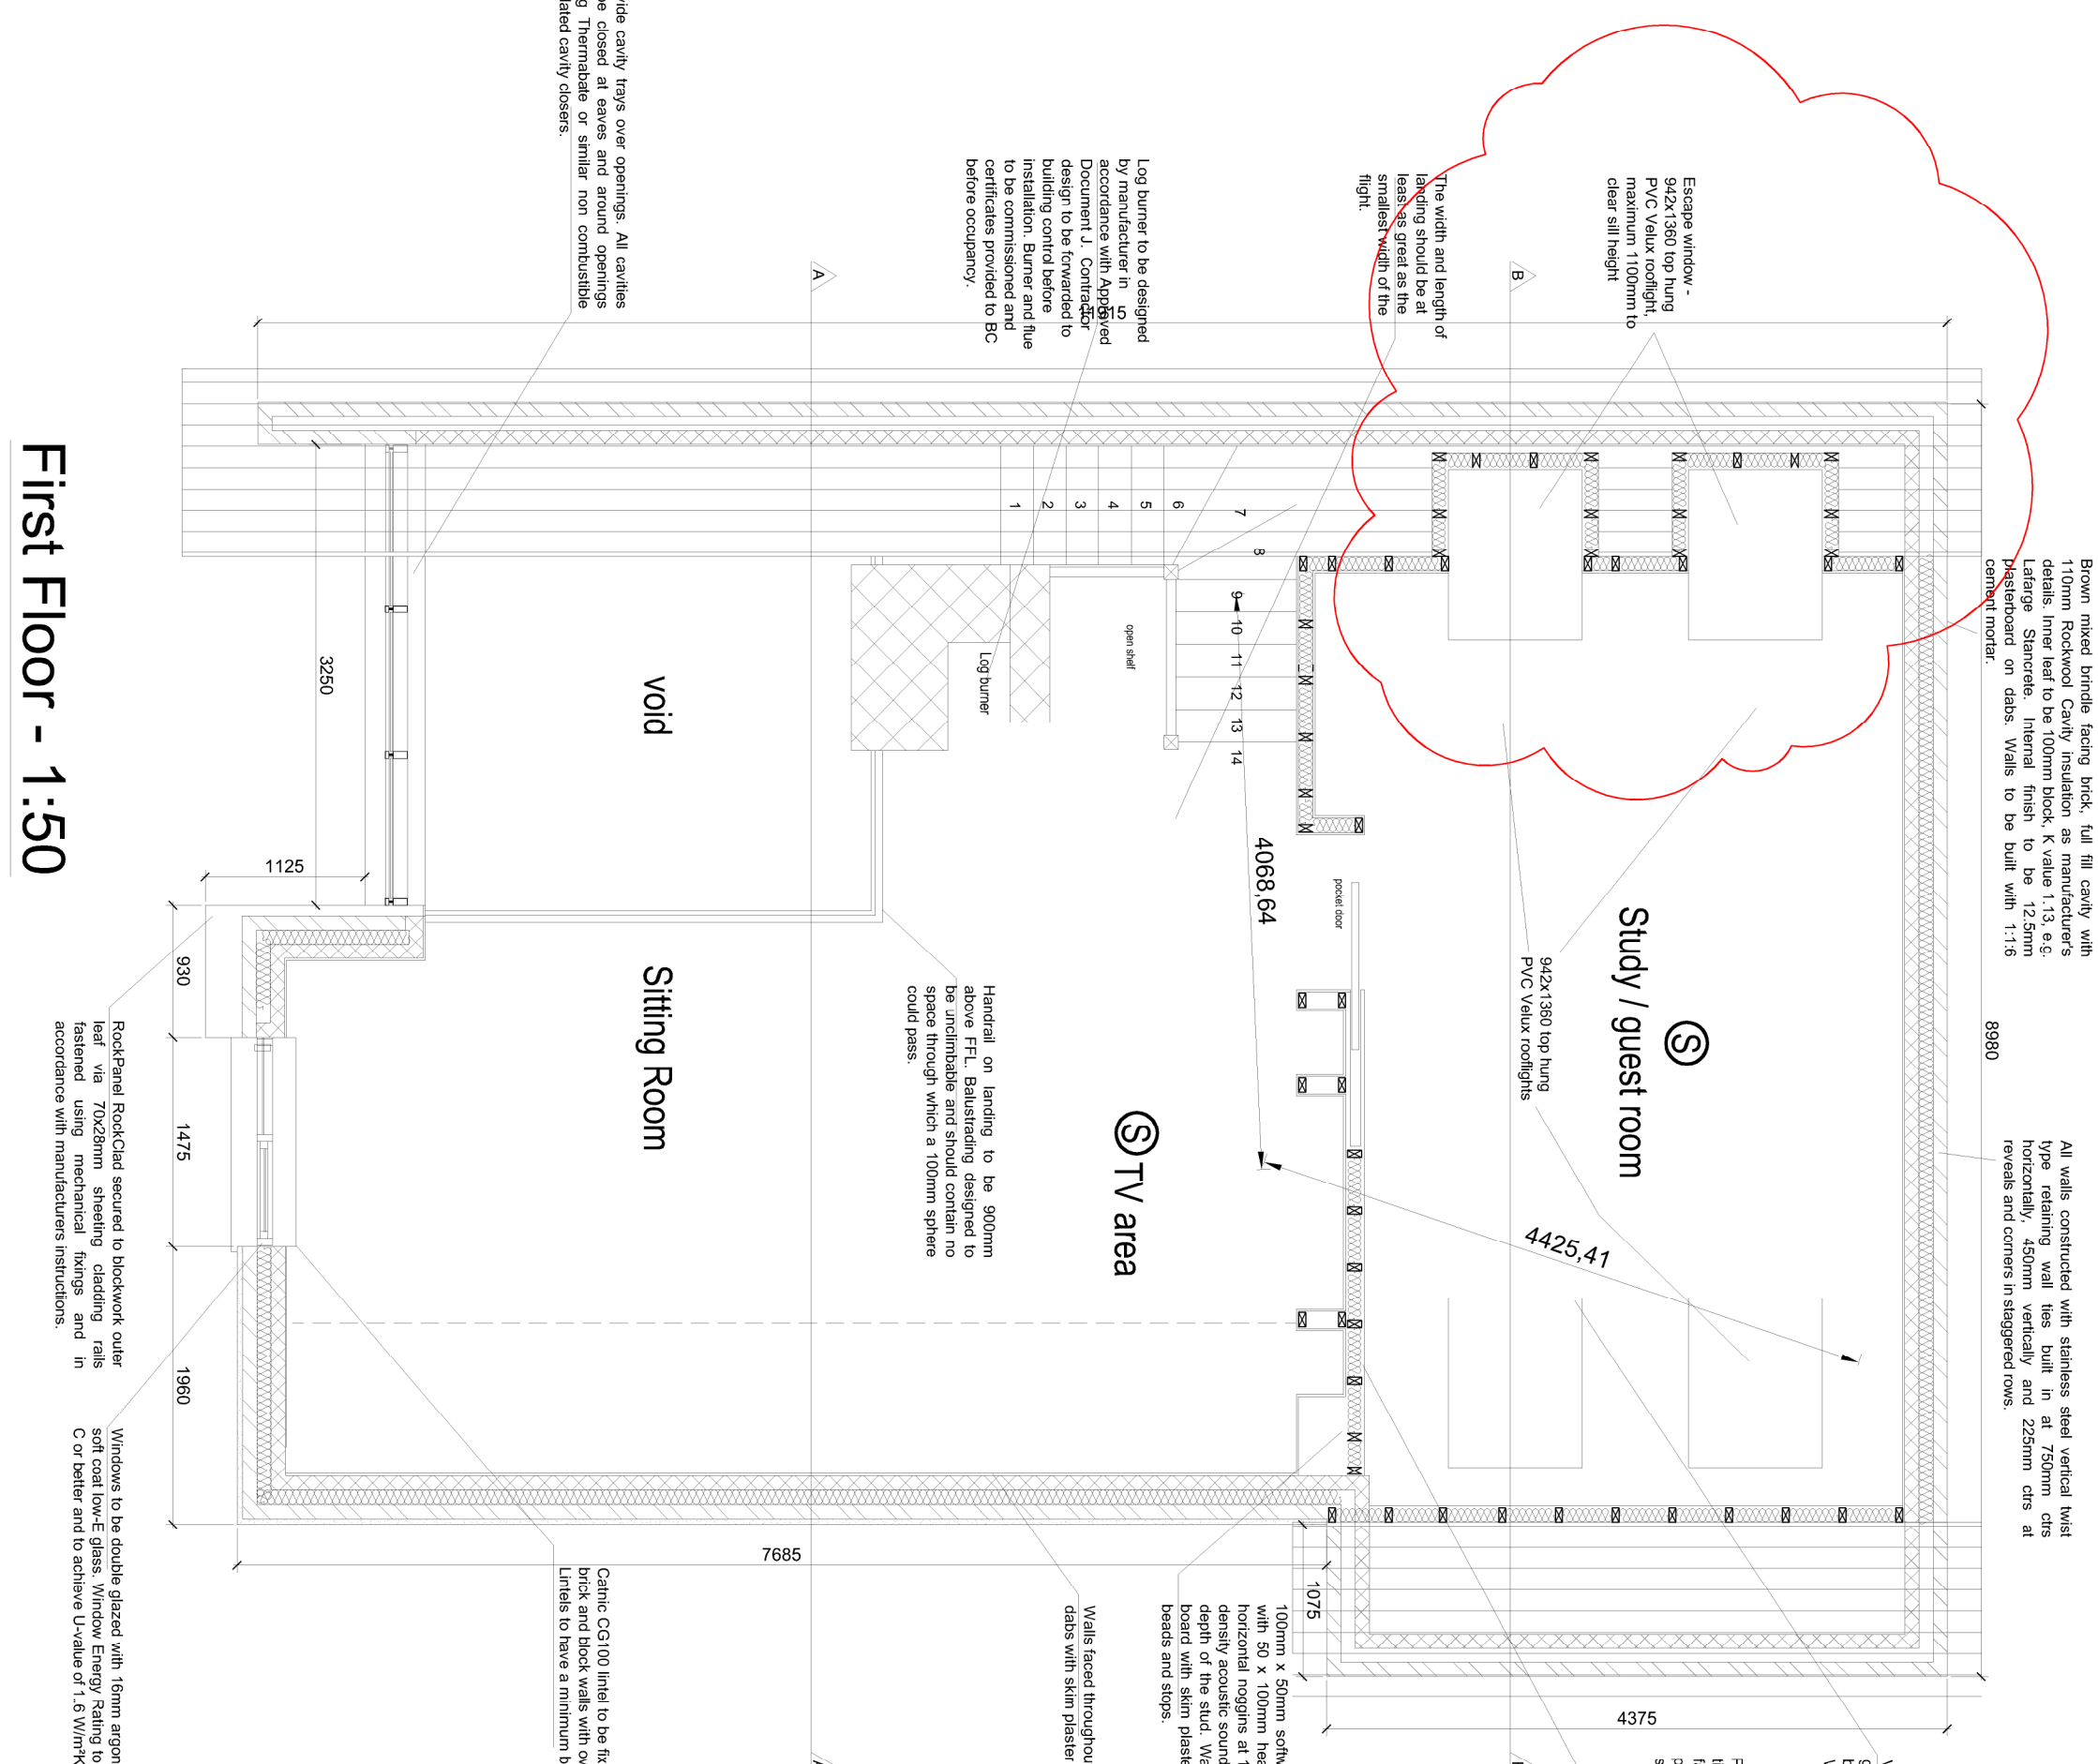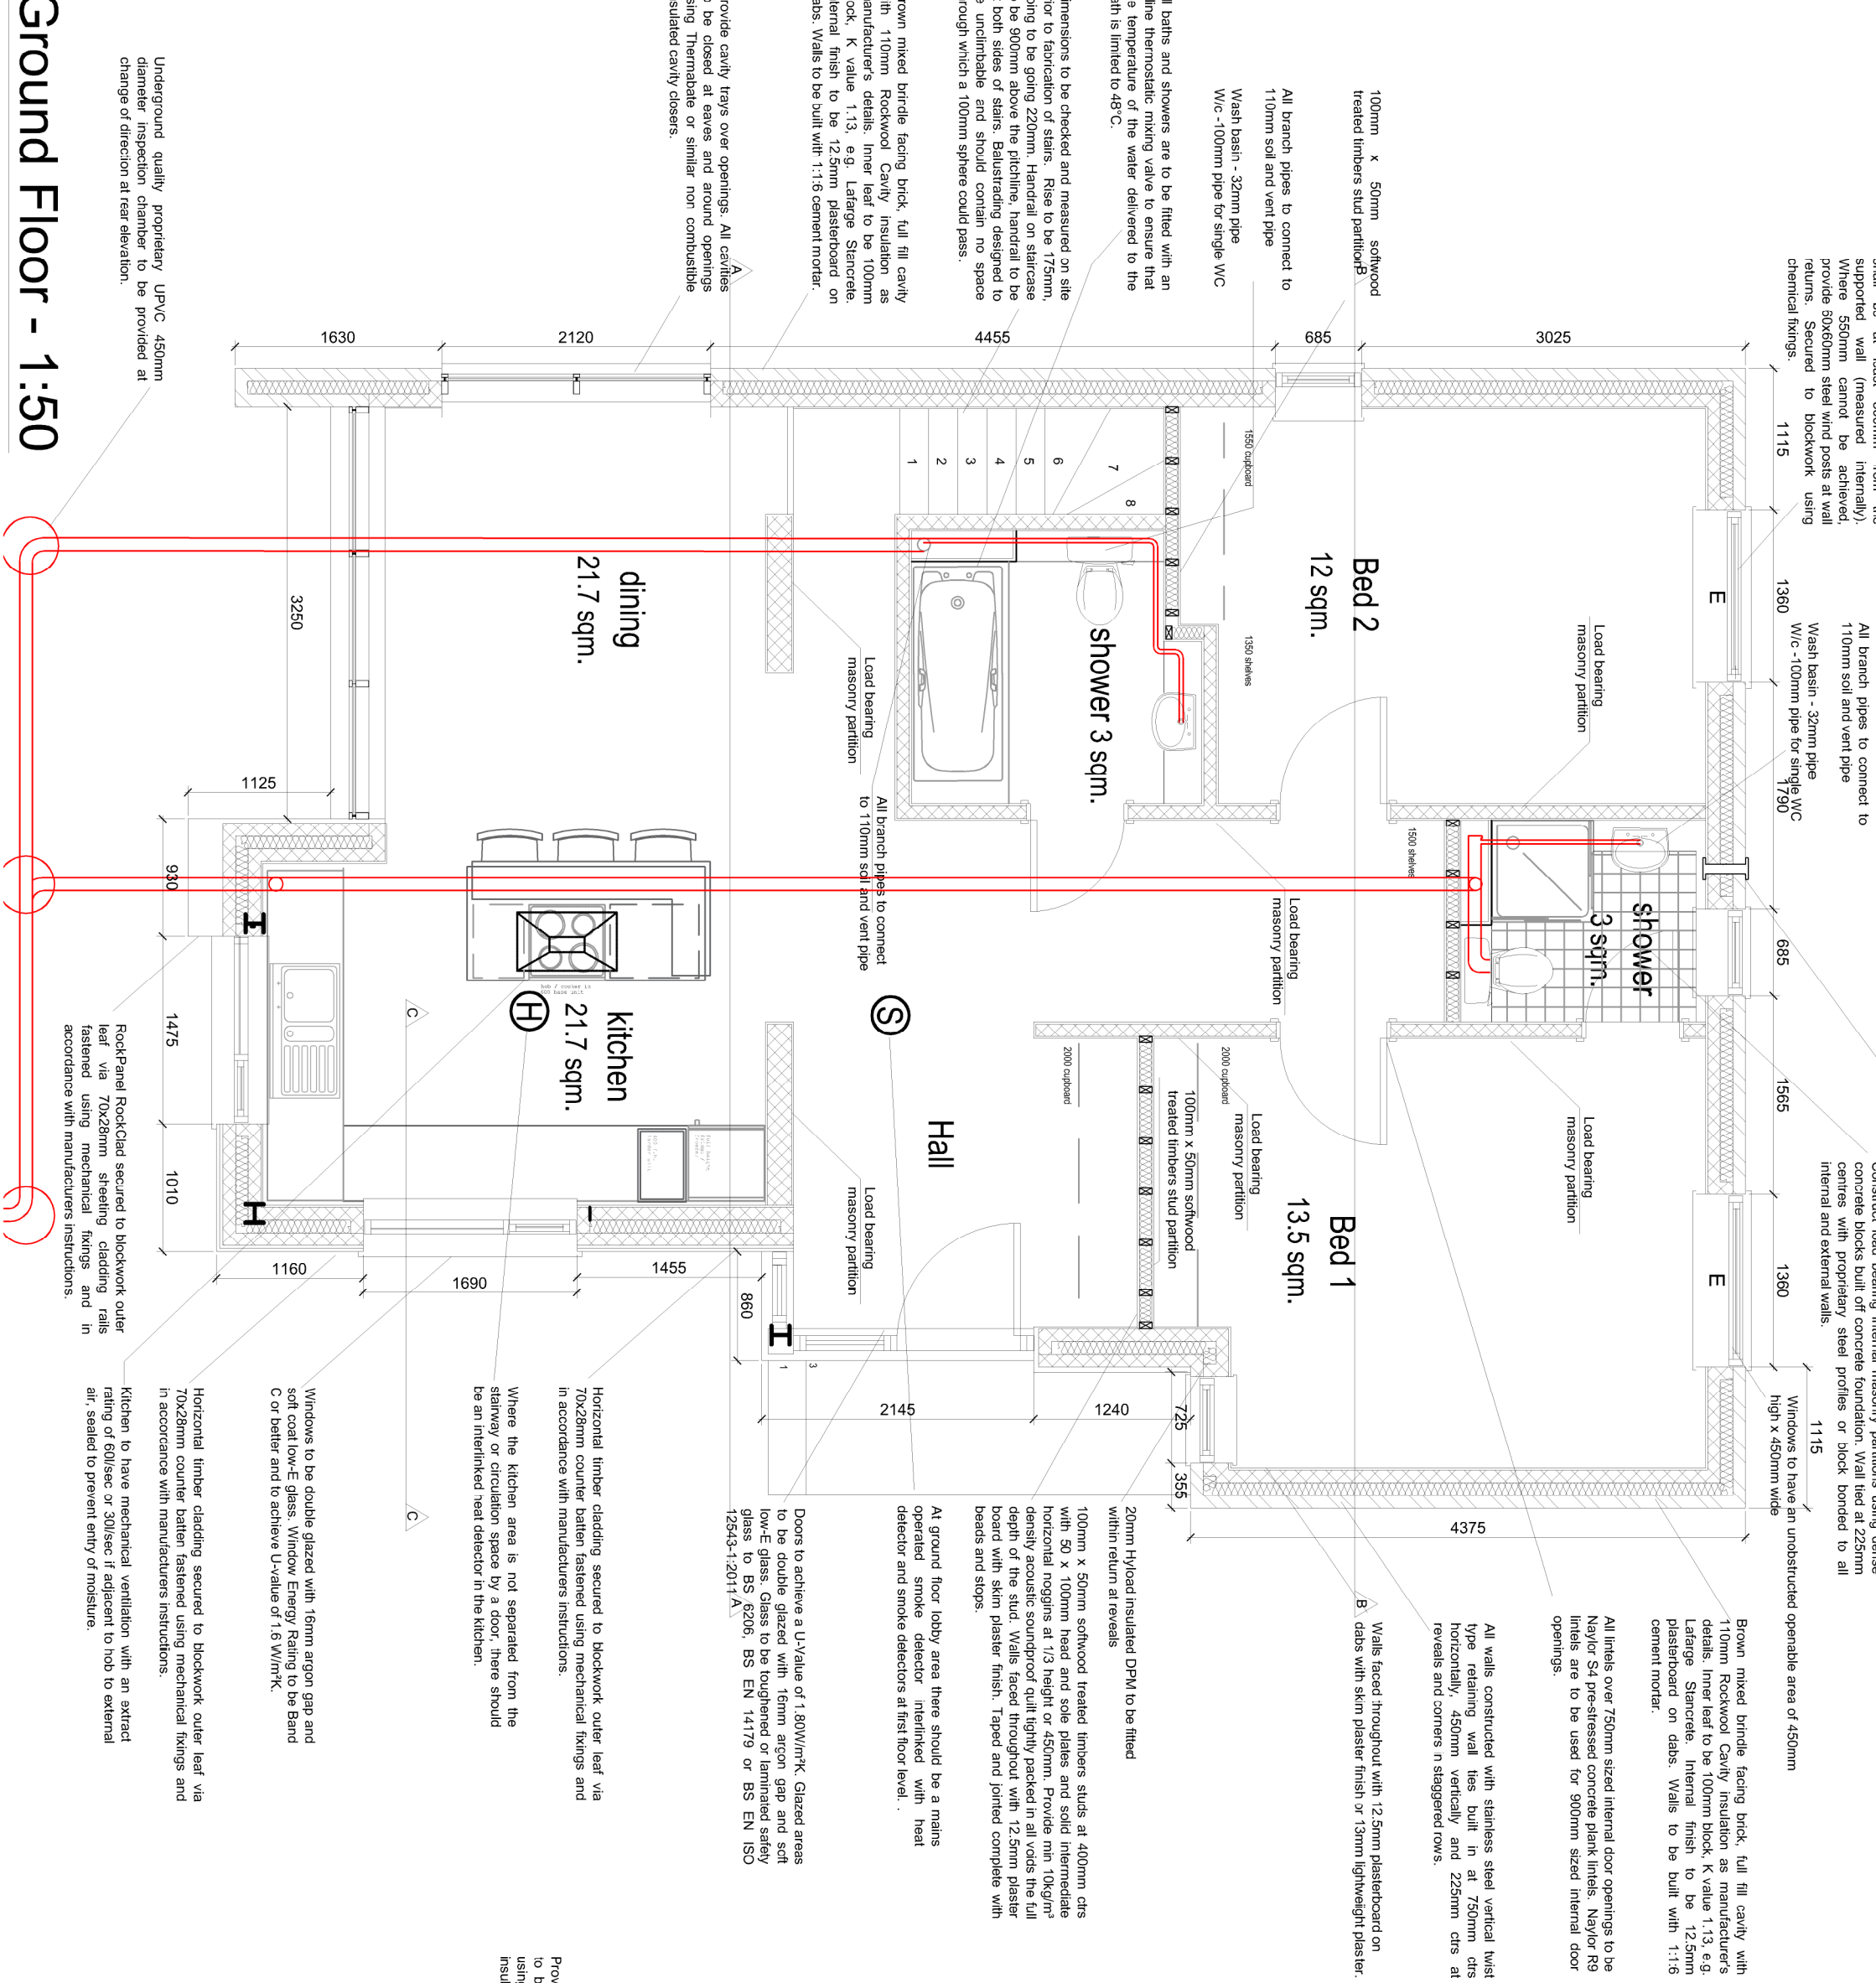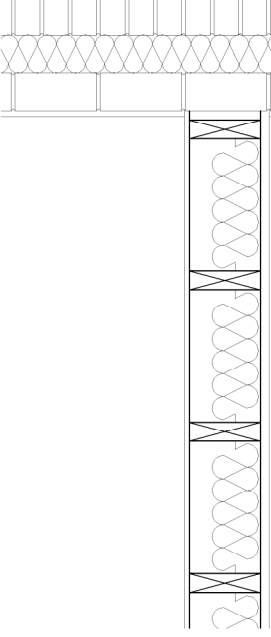

First Floor - 1:50

