


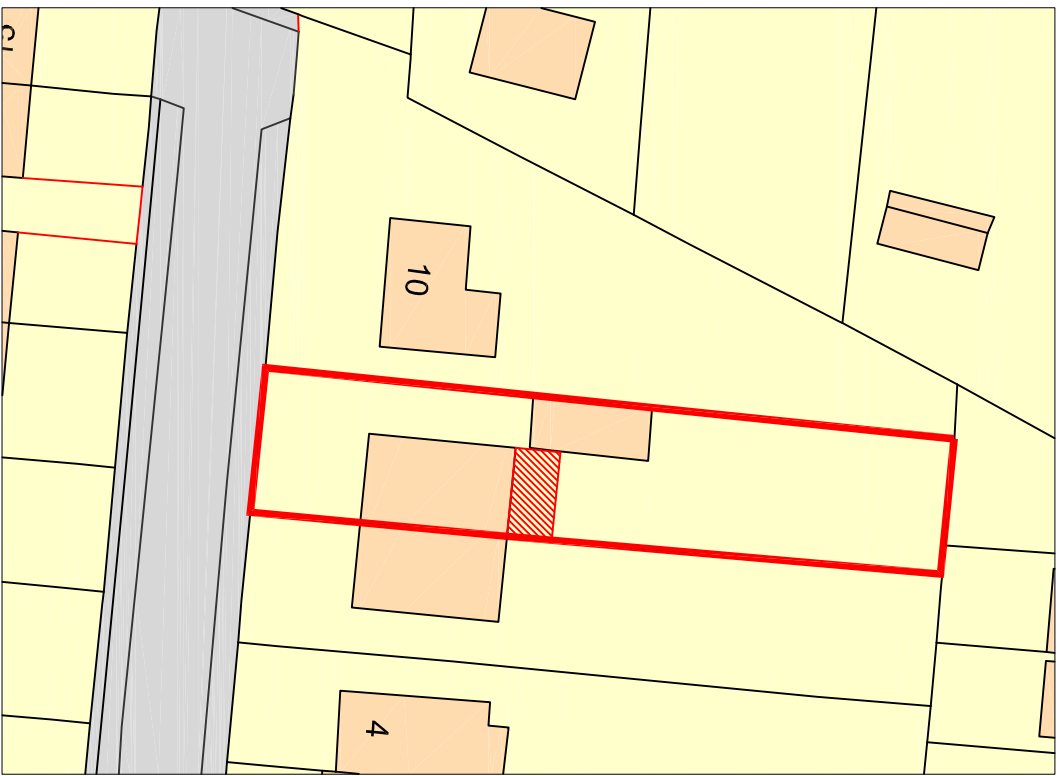
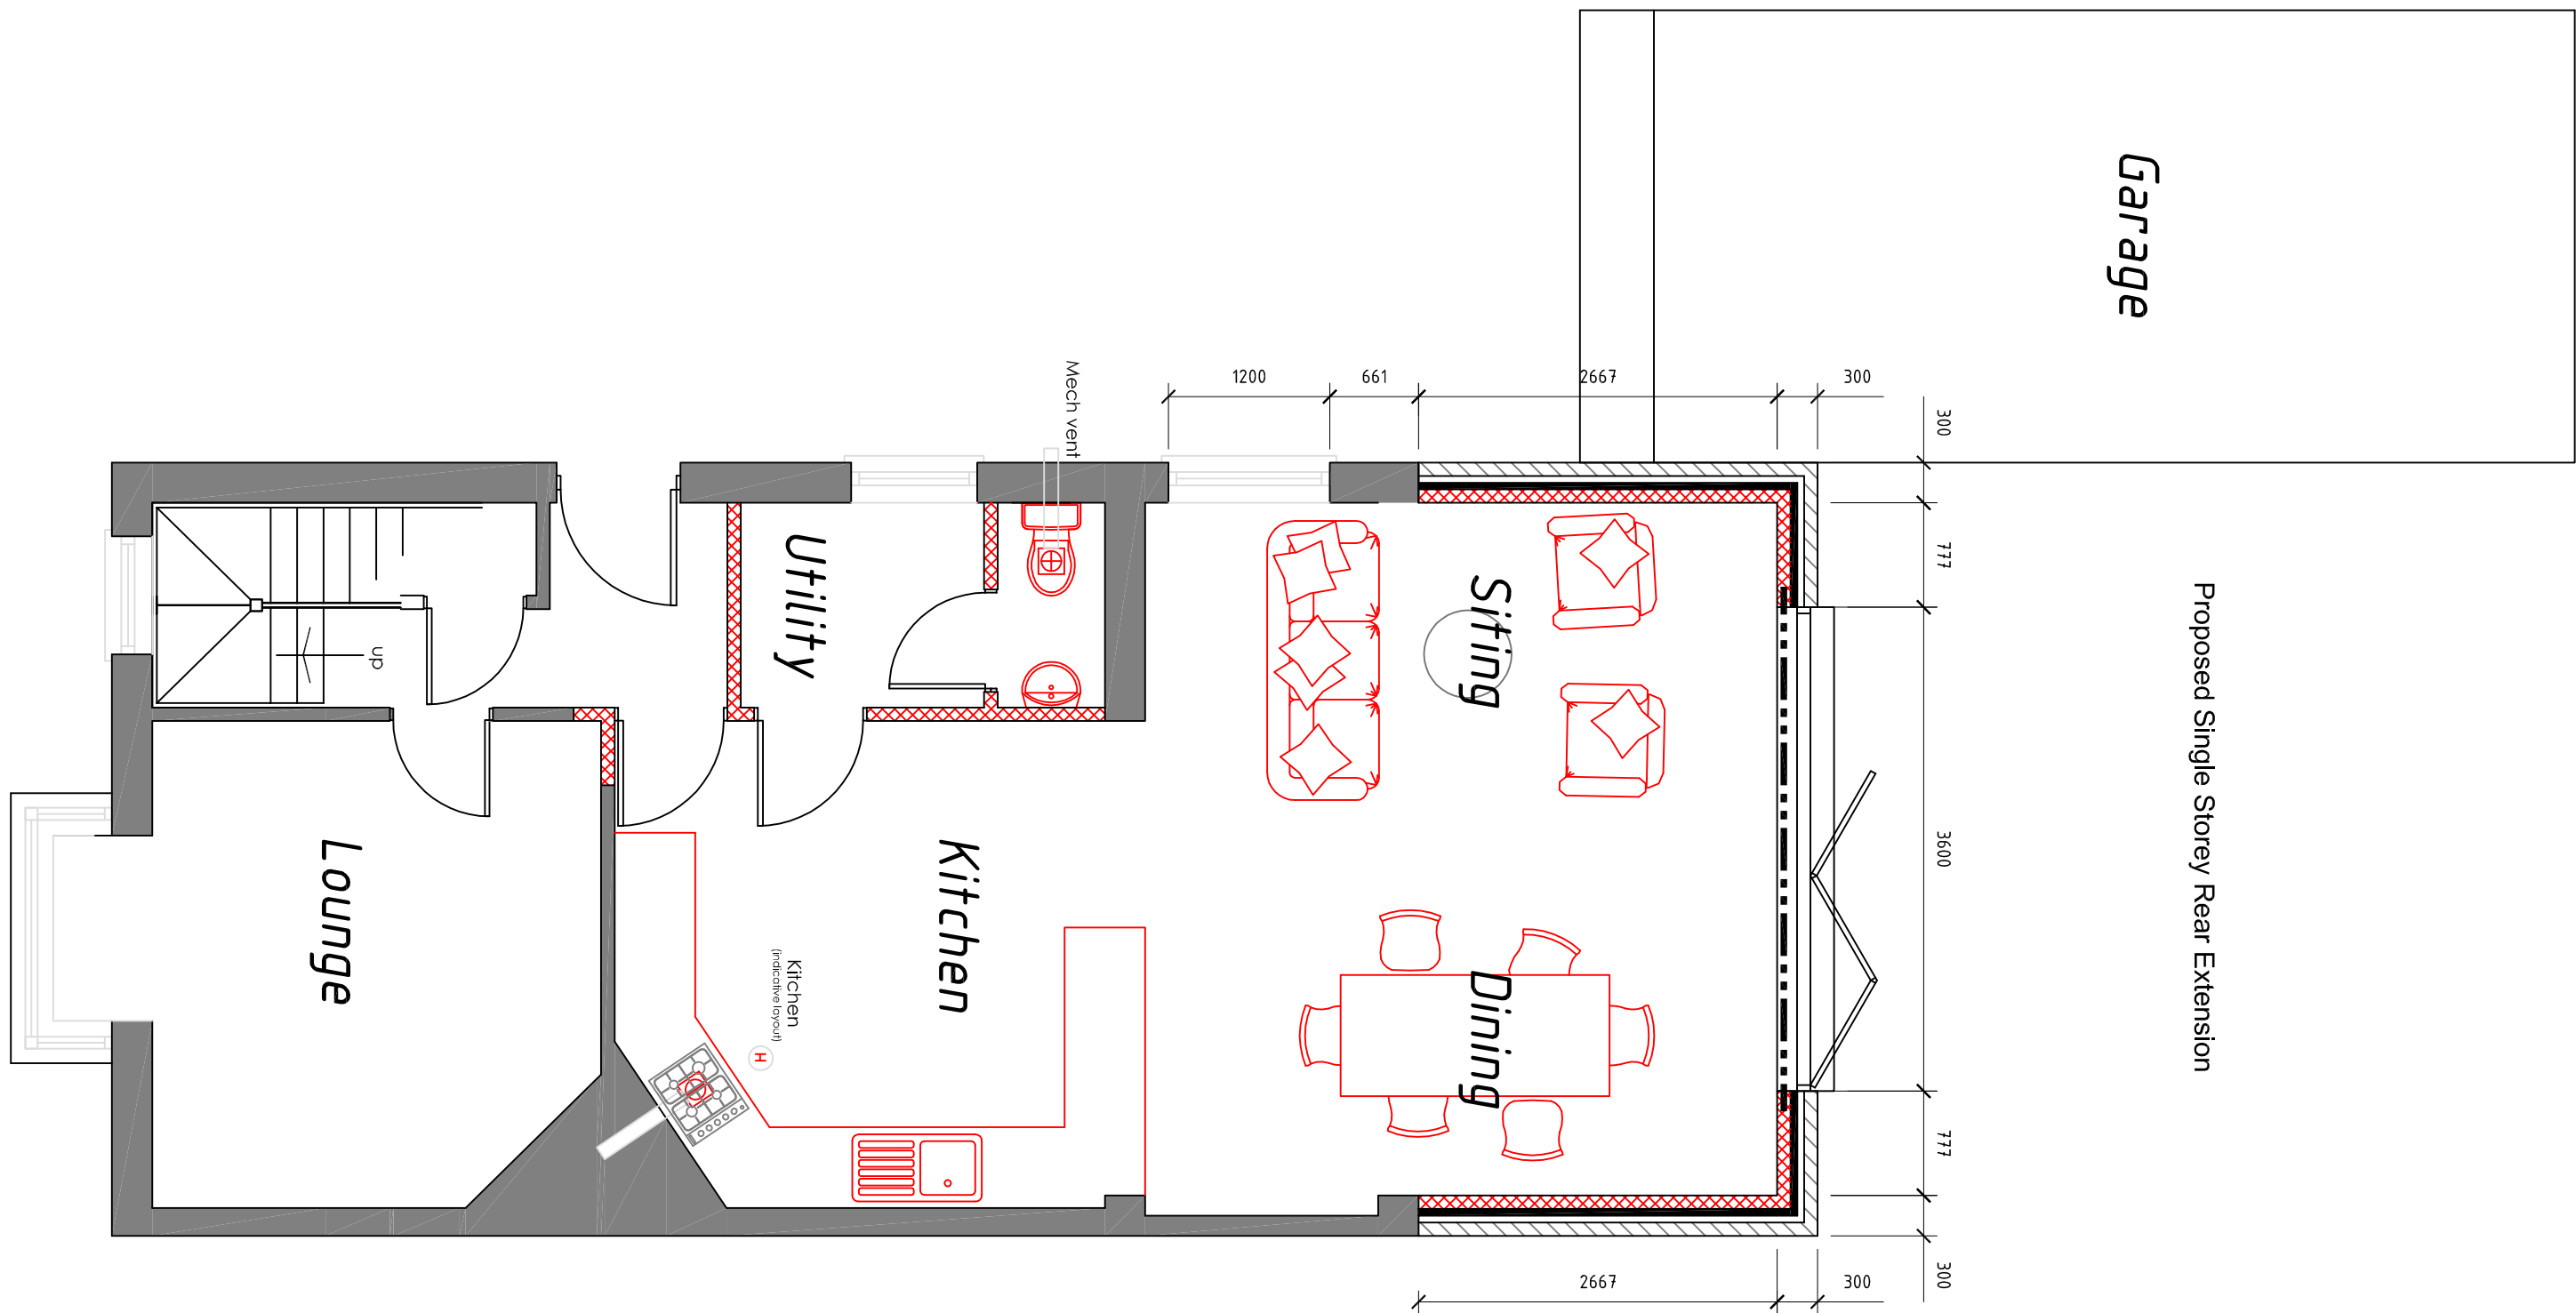
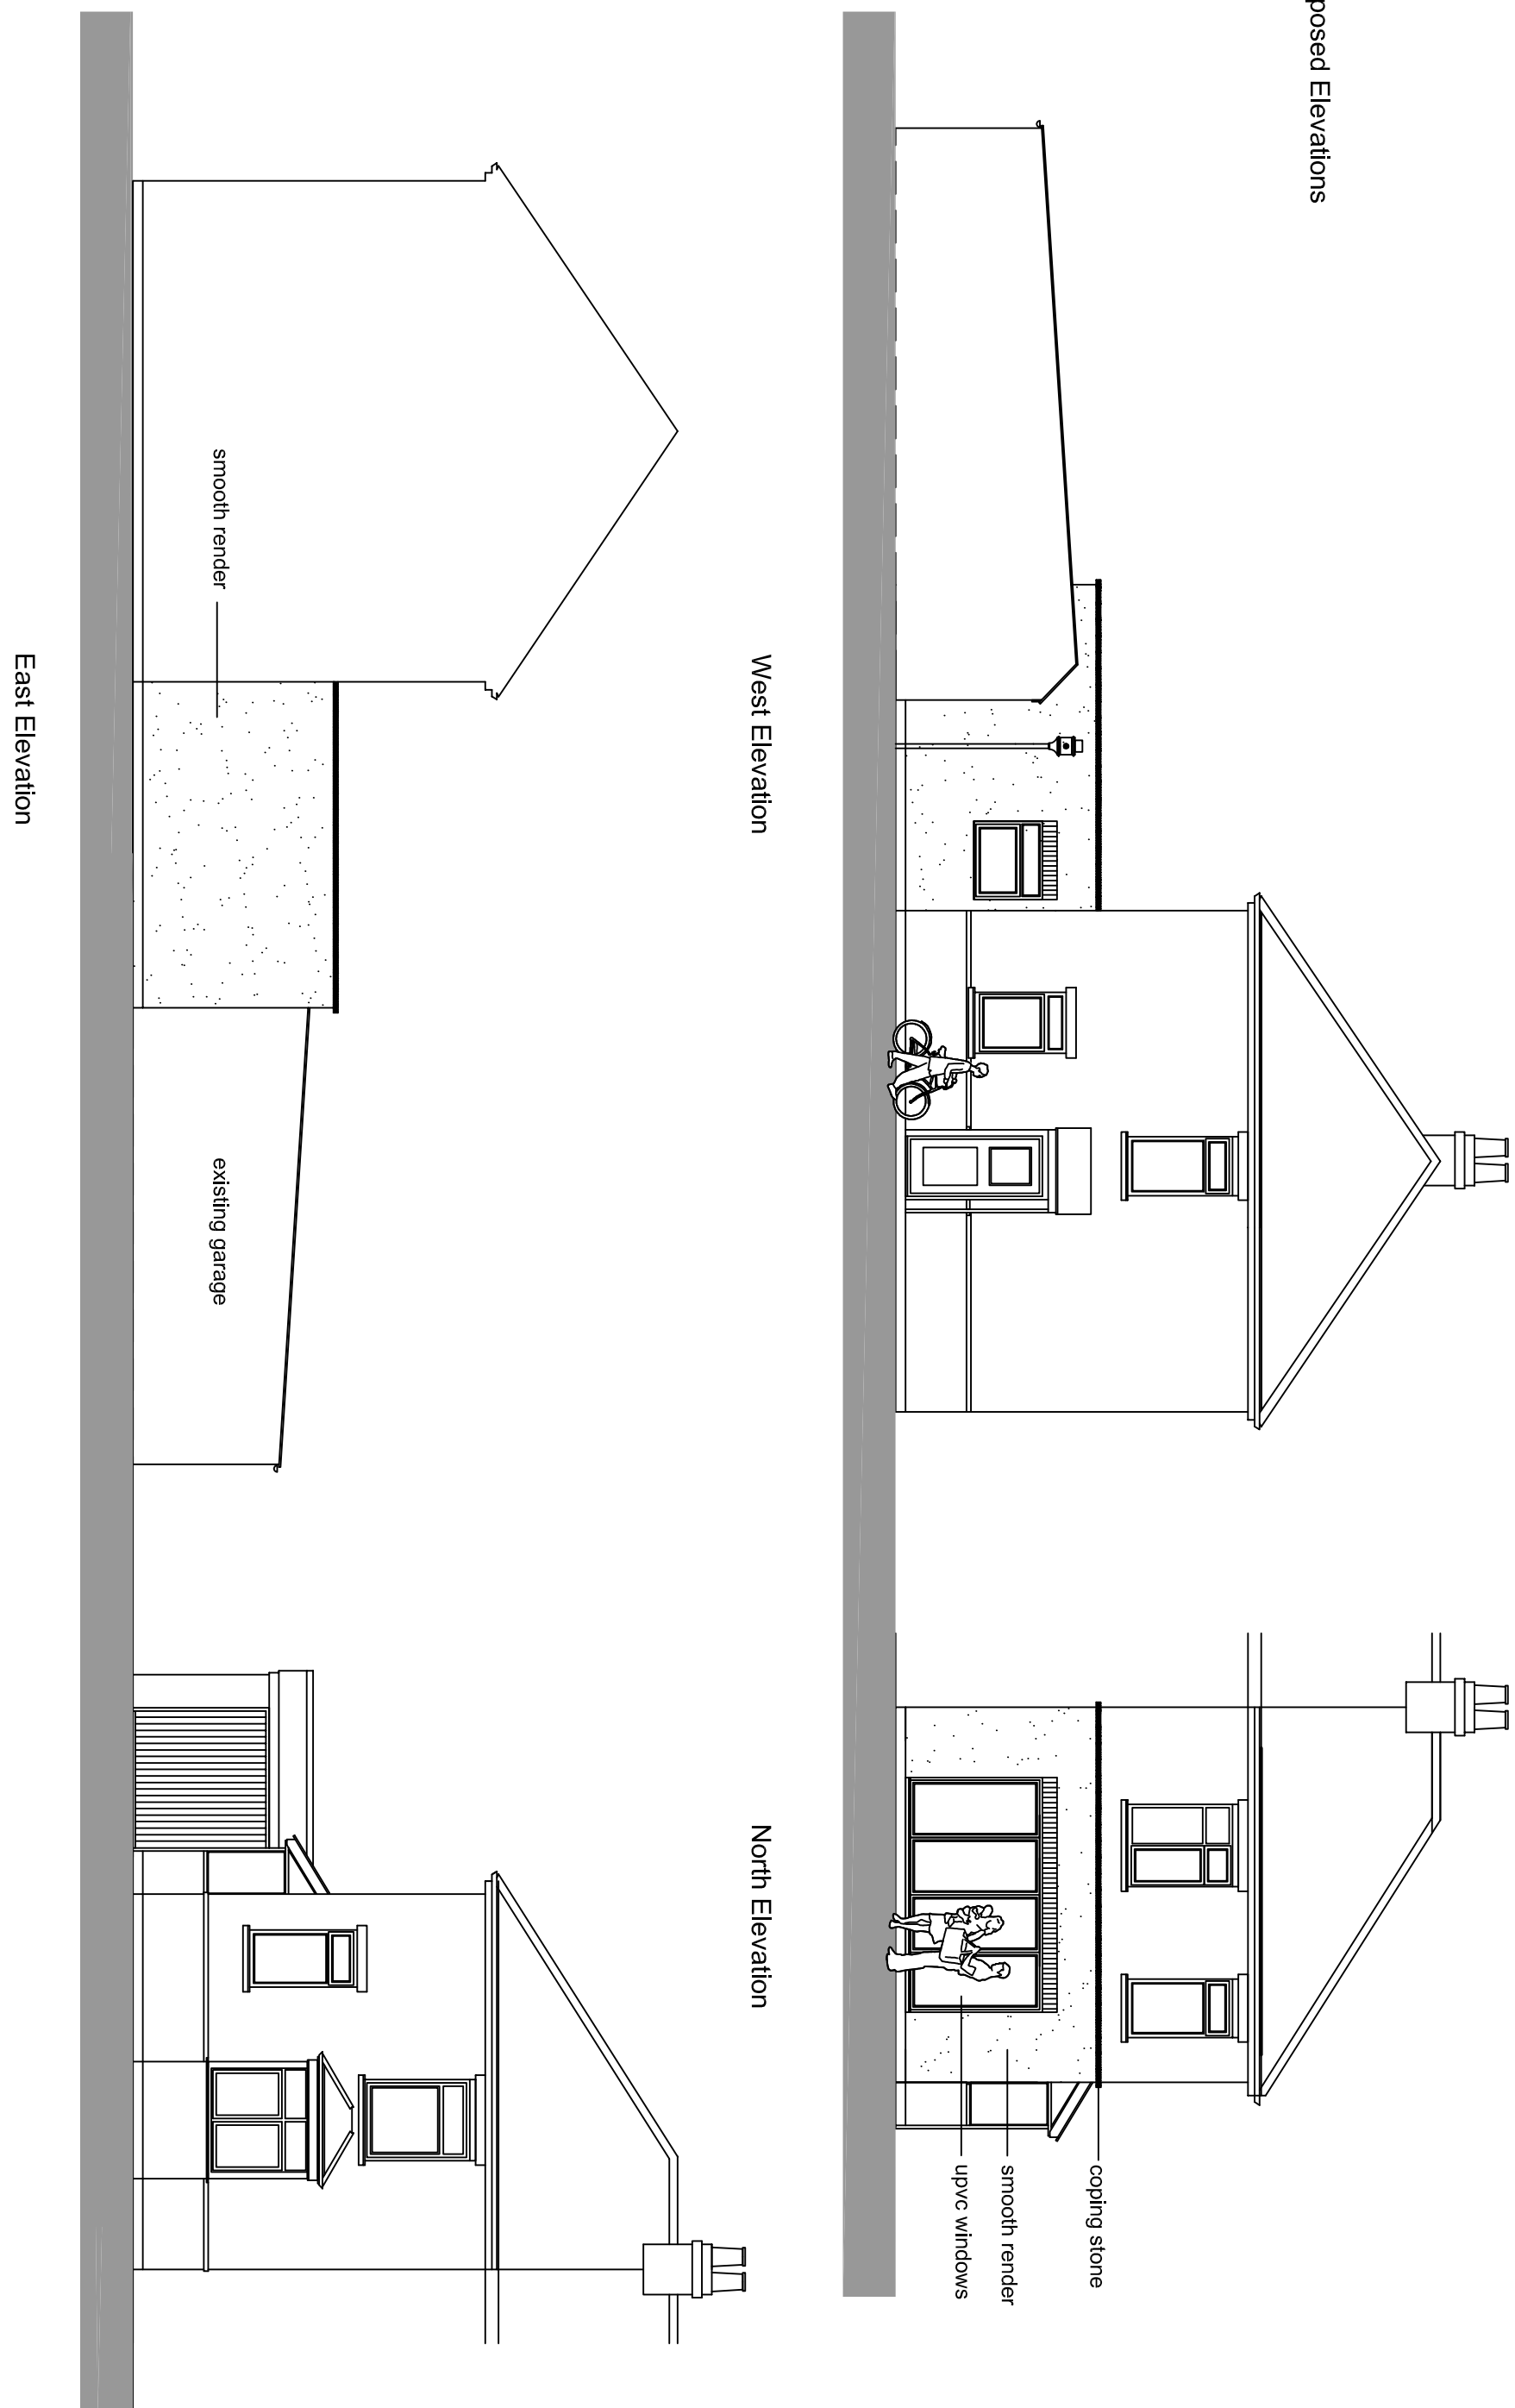
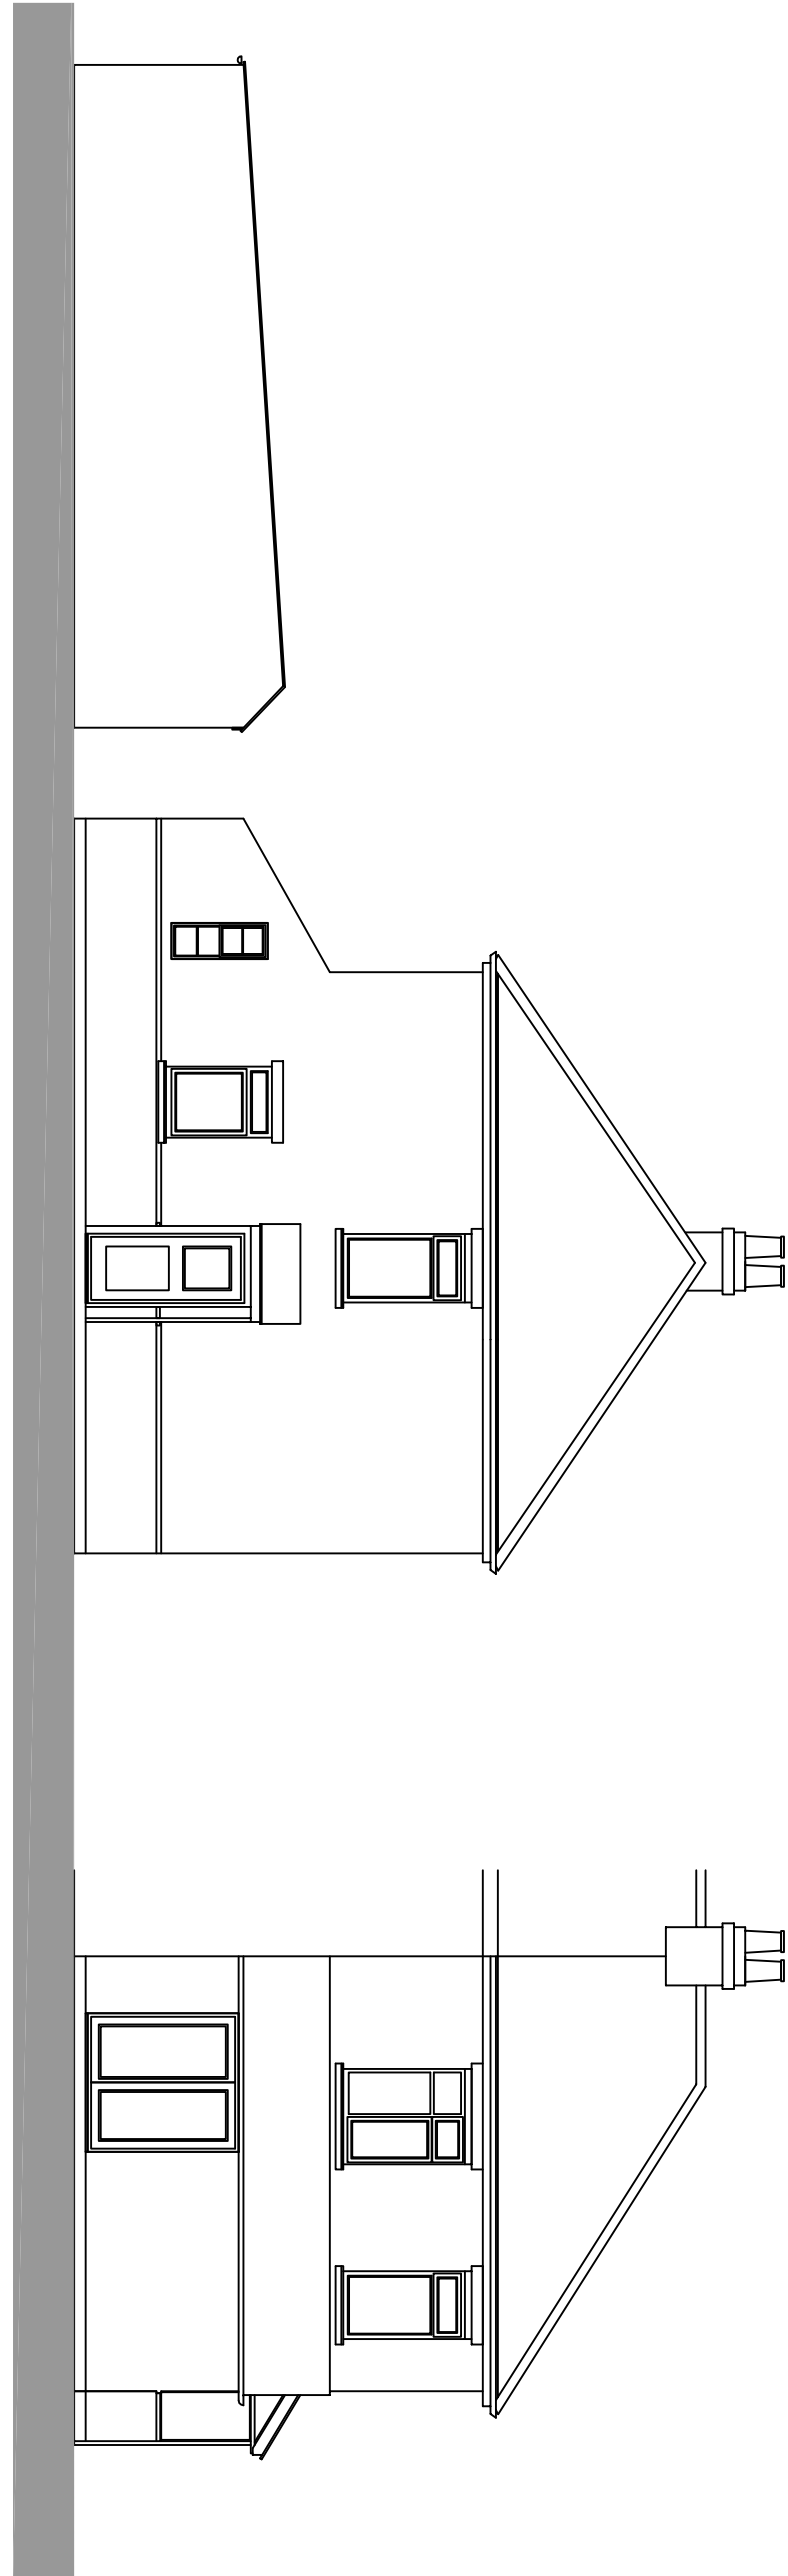
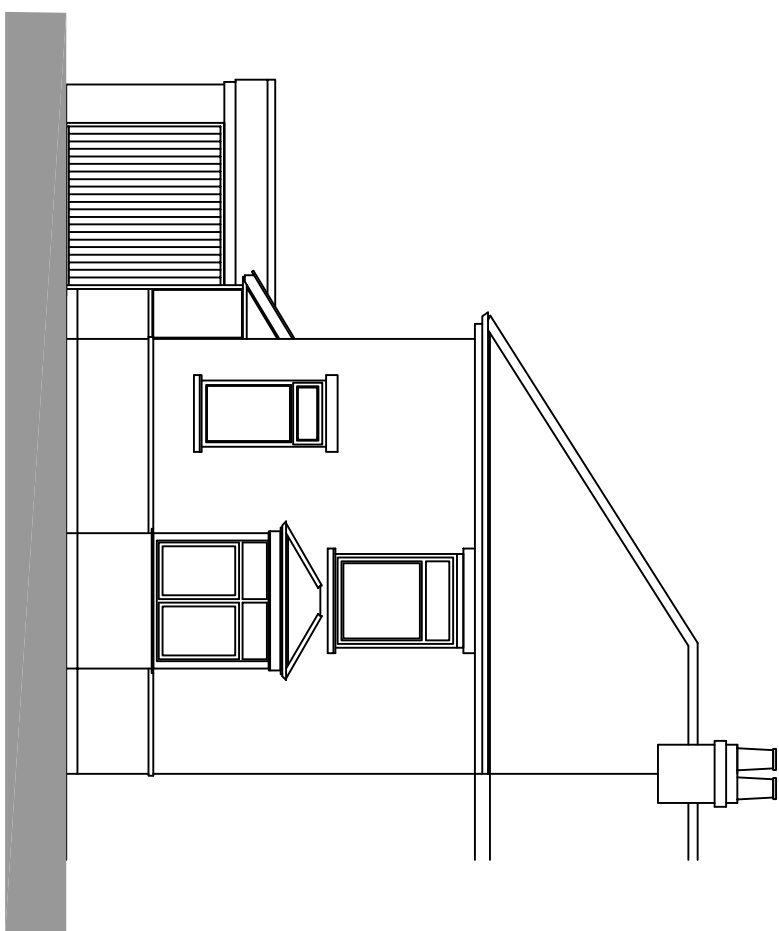


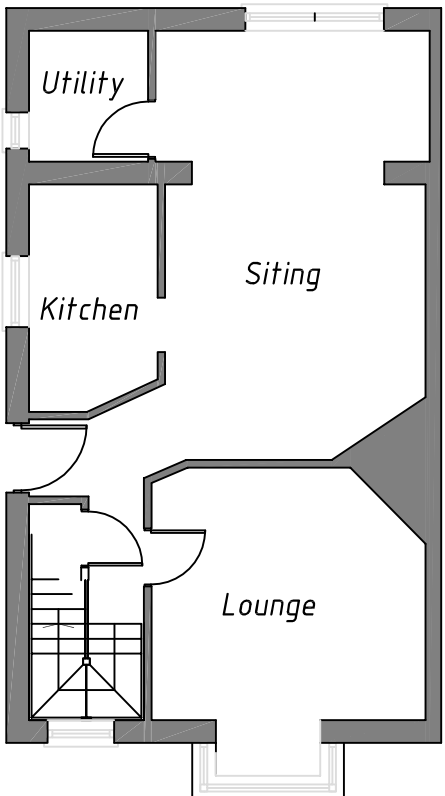

Proposed Elevations

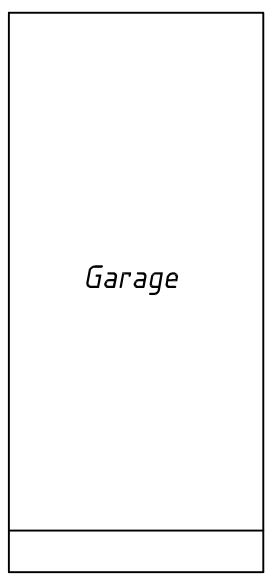

Existing Floor Plans & Elevations

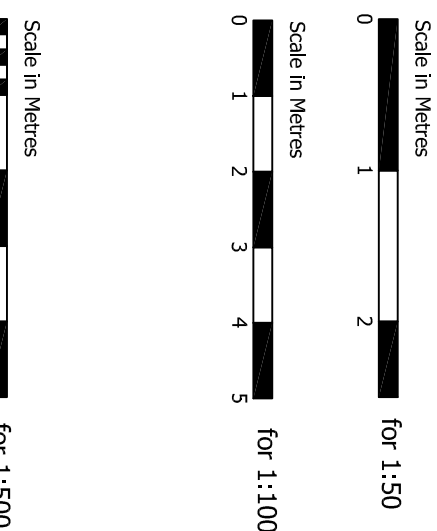

Revision	Decision	Date	Drawn

Project :
8 CRAIGWELL ROAD
PURBROOK
HANTS

Drawing Title :
Proposed Single Storey Rear Extension

Chris Flint Associates Ltd
CHARTERED SURVEYORS - PROJECT MANAGERS
DEVELOPMENT CONSULTANTS

Drawn By	Date	SHEET SIZE	Approved By
CF	01/04/17	A1	

Drawn By	Date	Scale
CFA	FULL	1:100-50

PLANNING

2 Emerald Close Waterlooville, Hants PO7 7XZ
tel: 023 92 432484 fax: 023 92 338554
Email: chris@flintassociates.co.uk

