


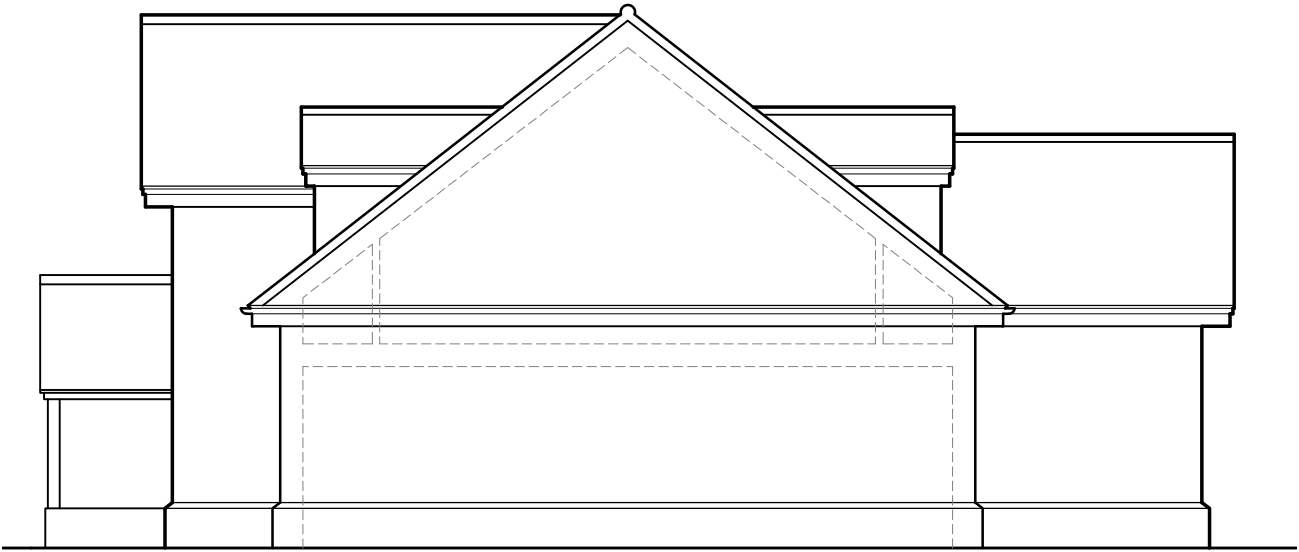


NORTHERN ELEVATION




EASTERN ELEVATION




SOUTHERN ELEVATION

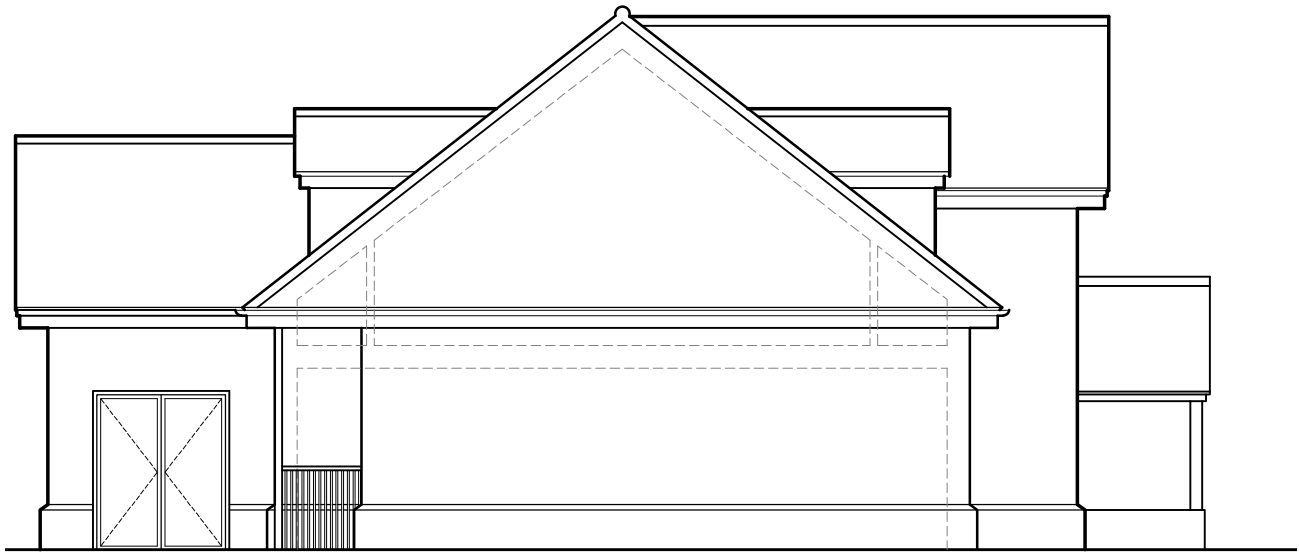


WESTERN ELEVATION

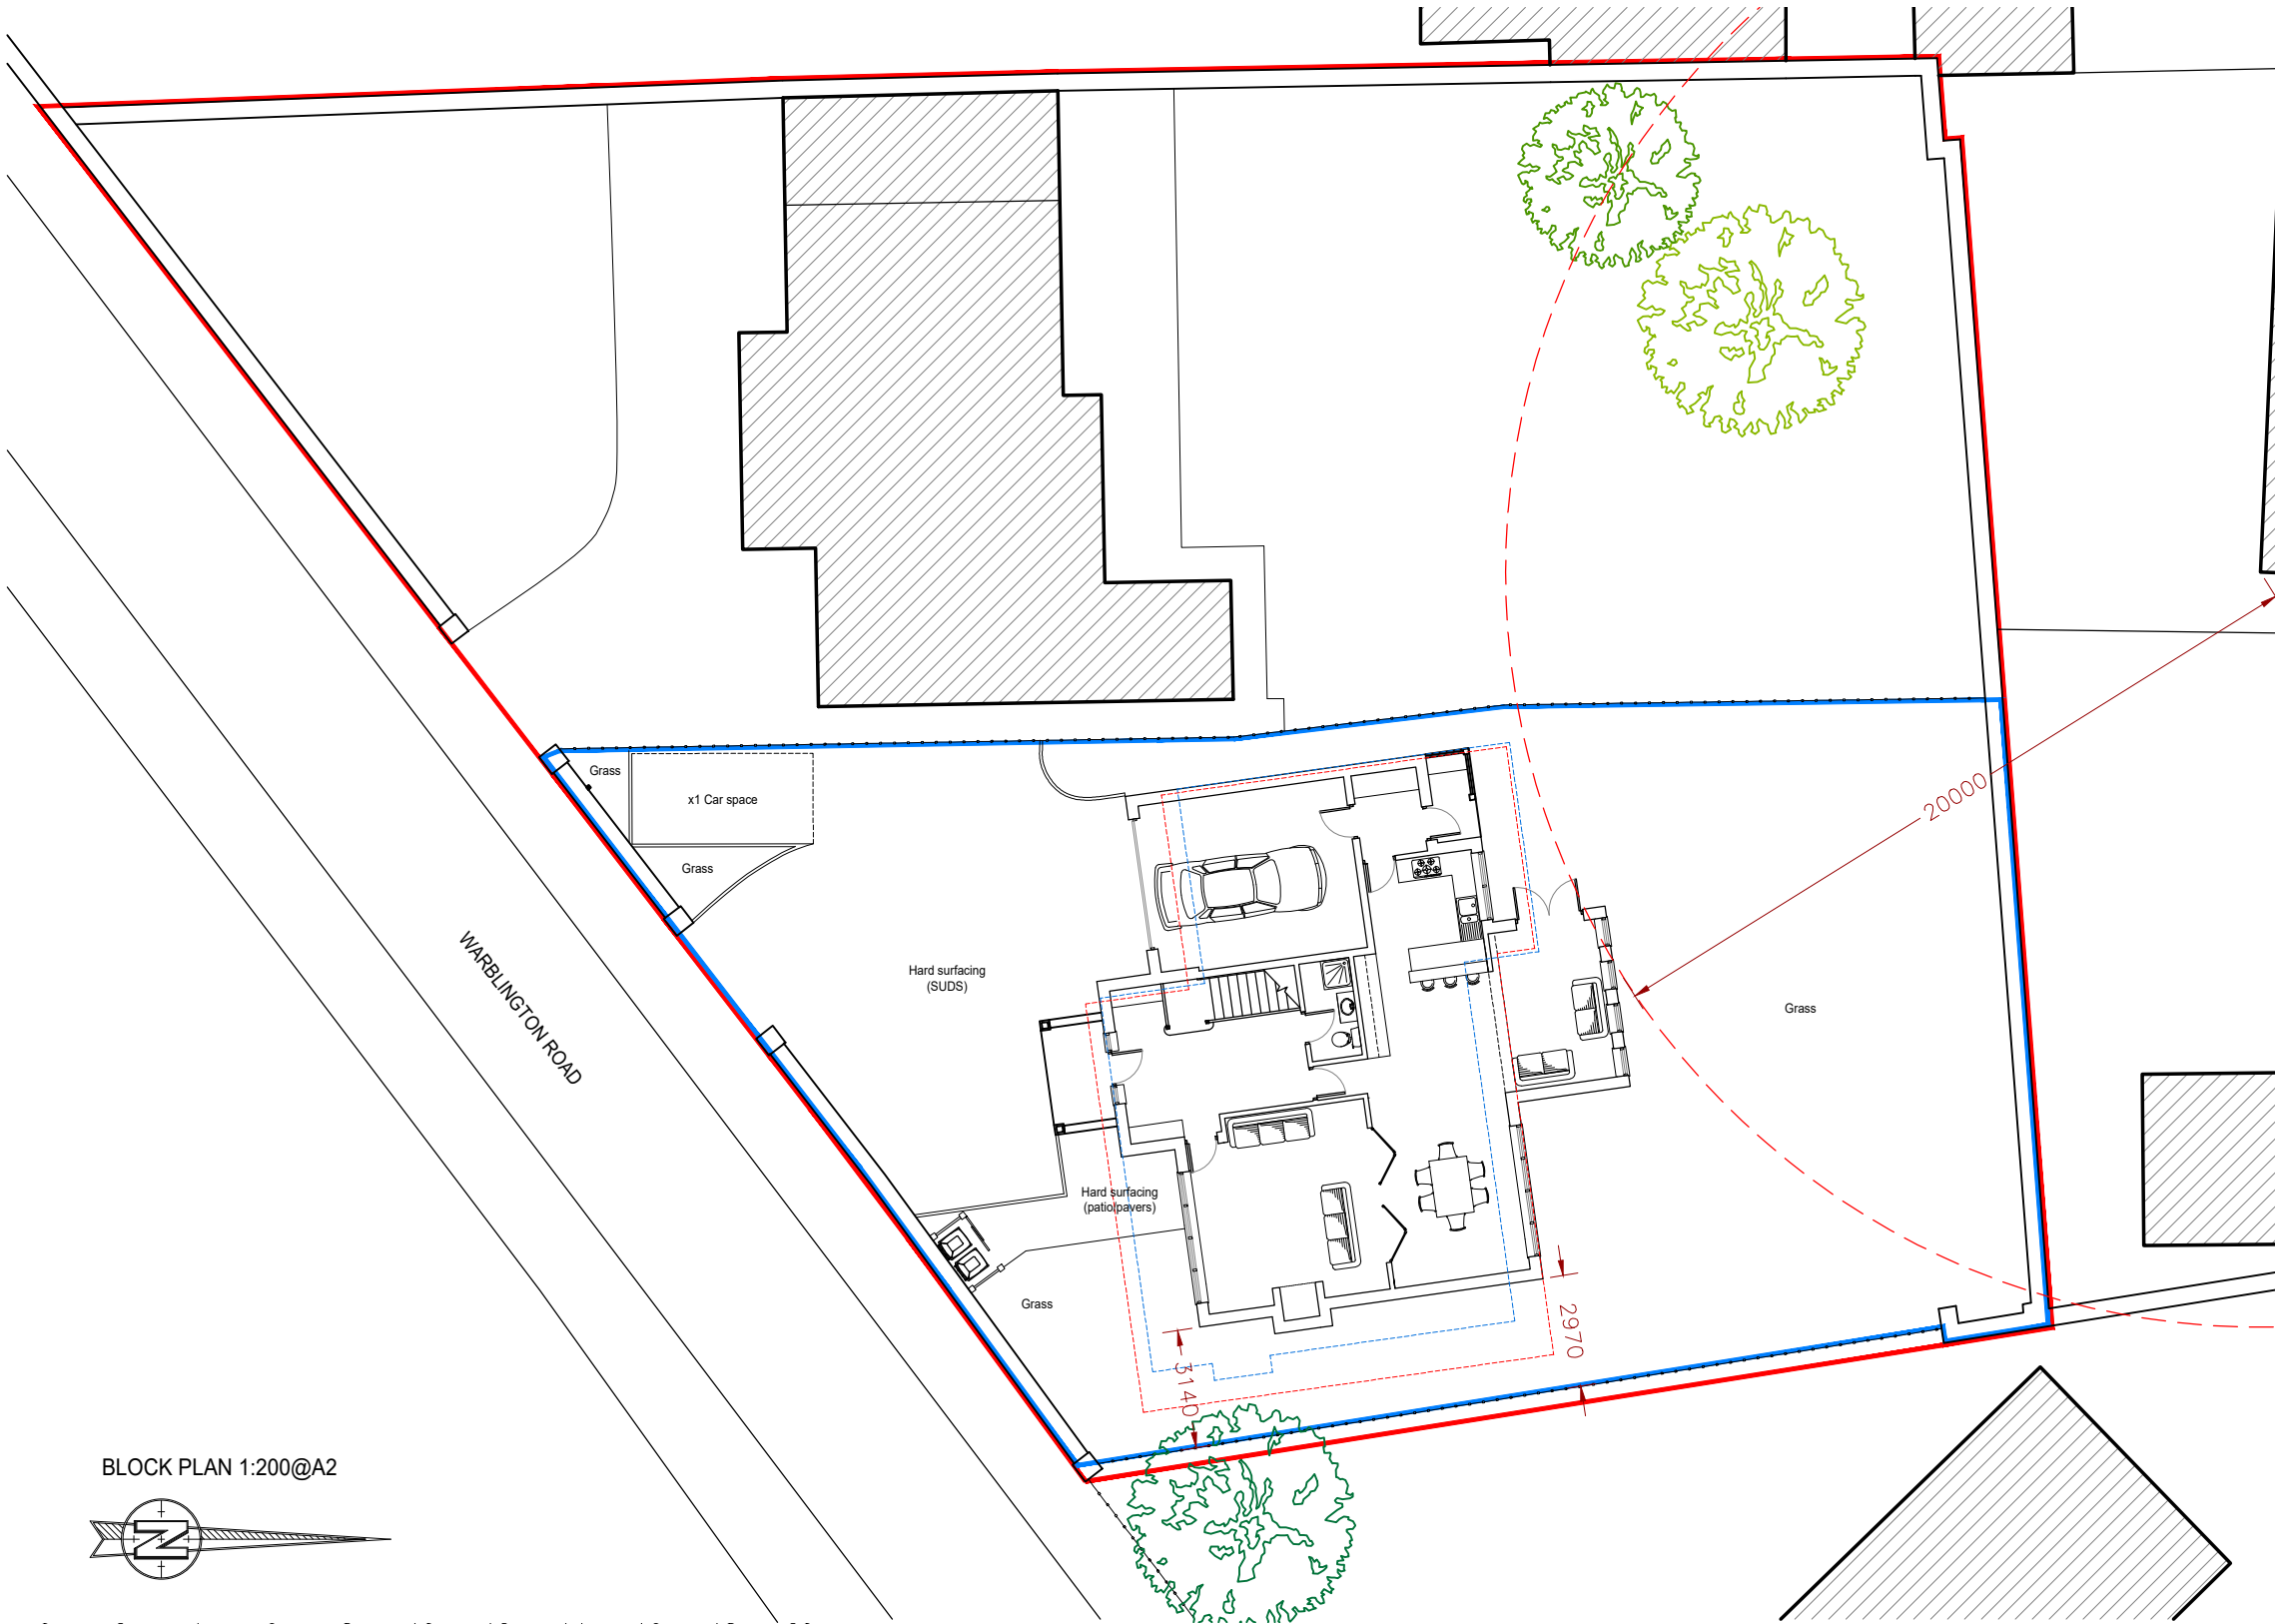


BLOCK PLAN 1:200@A2

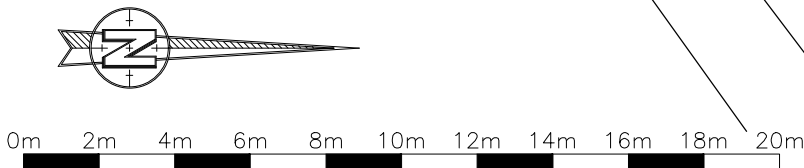


LOCATION PLAN 1:1250@A2

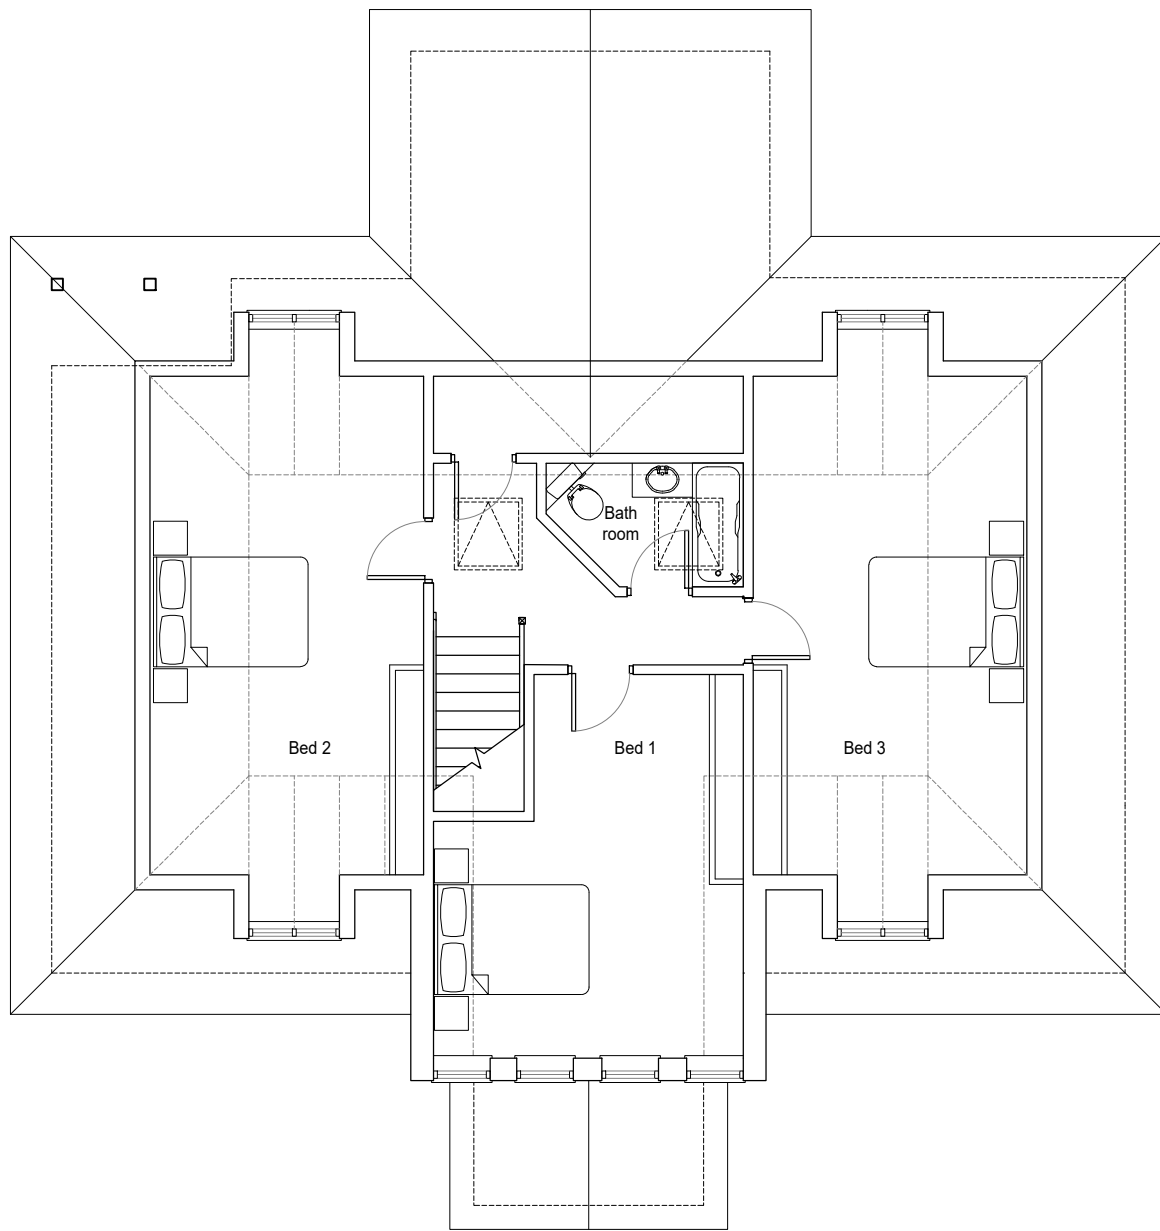

FIRST FLOOR PLAN

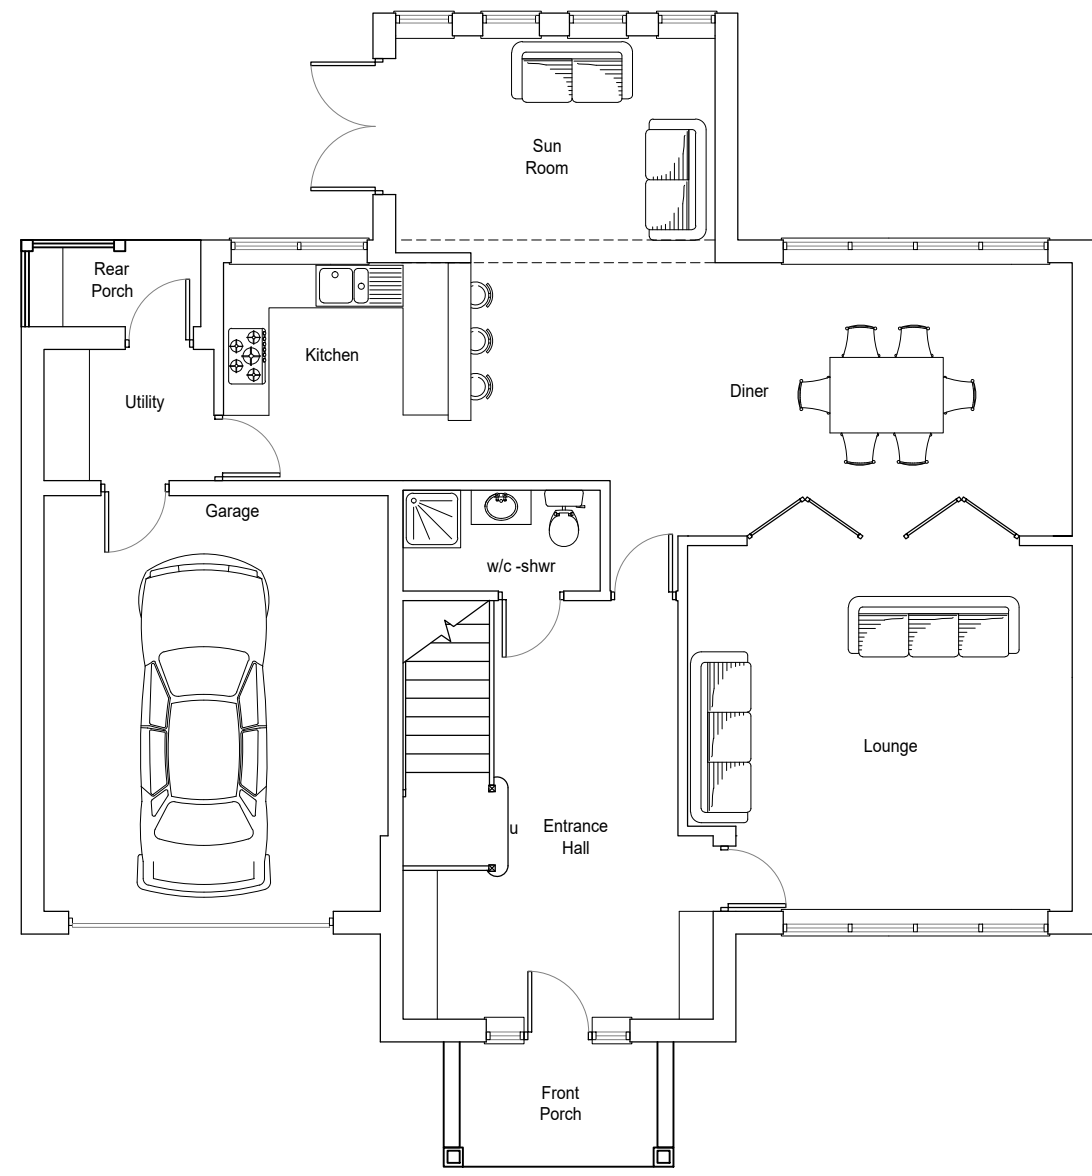

GROUND FLOOR PLAN

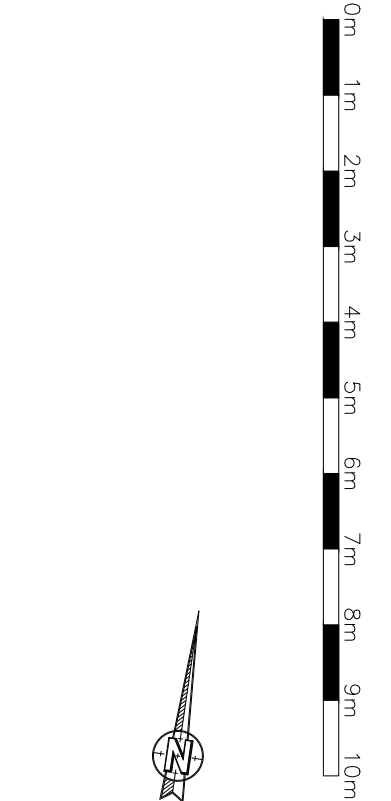

Client: TIM FRENCH

Project: 11 WARBLINGTON ROAD
EMSWORTH
PO10 7HE

Drawing: PROPOSED NEW BUILD SCHEME

Scale: 1:100@A2 Date: MAR 2018

Project no.	Sequential	Brdg/Floor	Detail	Rev
KAD	01	A	PPNB	F

K.A.D. Ltd
Ground Floor Suite
94 Richmond Court
Bosley Road
Southampton
SO31 1BA
T: 01489 6801194
E: admin@k-a-d.co.uk
W: www.k-a-d.co.uk