




FRONT ELEVATION  
\* Obscure Glazed Windows

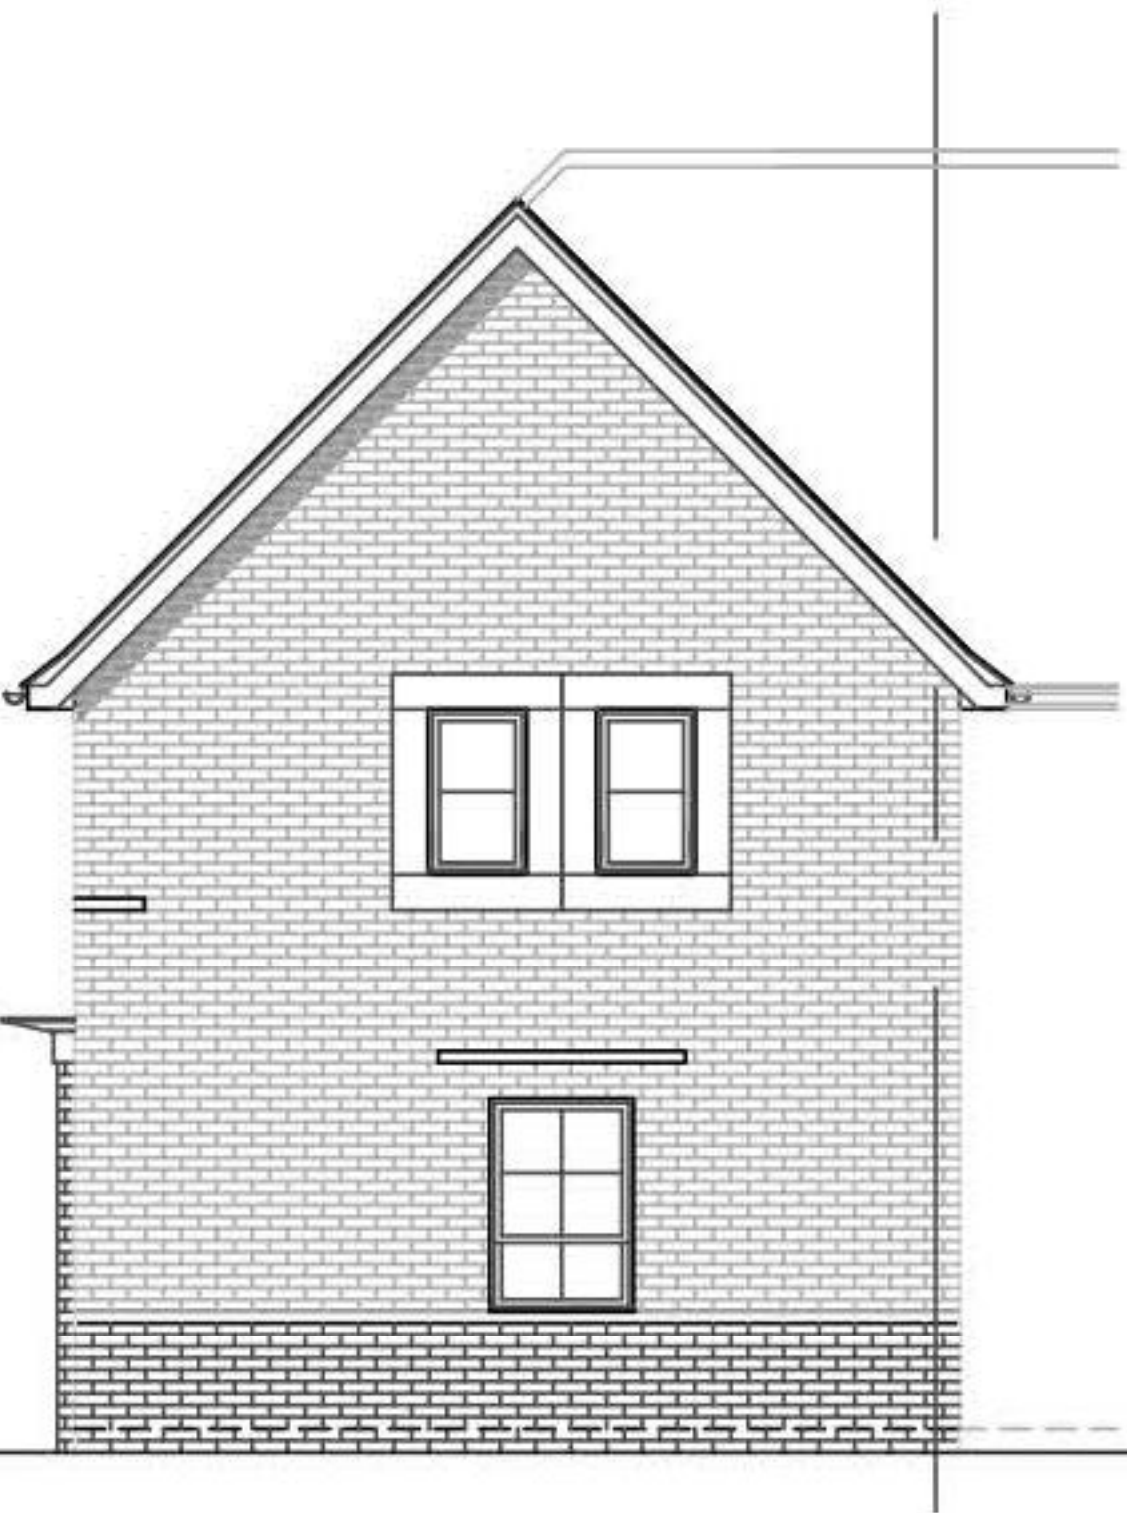

SIDE ELEVATION



REAR ELEVATION

PLOT 133 (AS)

3 BED (5 PERSON)  
HOUSE  
2.0 STOREY  
917 SqFt

Project:  
HAVANT ROAD,  
EMSWORTH  
Title:  
ENNERDALE  
ELEVATIONS

Drawn by : RKDB Checked by : MAH

Scale @ A3:  
0 1 2 3 4 5m  
Scale 1:100

Date: OCTOBER 2017

| Rev | Date | Drawn | Checked |
|-----|------|-------|---------|
|     |      |       |         |

Drg No: CB\_15\_105\_EN\_E03

Rev:

Client:



COOPERBAILLIE