




10 Kingsey Avenue - Existing

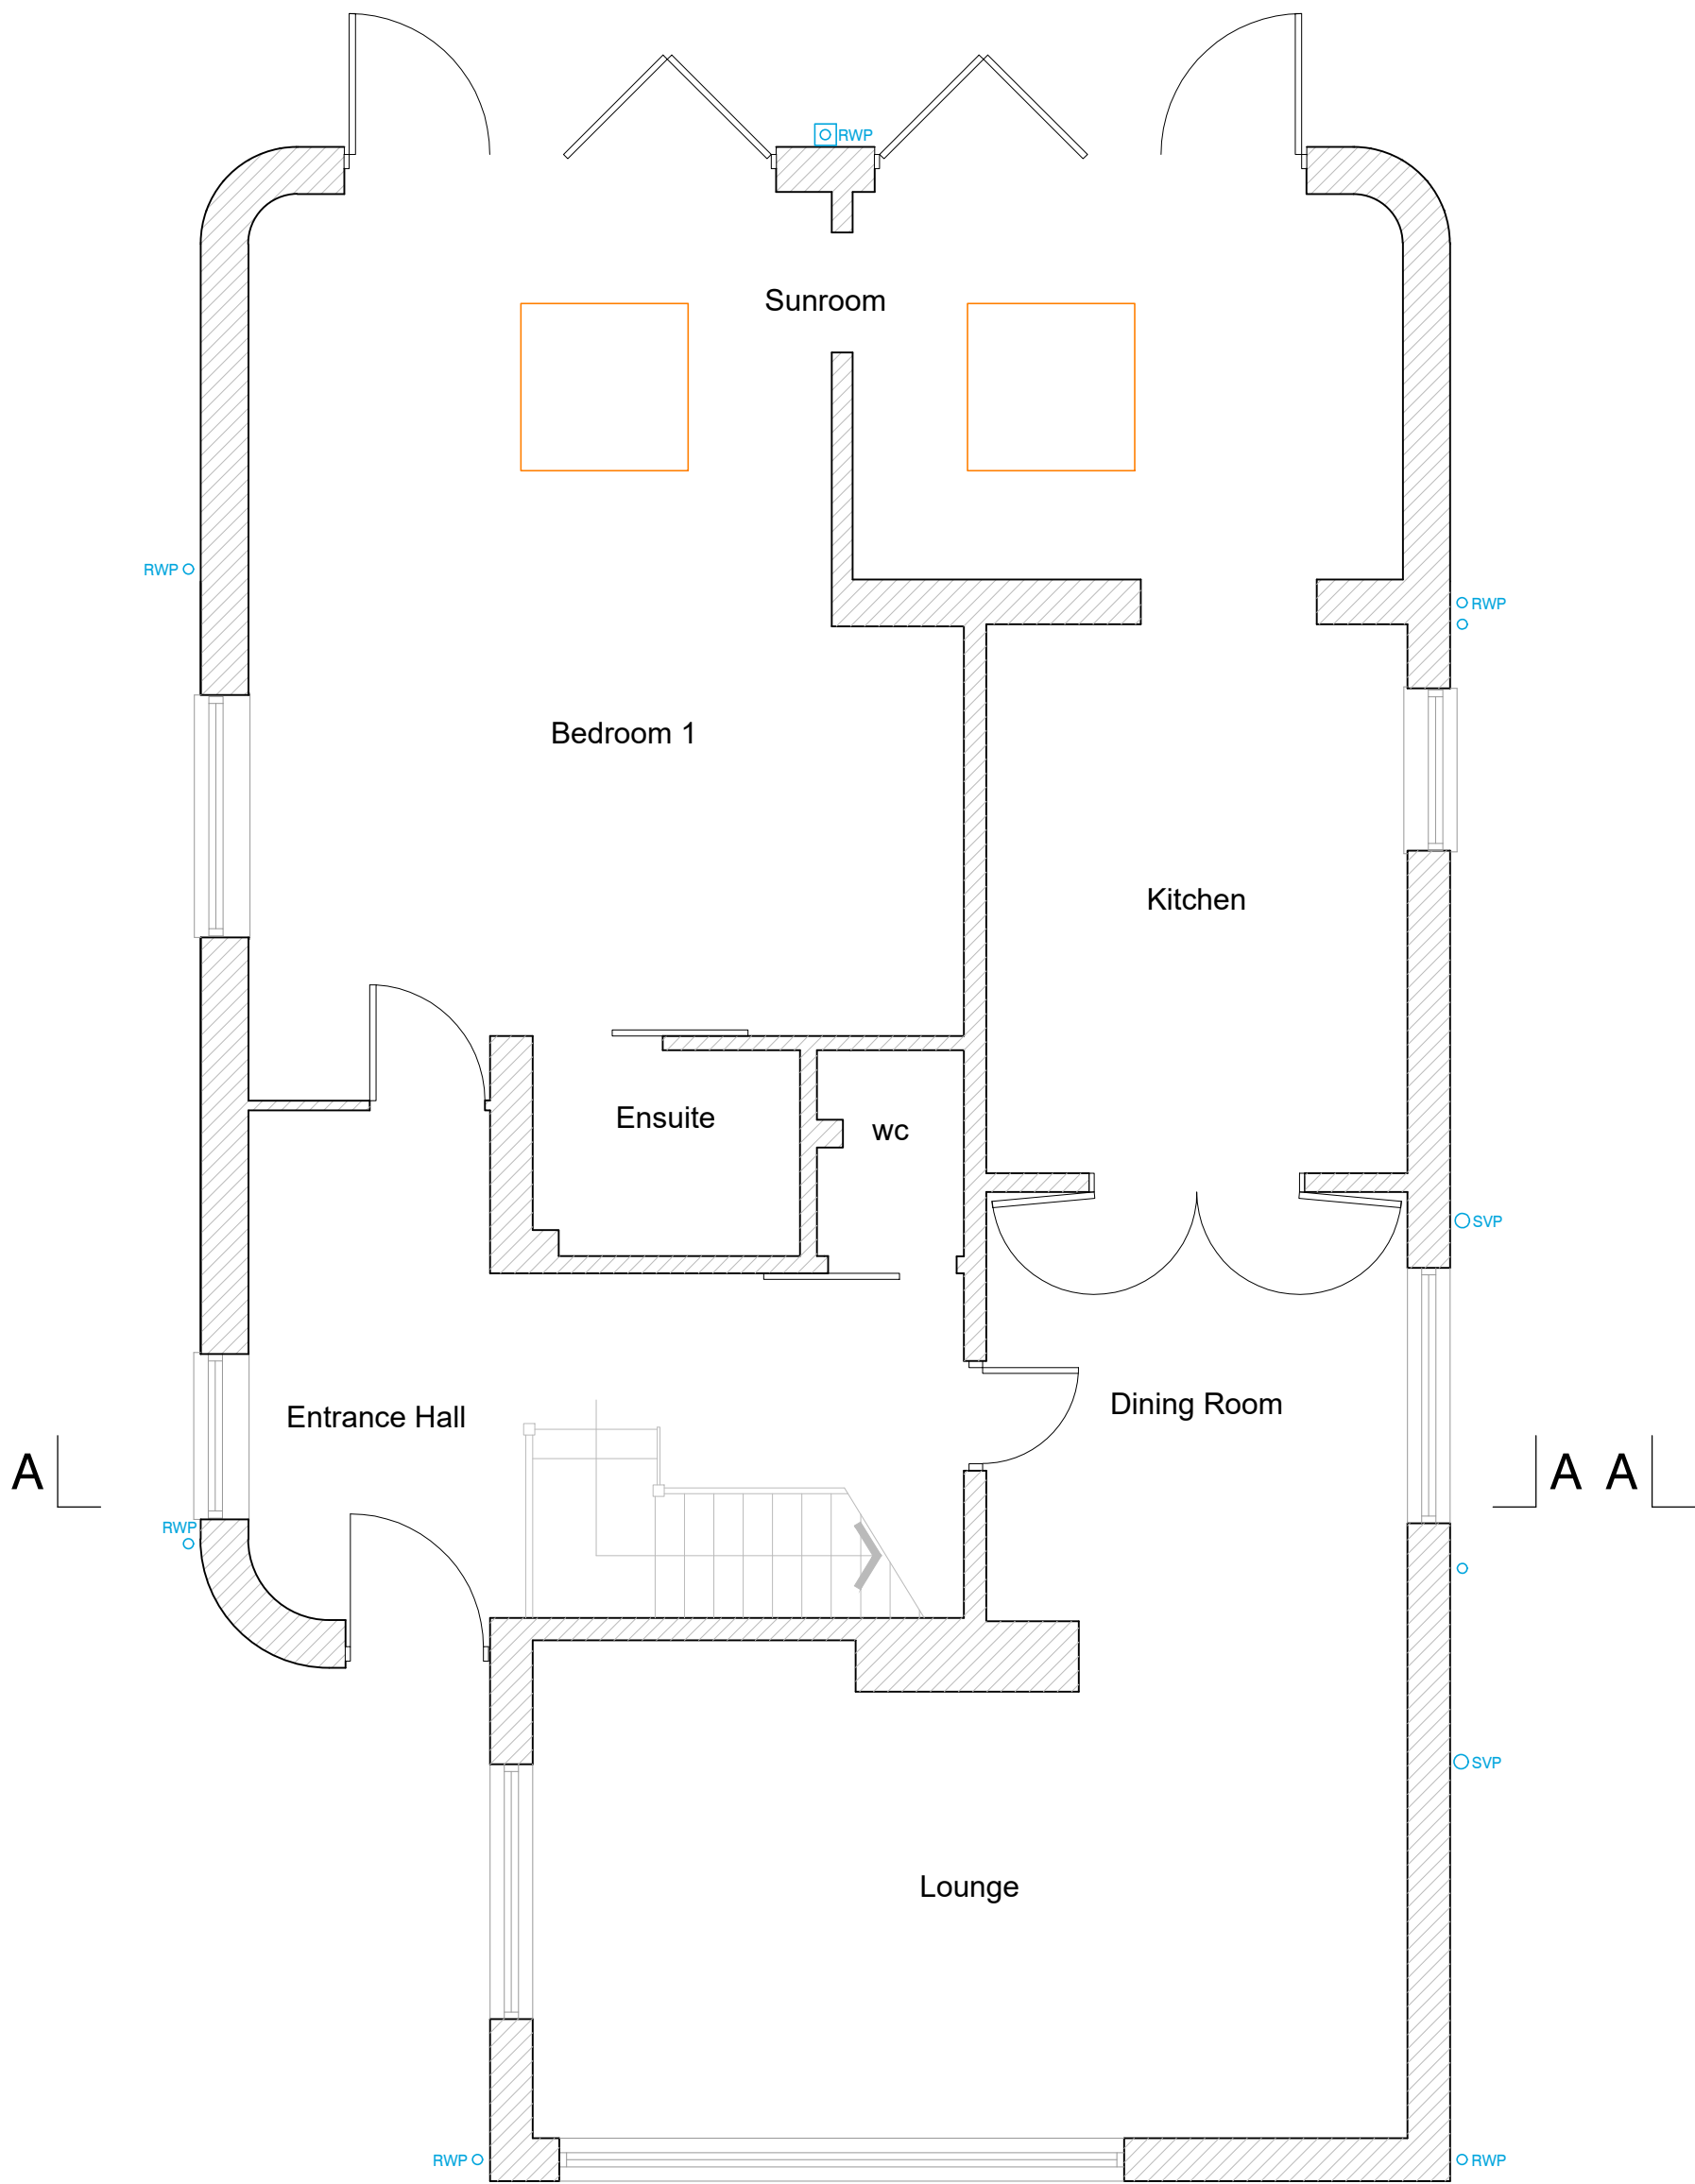

Ground Floor Plan as existing
scale 1:50

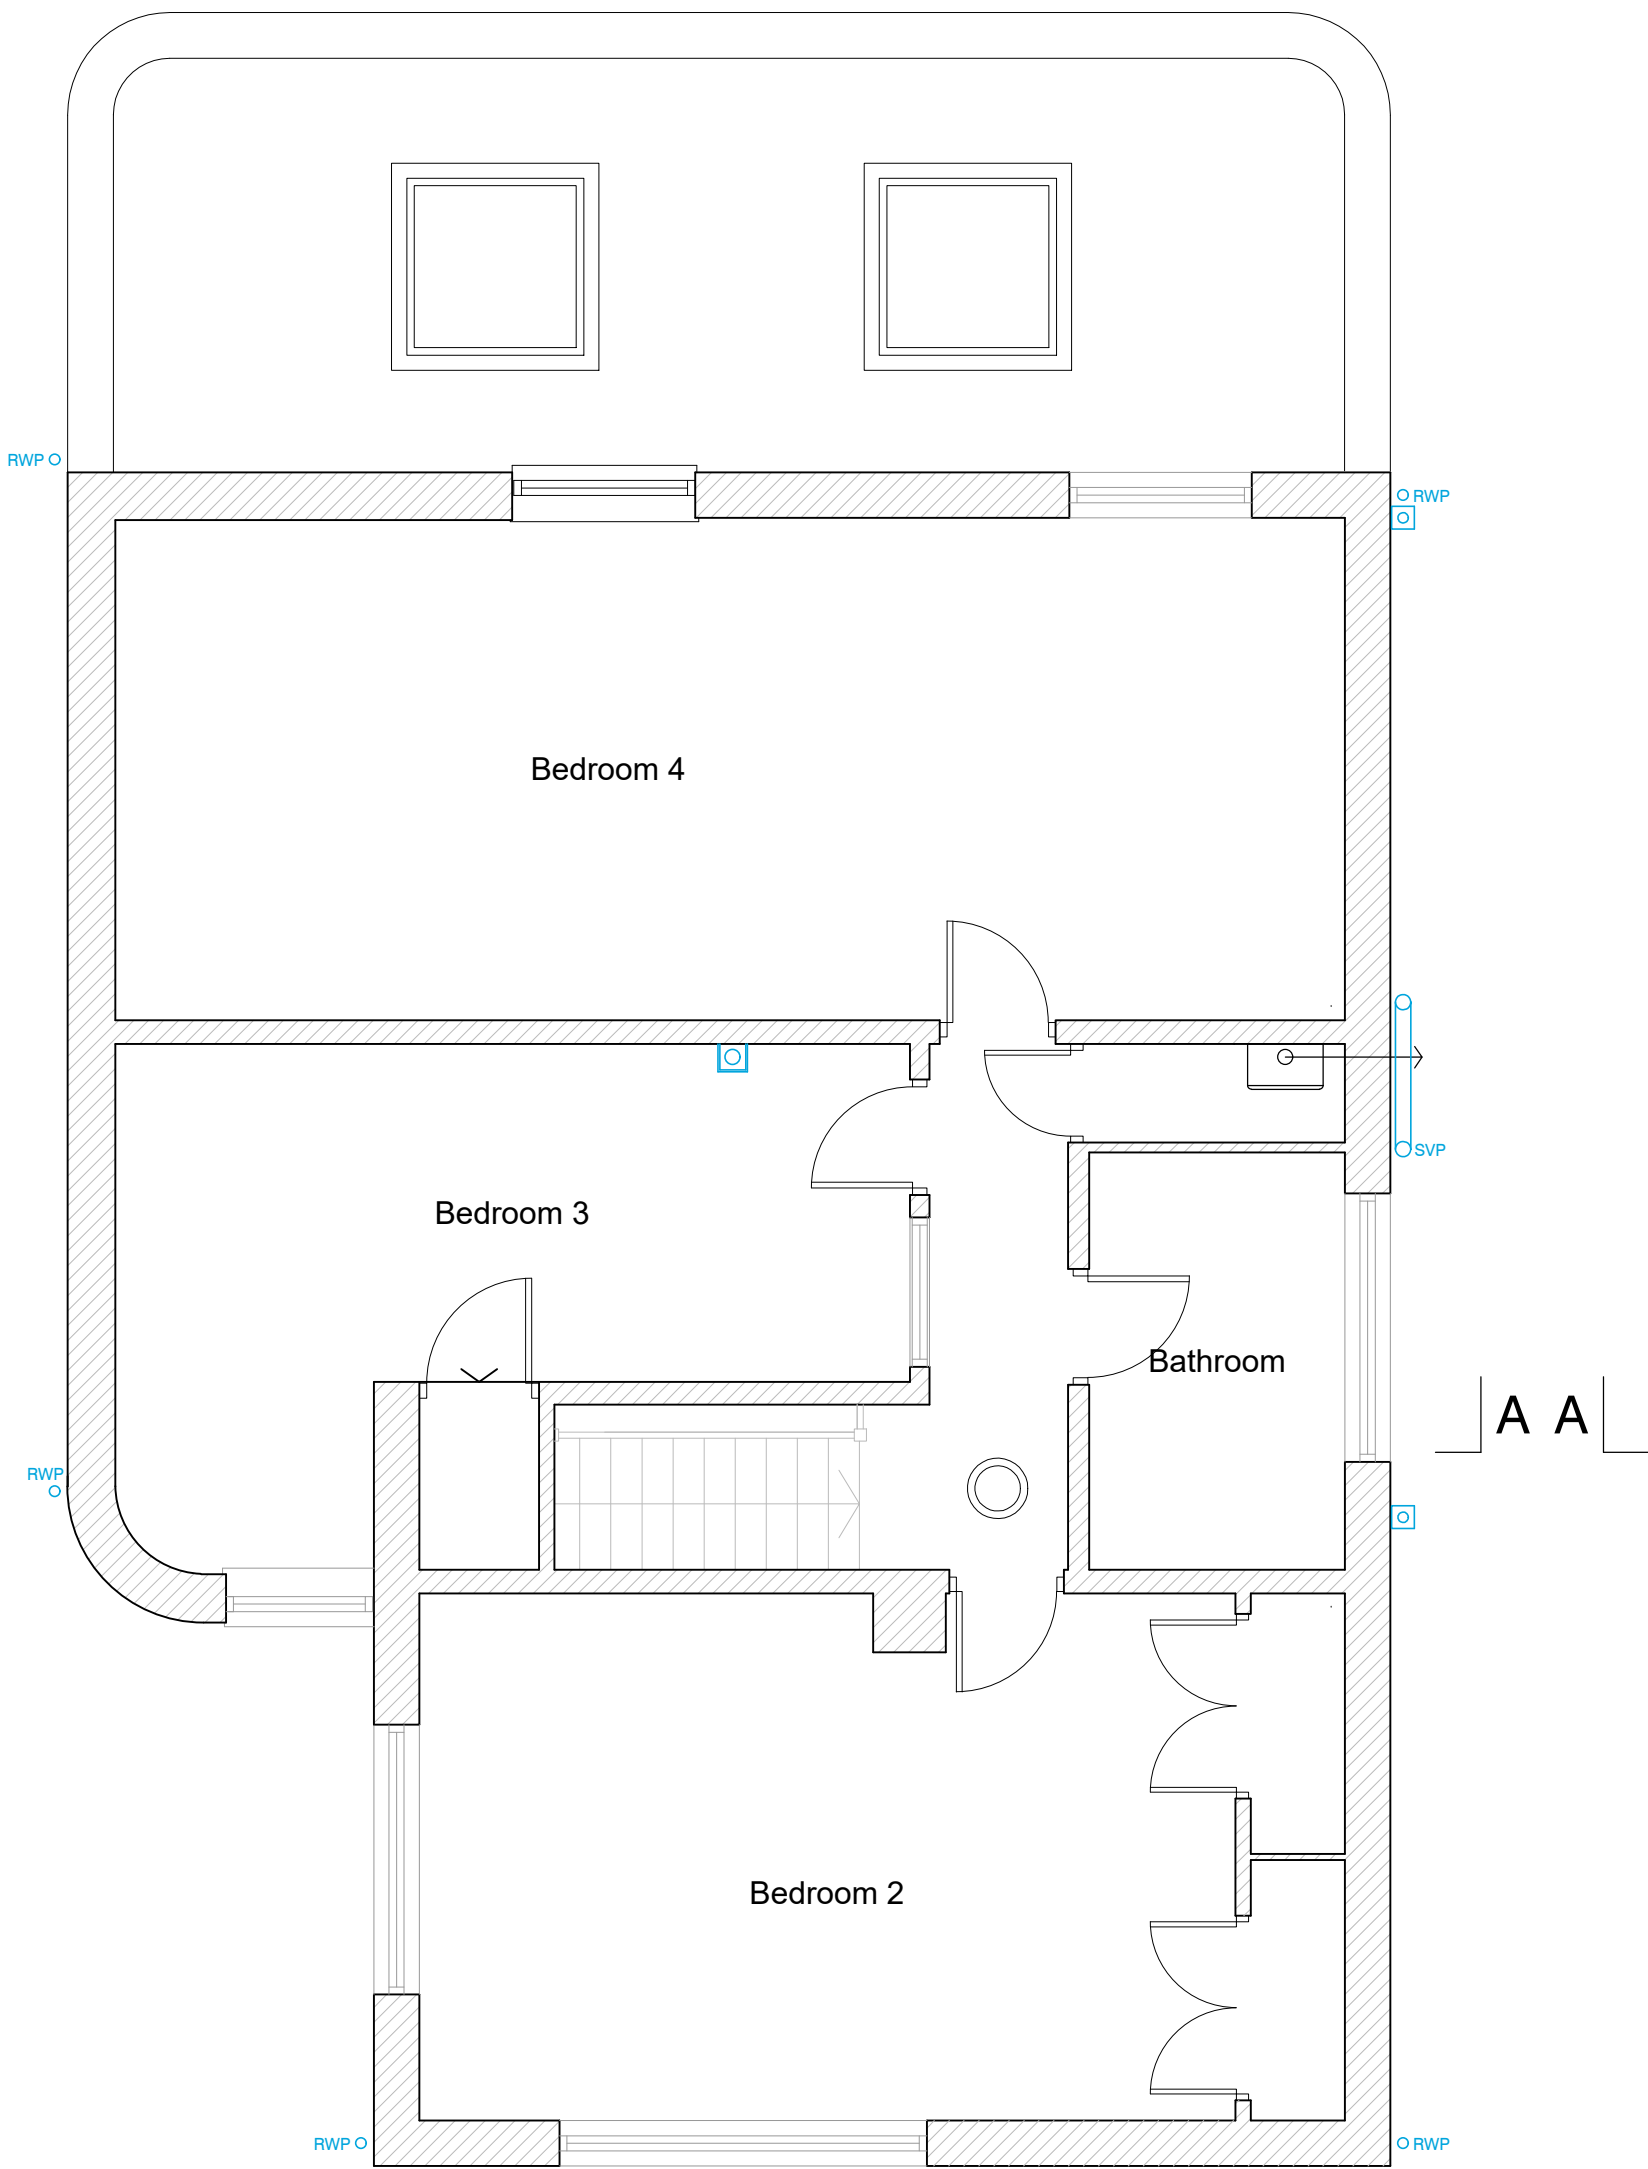


First Floor Plan as existing
scale 1:50

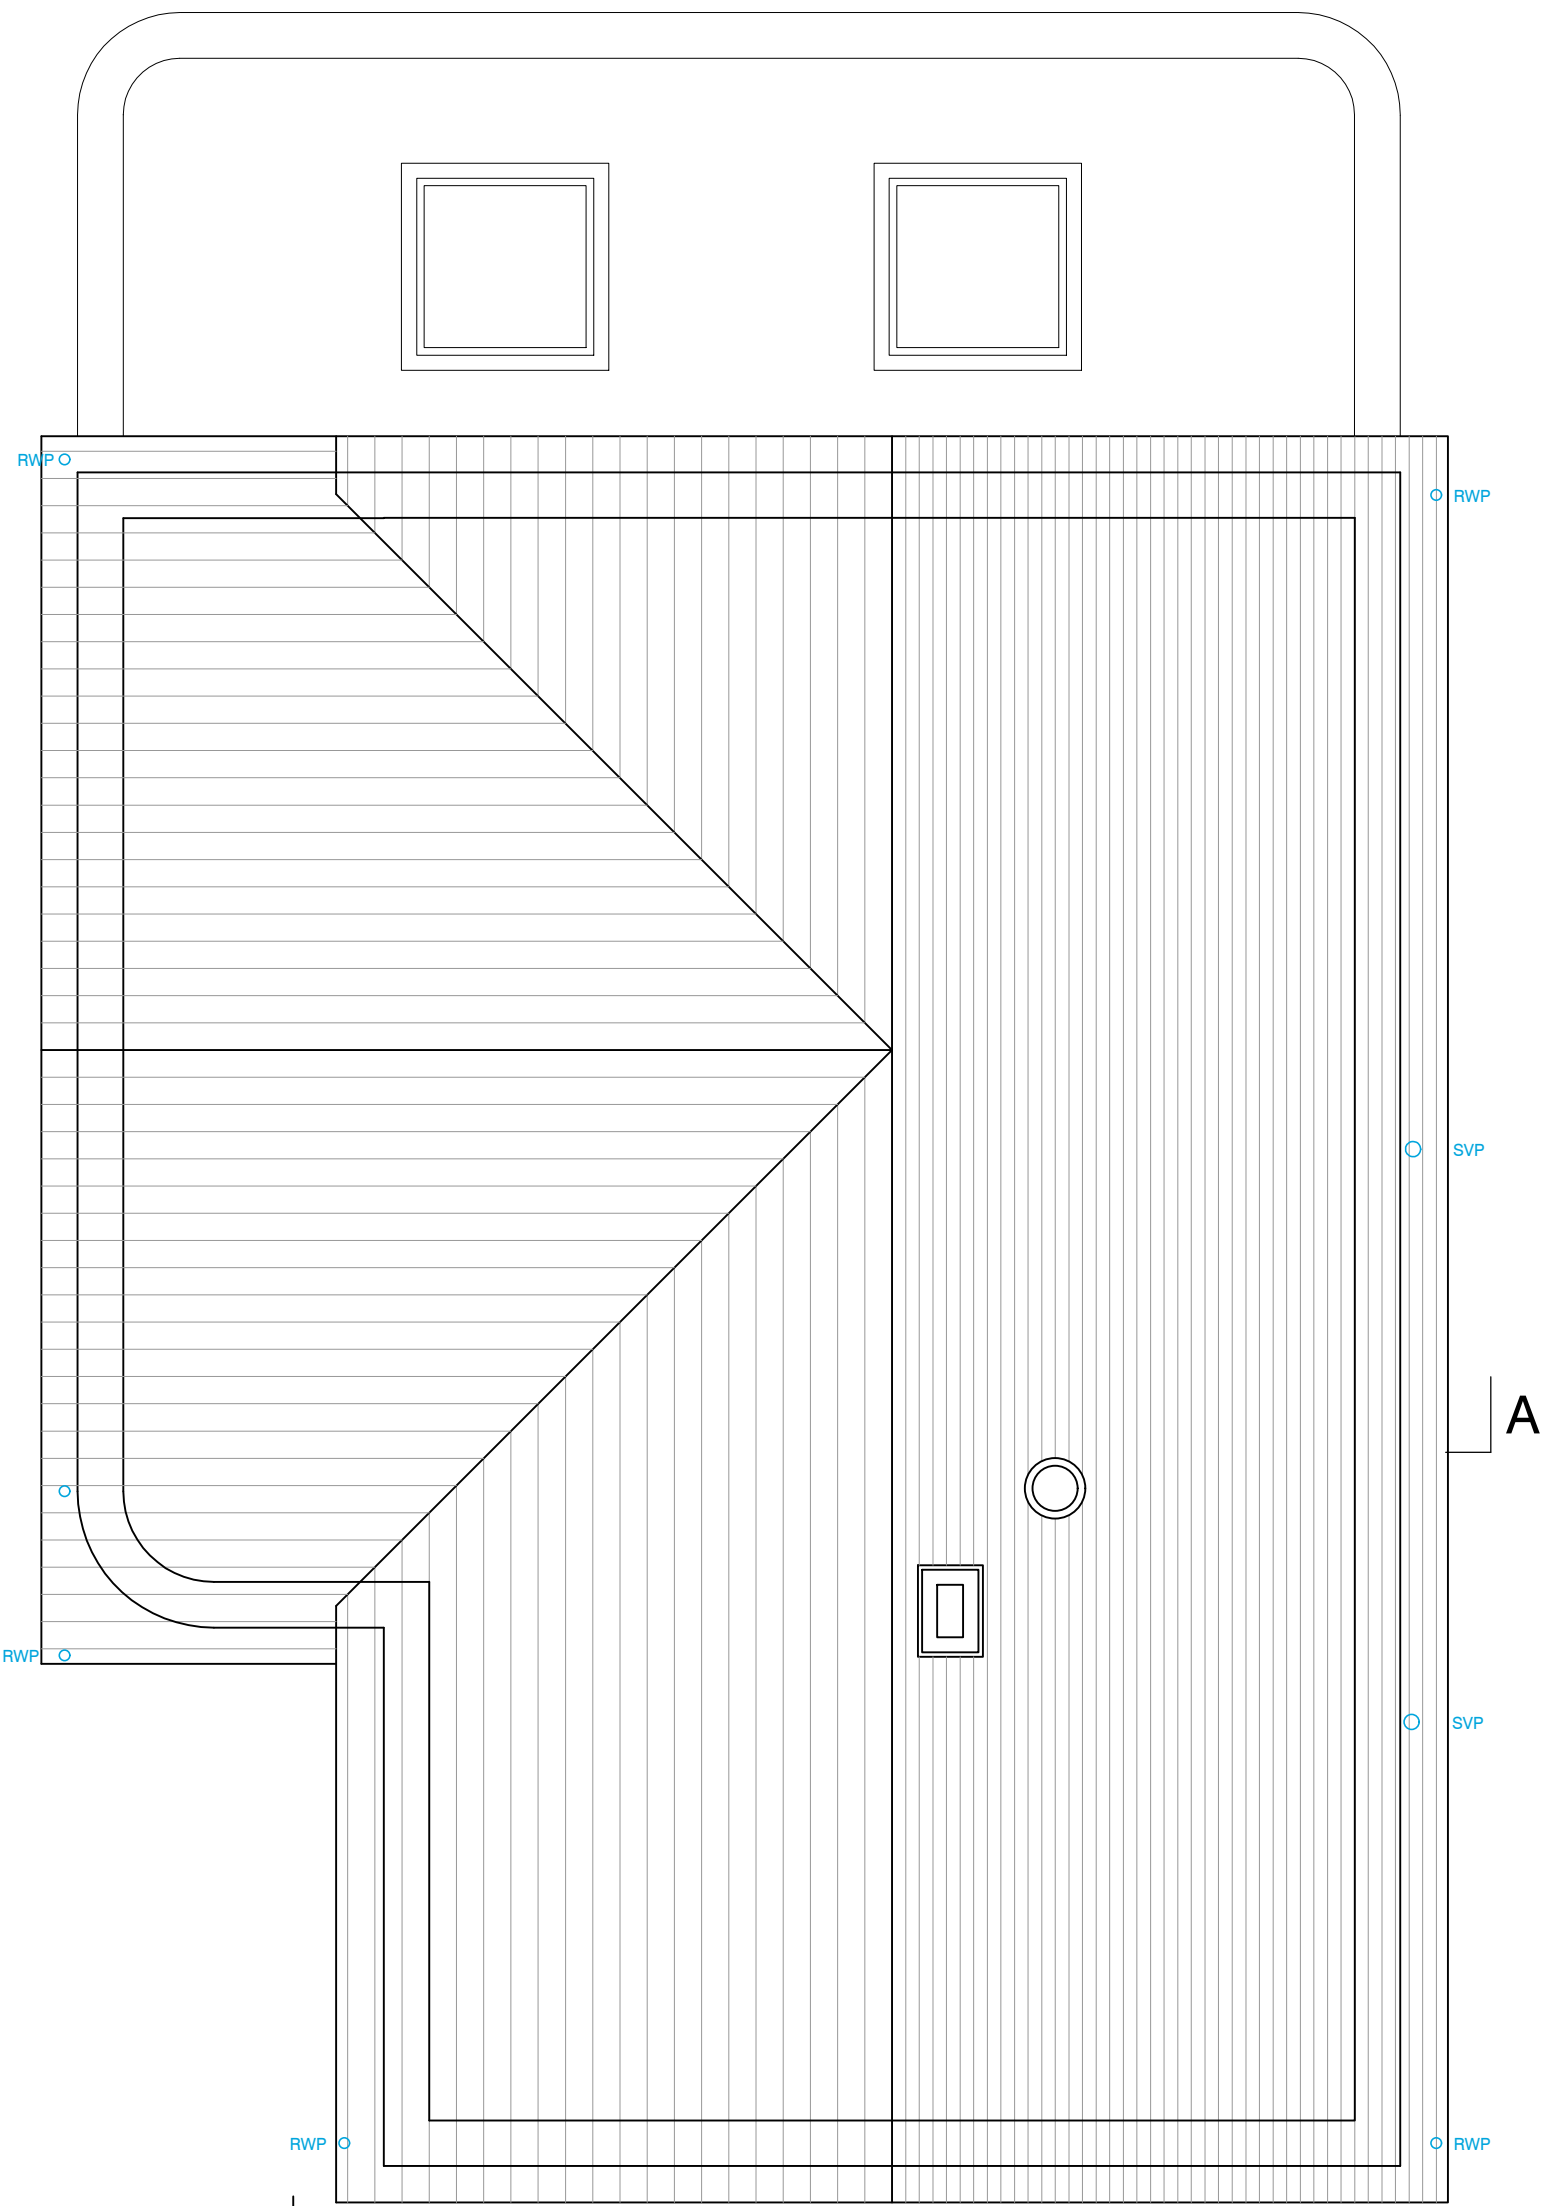


Roof Plan as existing
scale 1:50




Southwest Elevation as existing
scale 1:50

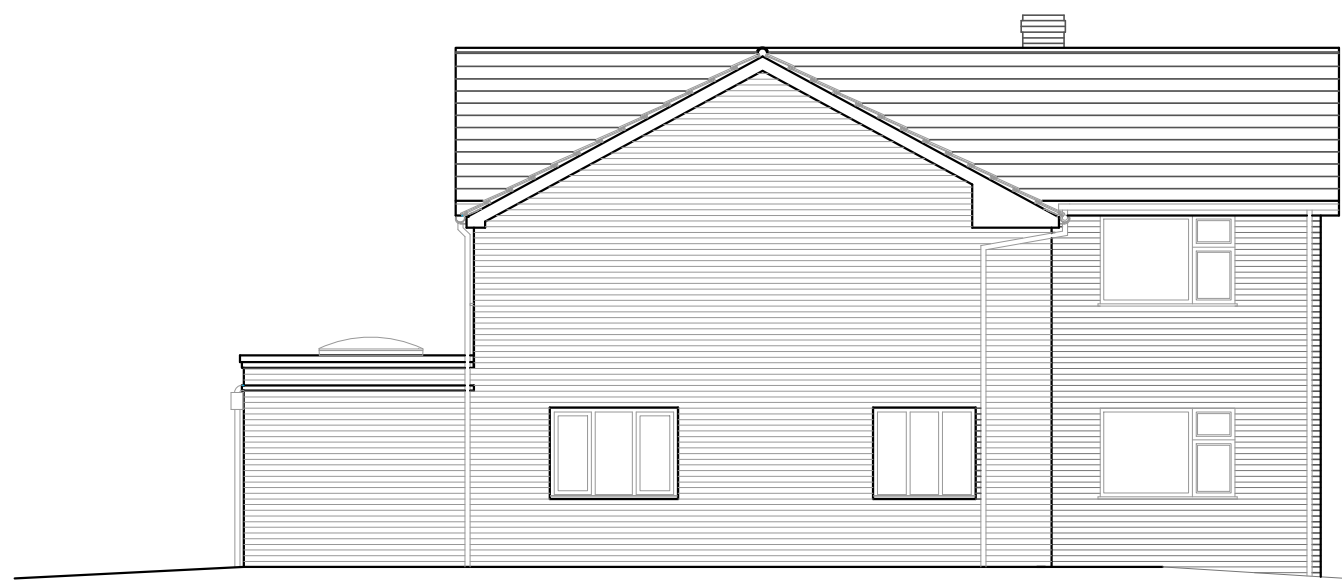


Northwest Elevation as existing
scale 1:50

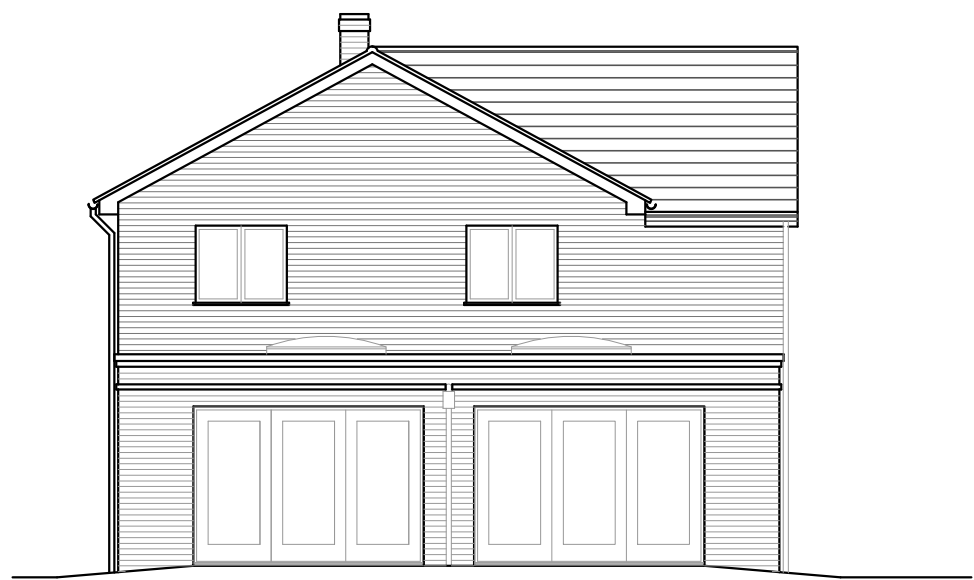

Northeast Elevation as existing
scale 1:100

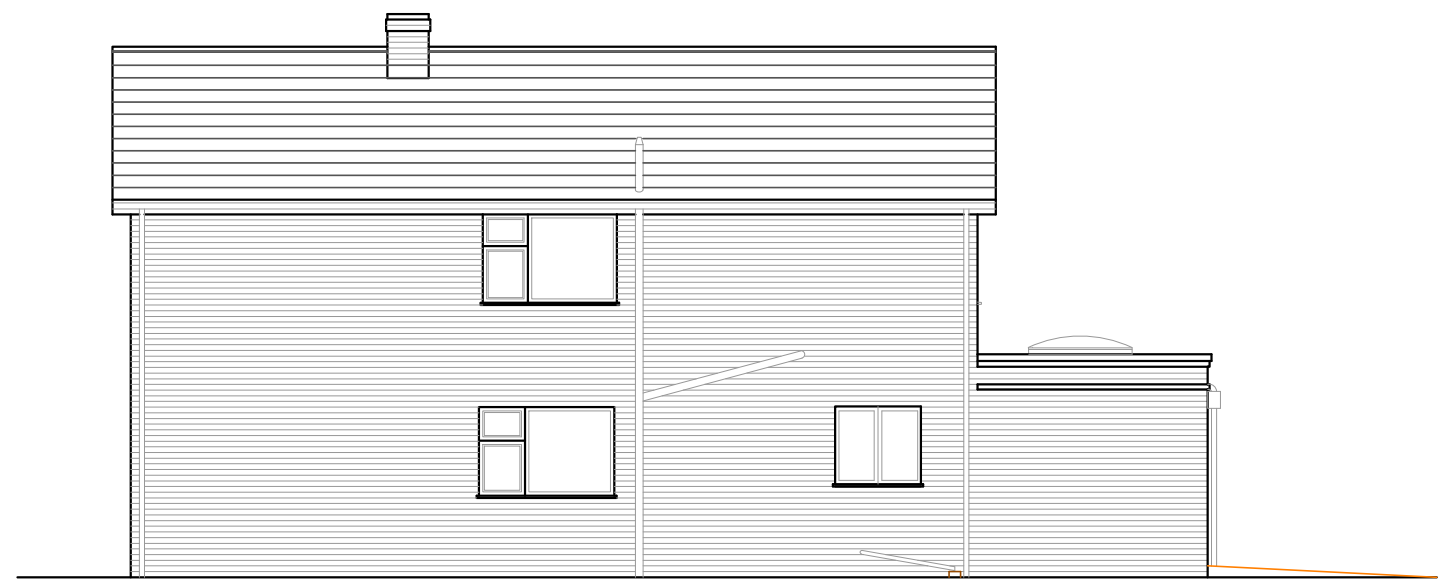


Southeast Elevation as existing
scale 1:50

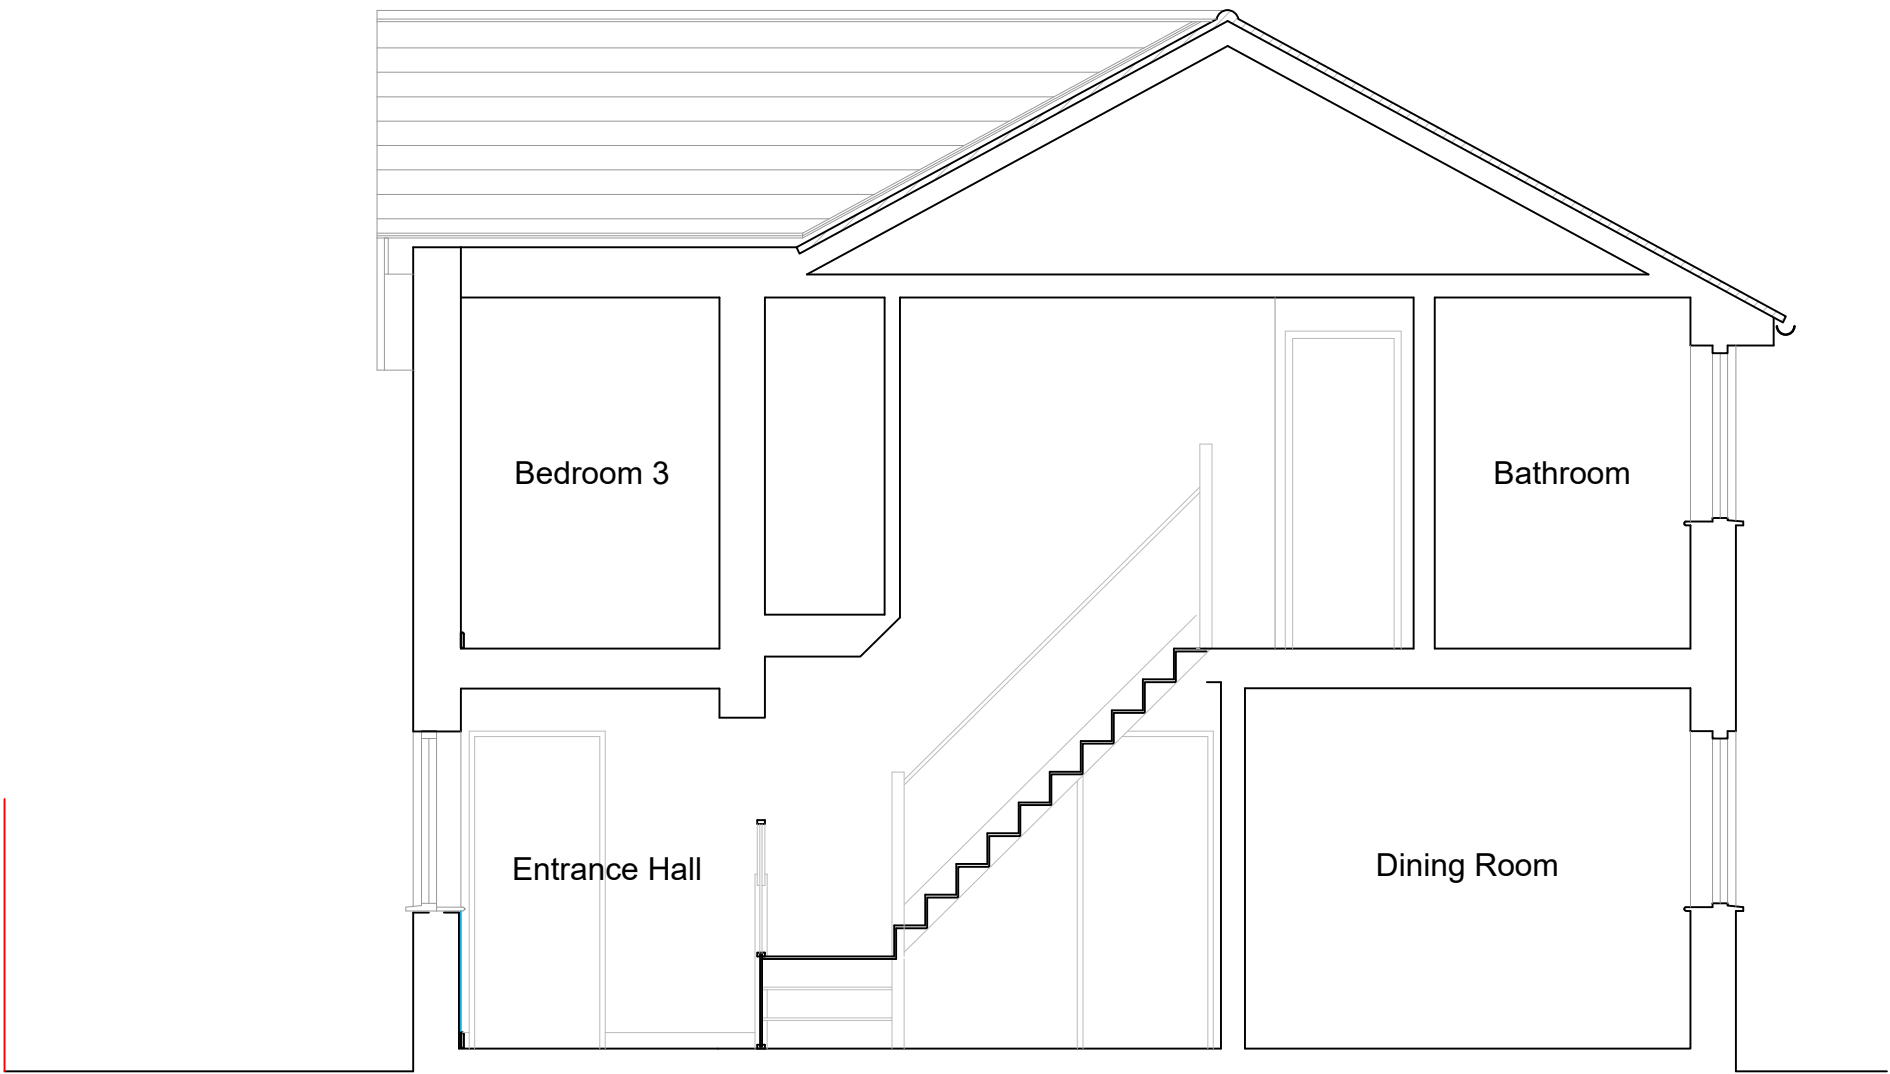


Section A-A as existing
scale 1:50

NOTES:
Dimensions to be checked on site before commencing work. Any discrepancies shall be reported to the architect immediately.
Do not scale from these drawings except for planning purposes.
Use figured dimensions only.
Where applicable this drawing is to be read in conjunction with other consultants' drawings.
All drawings to be read in conjunction with specification and all other drawings including structural engineer and mechanical and electrical drawings / specification

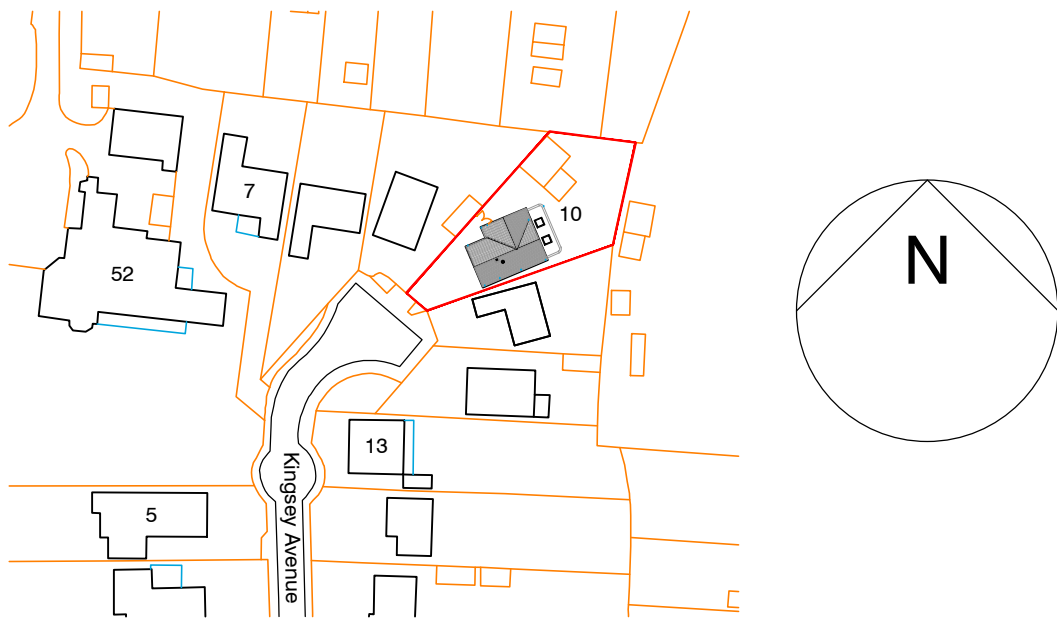

Site Location Plan
Scale 1:1250
Ordnance Survey (c) Crown Copyright 2017. All rights reserved. Licence number 100020449

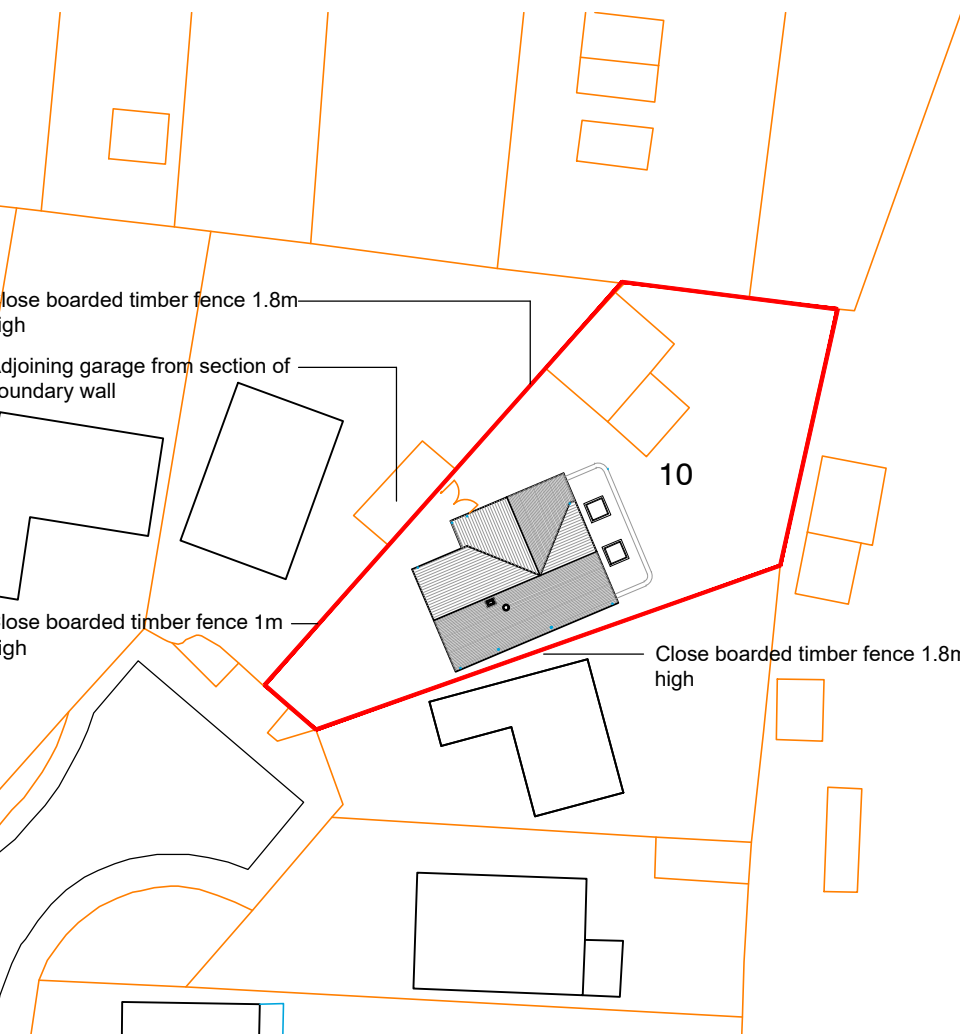

Block Plan
Scale 1:500
Ordnance Survey (c) Crown Copyright 2017. All rights reserved. Licence number 100020449

REV	DATE	AMENDMENT	DRAWN



Helyer Davies Architects Ltd
1 The Old Flour Mill,
Emsworth, PO10 7BT
01243 370 715
www.hdarchitects.co.uk mail@hdarchitects.co.uk

CLIENT
Mr C Hynes

PROJECT
10 Kingsey Avenue
Emsworth
Hampshire
PO10 7HP

DRAWING	SCALE
Plans	1:50@A1
Elevations	1:100@A1
Block Plan	1:500@A1
Site Location Plan	1:1250@A1

DATE	March 2017	DRAWN	LL
DRAWING NUMBER	17037/001	REVISION	-