



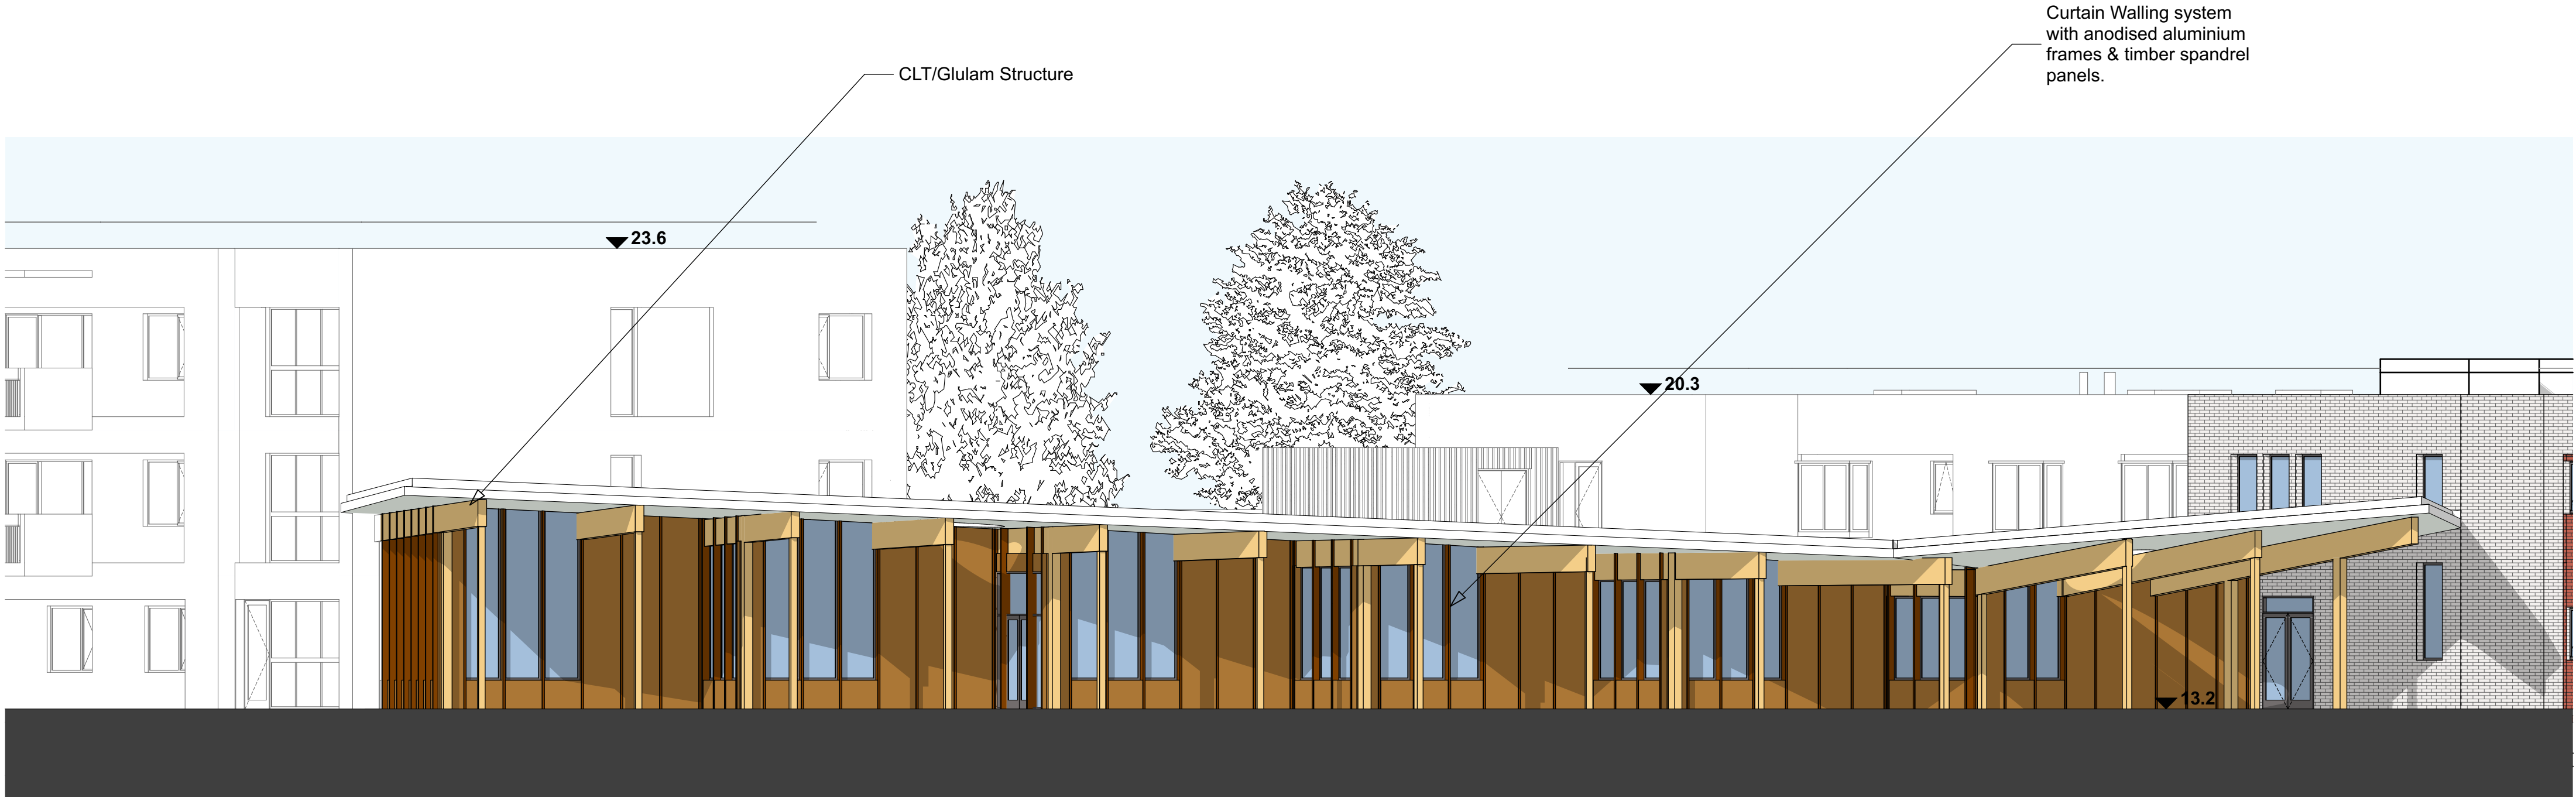


307

Hub Front Elevation

1:100

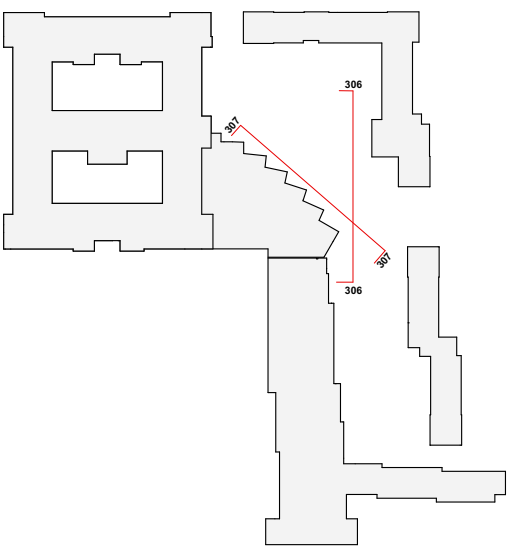

© Penoyre & Prasad LLP  
Do not scale from this drawing.  
Dimensions are to be verified on site prior to construction  
Ordnance Survey Data reproduced by permission of Ordnance Survey®, on behalf of Her Majesty's Stationery Office. © Crown Copyright. All rights reserved.

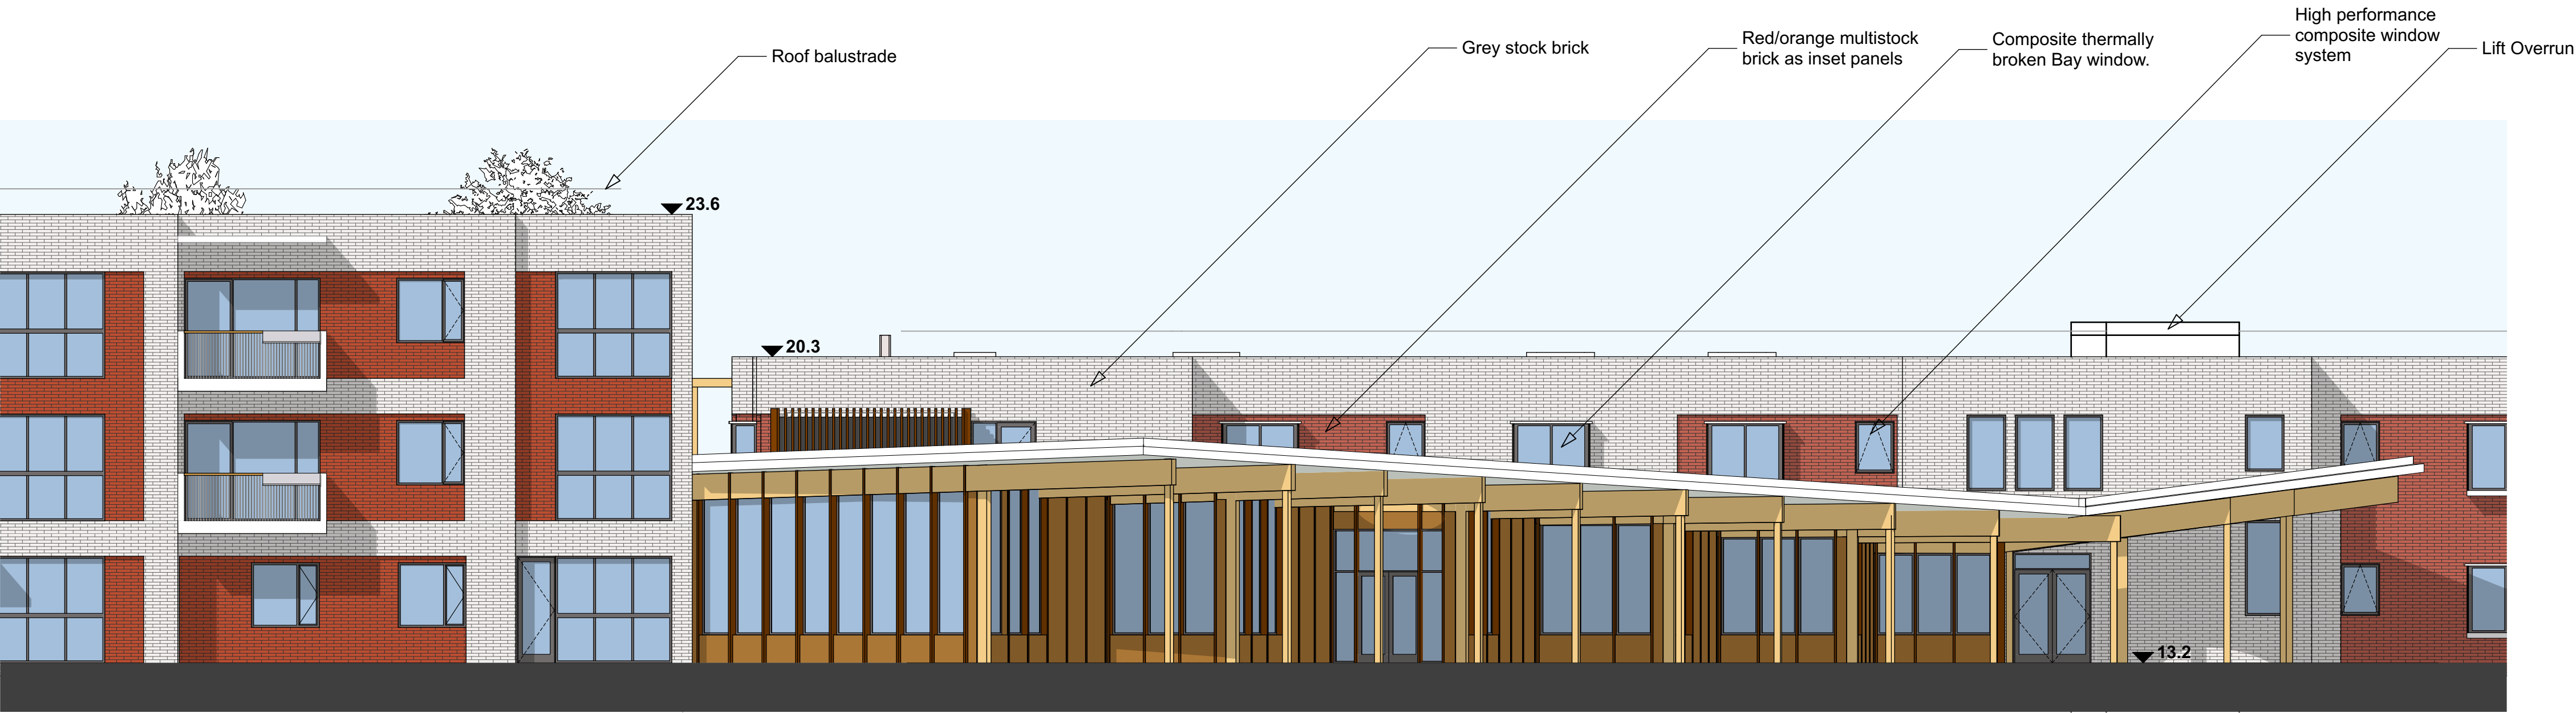

306

Hub East Elevation

1:100

|     |          |            |             |
|-----|----------|------------|-------------|
| C   | 28/04/15 | VW/RS      | Planning    |
| B   | 11/03/15 | VW/RS      | Planning    |
| A   | 05/03/15 | VW/RS      | Information |
| Rev | Date     | Prep/Check | Description |

Penoyre & Prasad

HLS

Hampshire Living Space

28-42 Banner Street  
London EC1Y 8QE  
020 7250 3477  
penoyreprasad.com

Client  
Hampshire LivingSpace

Project  
Oak Park Health & Wellbeing Campus

Drawing Title  
Hub Elevations

|                            |                         |
|----------------------------|-------------------------|
| Drawing Status<br>Planning | Scale                   |
| Date<br>05.03.2015         | 1:100 @ A1 / 1:200 @ A3 |
| Drawing Number             | Revision                |

598-PL-303 C